


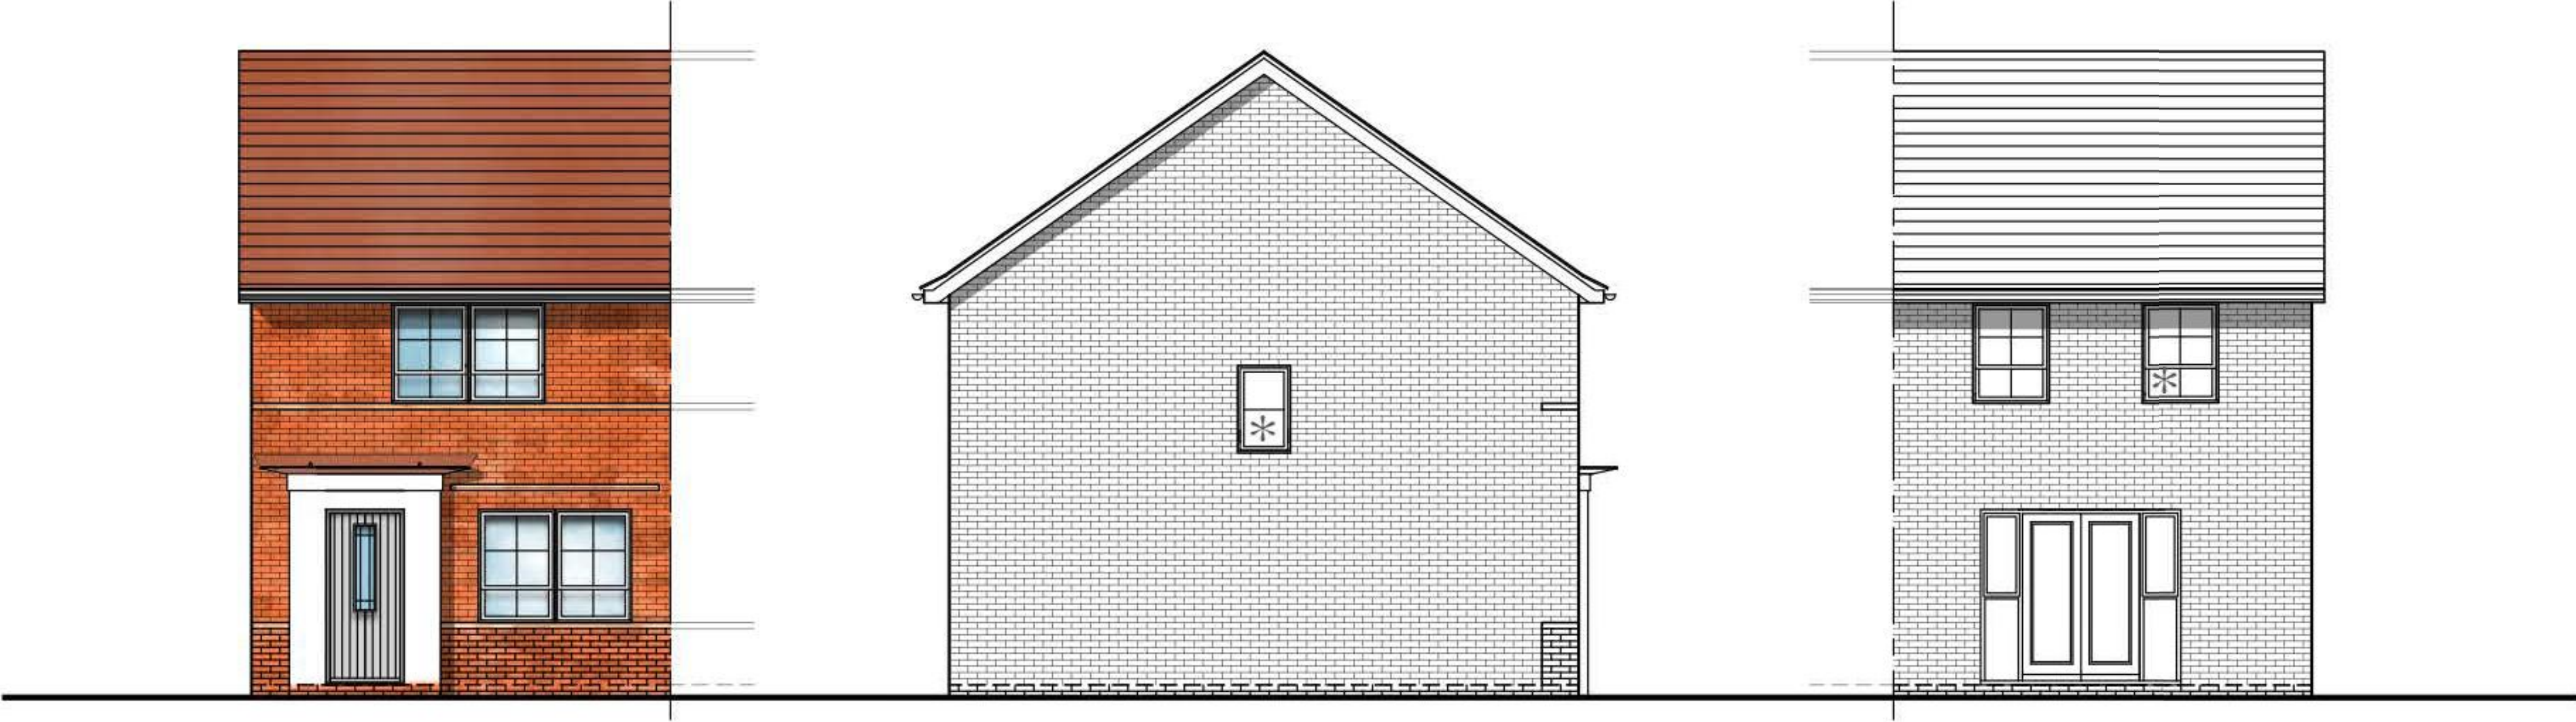

FRONT ELEVATION

SIDE ELEVATION
* Obscure Glazed Windows

REAR ELEVATION

PLOTS 5 (OPP), 93 (OPP)
& 126 (OPP)

2 BED (4 PERSON)
HOUSE
2.0 STOREY
679 SqFt

Project:
HAVANT ROAD,
EMSWORTH
Title:
ROSEBERRY ELEVATIONS
(STARTER HOMES)

Drawn by : RKDB Checked by : MAH

Scale @ A3:
0 1 2 3 4 5m
Scale 1:100

Date: OCTOBER 2017

Rev	Date	Drawn	Checked

Drg No: CB_15_105_RO_E01 Rev:

Client:



COOPERBAILLIE