



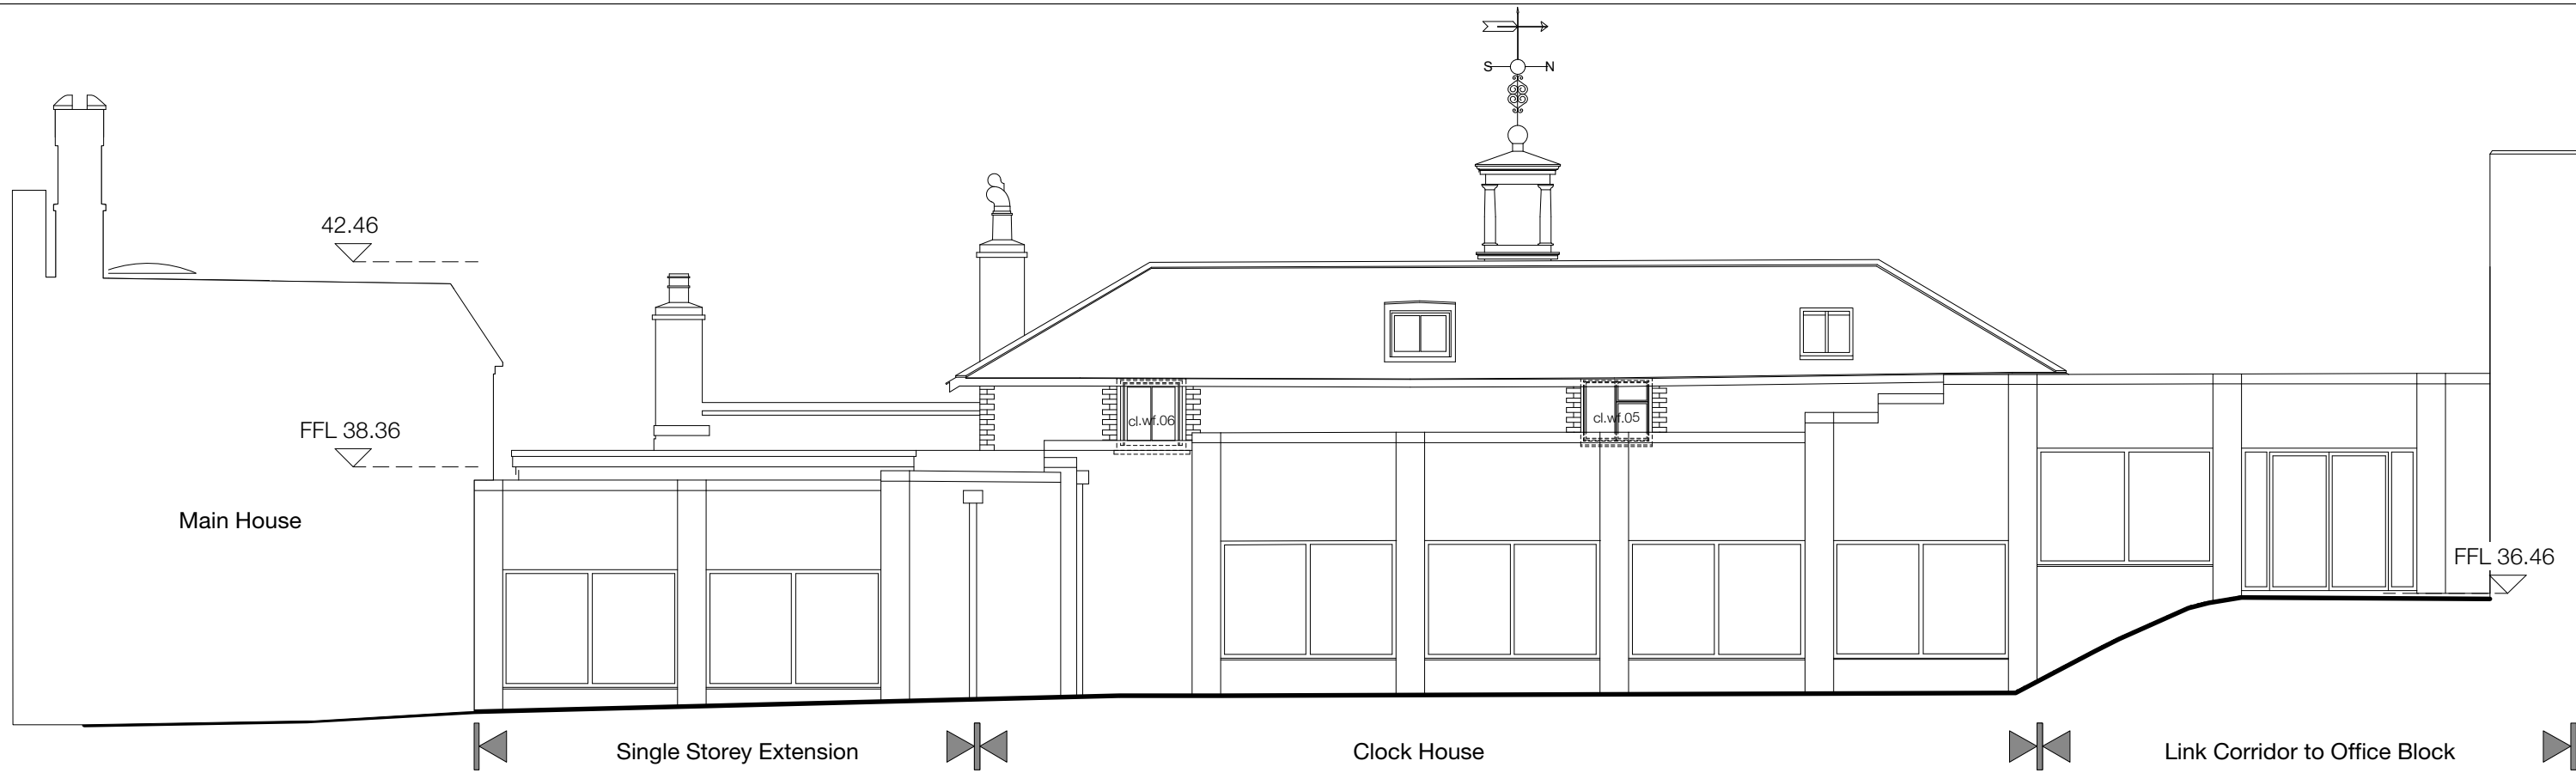

E10 Former Stables - Existing East Elevation
SCALE: 1:100

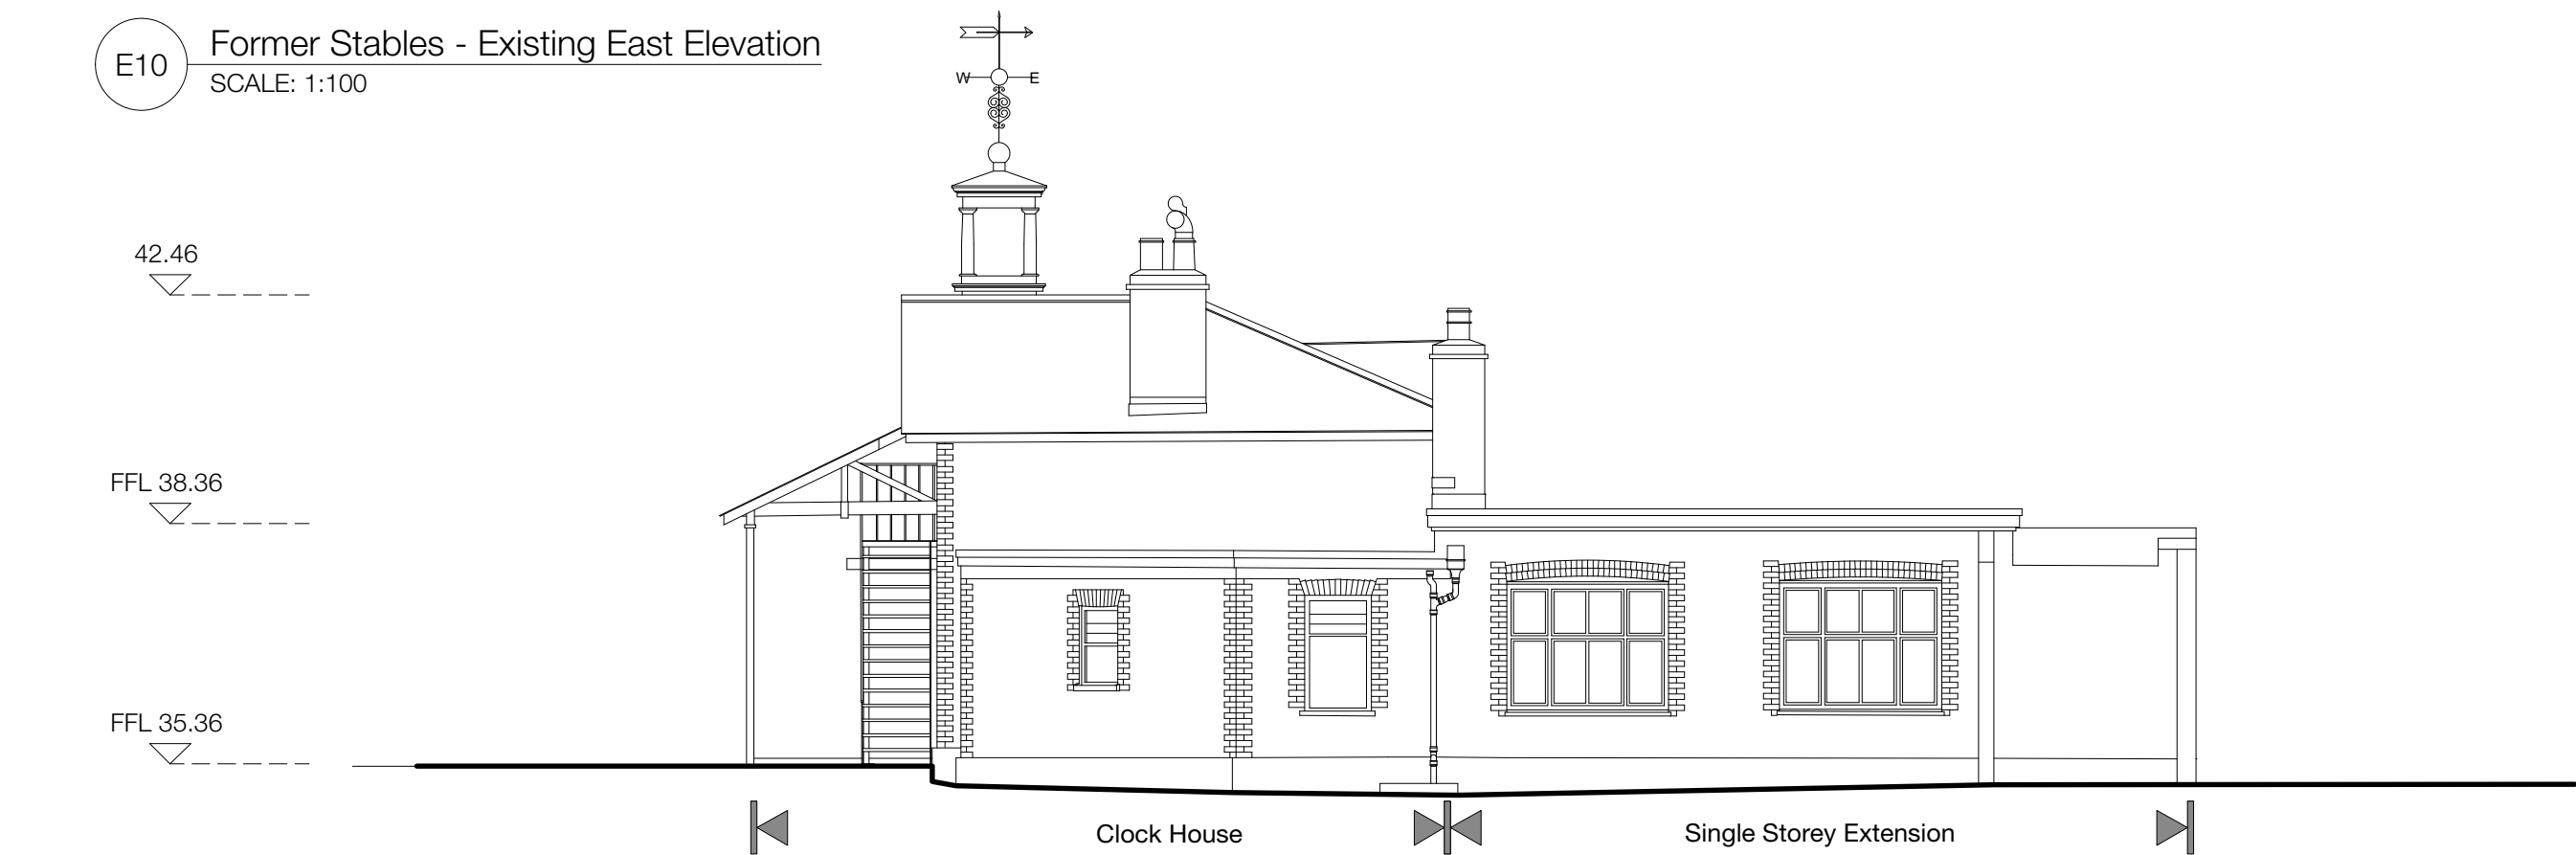

E11 Former Stables - Existing South Elevation
SCALE: 1:100