




Unit D1, Pinley Barns
Pinley Manor
Sundome Road
Shrewsbury
SY4 4SD
Tel: 01743 361211

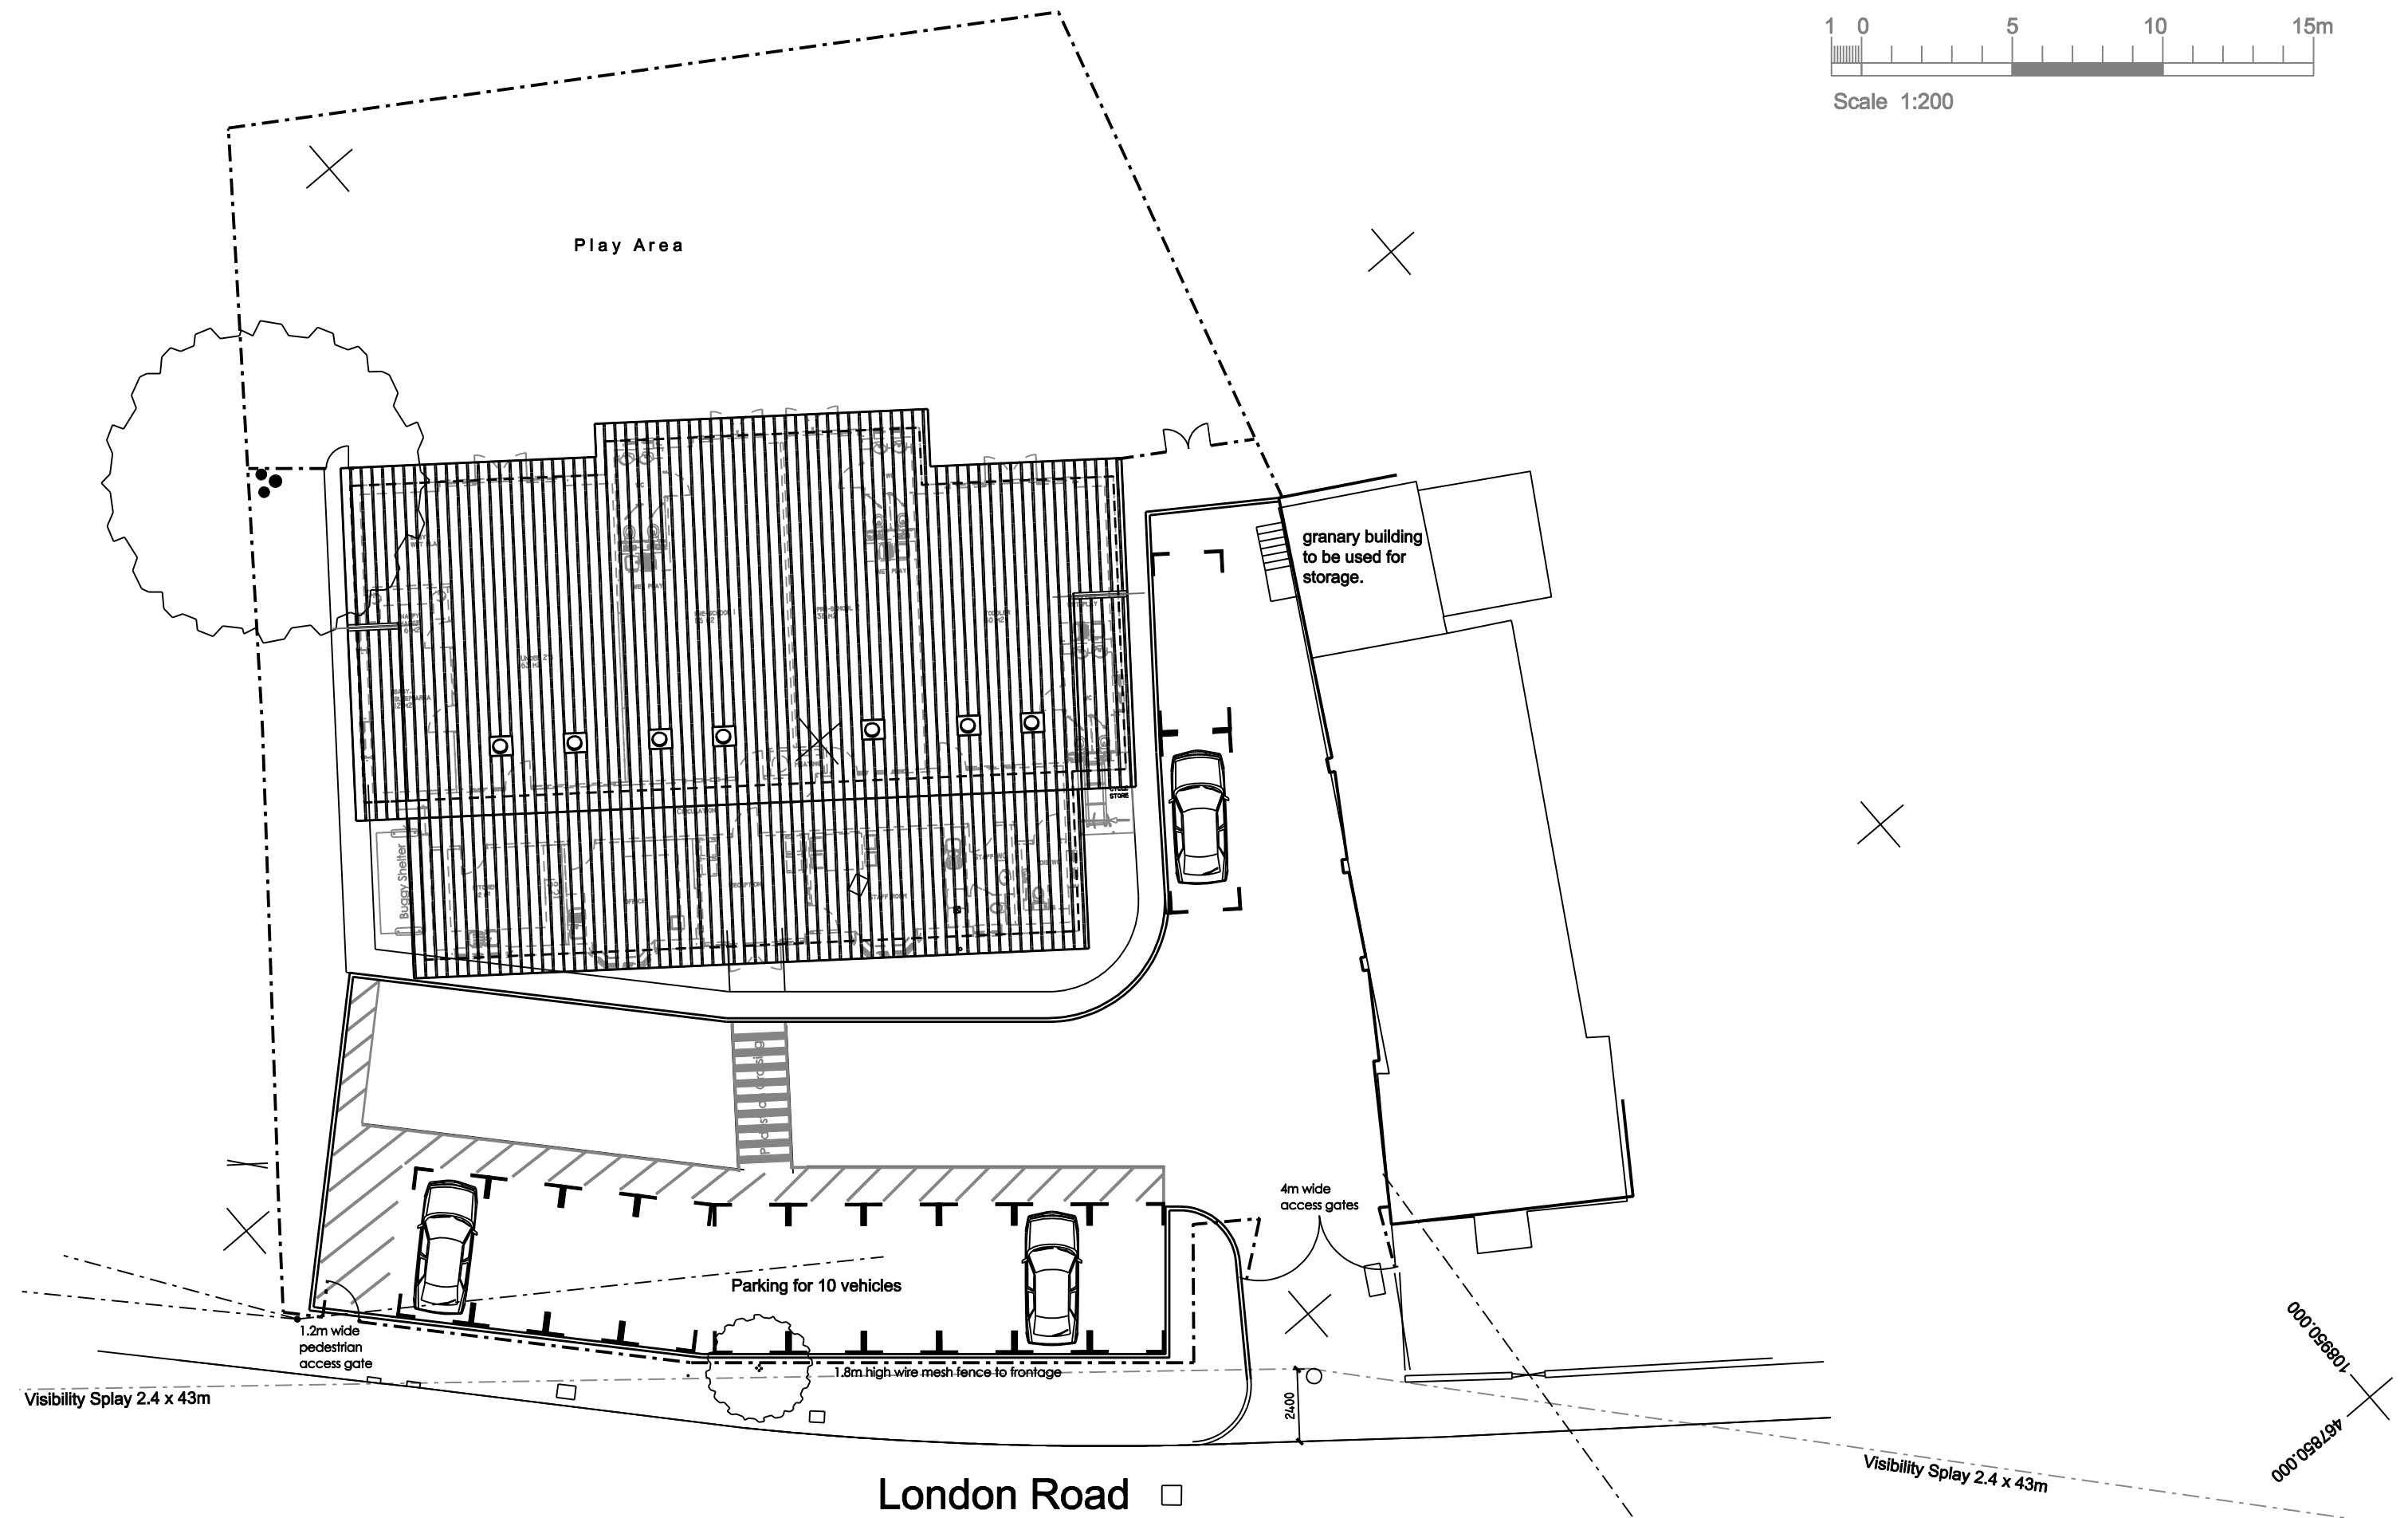

Project
Proposed Day Nursery at:
208 London Road, WATERLOOVILLE,
PO7 7AN

Drawing
Proposed Site Plan

scale	paper size	drawing no.	date
1:200	A3	208LR/PP/04	July 17