



1 white render




2 stock brick




3 poured stone cornice


4 white powder coated doors/
white upvc windows

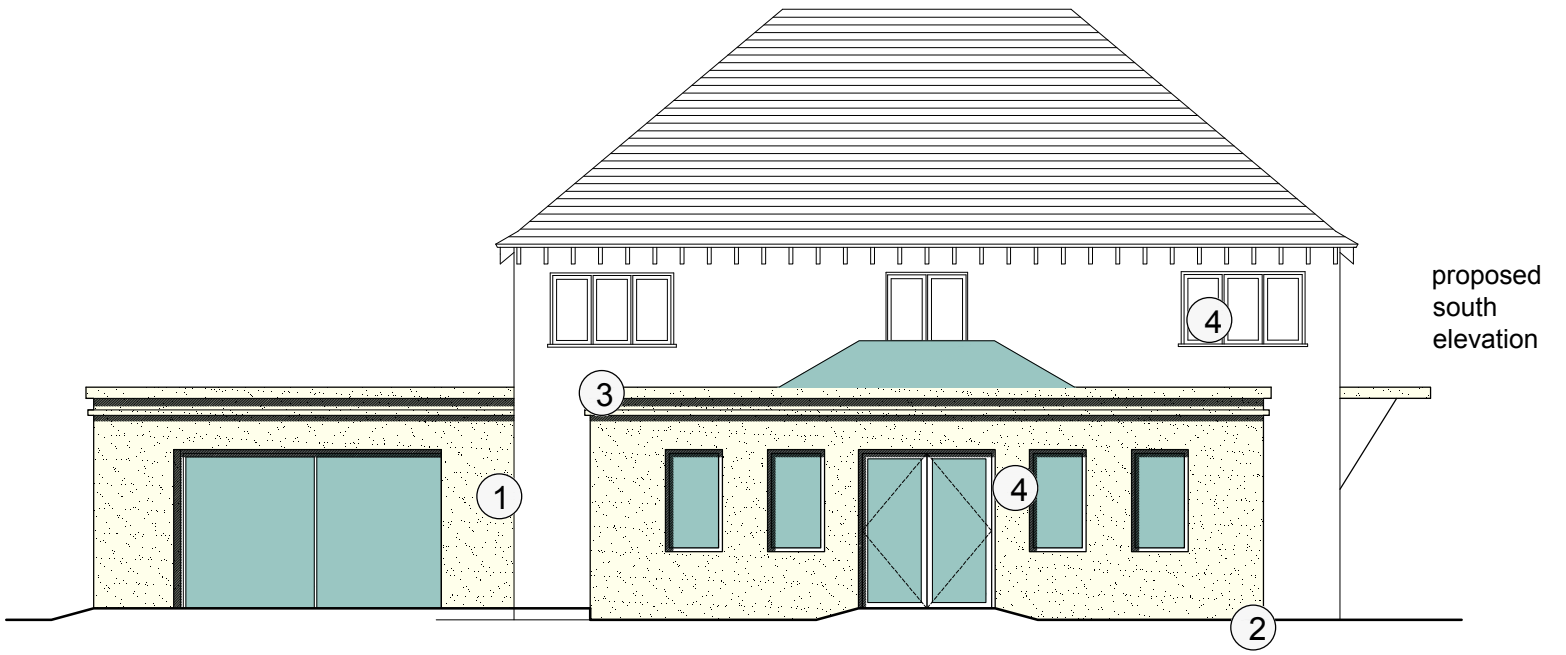


proposed south elevation

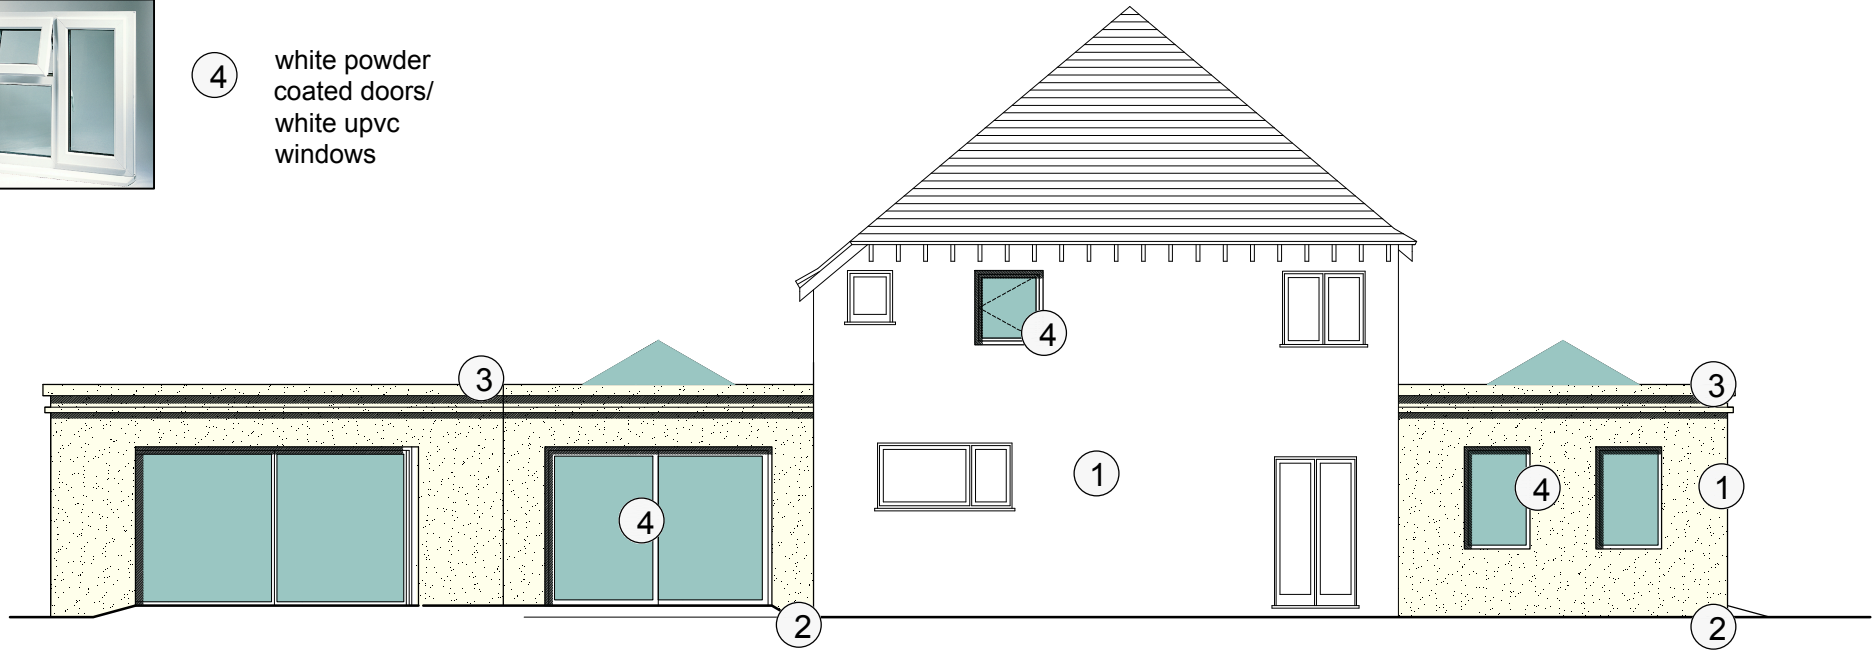

proposed west elevation

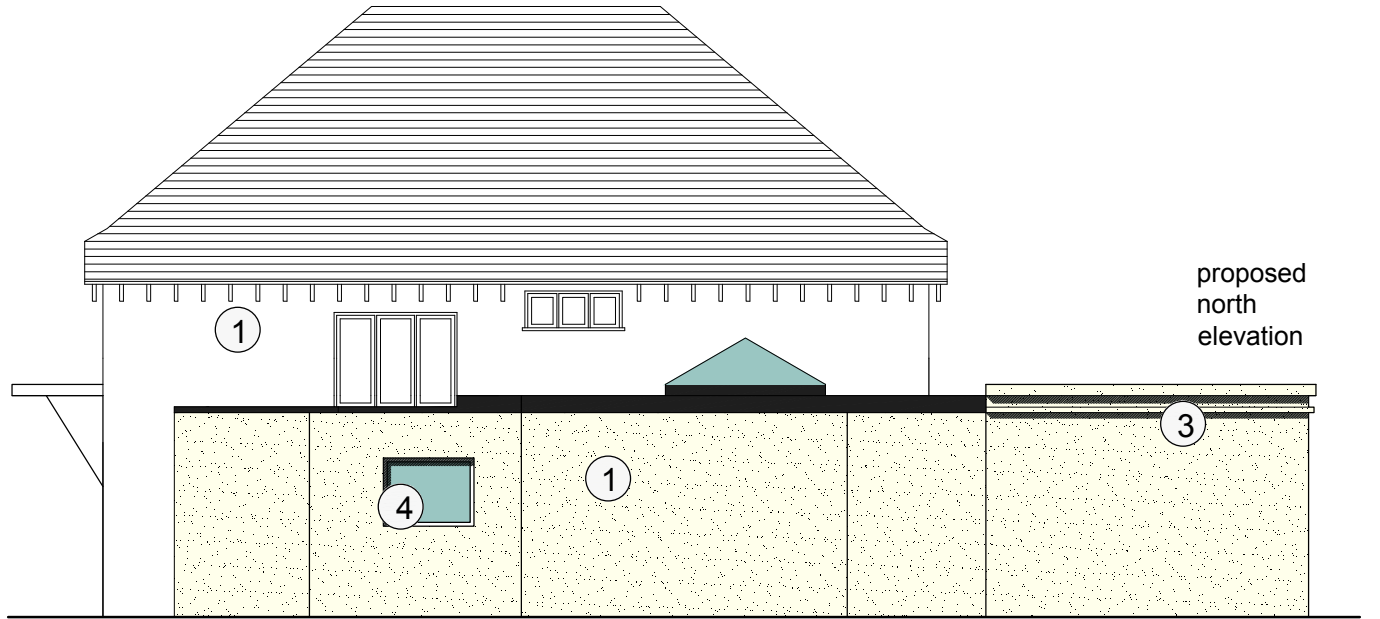

proposed north elevation

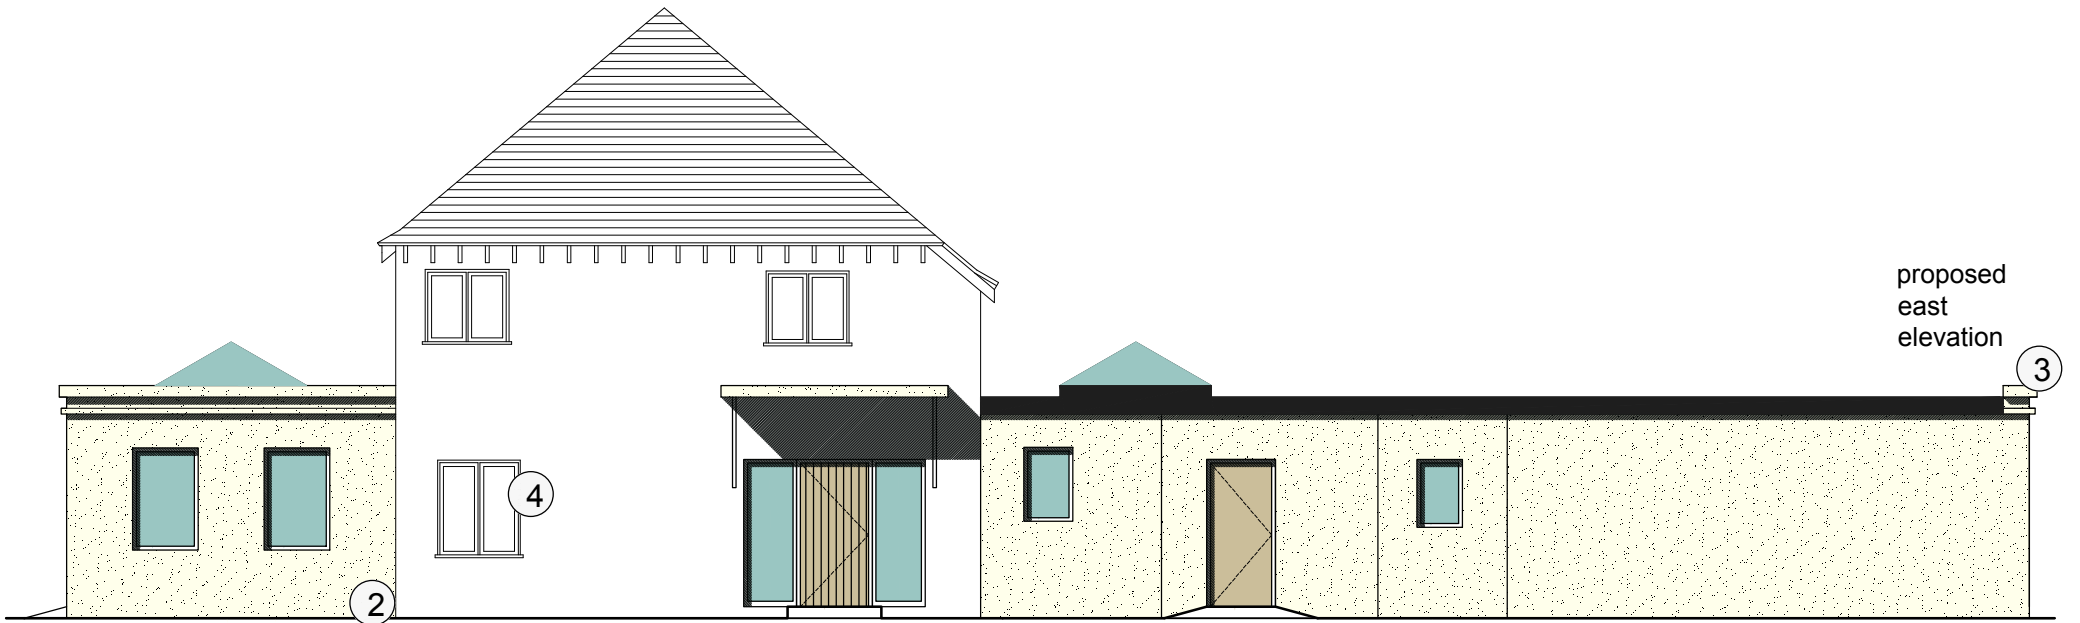

proposed east elevation

planning issue only

this drawing is not for construction
this drawing is the property of:
dwell design
28 beaconsfield avenue
cosham
portsmouth
po6 2pt

revisions
a/10.02.16/rear windows corrected
b/18.02.2016/updated living room shown
c/15.03.2016/revised plan shown
d/05.05.2017/updated for new application

scale
1:100 @ A3

job name
14 st catherine's road

dwell design
ltd

scale bars

1:100 0 1 2 5

date
january 2016

job number
15059

drawing number
(pl)07

drawing name
proposed
elevations

status
planning

revision
d