


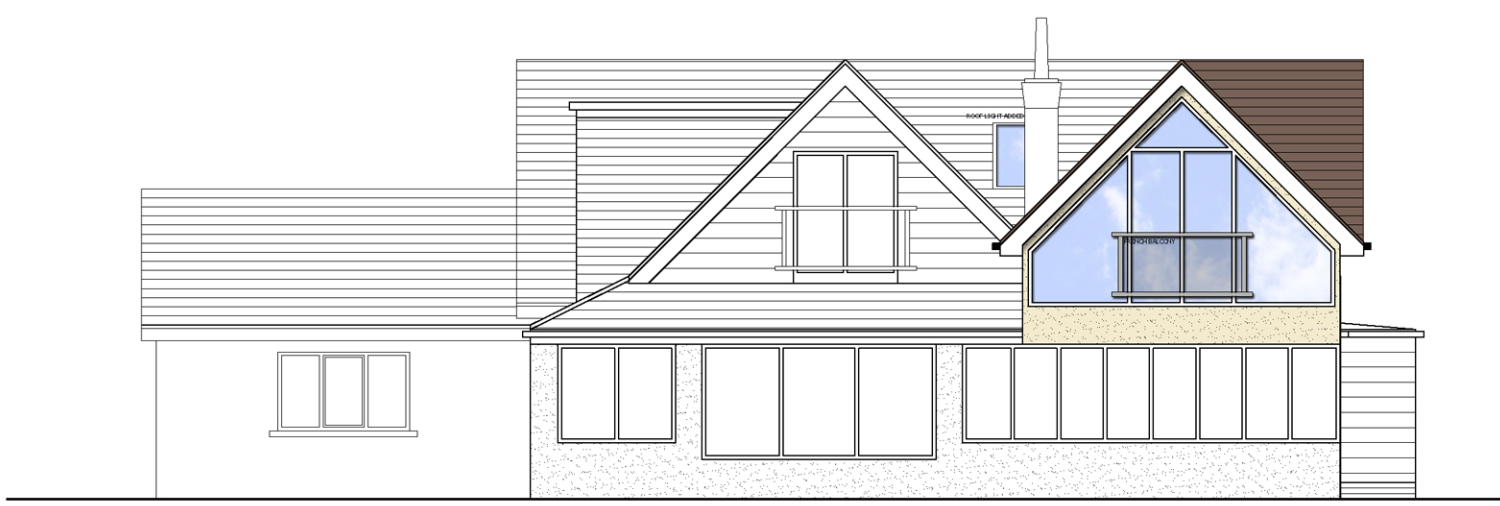


SOUTH ELEVATION



EAST ELEVATION



WEST ELEVATION

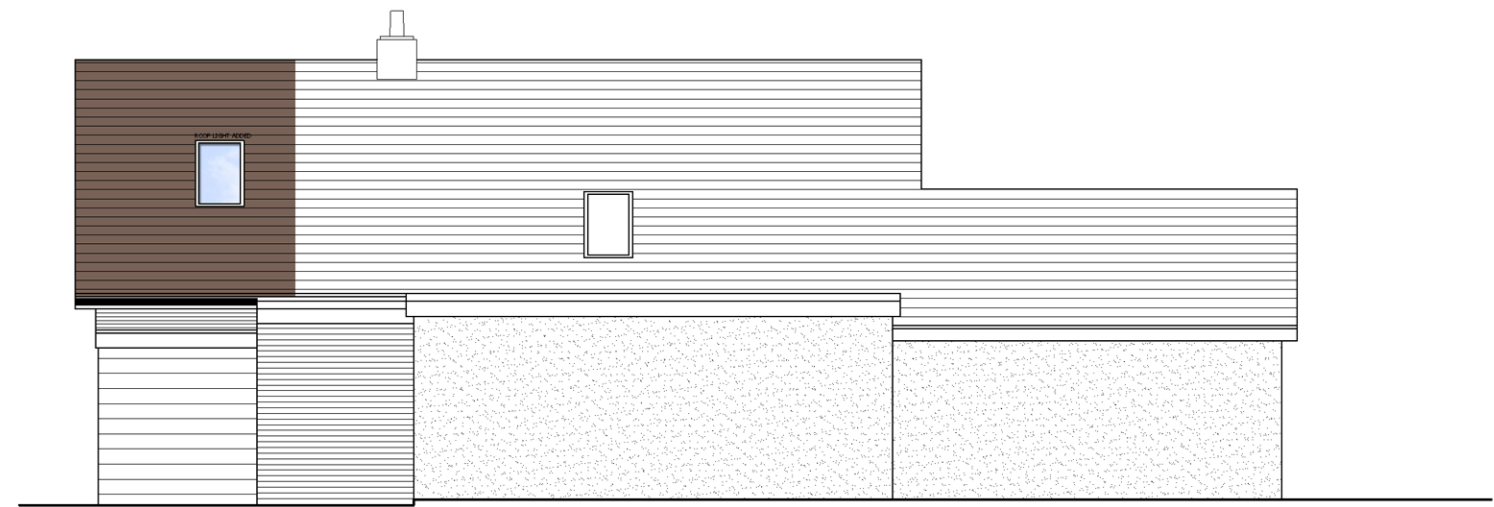

NORTH ELEVATION



Project	76 WARBLINGTON ROAD EMSWORTH	Date	JAN 18	Drawn by	ACE
		Scales	1:100@A3	Status	PLANNING
Drawing	PROPOSED ELEVATIONS	Job No	EA 04	Dwg No	PL-06
				Revision	.