




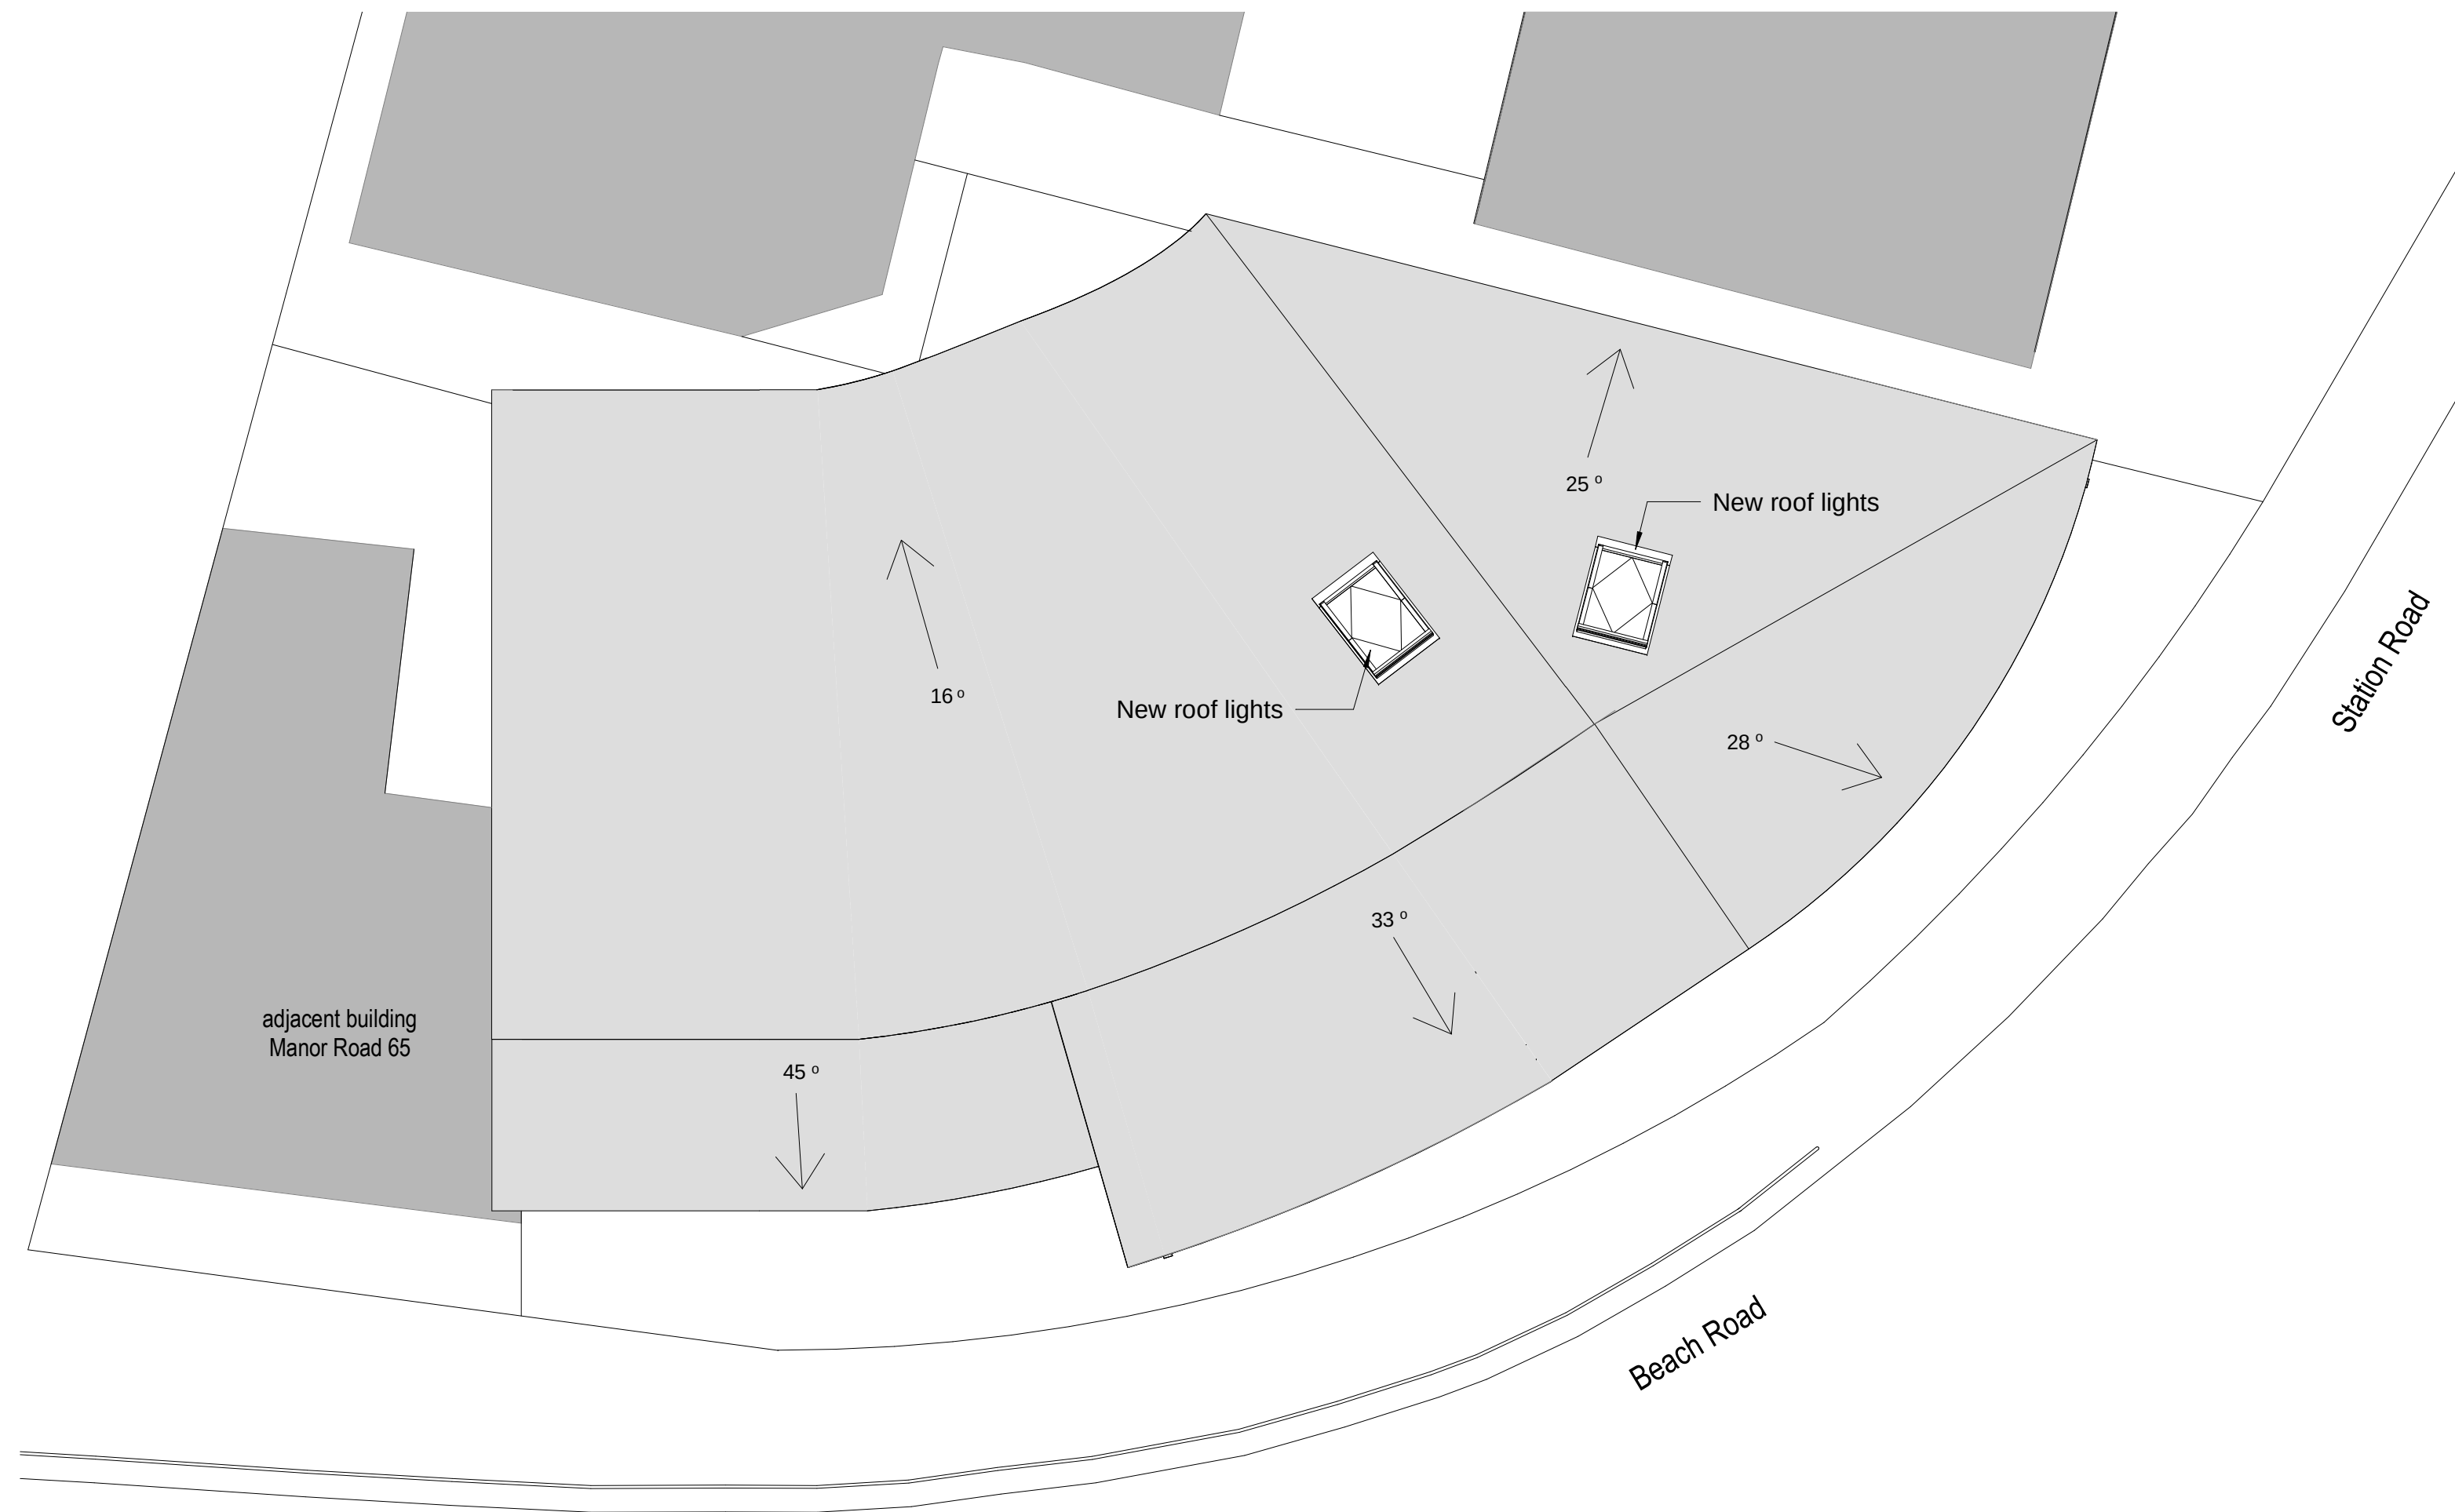

Proposed Roof Plan
1 : 100

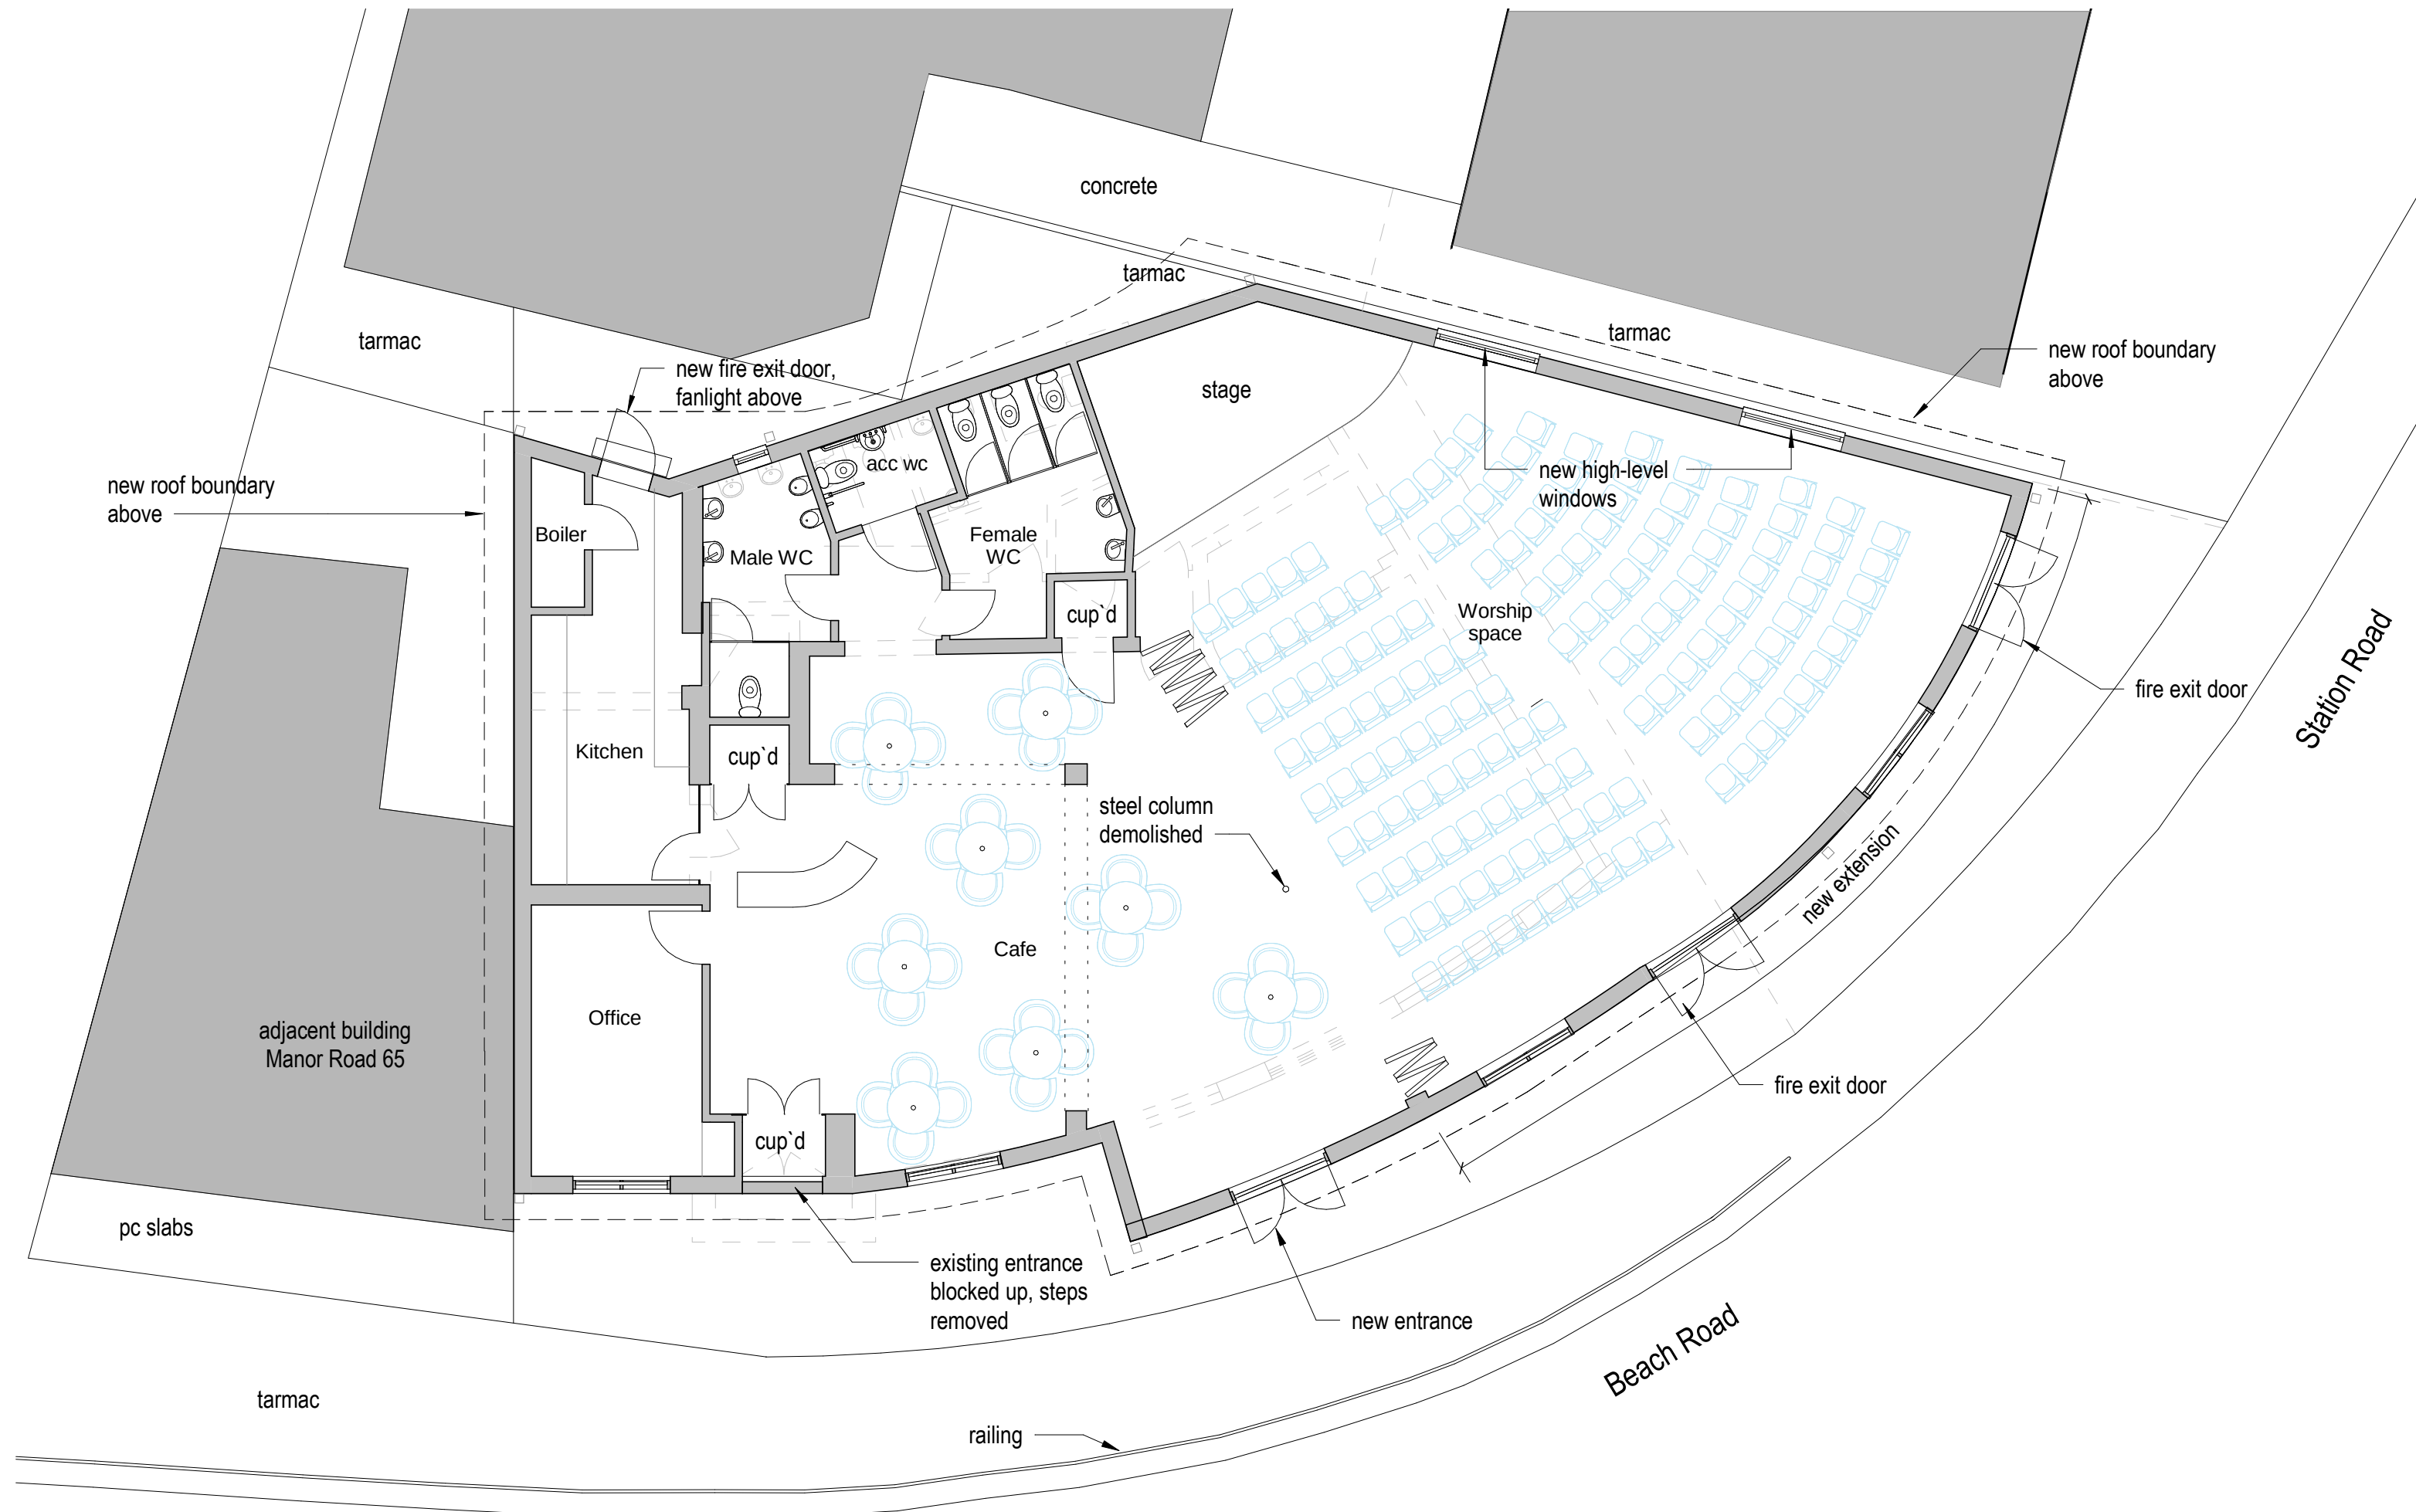

Proposed Ground Floor Plan
1 : 100

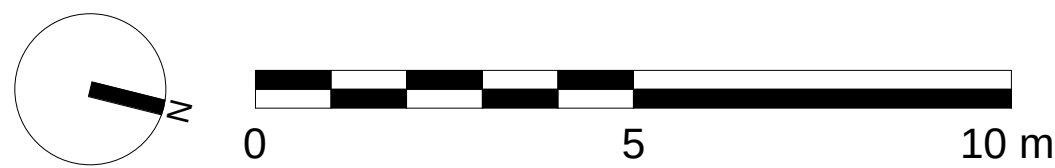

C	Roof amendment	13.09.2017
B	As client comments	13.07.2017
A	Initial issue	As titleblock



1-3 Lyon Street, Southampton SO14 0LD
t: 023 8022 8923
southampton@s4architects.co.uk
www.studiofourarchitects.com

client	The Bridge Church, Hayling Island		
project	Planning Application		
title	Proposed GF and Roof Plan		

scale	paper	drawn	checked
1 : 100	A1	KB	GJ
date	job no.	dwg. no.	rev. no.
28/06/2017	28068	13	C

file: j:\280608 Bridge Church, Hayling Island\dwg\28068 The Bridge Church Sep2017.rvt