



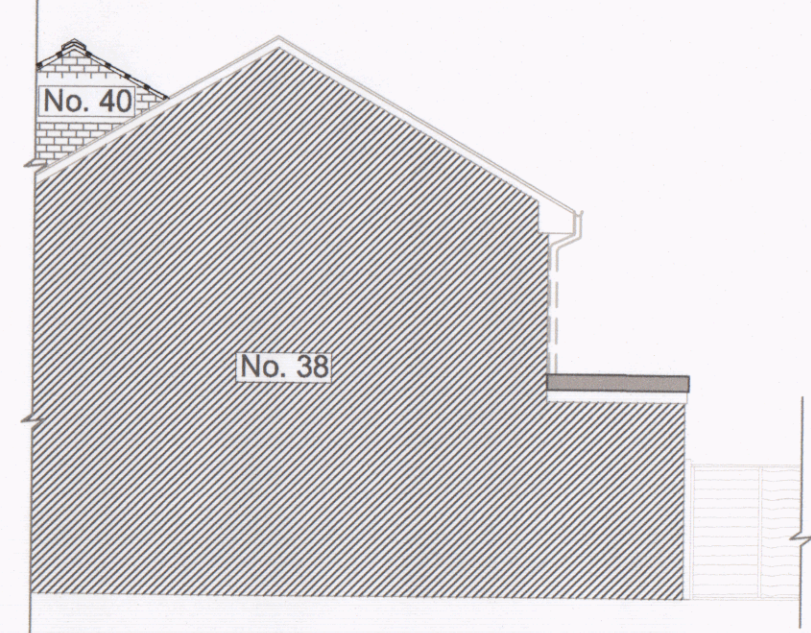


1 EXISTING SIDE ELEVATION
1:100




2 EXISTING REAR ELEVATION
1:100

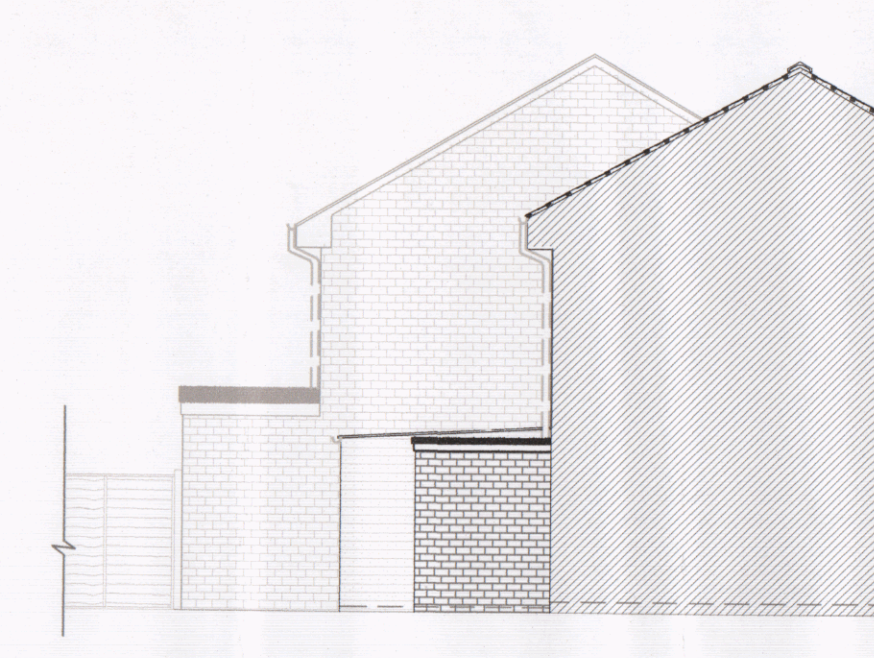


3 EXISTING SIDE ELEVATION
1:100

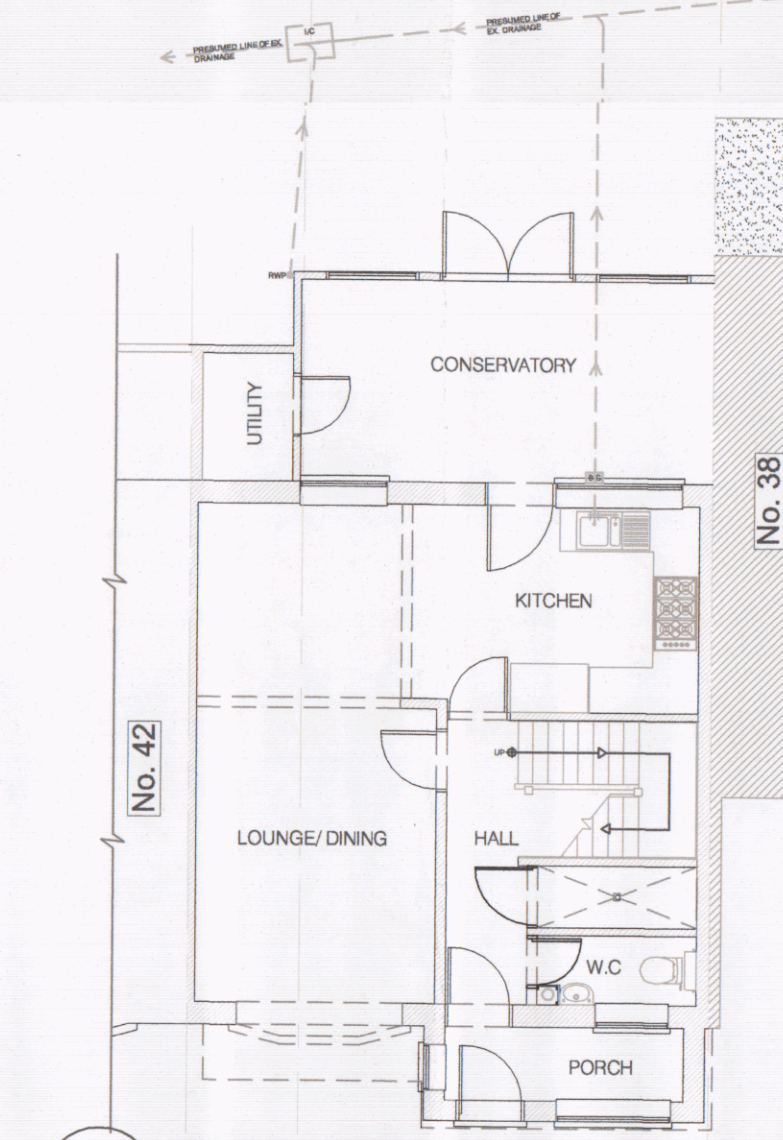

4 EXISTING GROUND FLOOR PLAN
1:100

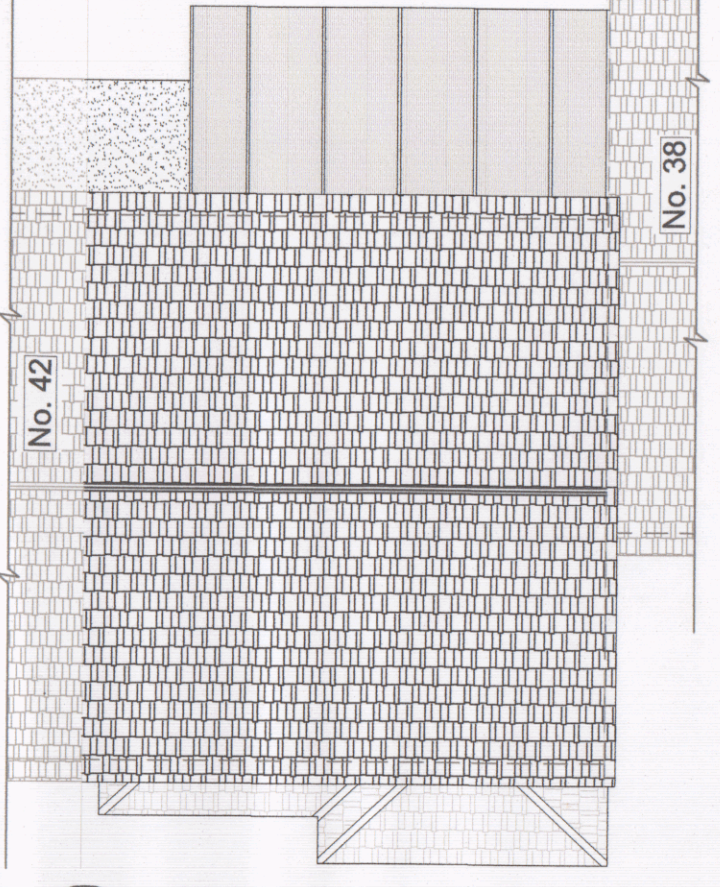


5 EXISTING ROOF ELEVATION
1:100

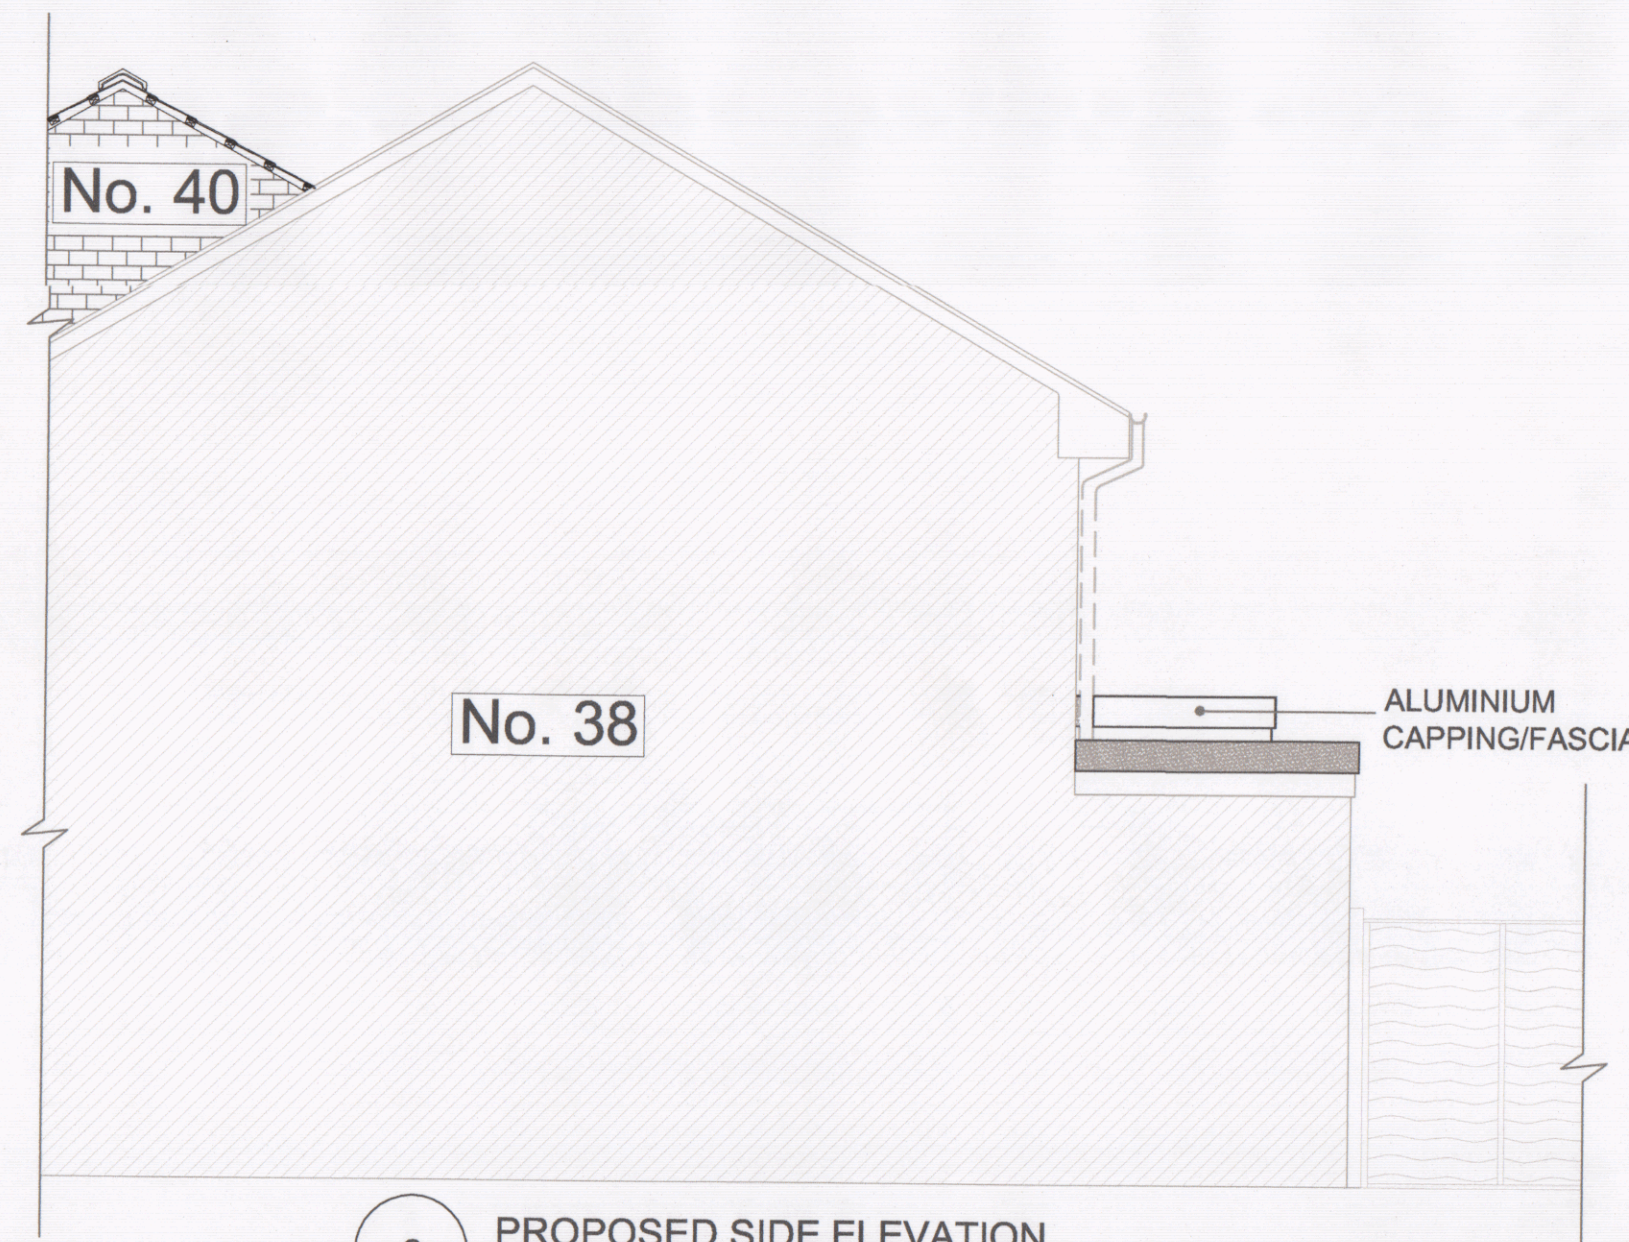


6 PROPOSED SIDE ELEVATION
1:50




7 PROPOSED REAR ELEVATION
1:50

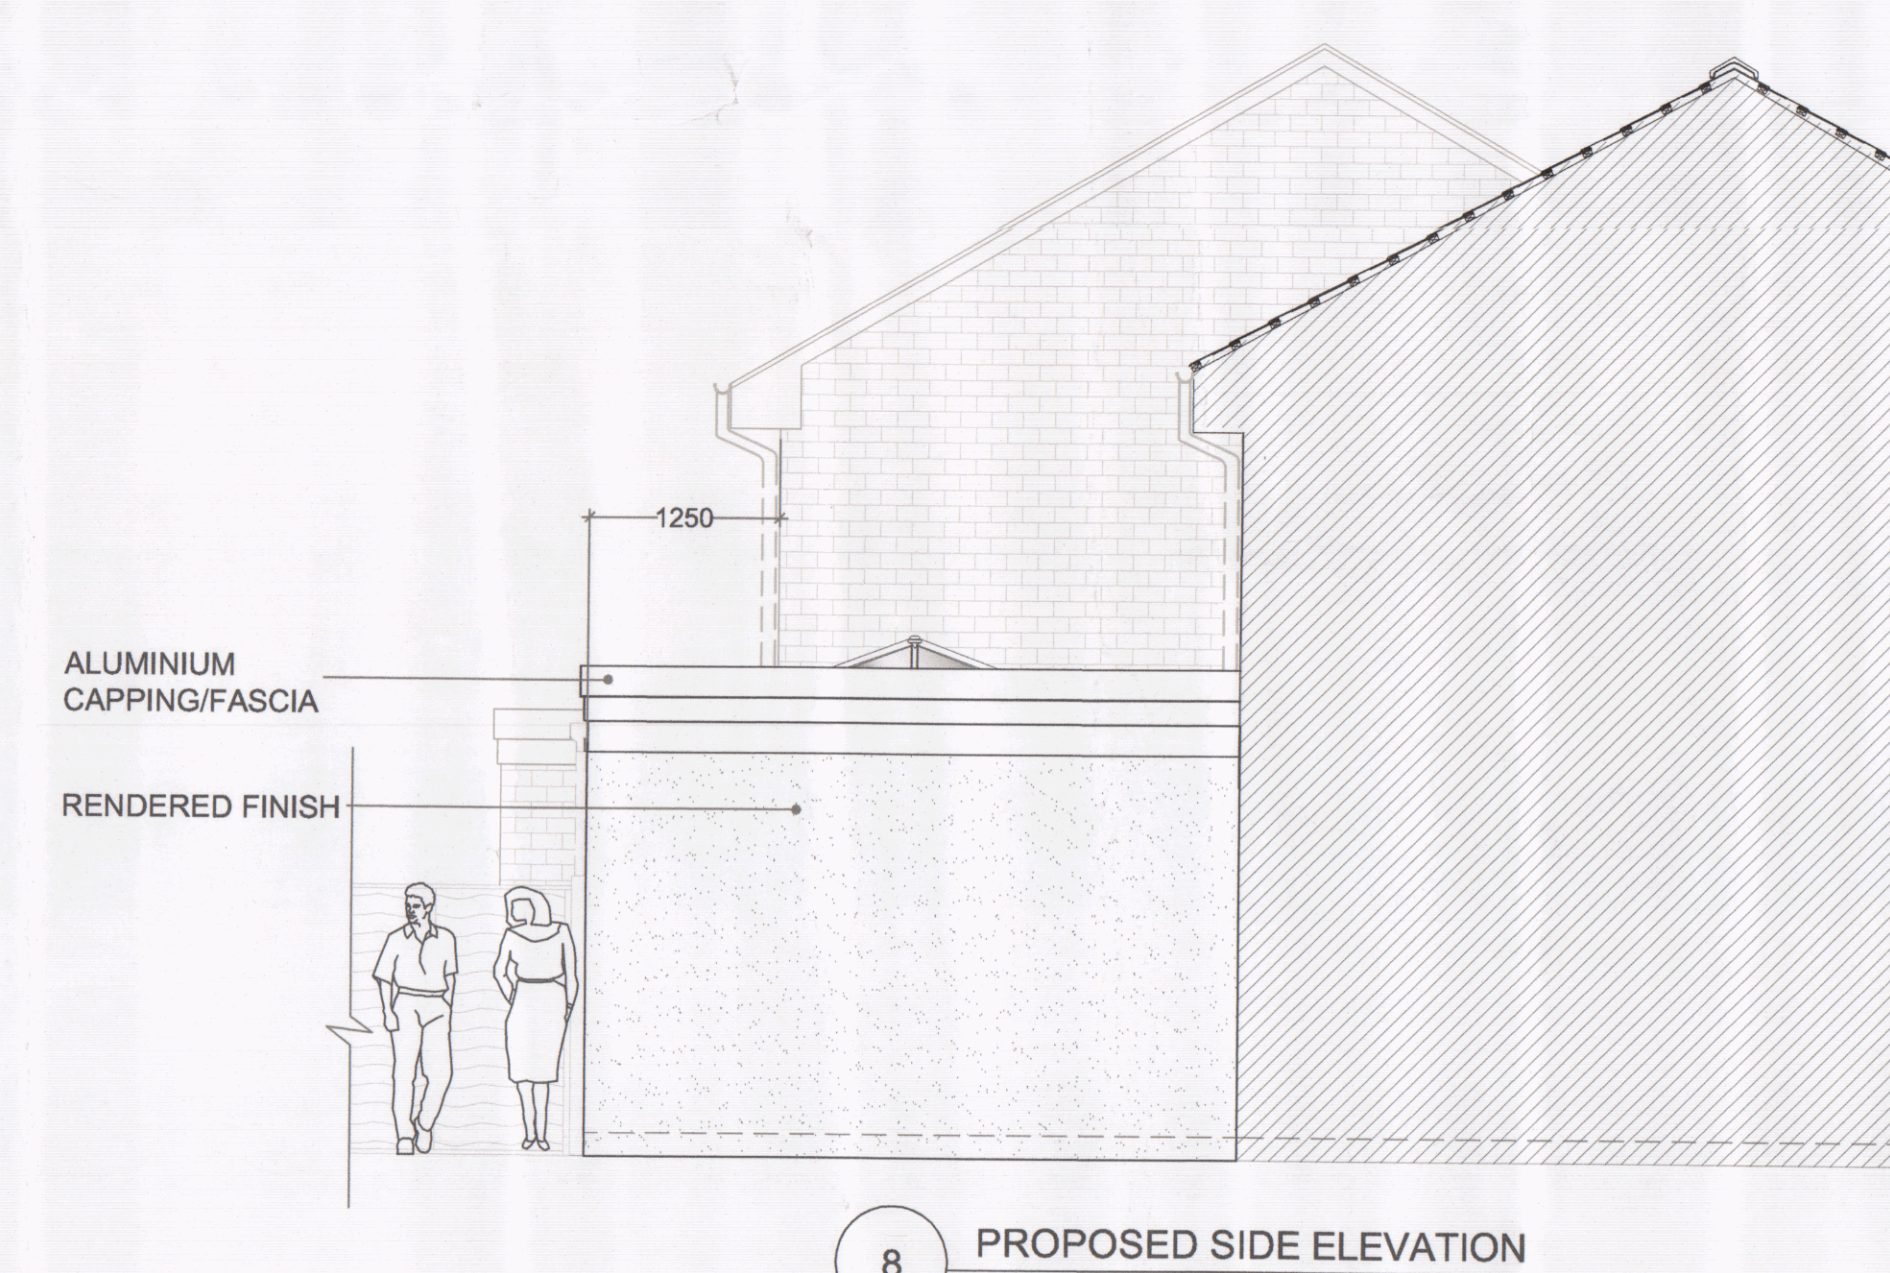


8 PROPOSED SIDE ELEVATION
1:50

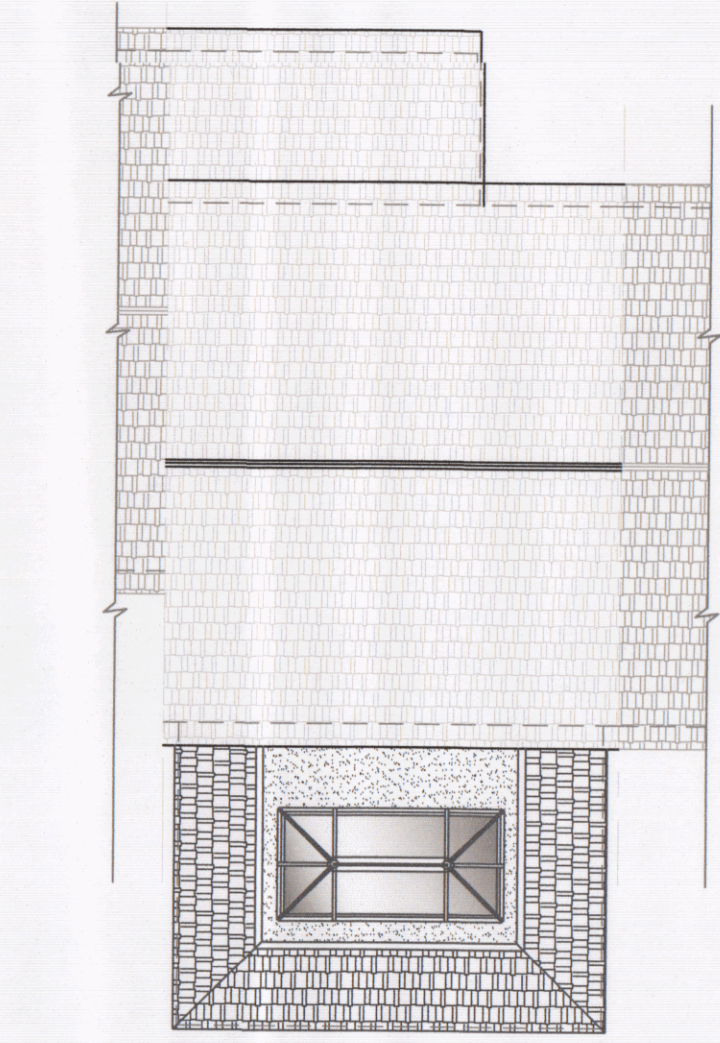


9 PROPOSED ROOF ELEVATION
1:100

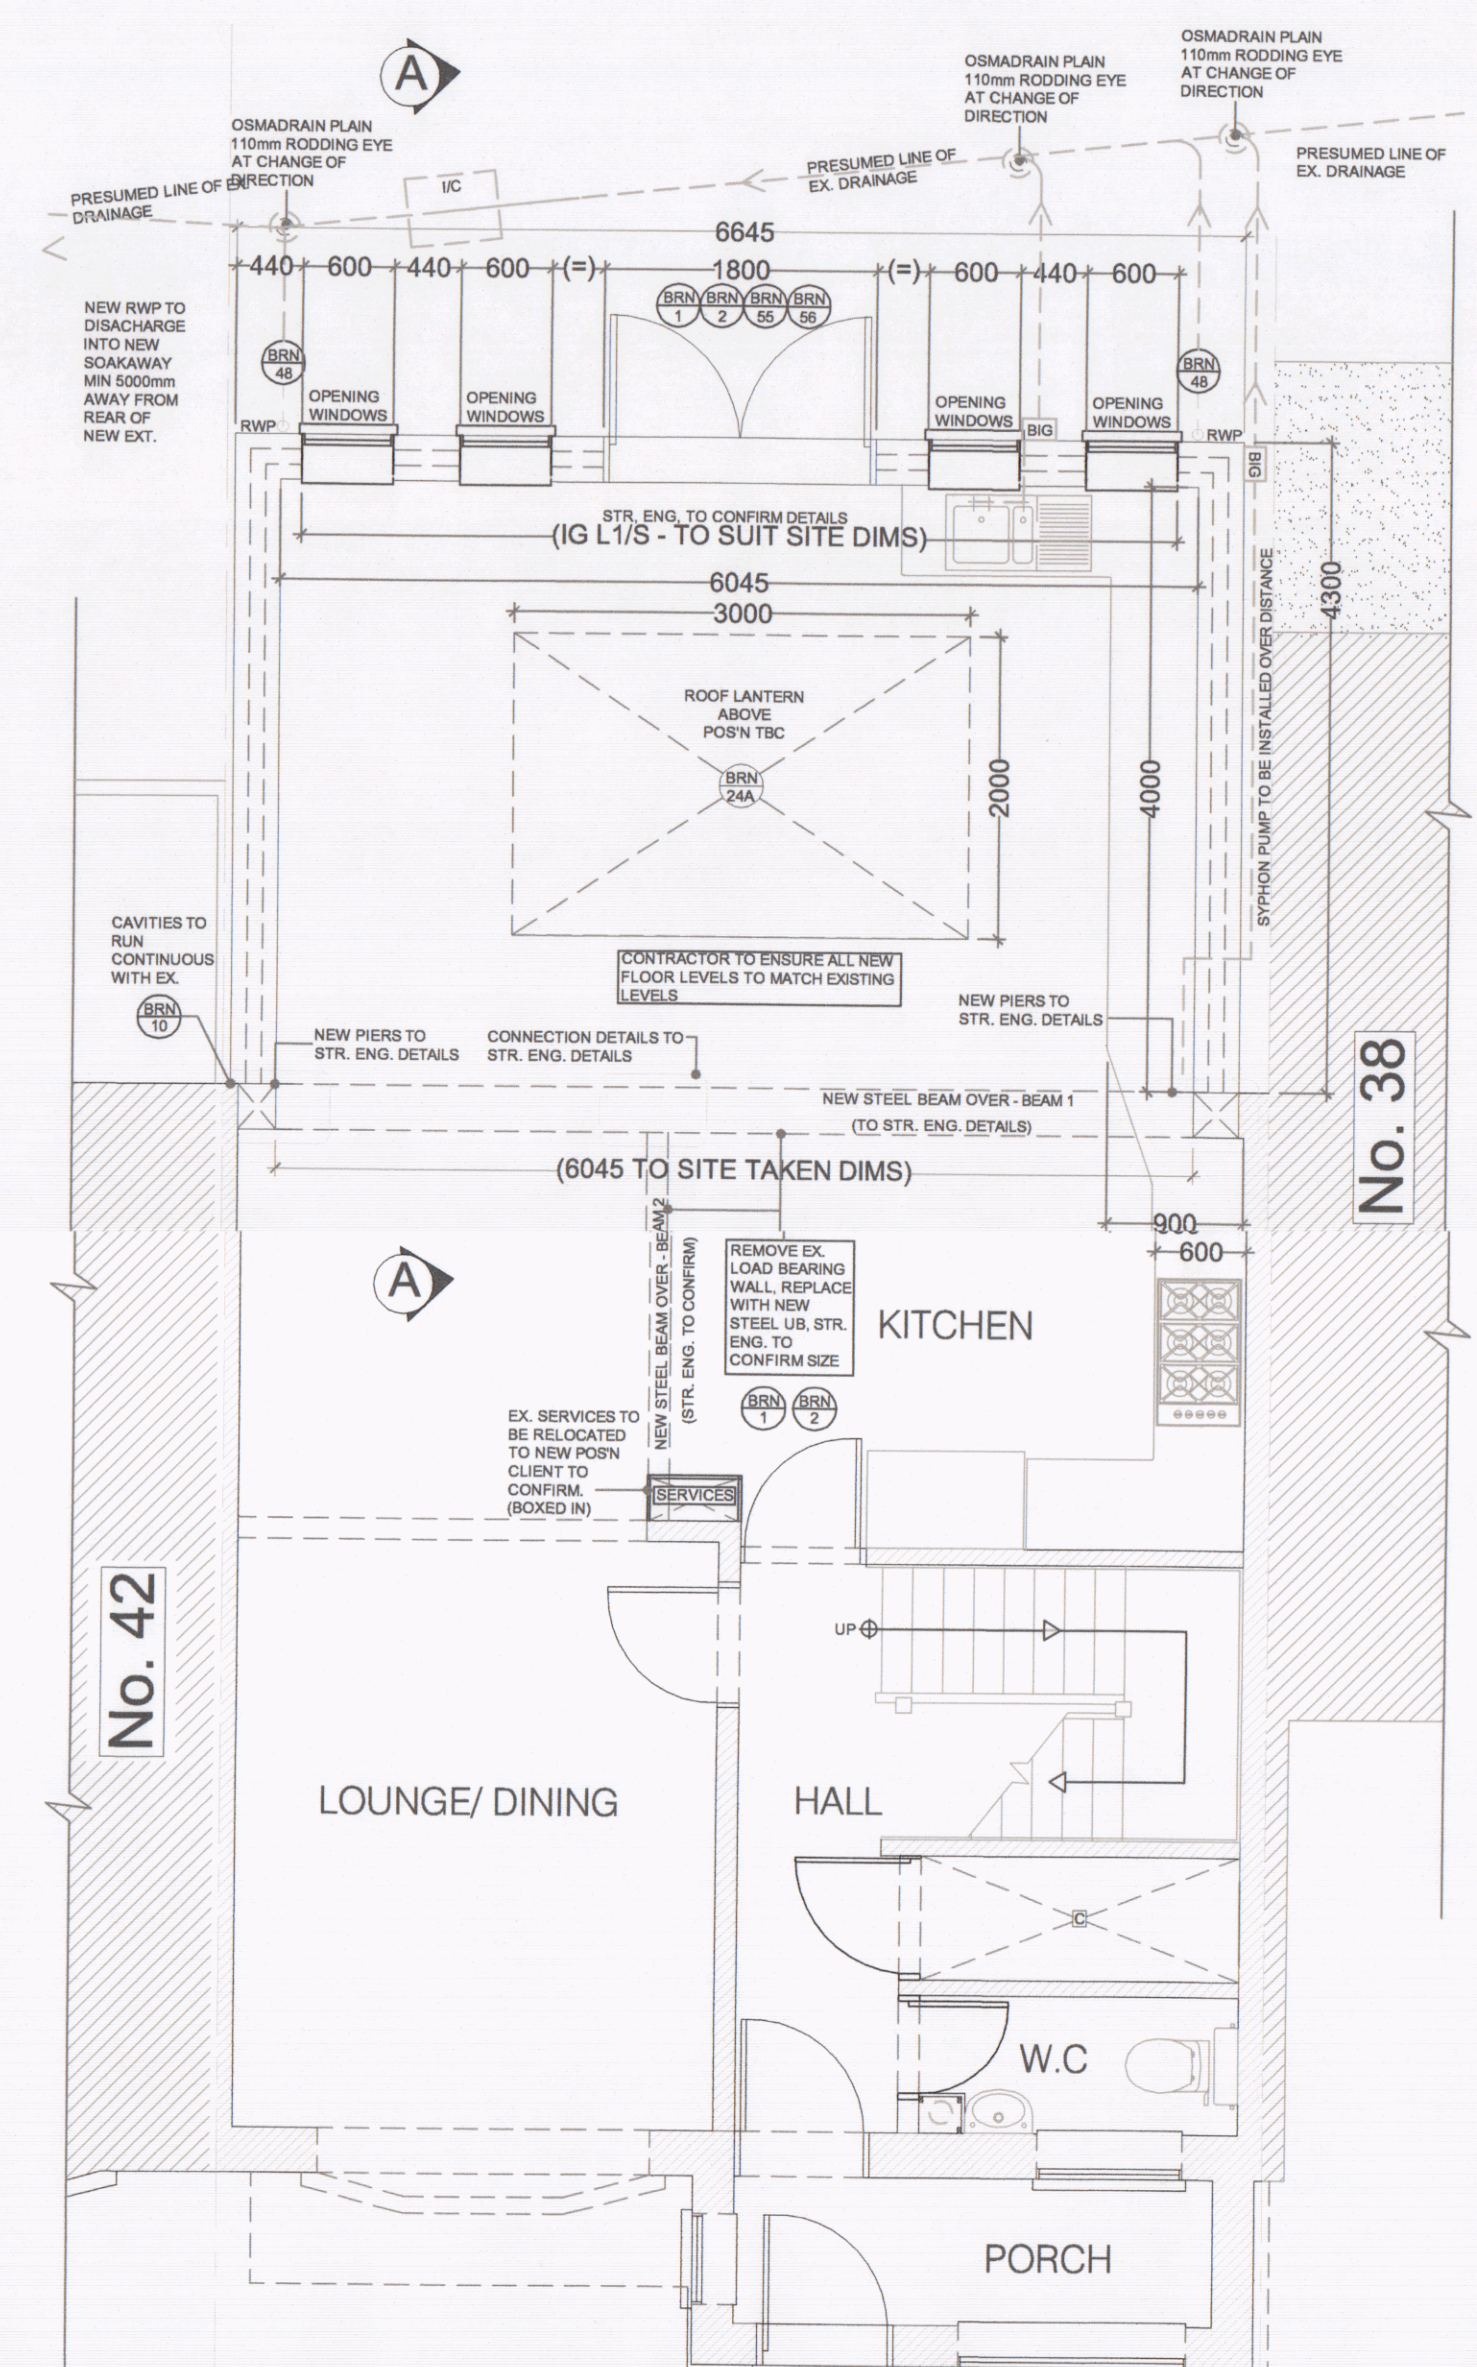


15 PROPOSED GROUND FLOOR PLAN
1:50

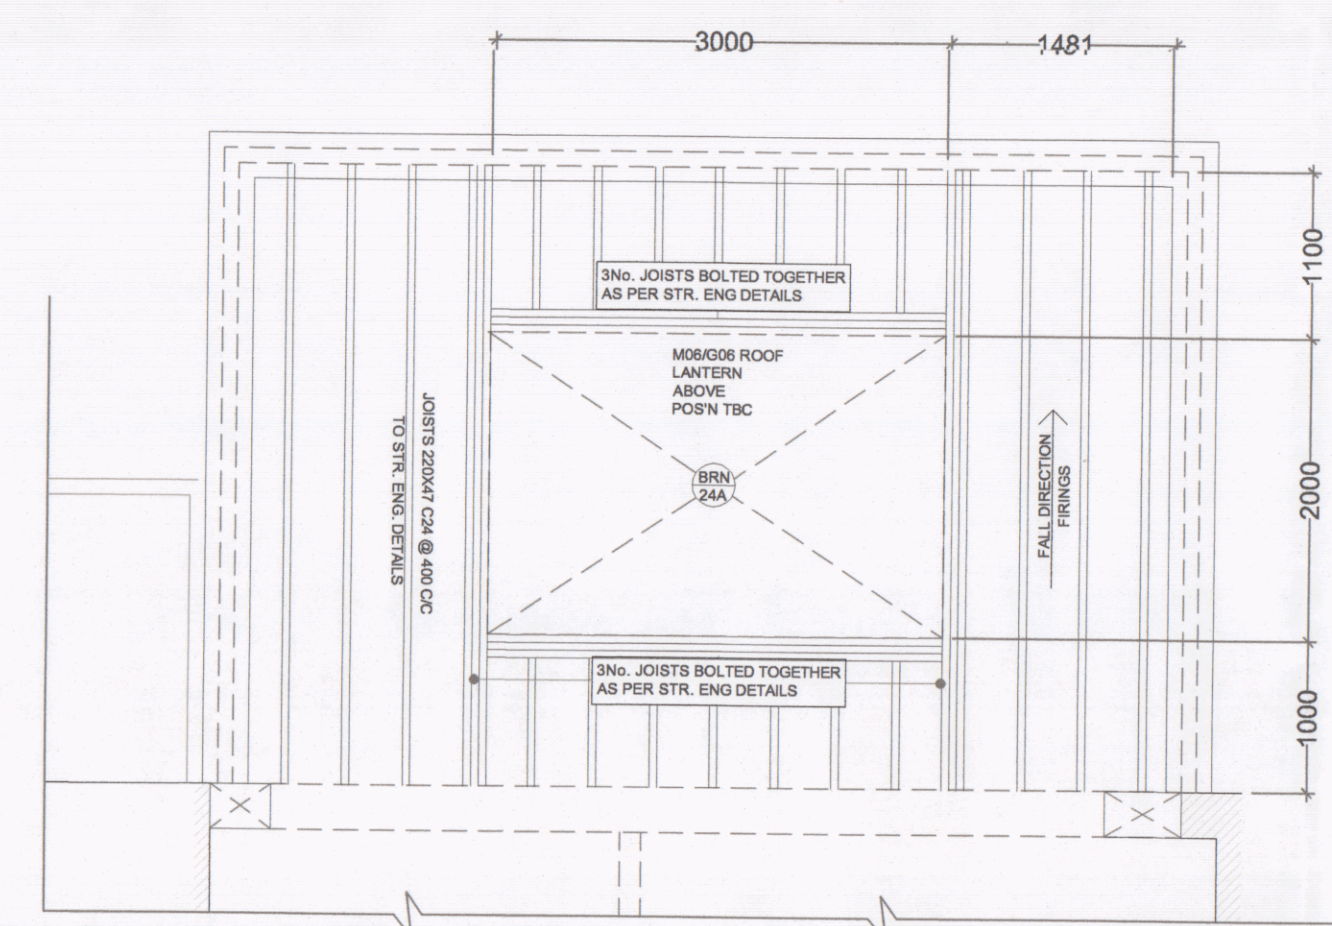


10 PROPOSED ROOF JOIST LAYOUT
1:50

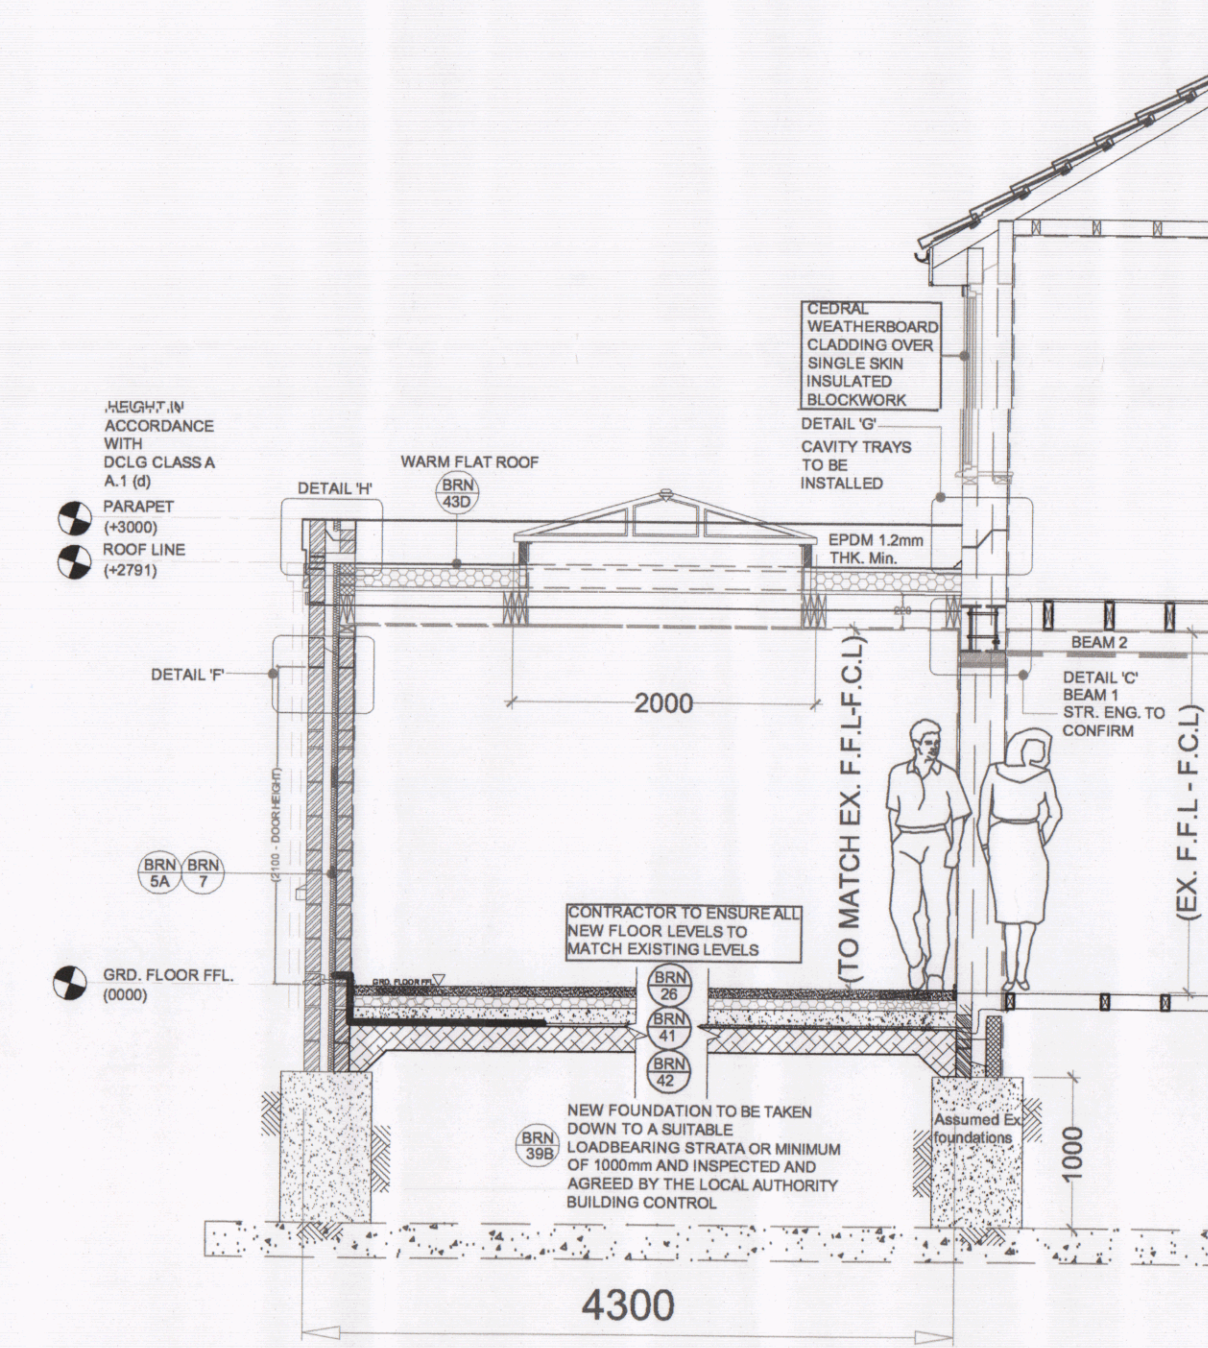


11 PROPOSED SECTION 'A-A'
1:50

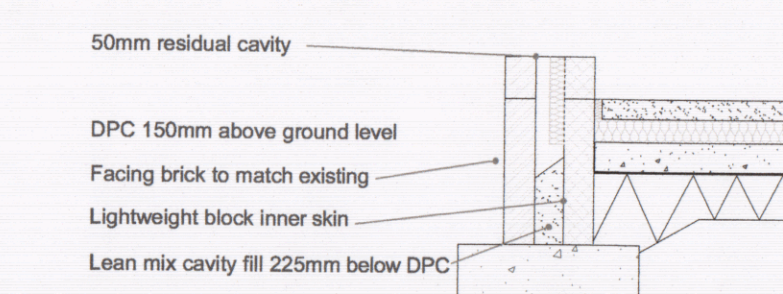


12 PROPOSED FOUNDATION DETAIL
1:25

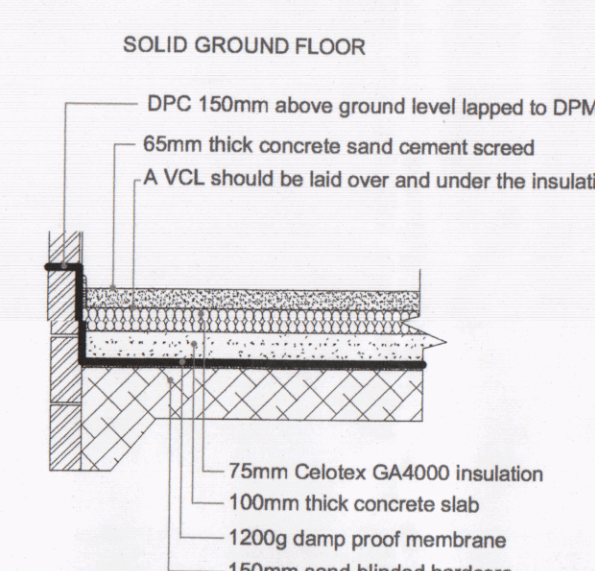


13 PROPOSED FLOOR SECTION
1:25

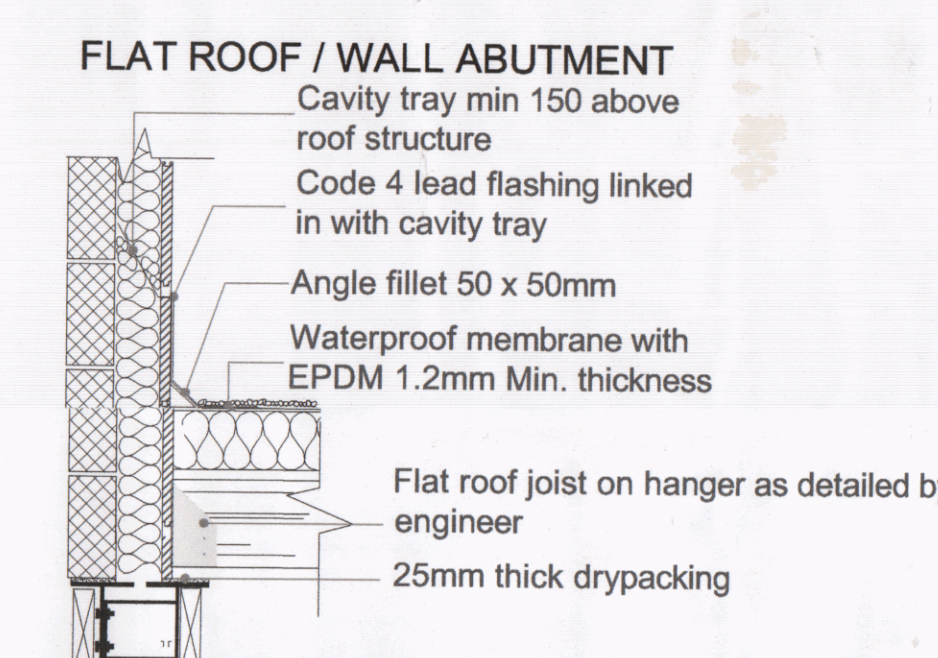


14 PROPOSED DETAIL 'G'
1:40

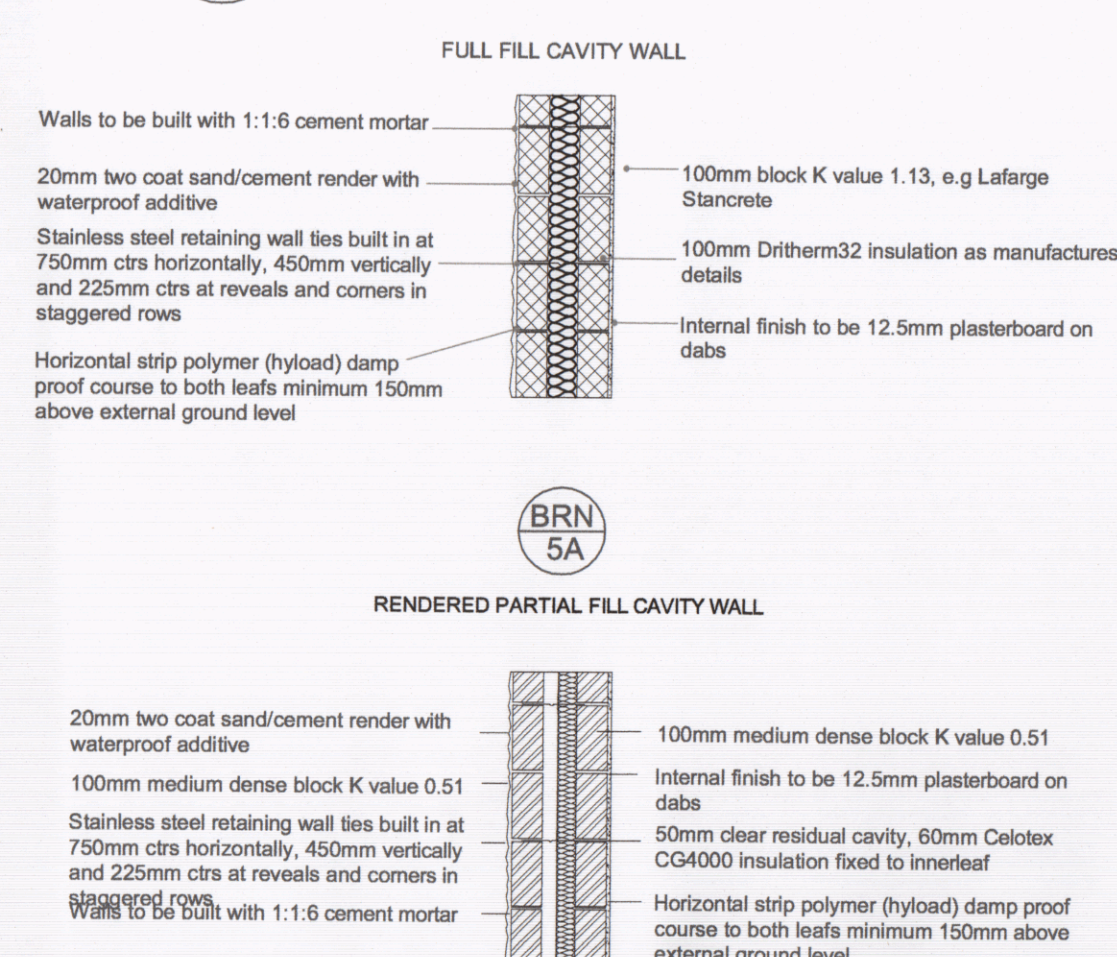

16 PROPOSED WALL SECTION THRU'
1:25

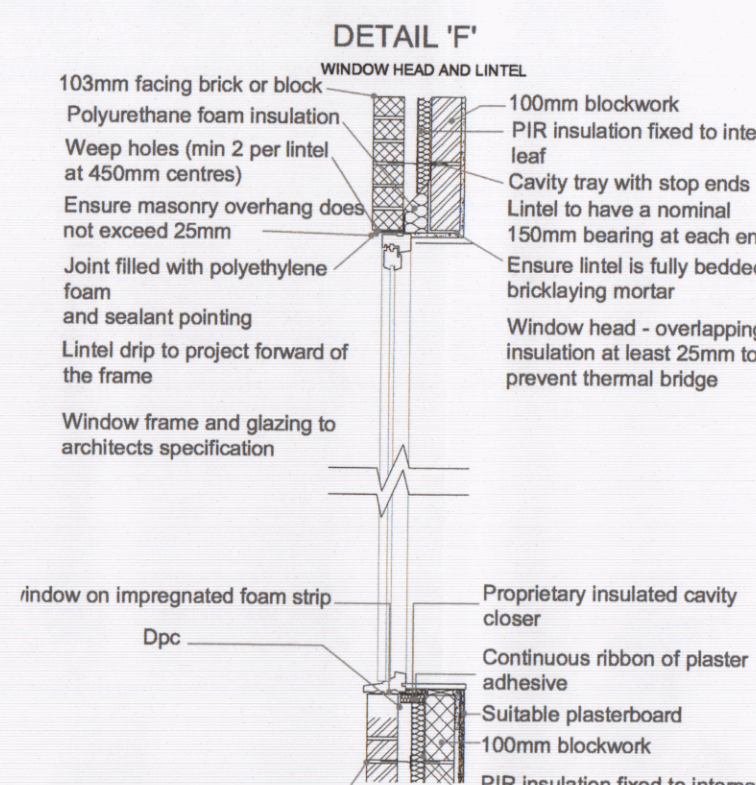

17 PROPOSED DETAIL 'F'
1:25

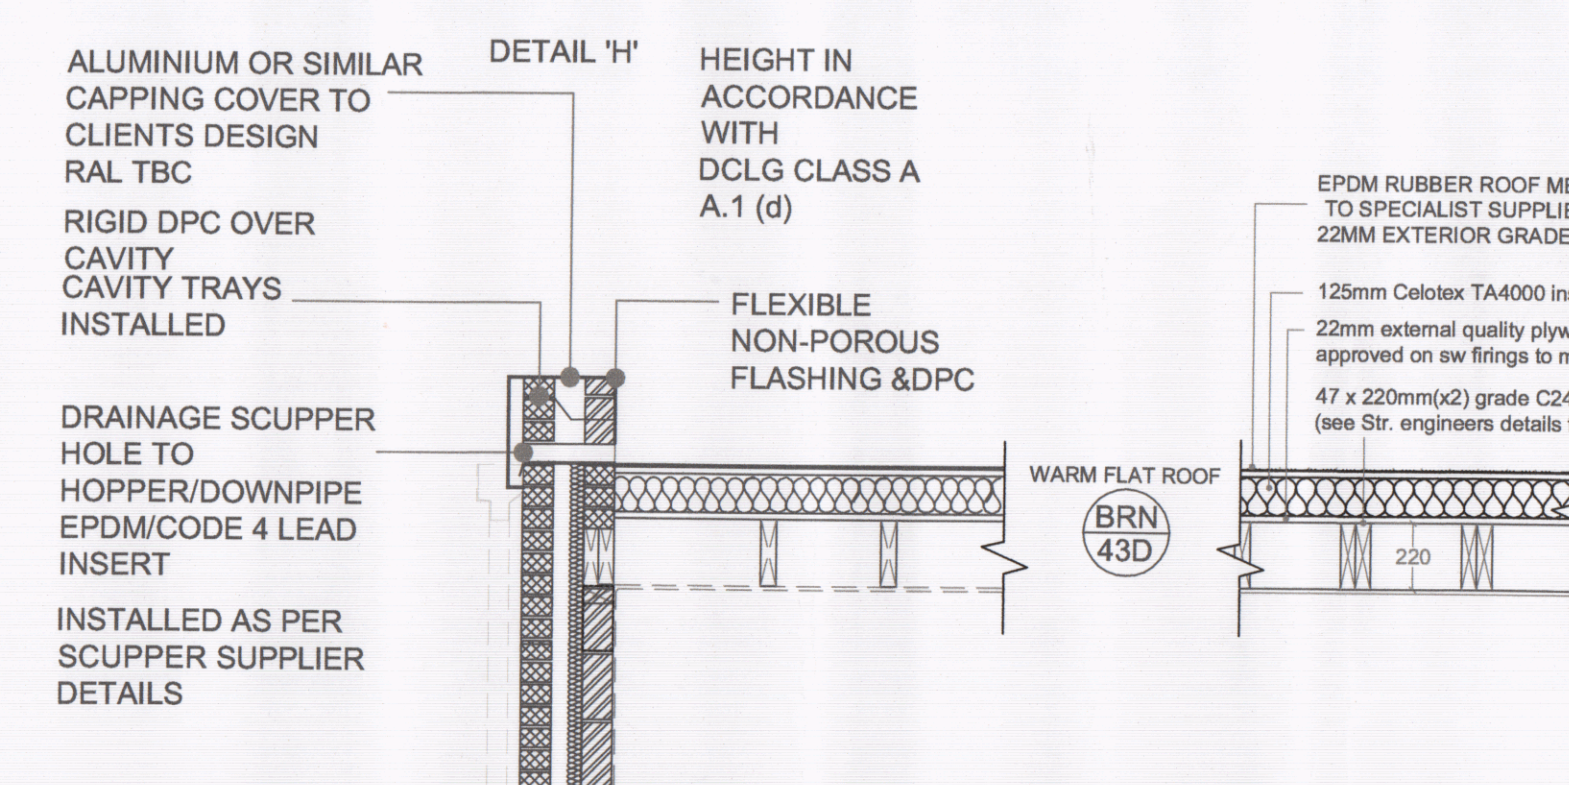

18 PROPOSED REAR ROOF SECTION
1:25

NOTE:
DRAWING:WELCH 01A TO BE USED IN CONJUNCTION
WITH ASSOCIATED BUILDING REGULATIONS NOTES
WELCH/BRN.
DIRECTIONAL NORTH ARROW SHOWN ON BLOCK &
LOCATION PLANS WELCH/BLP.

DETAILS AND DIMENSIONS OF ALL LEVELS OF PROPOSED
PLANS TO BE CHECKED ON SITE BY APPOINTED
CONTRACTOR PRIOR TO ANY
COMMENCEMENT/ORDERING OF MATERIALS OF WORK,
ANY QUERIES, VARIATIONS OR DISCREPANCIES
DIRECTED TO CLIENT - DM DESIGNS ACCEPTS NO
RESPONSIBILITY IN ANY PART ON DRAWINGS UNLESS
OTHERWISE AGREED PRIOR.

BRN 1
DENOTES ATTACHED BUILDING REGULATION NOTES
DENOTES ITEM No.

MODIFICATIONS		ISSUE:
TITLE PROPOSED SINGLE STOREY REAR EXTENSION		
CUSTOMER 40 ELIZABETH ROAD, WATERLOOVILLE,, HAMPSHIRE, PO7 7DN		
DRAWN BY:		
DRAWING NO: WELCH_01A		1 OF 1
SCALE:		VARIES:
DATE:		19.02.2018
PROJECT:		

