
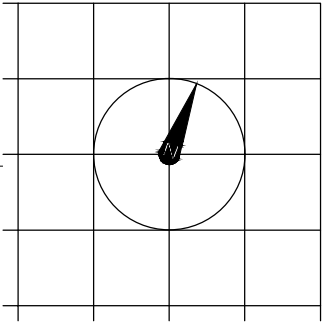


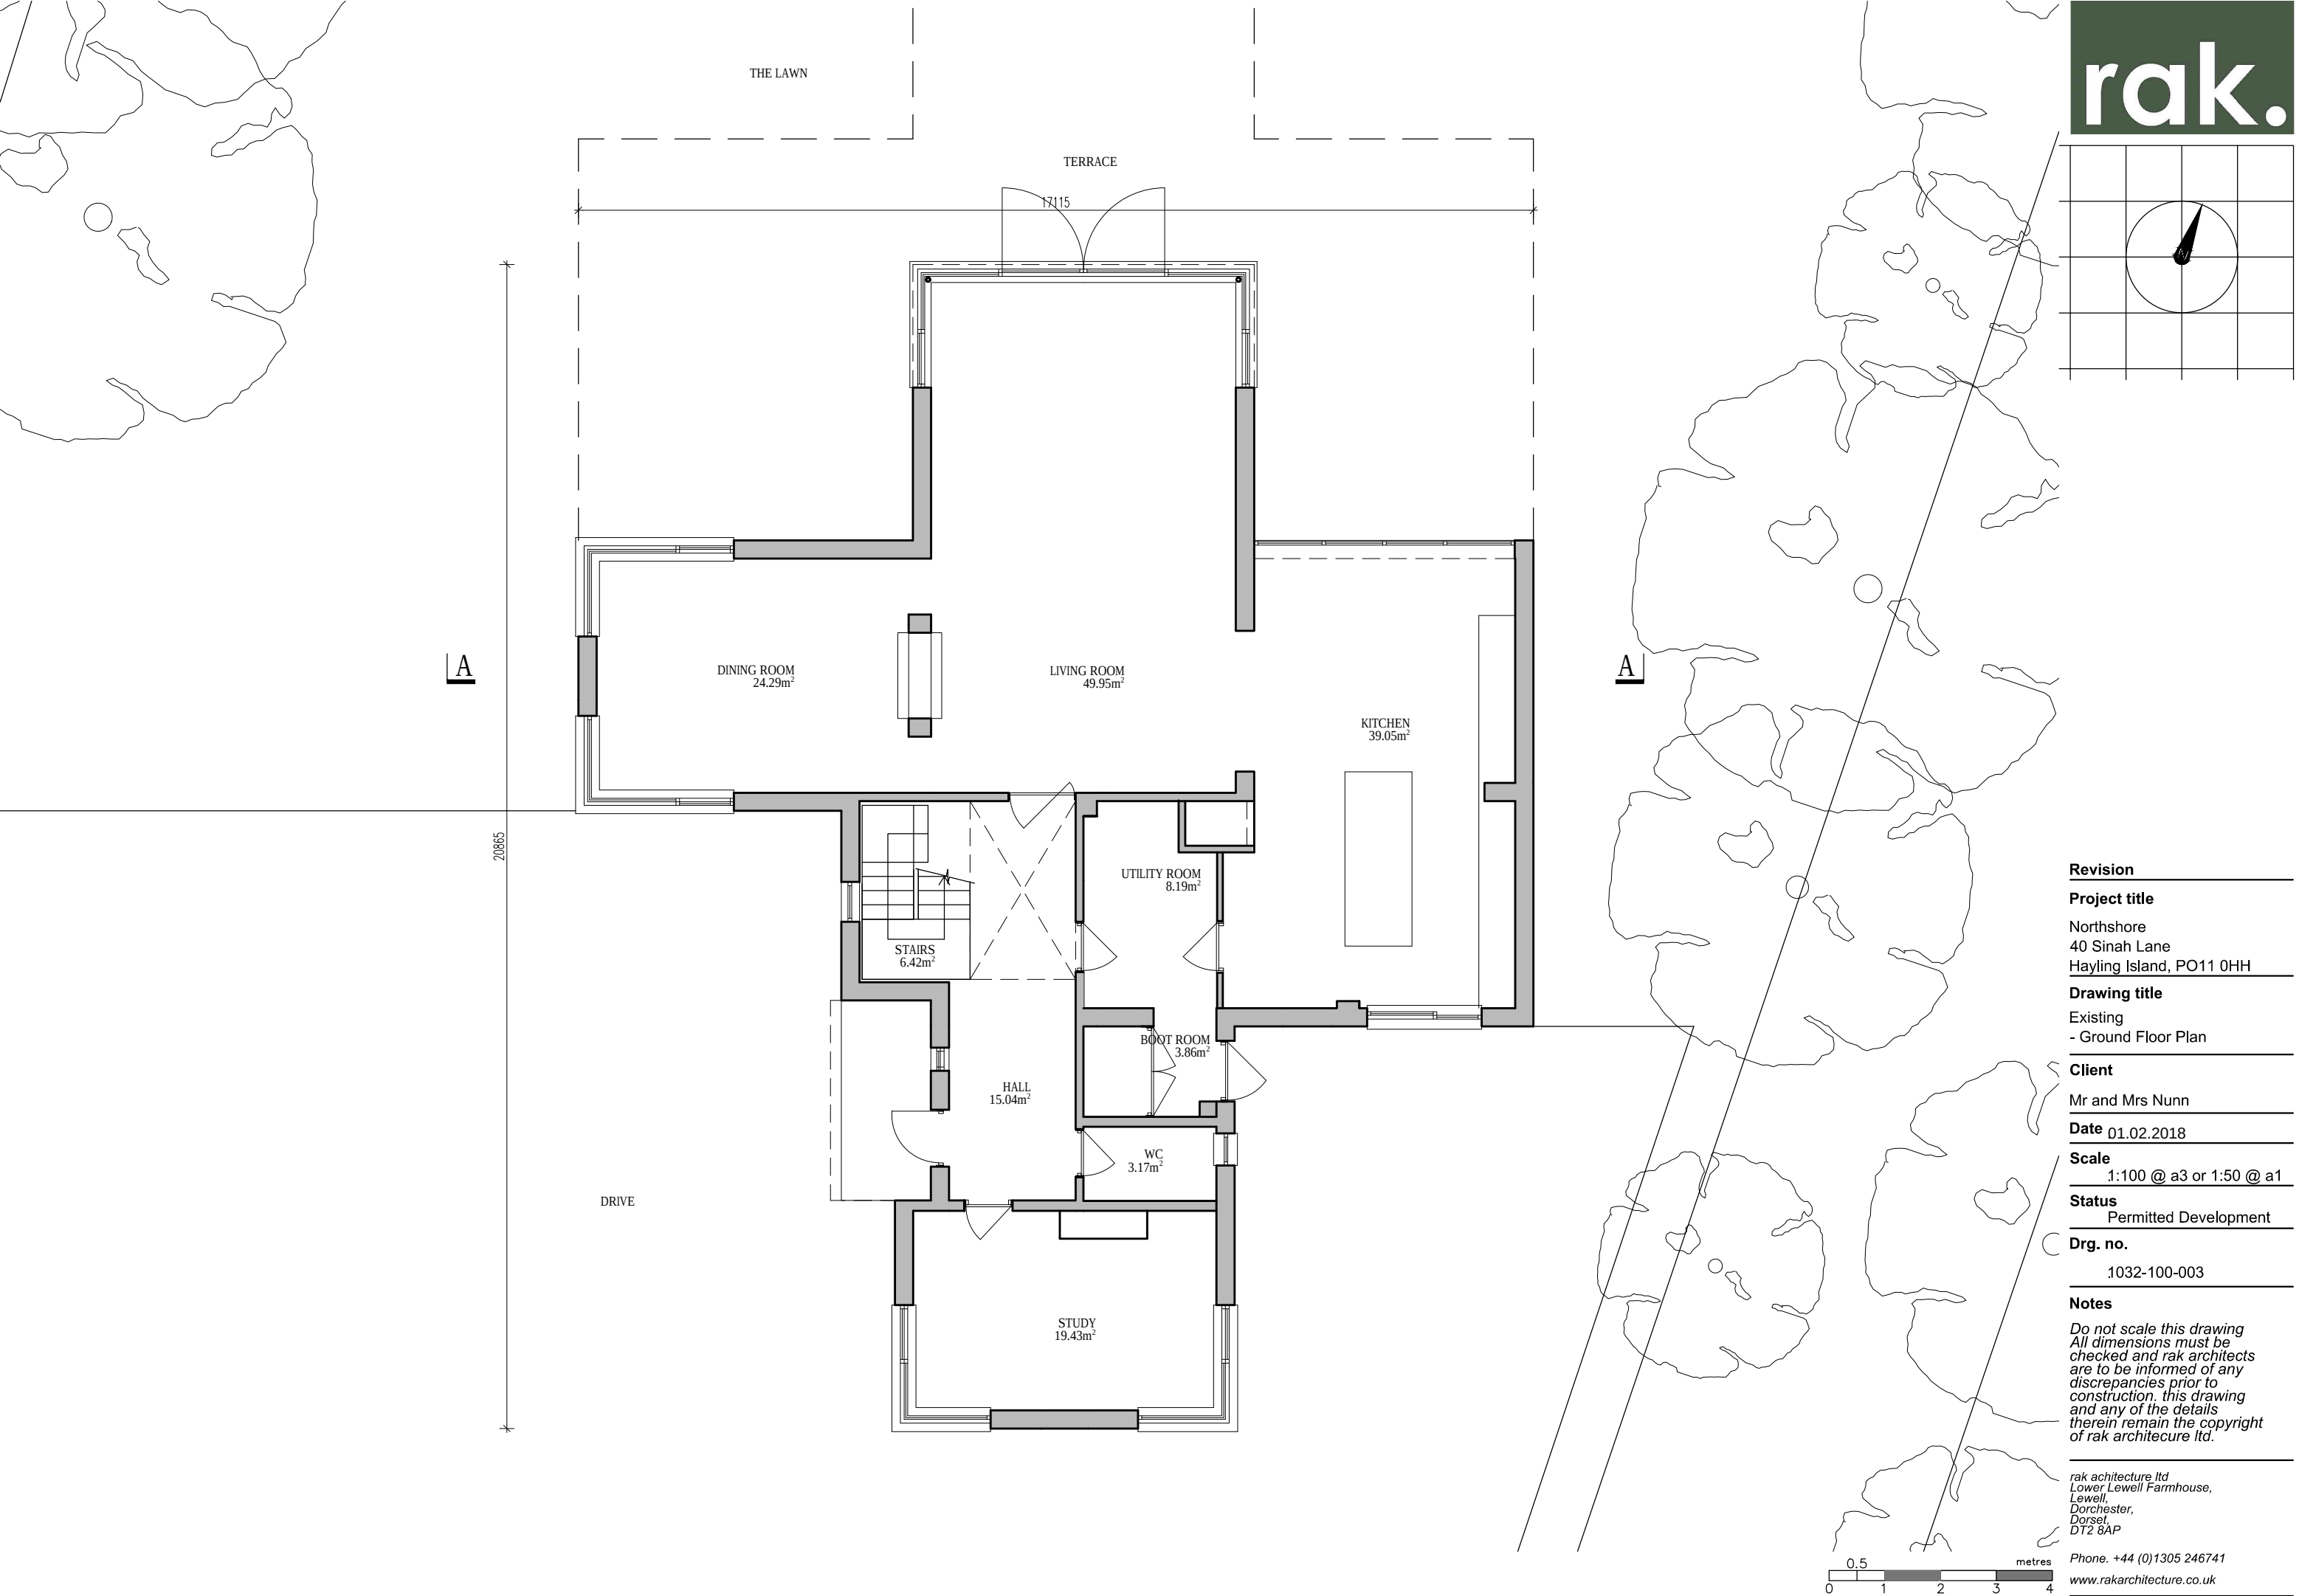

Revision
Project title Northshore 40 Sinah Lane Hayling Island, PO11 0HH
Drawing title Existing - Ground Floor Plan
Client Mr and Mrs Nunn
Date 01.02.2018
Scale 1:100 @ a3 or 1:50 @ a1
Status Permitted Development
Drg. no. 1032-100-003
Notes Do not scale this drawing All dimensions must be checked and rak architects are to be informed of any discrepancies prior to construction. this drawing and any of the details therein remain the copyright of rak architecture ltd.

rak achitecture ltd
Lower Lewell Farmhouse,
Lewell,
Dorchester,
Dorset,
DT2 8AP

Phone. +44 (0)1305 246741
www.rakarchitecture.co.uk