


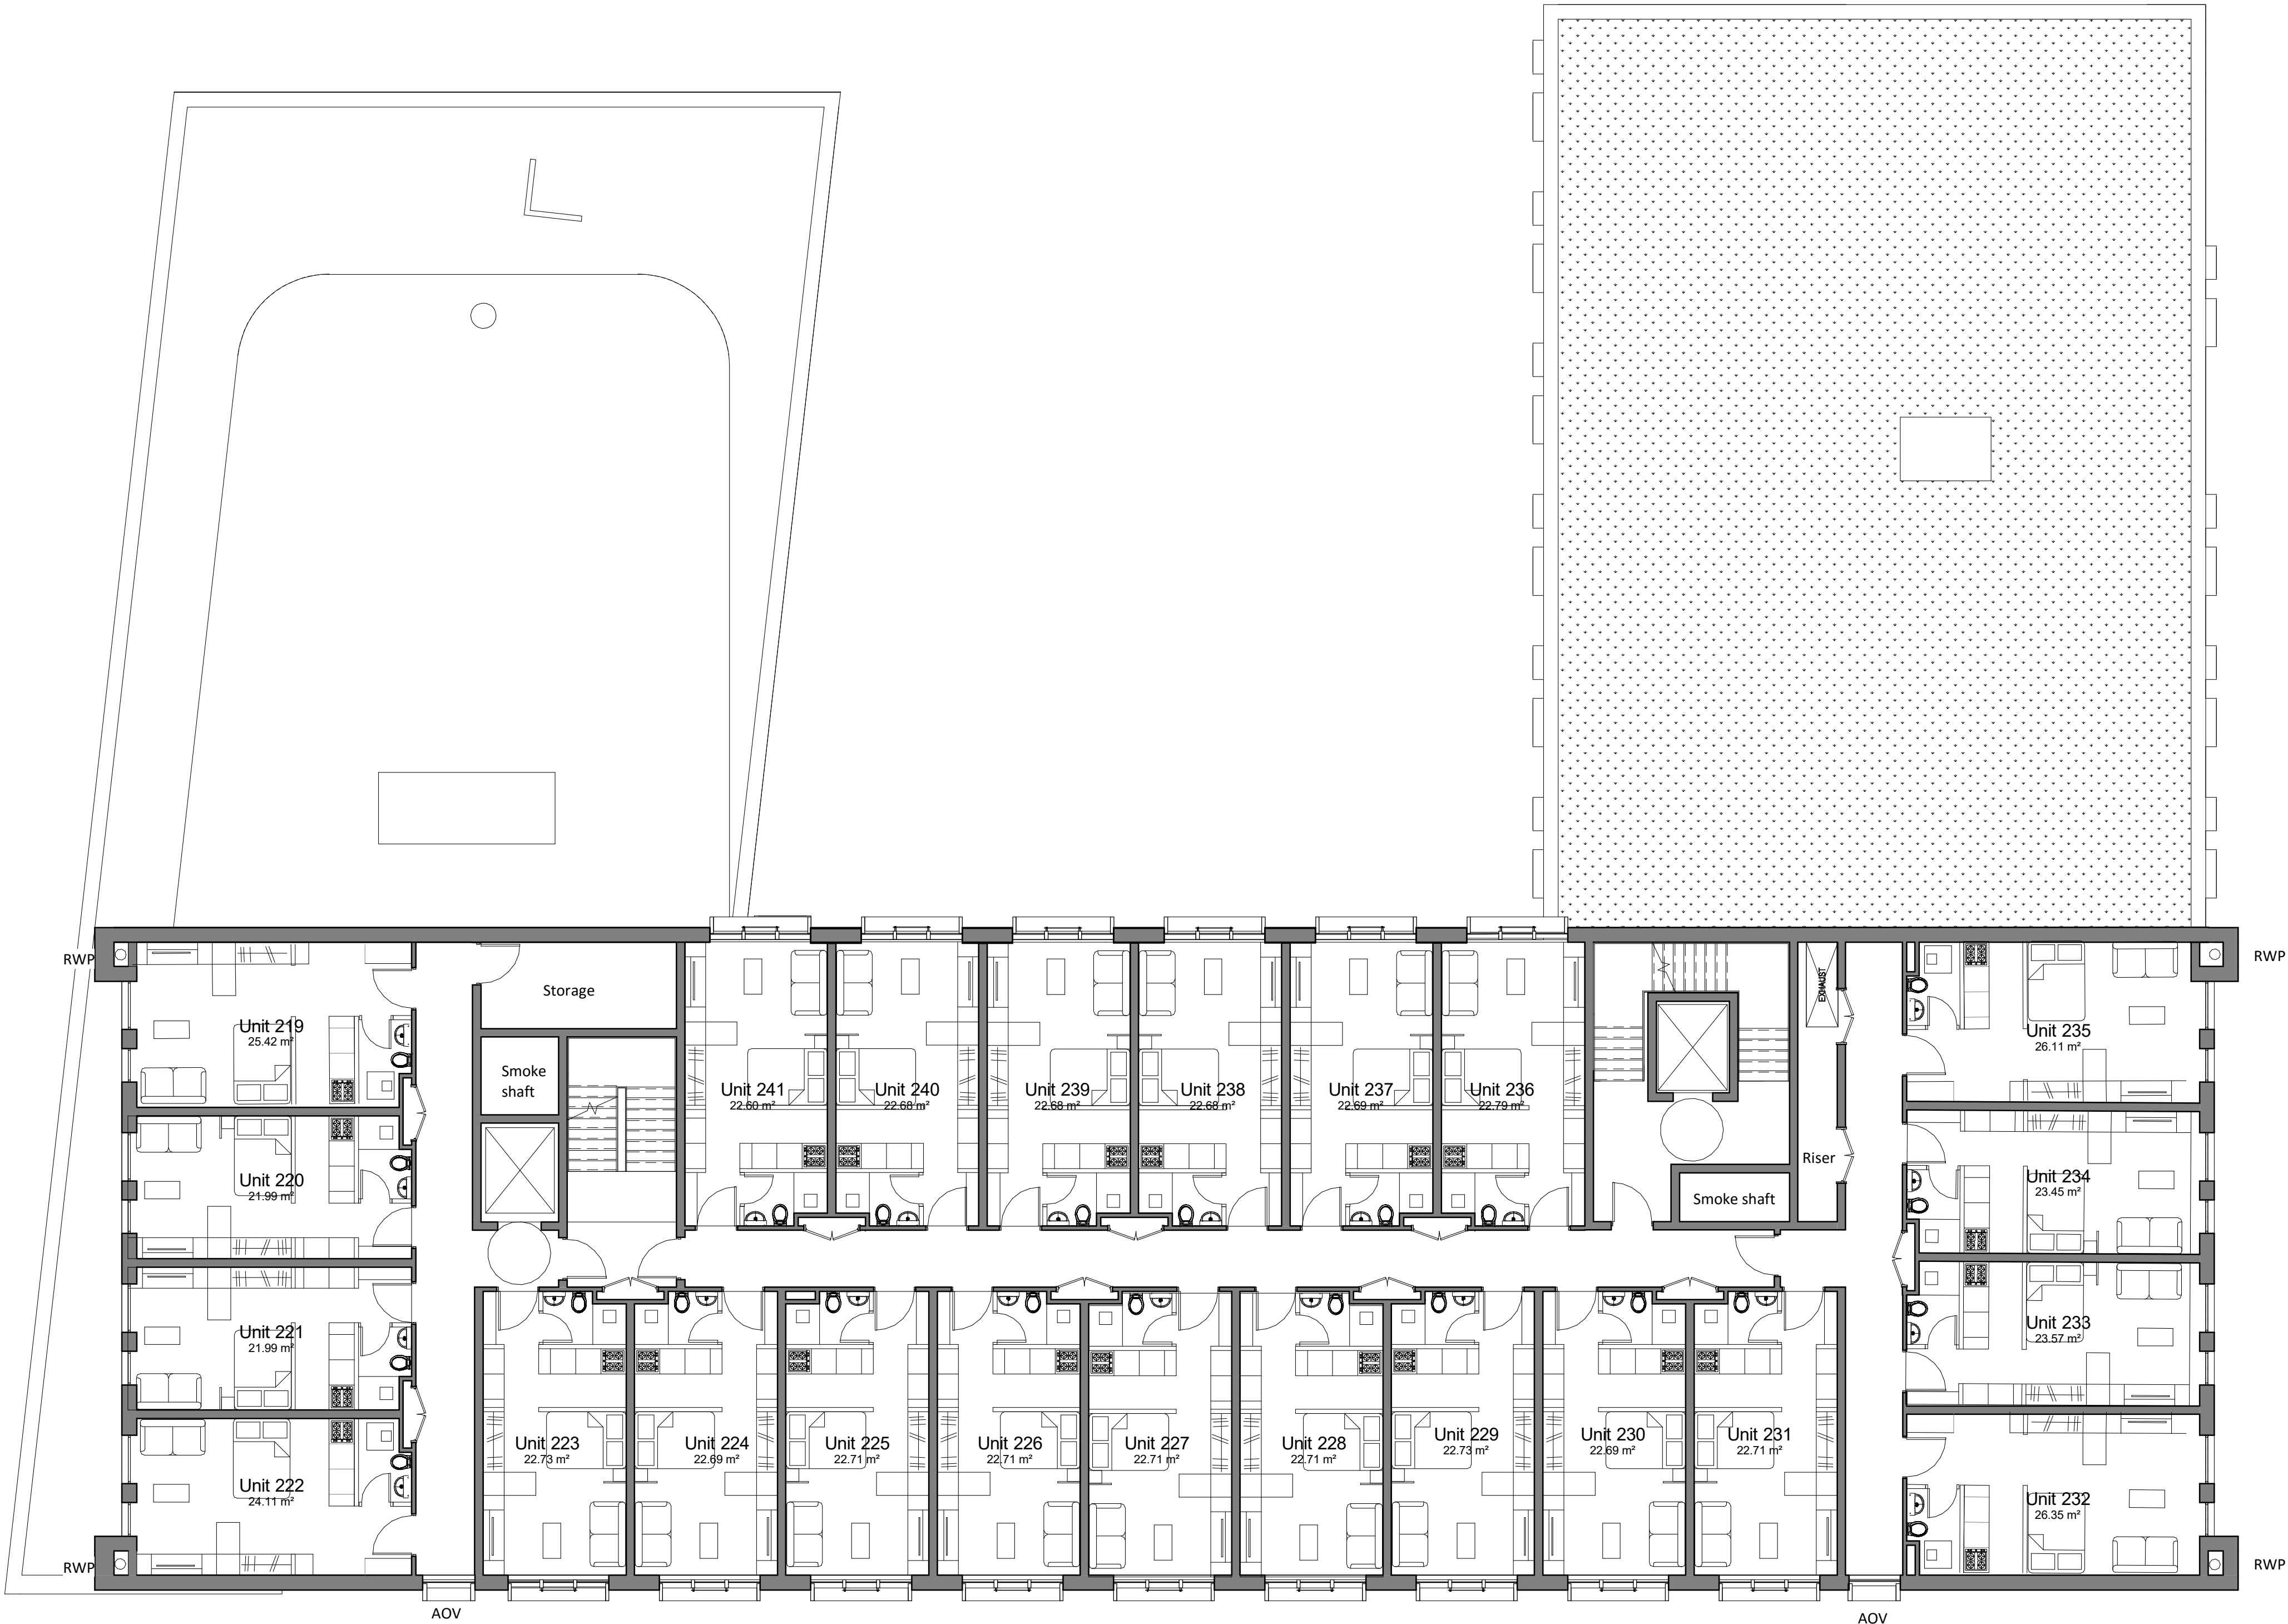

GENERAL NOTES

- All drawings are subject to Planning and Building Control consent.
- Do not scale drawings, if in doubt ask.
- The details shown are for design intent purposes only and are subject to further design development with suppliers and sub-contractors.
- Proposals subject to consultation and approval from Building Control Approved Inspector.
- Setting out dimensions should be checked on-site prior to construction and any discrepancies and/or omissions should be reported to the Architect immediately.
- Proposals indicated are subject to ongoing coordination and review, with M&E and structural engineers, building control, the planning authority.

A	21.12.17	Planning Issue	LM	AE
Rev.	Date	Details	Drawn	Checked
Issued for:				
PLANNING				
Project/Client:		Project No:		
Wellington Way		17057		
Waterlooville		Dwg No:		
		17		
		Rev:		
		A		
Drawing:		Scale:		
Seventh Floor Plan		1 : 100 @ A1		
		Drawn By:		Date:
		LM		18/12/17
		Checked By:		Date:
		AE		18/12/17



27 Glasshouse Studios, Fryern Court Road, Fordingbridge
Hampshire, SP6 1QX T: (01425) 655806/653639

© Brightspace Architects Ltd. Contractors must work only to figured dimensions which are to be checked on site.
Registered Office - 12 Northover Rd, Pennington, Lymington, Hampshire, SO41 8GU. Registered Number - 07395008

