


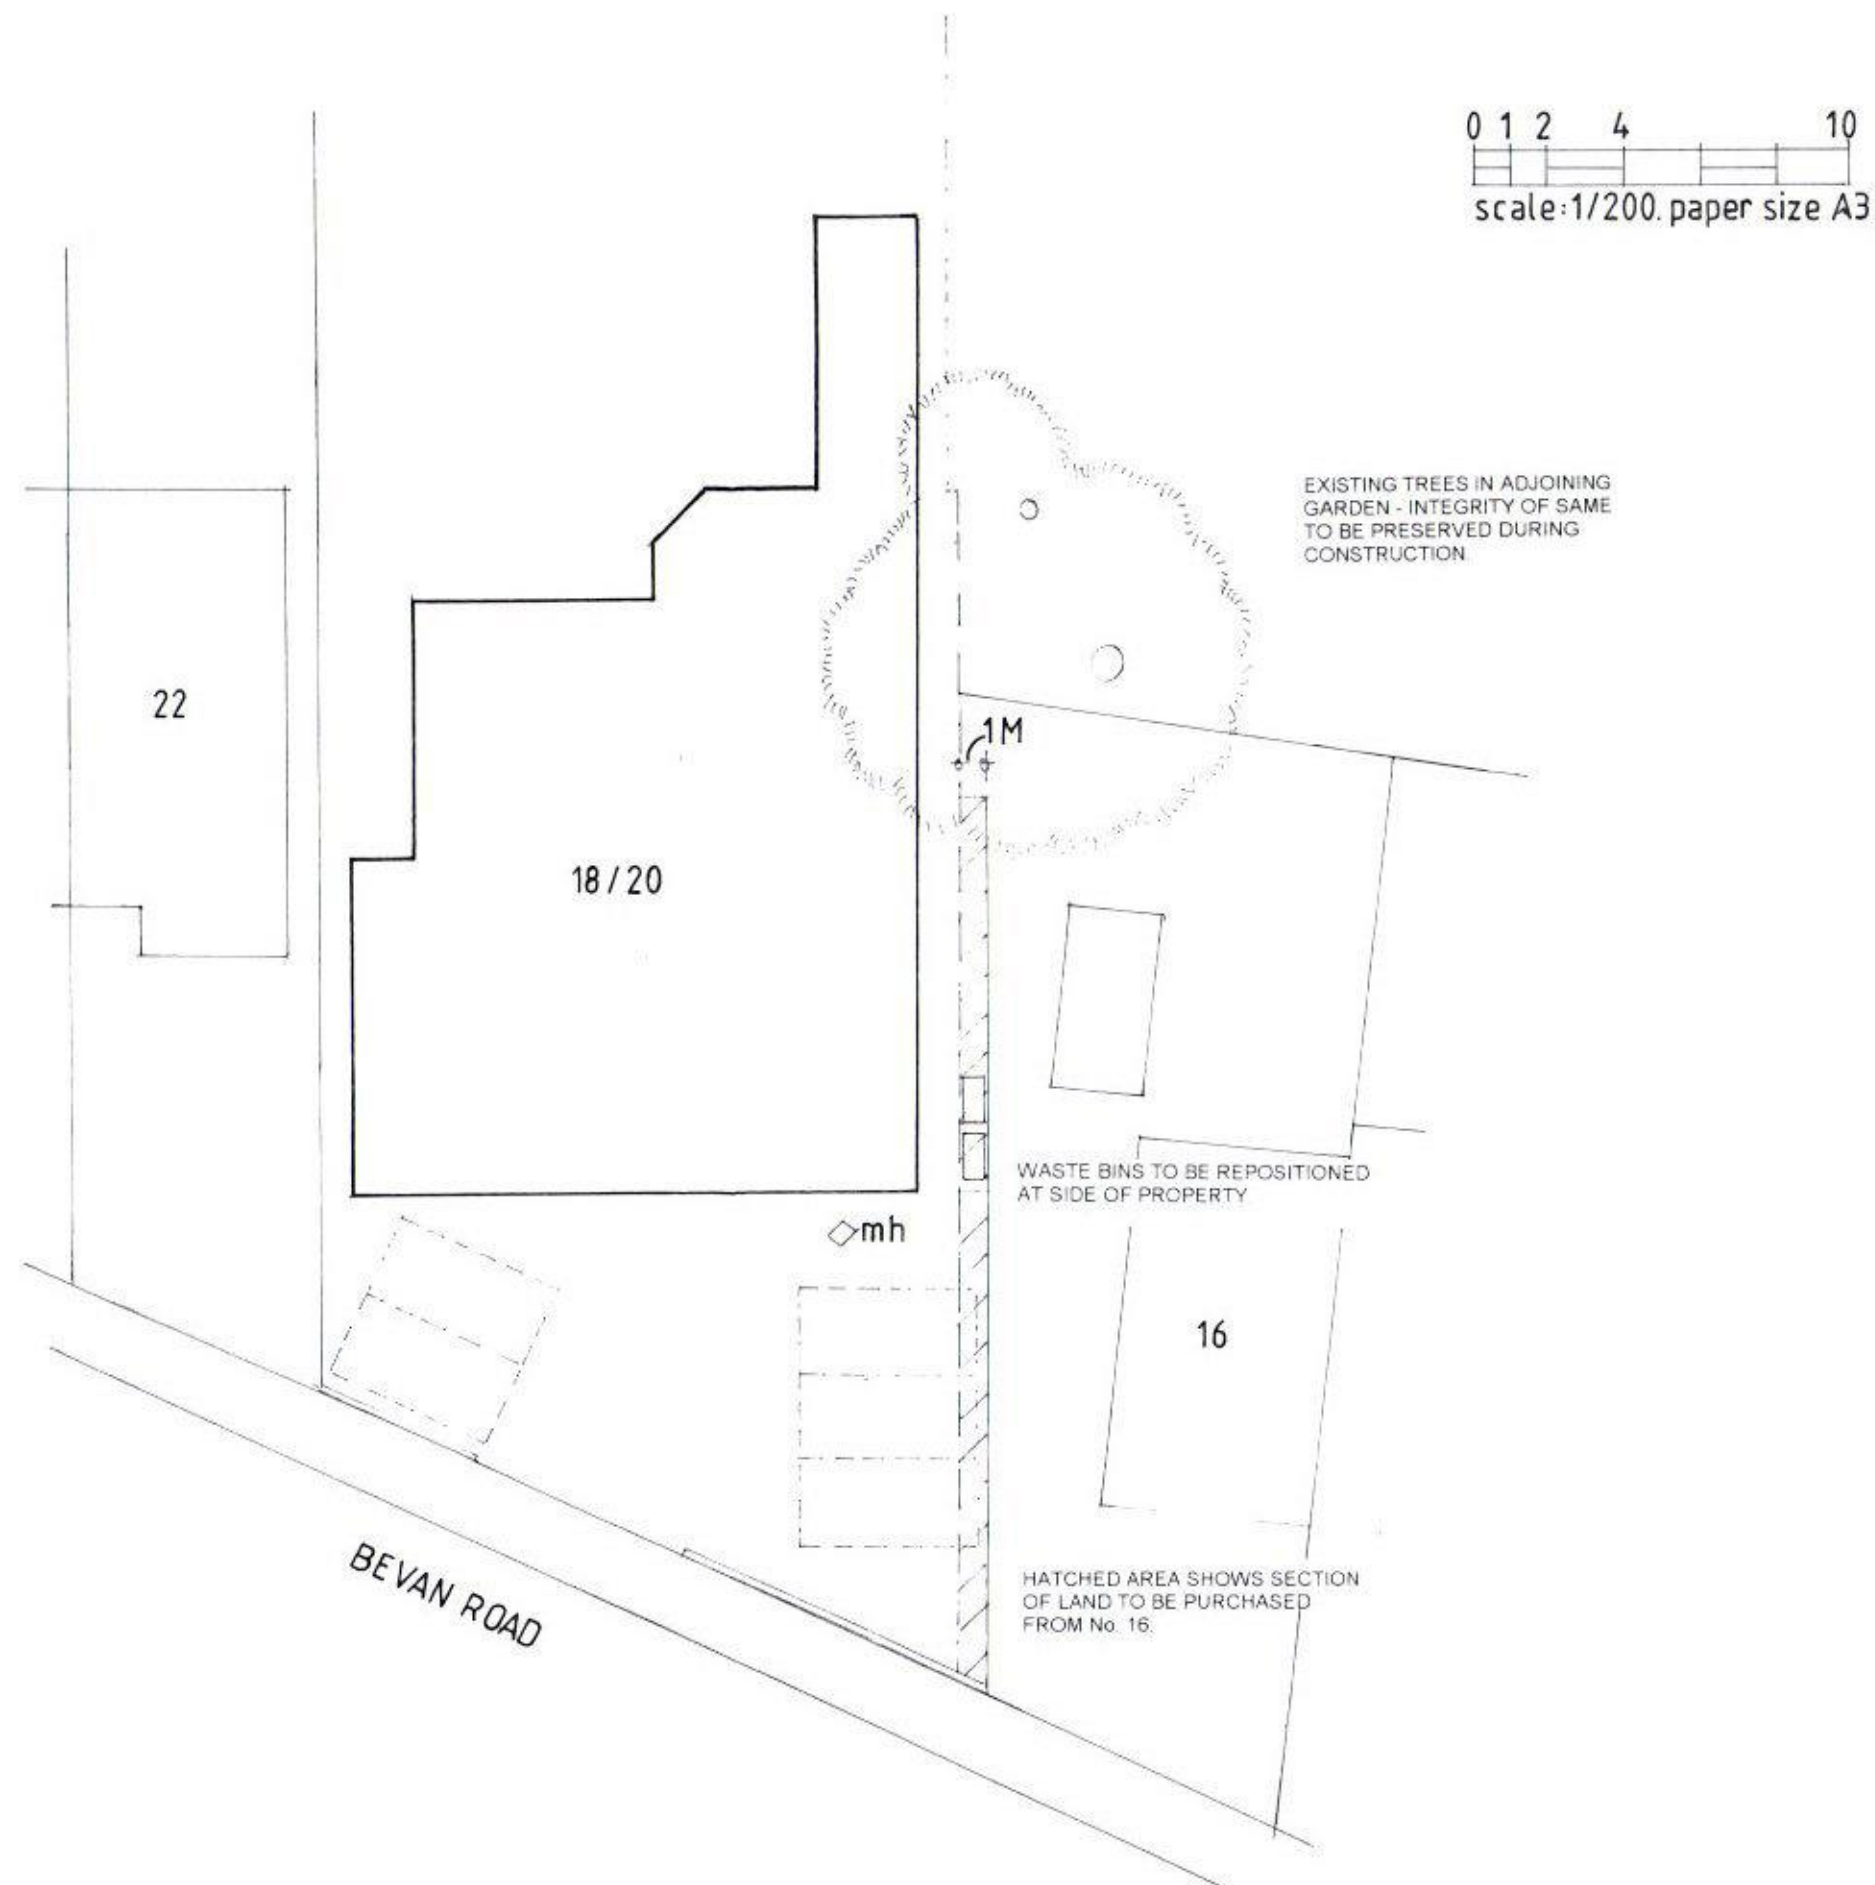

HAVANT BOROUGH COUNCIL
12 SEP 2017
RECEIVED

BAYITH REST HOME
18-20 BEVAN ROAD - LOVEDEAN
WATERLOOVILLE - PO8 9QH
PROPOSED SITE PLAN - FRONT
SCALE: 1/200
DRG. NO. 09/17 BR - 9