


THIS DRAWING IS THE PROPERTY OF STEPHEN BROMLEY ASSOCIATES
AND MUST NOT BE REPRODUCED IN ANY FORM OR BY ANY MEANS
THESE DRAWINGS ARE NOT TO BE USED FOR ANY OTHER PROJECT
ALL DIMENSIONS TO BE GIVEN IN METERS TO ONE DECIMAL PLACE
OF ANY CONSTRUCTION WORKS AND STEPHEN BROMLEY ASSOCIATES
NOTES OF ANY DISCREPANCIES

EXISTING



FRONT ELEVATION
NORTH ELEVATION


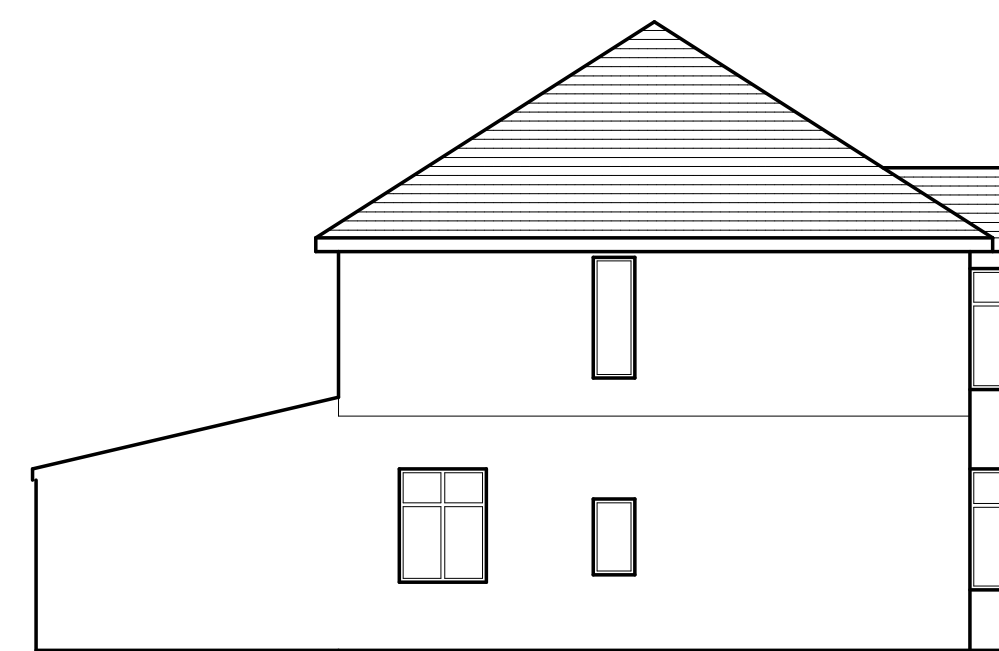


SIDE ELEVATION
EAST ELEVATION






REAR ELEVATION
SOUTH ELEVATION

PROPOSED

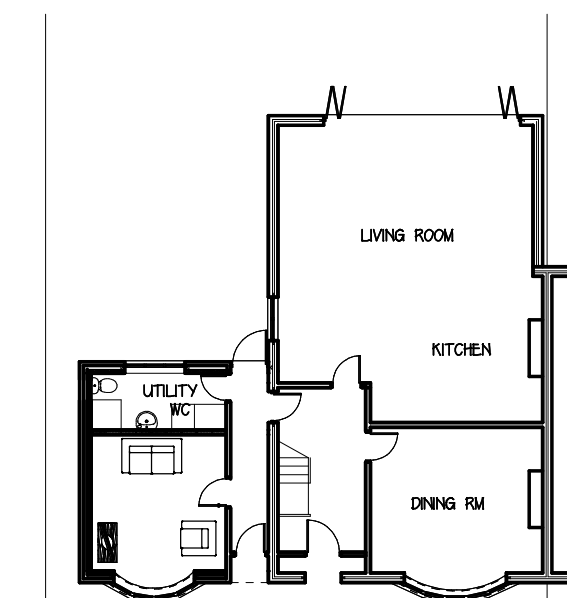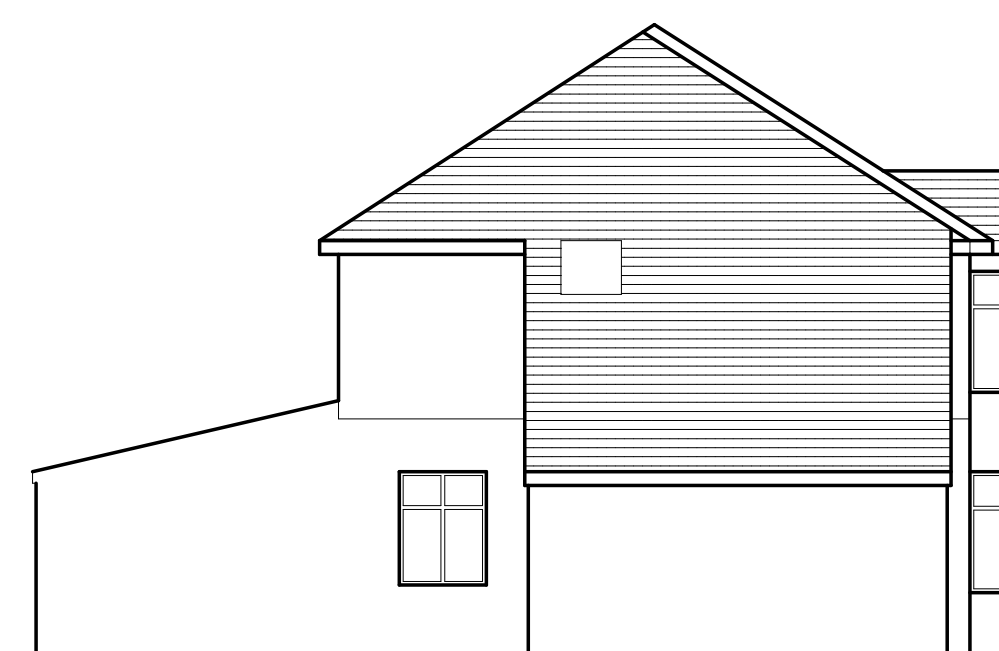


1-200

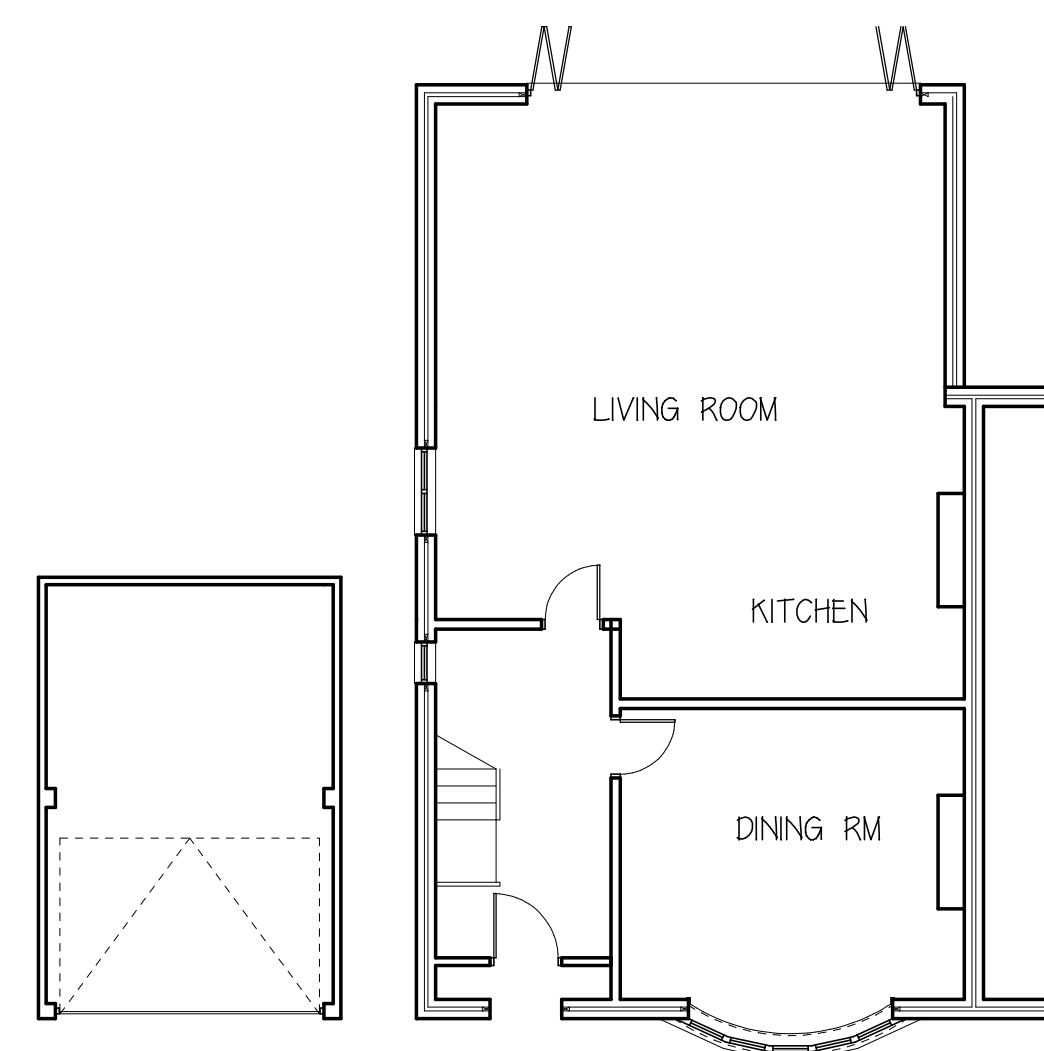 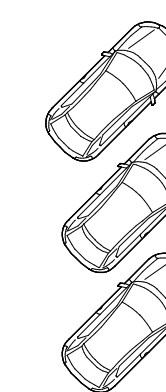



GROUND FLOOR PLAN

EXISTING

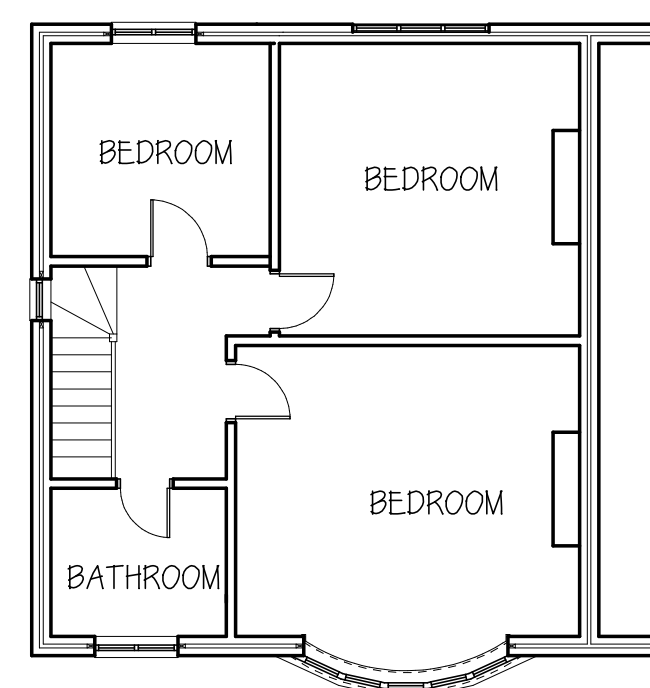

FIRST FLOOR PLAN

PROPOSED

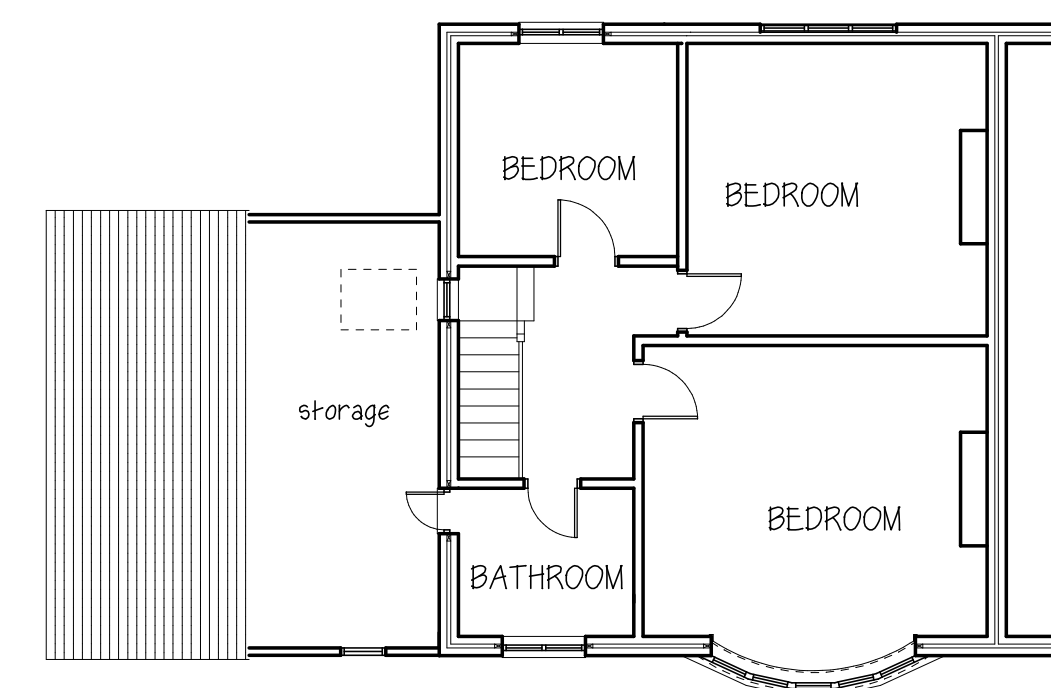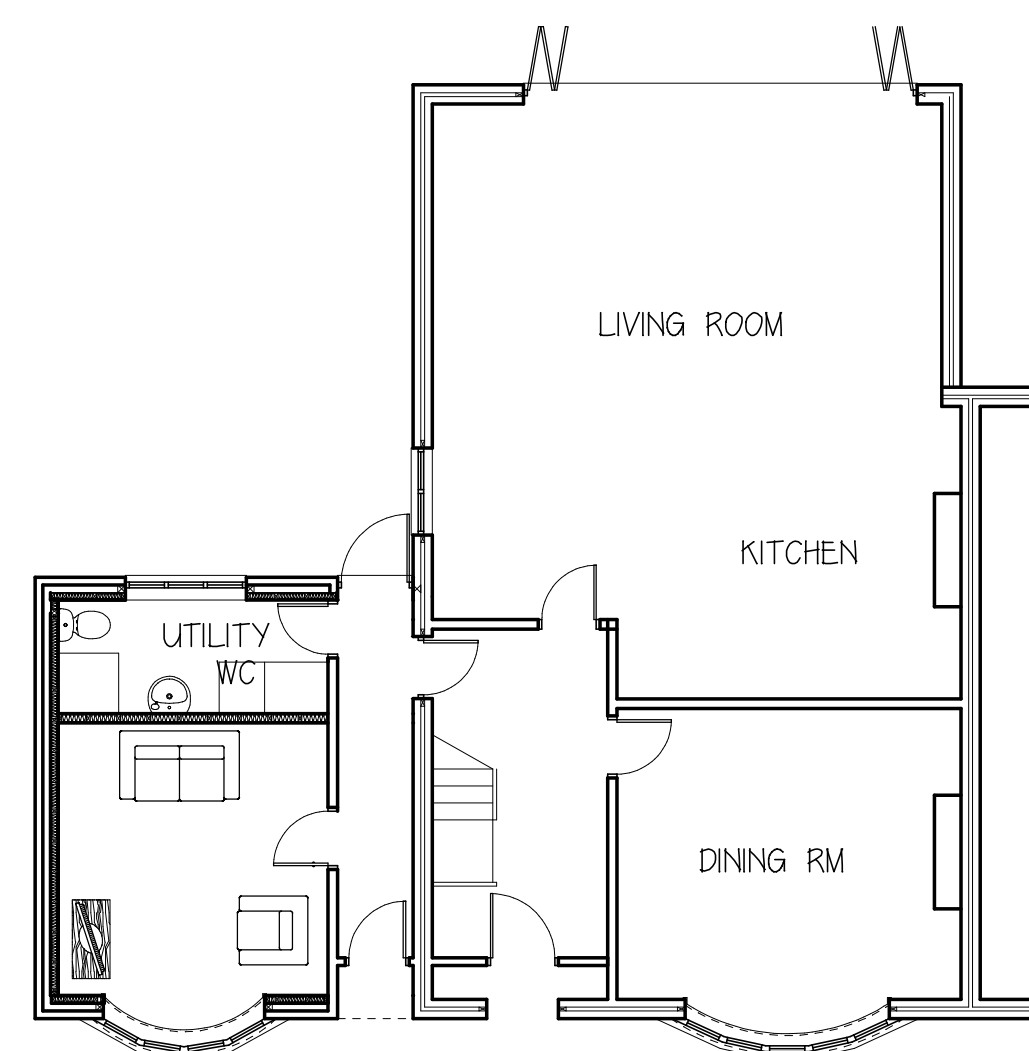

STEPHEN BROMLEY ASSOCIATES
5 WEST ST SHOREHAM BY SEA
WEST SUSSEX

PROPOSED ALTERATION TO ROOF
OVER GARAGE AND EXTENSION
TO JOIN WITH HOUSE

AT SCALE 1:100

40 HAVANT ROAD

Drawing no 10961-1b

SECTION