



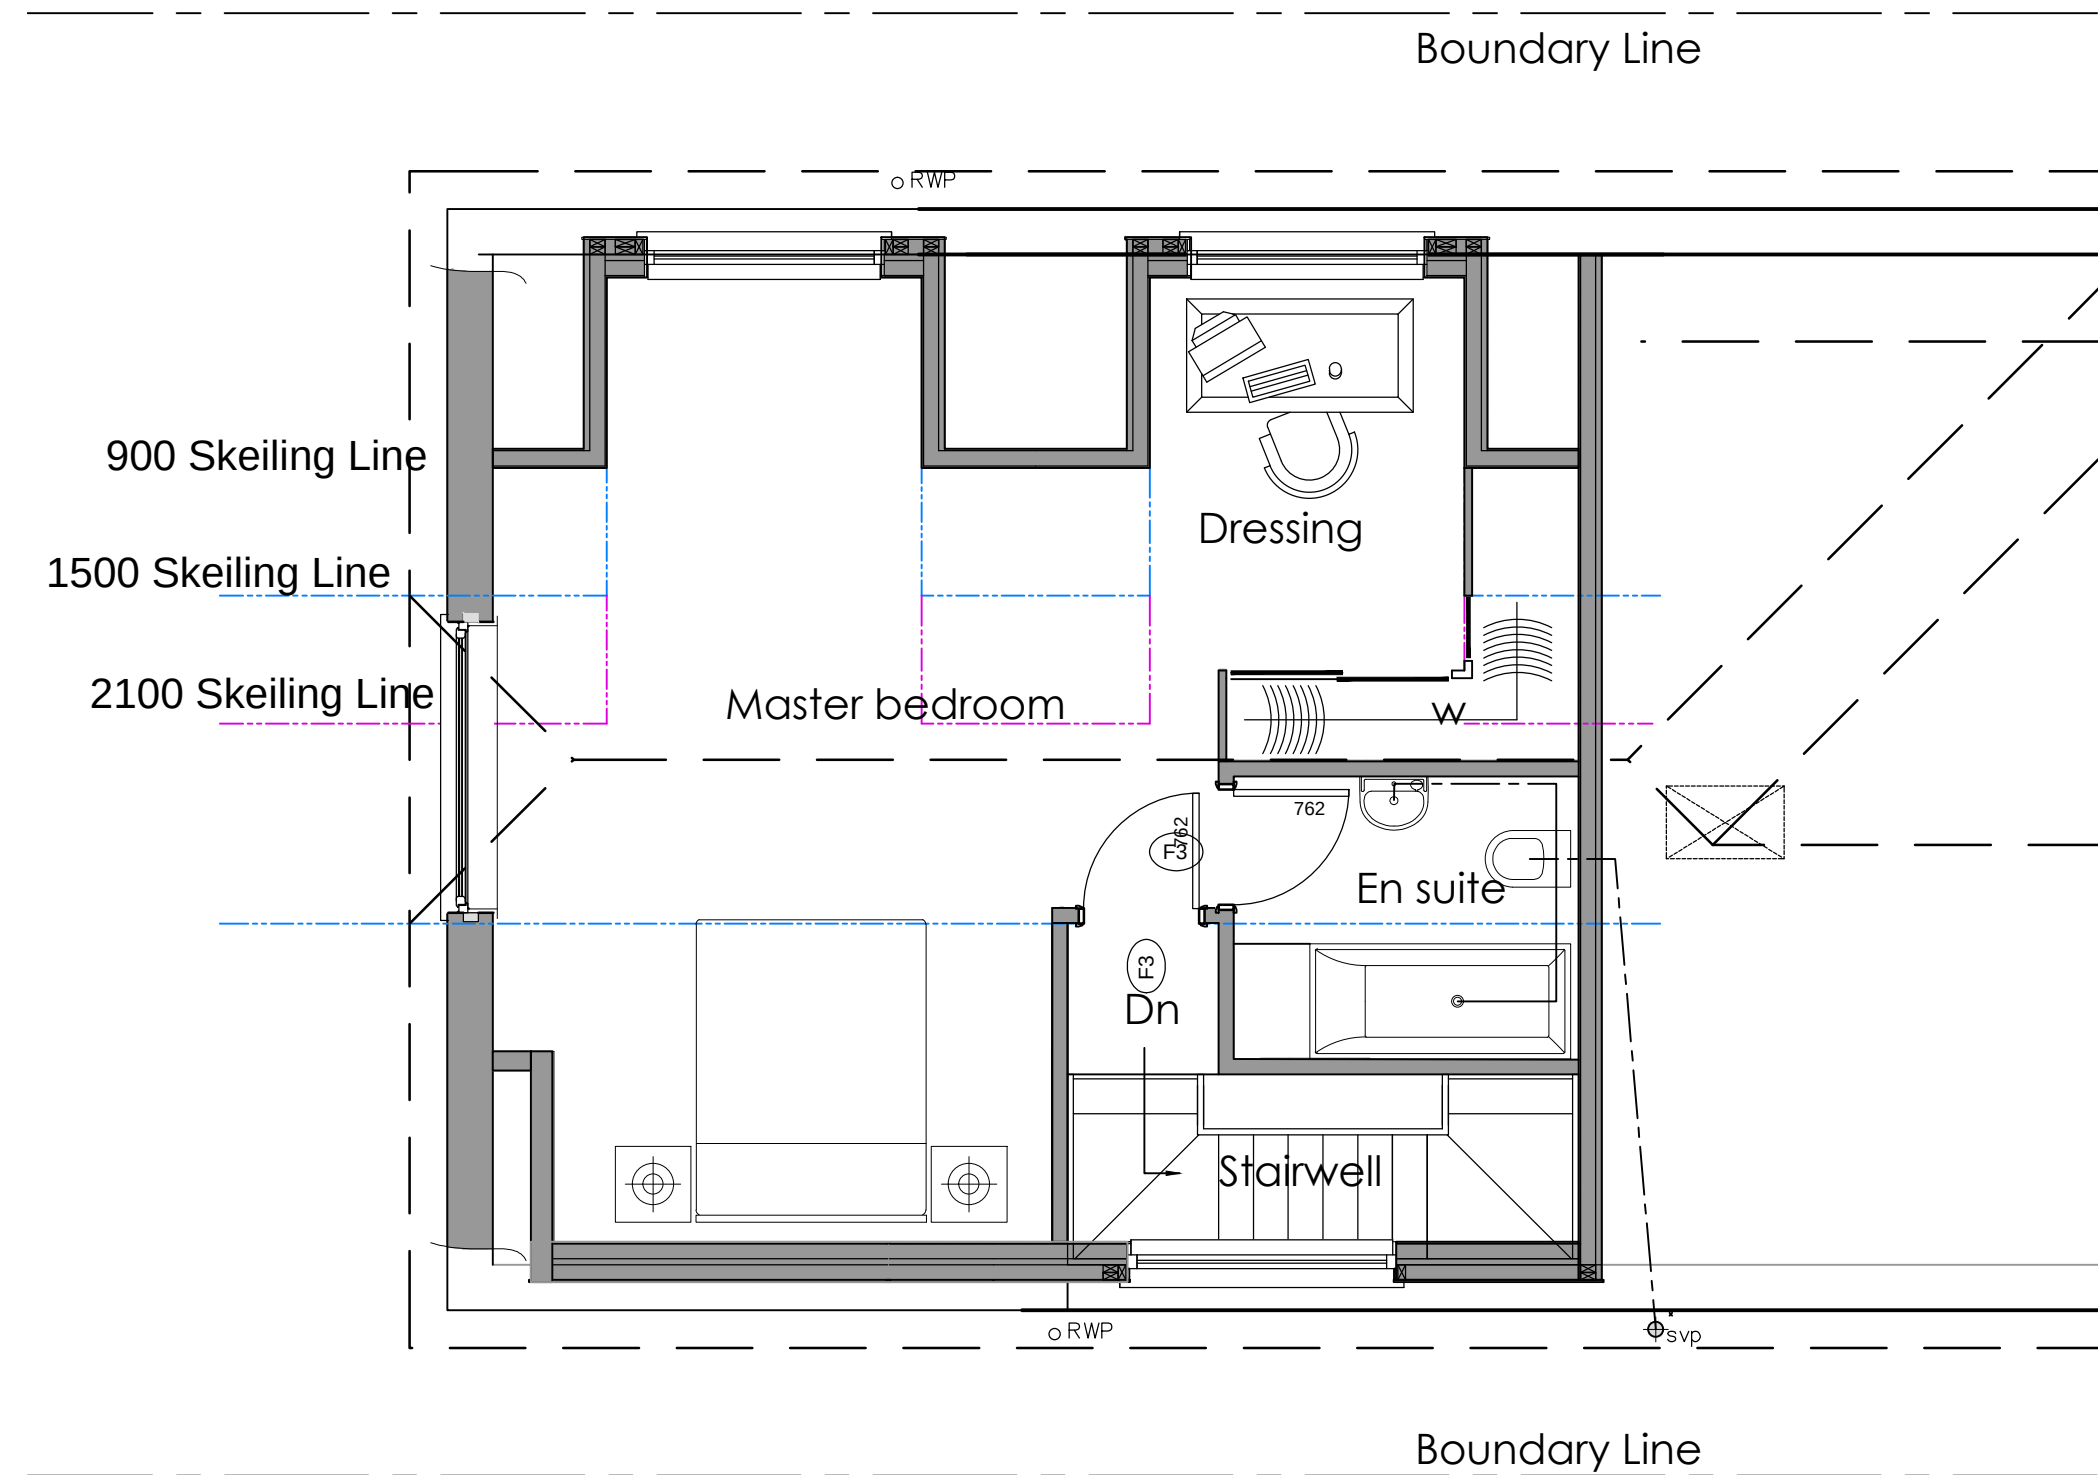

Proposed Loft Plan

SCALE 1:50


04

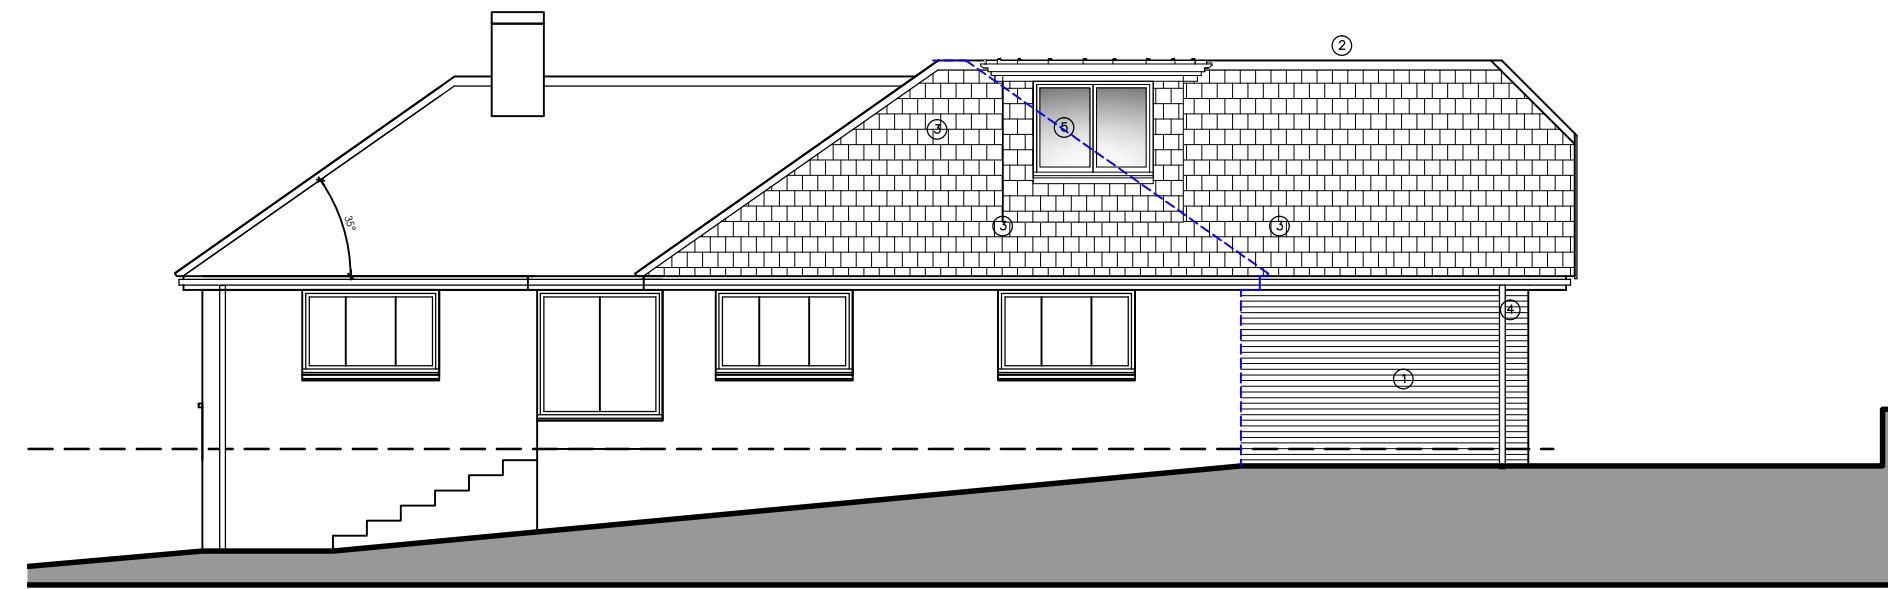

Proposed West Elevation

SCALE 1:100


01

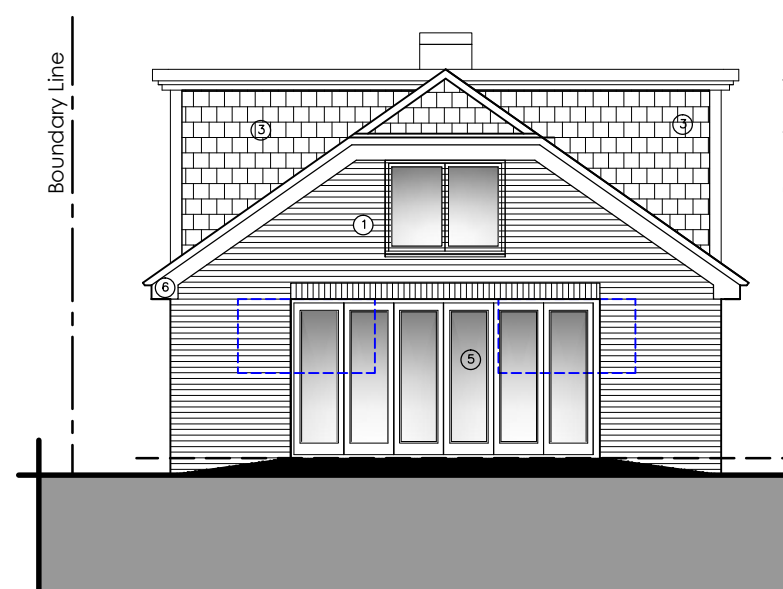

Proposed South Elevation

SCALE 1:100

02

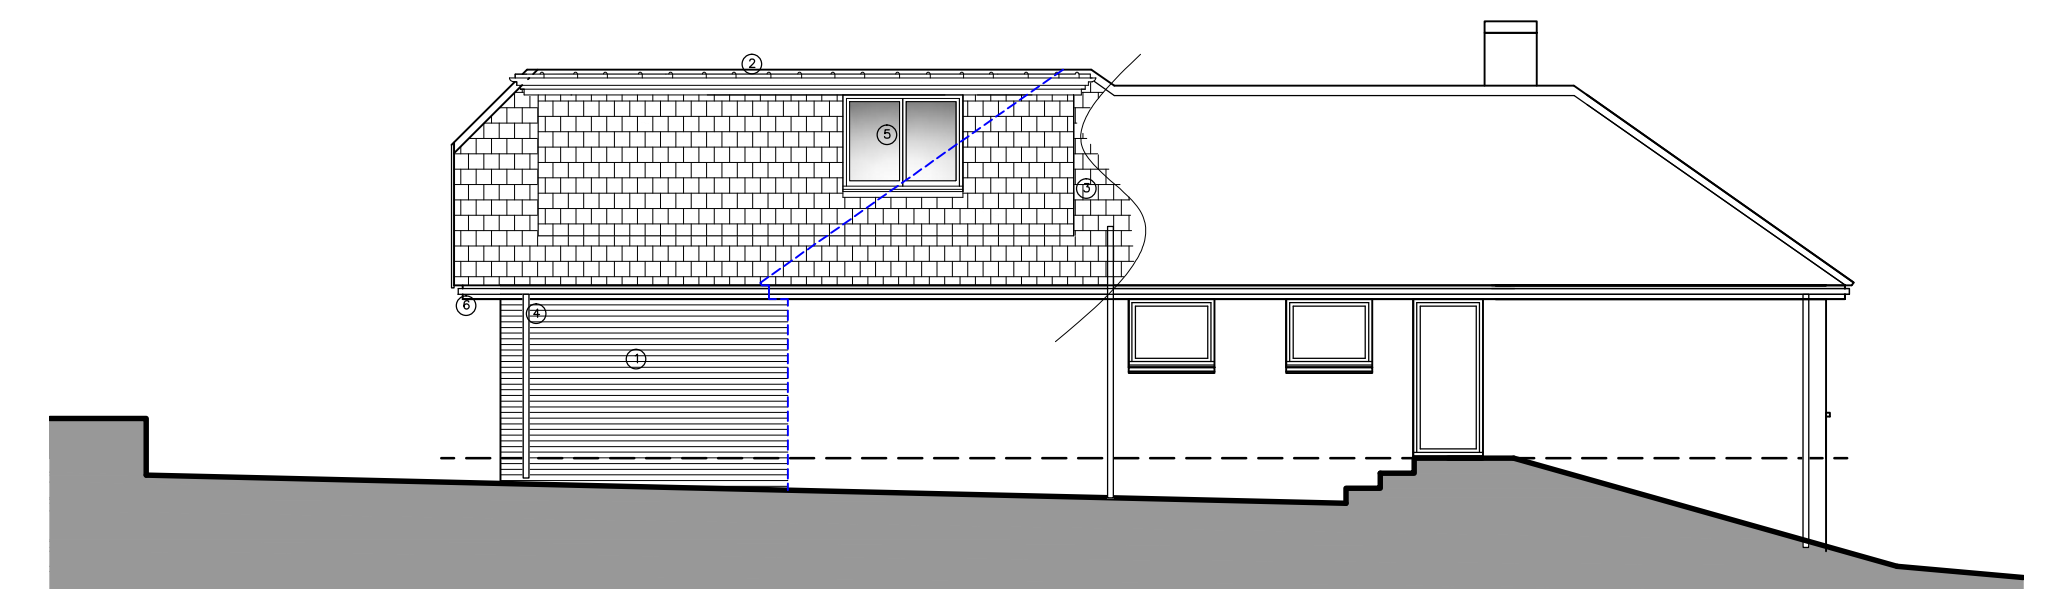

Proposed East Elevation

SCALE 1:100


03

Elevation Notes

- ① Facing Brickwork to match existing.
- ② Grey Single Ply flat roofing system.
- ③ Red plain clay tiles to match existing
- ④ Black UPVC rainwater goods.
- ⑤ White UPVC Windows and doors.
- ⑥ White UPVC fascia.

NB

- (1) FIGURED DIMENSIONS MUST BE TAKEN IN PREFERENCE TO SCALED DIMENSIONS AND SITE DIMENSIONS ARE TO BE CHECKED BEFORE WORK IS PUT IN HAND.
- (2) © THIS DRAWING IS THE COPYRIGHT OF MC ARCHITECTURAL DESIGN AND MUST NOT BE REPRODUCED OR USED WITHOUT THEIR WRITTEN PERMISSION.
- (3) IT IS THE SOLE RESPONSIBILITY OF THE BUILDING OWNER TO DRAW UP ALL LEGAL AGREEMENTS WITH ADJOINING PROPERTY OWNER TO COVER THE OVER HANGING OF ANY FASCIA, GUTTERING, FOUNDATIONS OR ANY PART OF THE BUILDING. MC ARCHITECTURAL DESIGN CAN NOT BE HELD RESPONSIBLE IN ANY WAY WHATSOEVER FOR ANY LEGAL COSTS OR OTHER COSTS INCURRED THROUGH ANY NEIGHBOURHOOD DISPUTES.
- (4) IT IS THE SOLE RESPONSIBILITY OF THE BUILDING OWNER TO COMPLY WITH THE PARTY WALL ACT 1996 MC ARCHITECTURAL DESIGN CAN NOT BE HELD RESPONSIBLE IN ANY WAY IF NON COMPLIANCE IS ADOPTED.

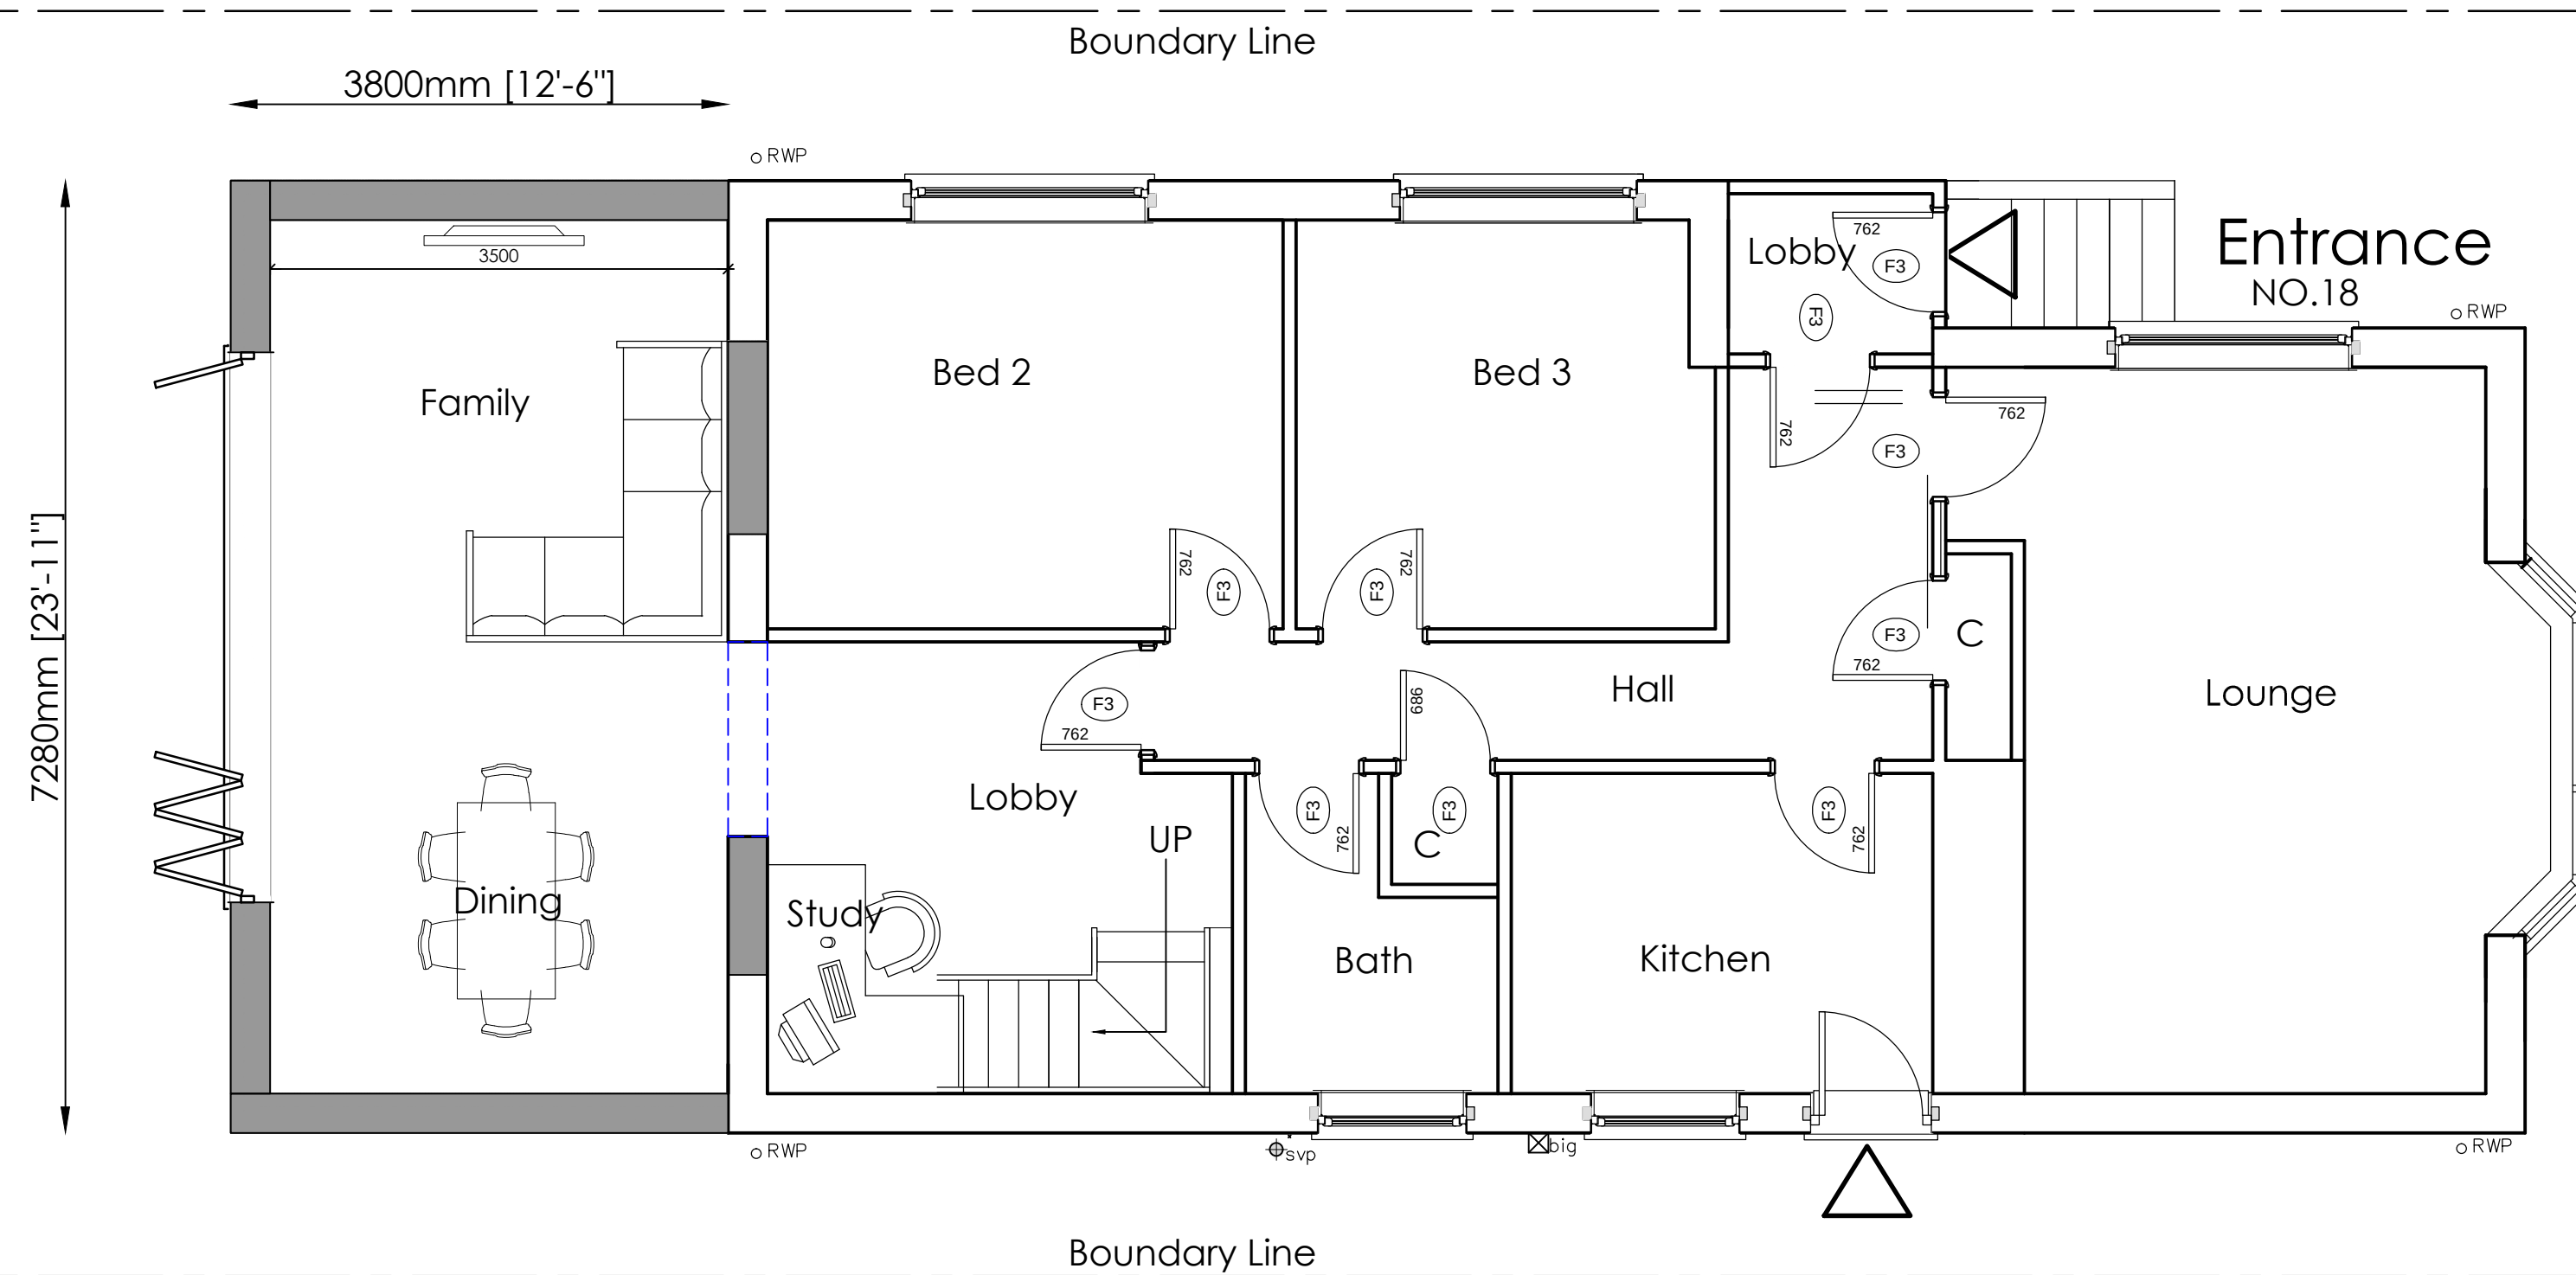


Proposed Ground Floor Plan

SCALE 1:50

05

New walls

Walls removed

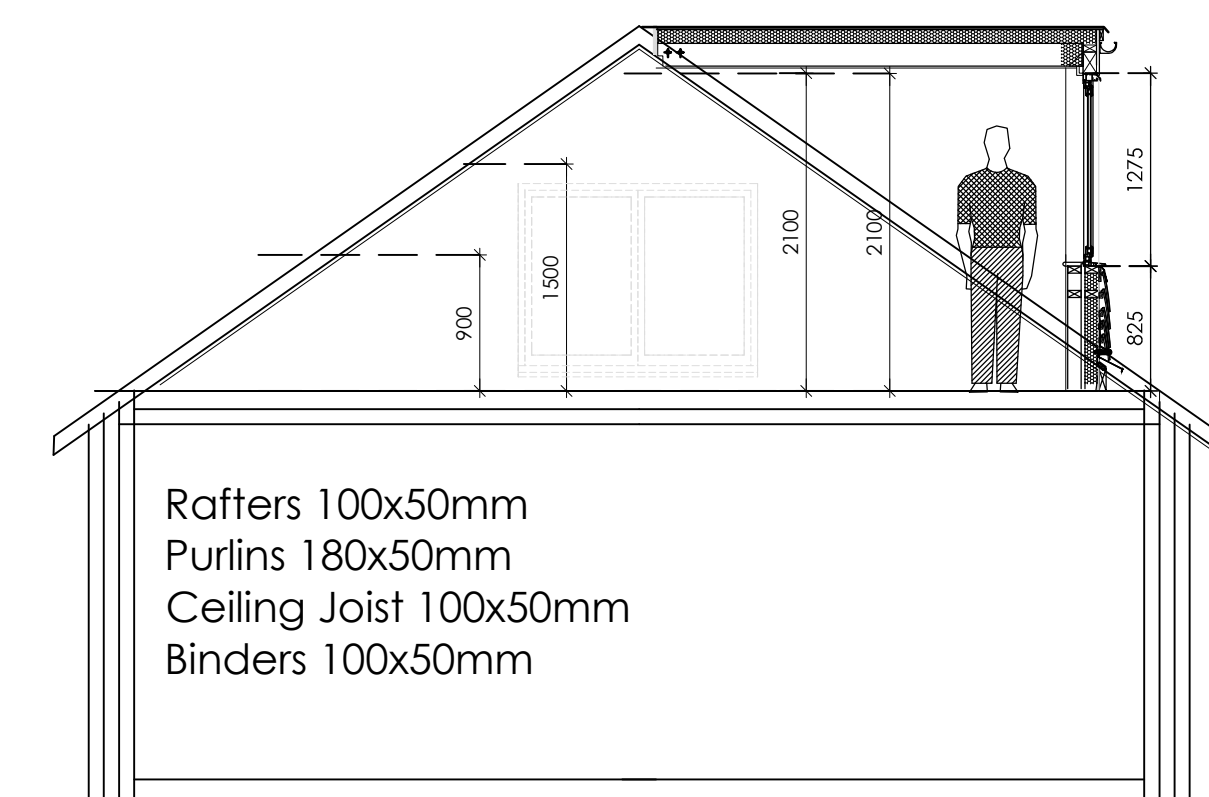

Client:-

Mr M Gilmore

Scale:- 1:50/100/200/1250 @A1

Drawn By:- M@C

Checked By:-

Date:- 11-05-16

Date:-

Job.No:- 1705

Drg.No:- 02.01

Rev:- B

Title:-

Loft & Rear Extension
Proposed Plans & Elevations

20a The Dale
Waterlooville
Hants

MICArchitectural design
Creativity - Imagination - Solutions
Residential Specialist

A 33 Sapphire Ridge Waterlooville Hampshire PO78NY
T 02392 98 47 88
M 07787 547 837
E mca.design@yahoo.co.uk
W www.mca-design.co.uk

B	Planning Issue	05/07/17	
A	Planning Issue	24/05/16	
Rev:-	Description:-	Date:-	Chkd by:-

