




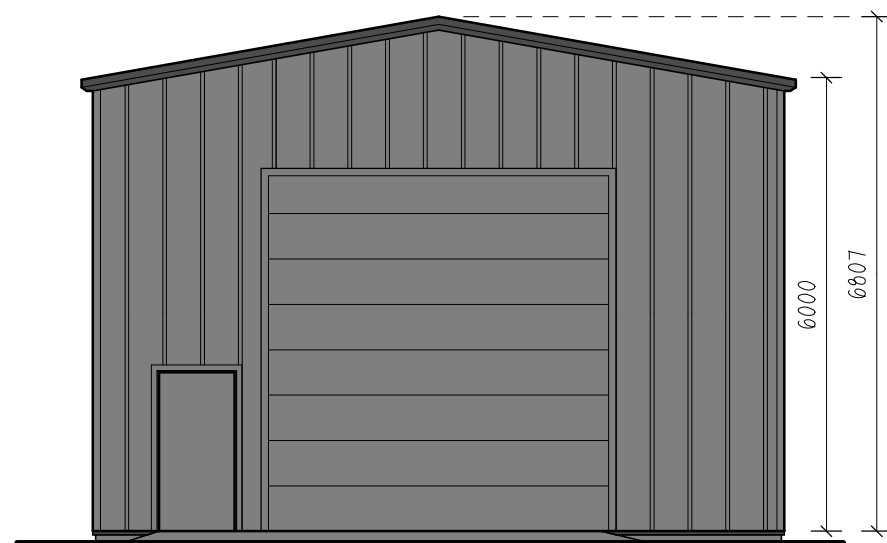

EAST

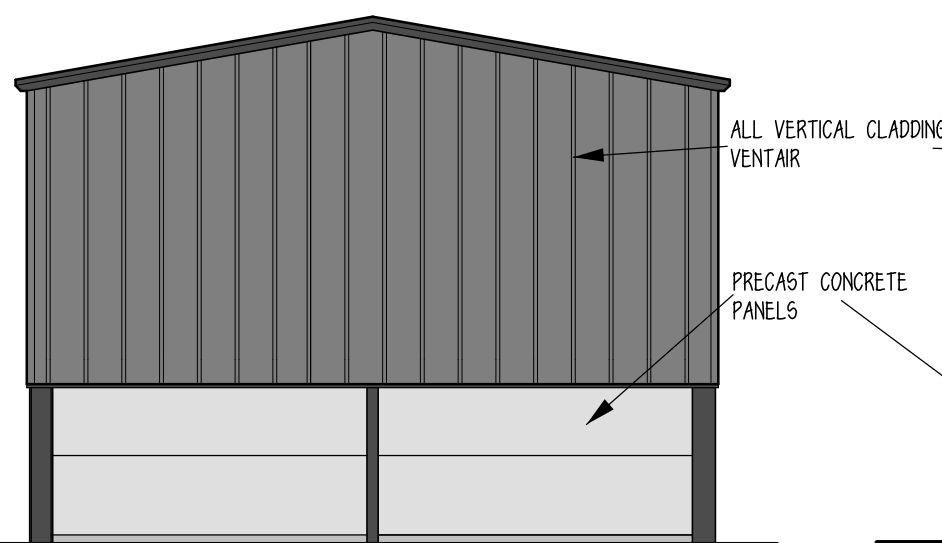


WEST

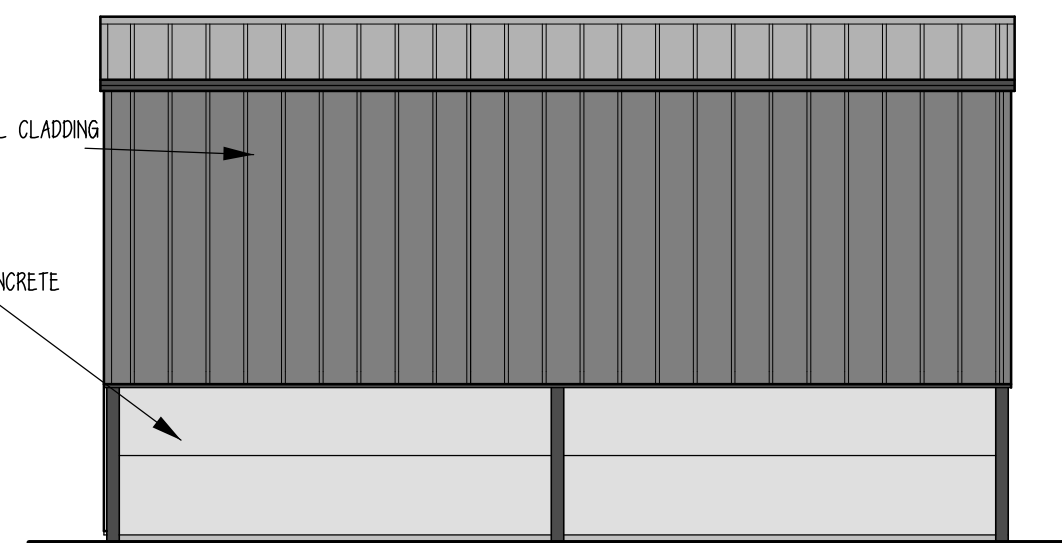

SOUTH

9150

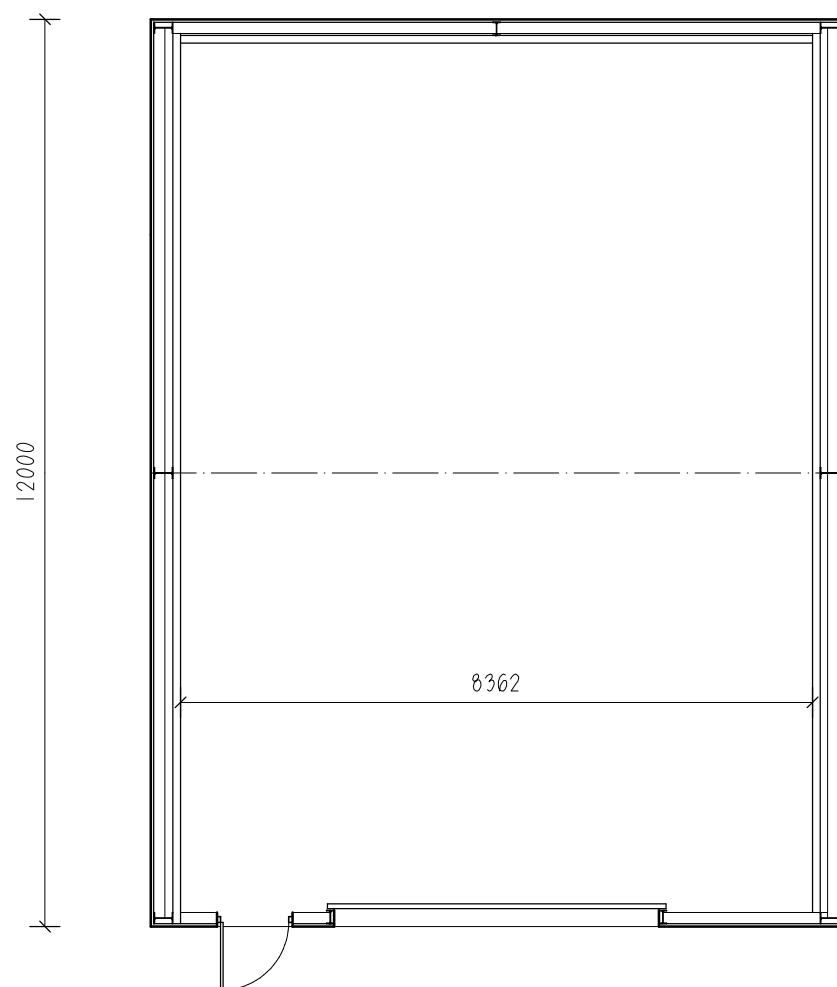

FLOOR PLAN



NORTH

MATERIAL COLOURS

ROOF - KINGSPAN KS 1000 RW - COLOUR, GULL GREY RAL 240 80 05 BS 18B17

VERTICAL CLADDING - KINGSPAN KS 1000 RW - COLOUR, GREY ROCK KC100

ACCESS DOORS, EMERGENCY EXIT AND PERSONNEL DOORS - COLOUR, GREY ROCK KC100

GUTTERS & BARGE BOARDS - COLOUR, LOLITE RAL 5011



SCALE BAR 1:100

PROPOSED NEW BUILDING FOR

AHMARRA

PLOT 2, HARTS FARM WAY,

HAVANT, PO9 1FA

WOODCHIP STORE

DATE JANUARY 2018

DRG NO.

SCALE 1:100

PAPER SIZE A3

DRN BY SP

1802.09

**LEOMINSTER
CONSTRUCTION**
Building it right for you



LEOMINSTER, INDUSTRIAL ESTATE,
SOUTHERN AVENUE,
LEOMINSTER,
HEREFORDSHIRE HR6 0QF
TEL: (01568) 612943 - 612909
FAX: (01568) 612910