
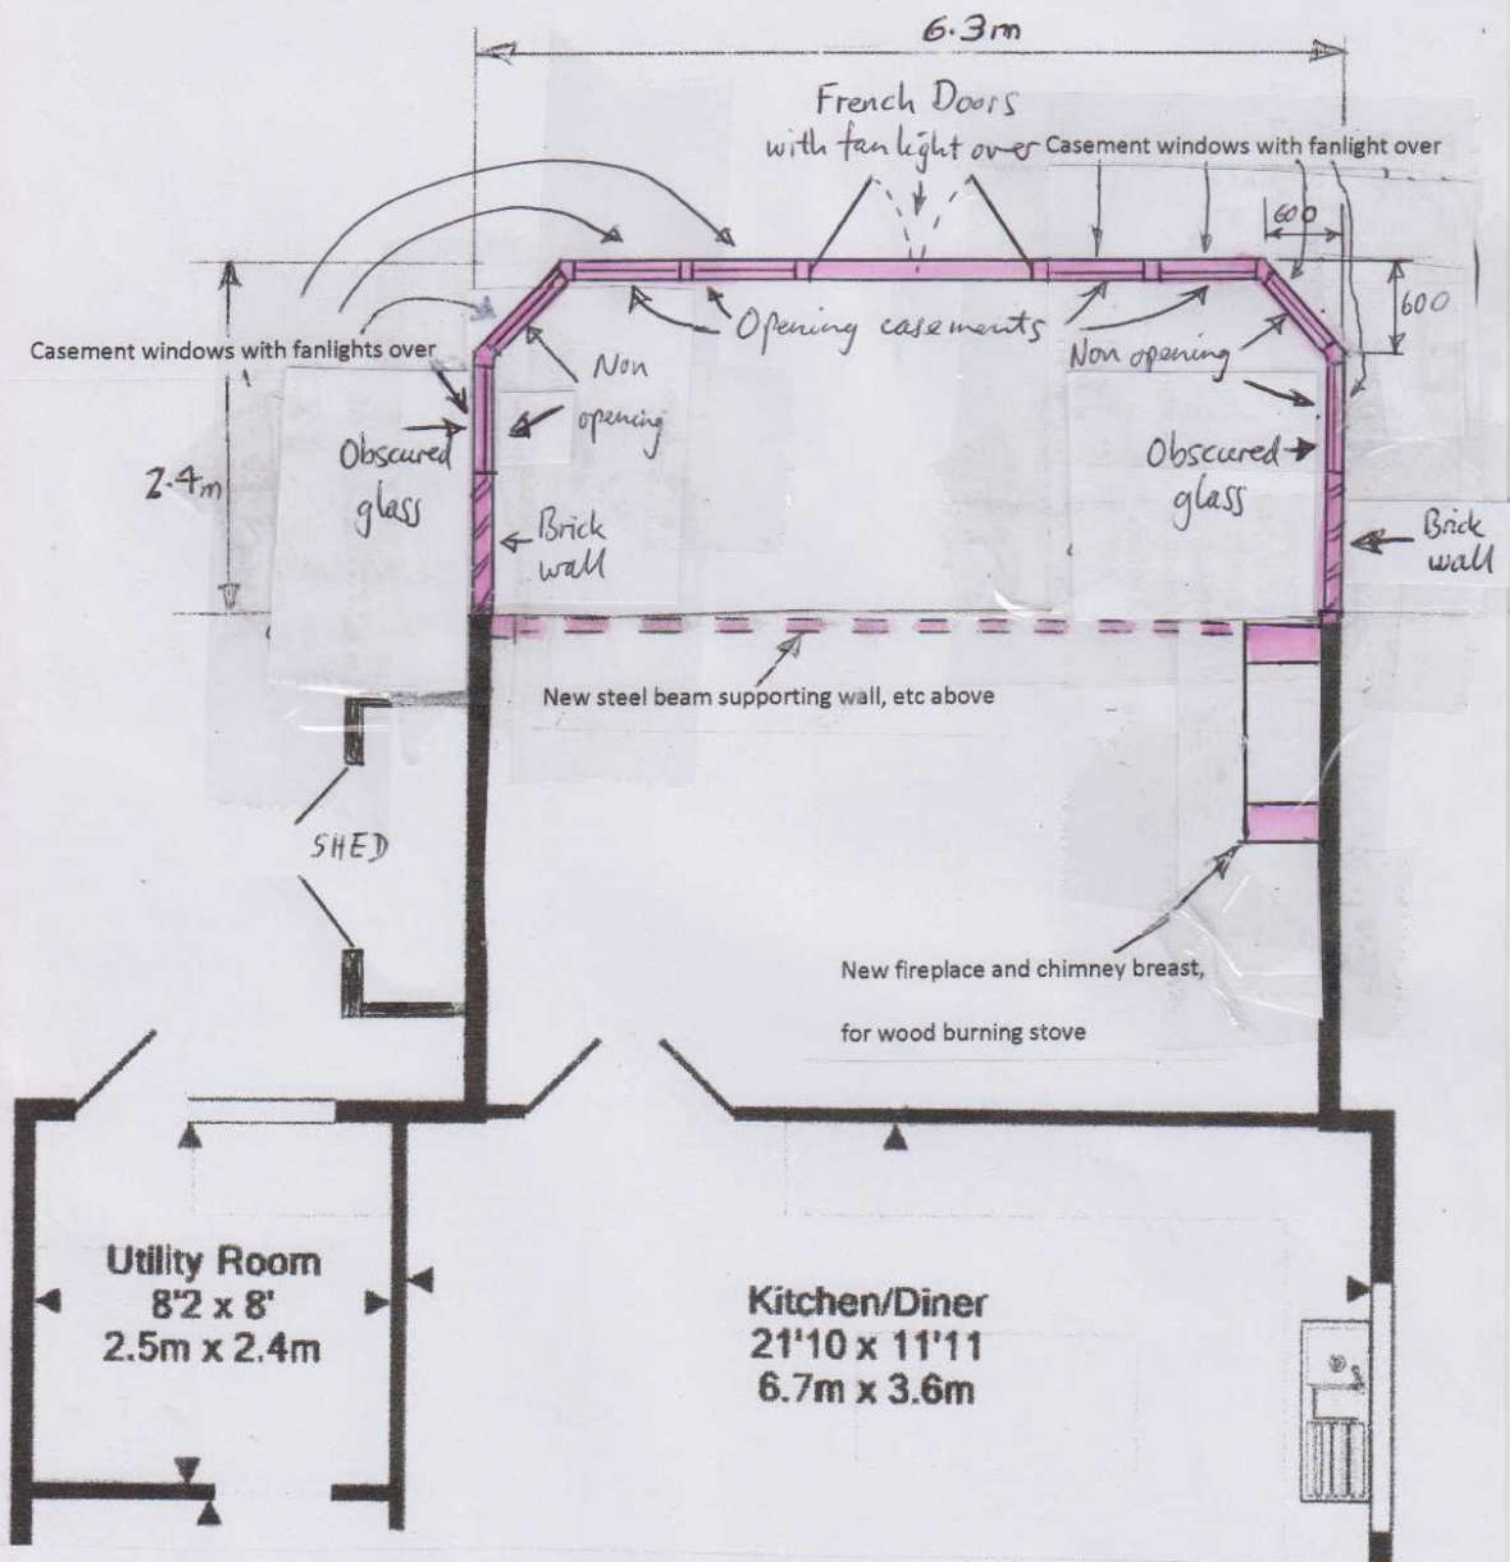


 

24 Grove Road, proposed rear extension

Drawing no: 4C 8TH MAY 2018 Proposed ground floor plan

Scale 1 in 50 at A4 size.

Proposed extension highlighted in pink.

