

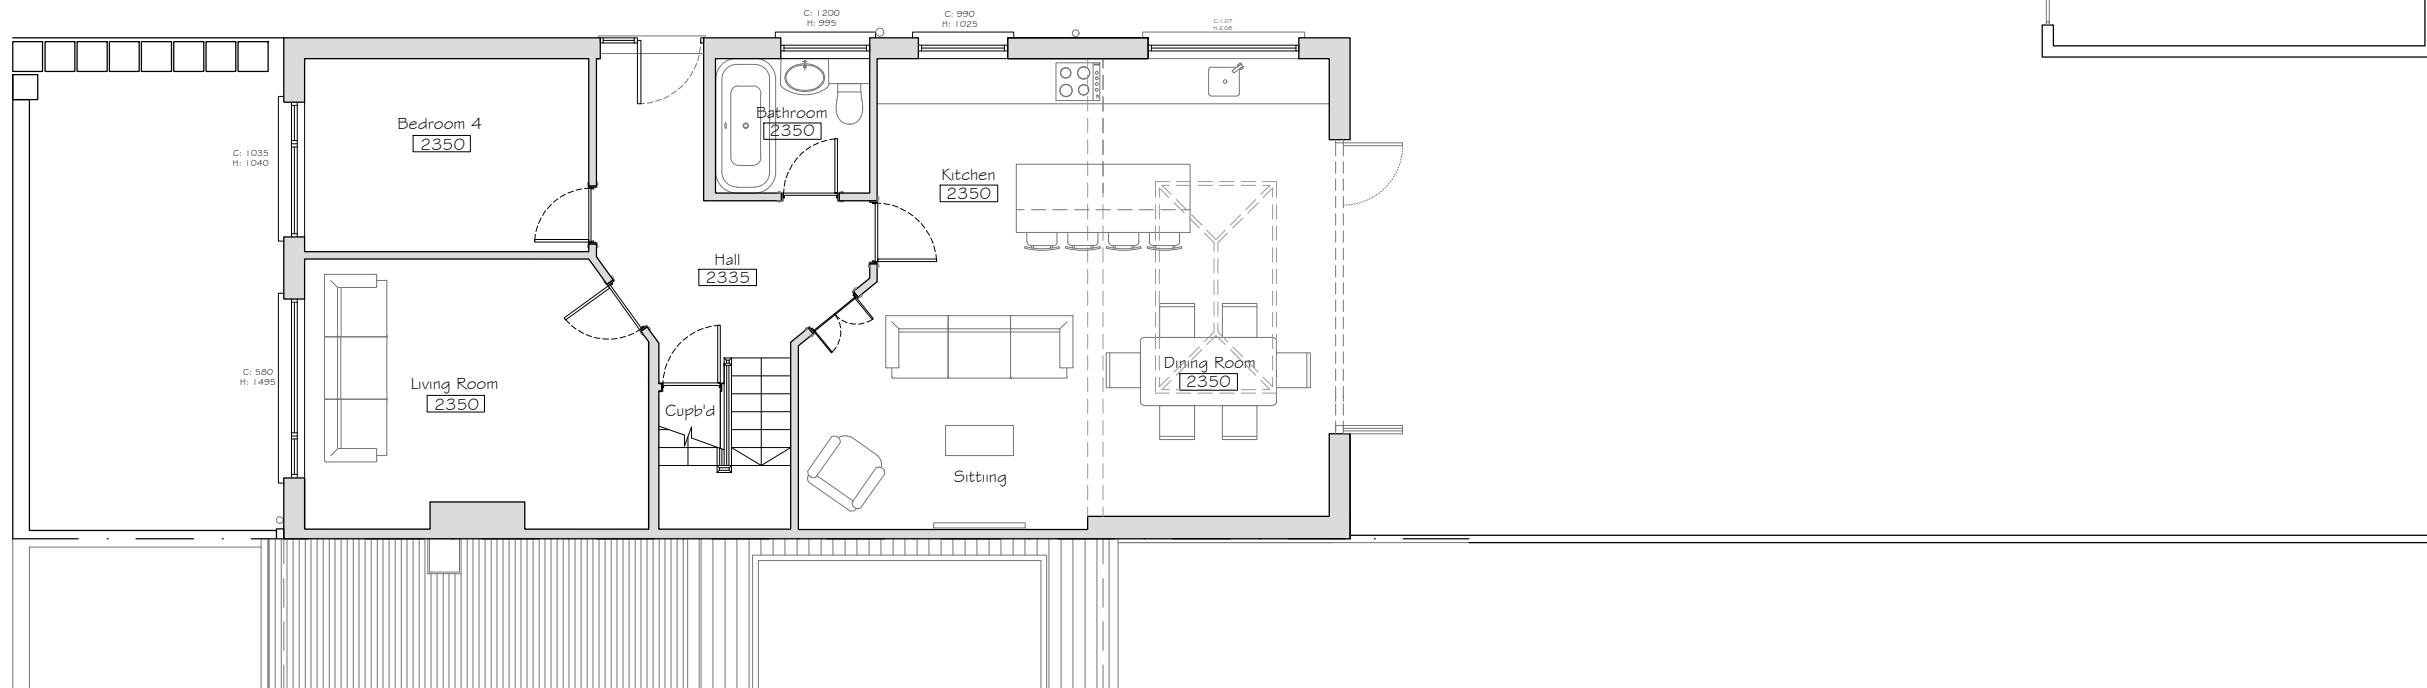


 


Existing Ground Floor Plan  
Scale 1:100

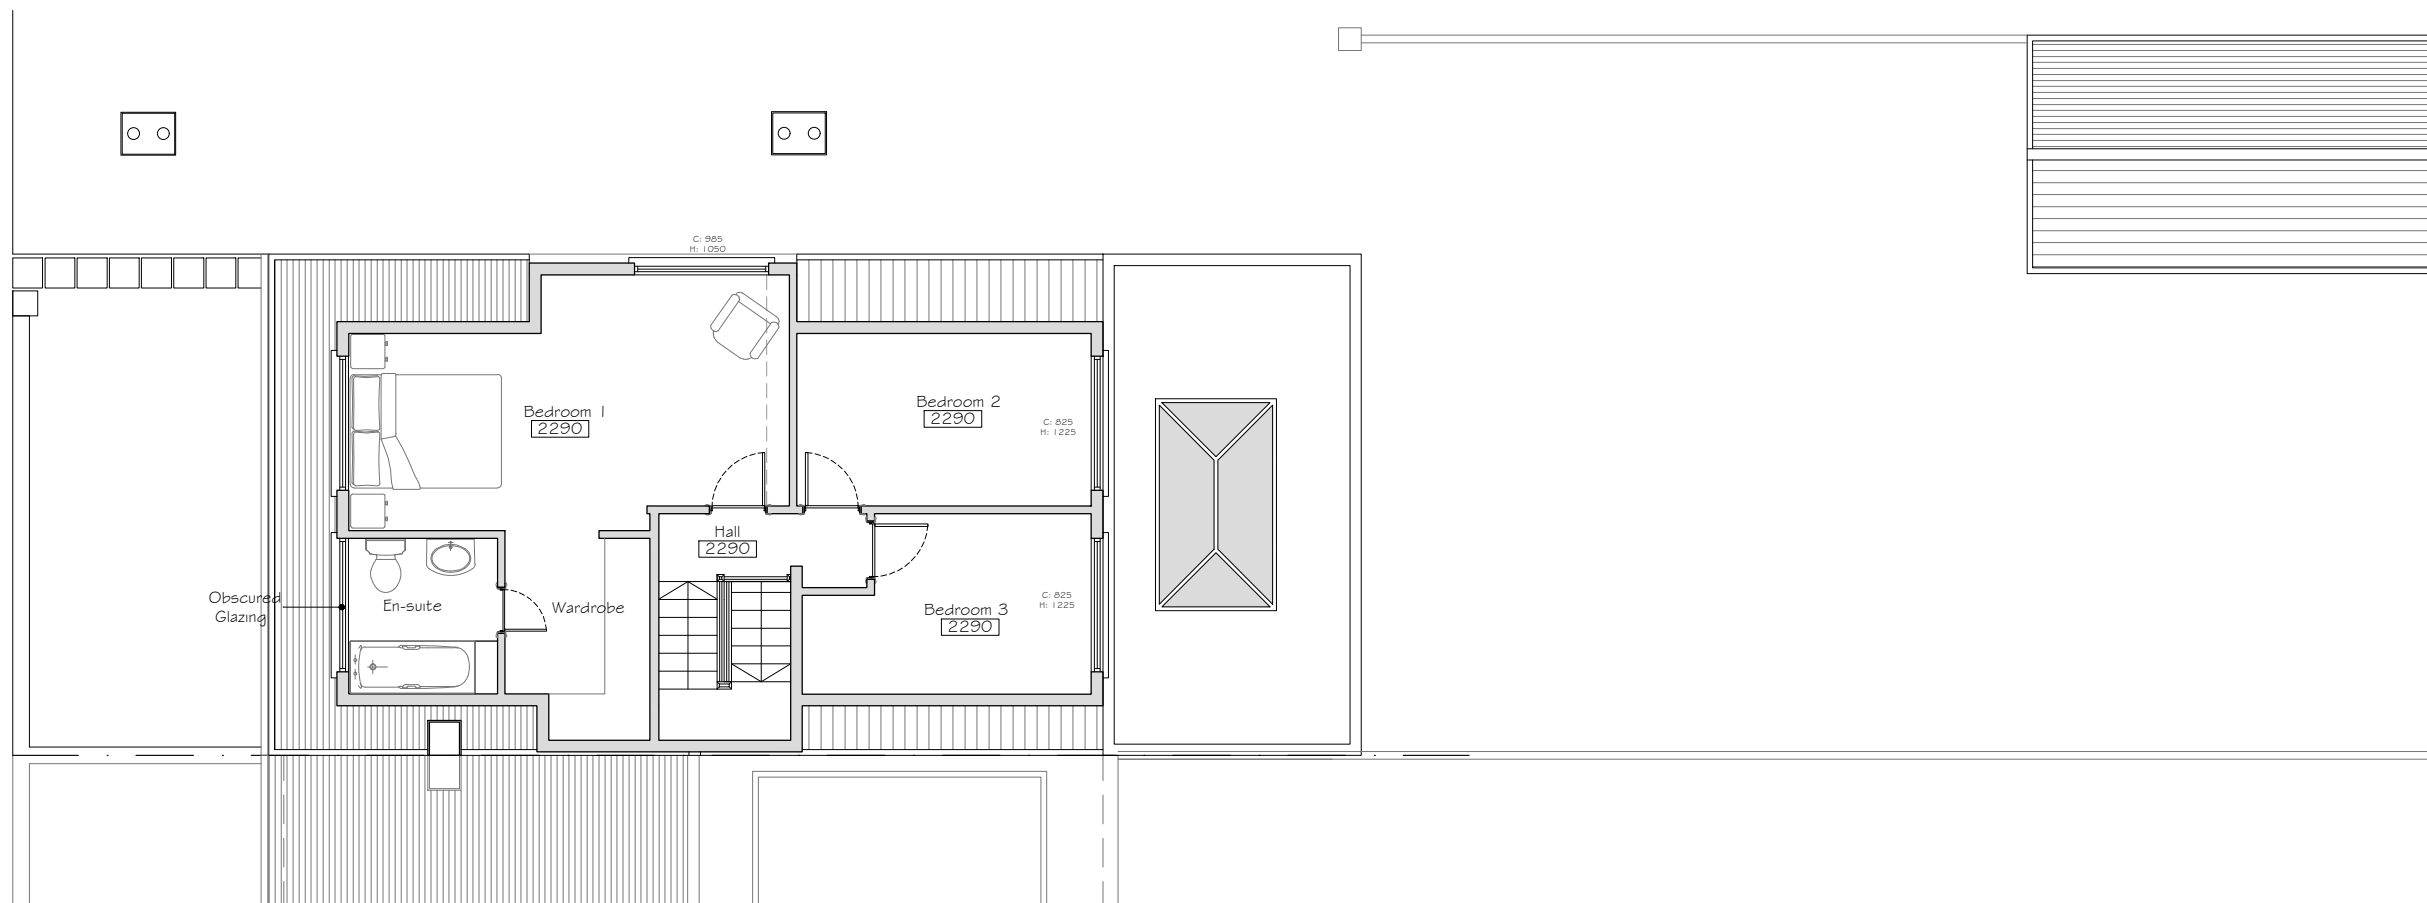

Existing First Floor Plan  
Scale 1:100

| Rev | Date     | Description | By | PM |
|-----|----------|-------------|----|----|
| A   | 08.01.18 | First Issue | NO | JM |

REVISIONS

 

Design Team Studios LLP  
Copyright Reserved  
Check Dimensions on Site

© Crown copyright and database rights (2017)  
Ordnance Survey 0100031673  
© Local Government Information House Limited copyright and database rights (2017) 0100031673

DRAWING STATUS:  
Existing

REVISION:  
A

PROJECT  
22 Esher Grove  
Waterlooville, Hampshire PO7 6XG  
CLIENT  
Matthew Kirby

Scale @ A3: 1:100  
Date : © Jan 2018

Drawn by : NO  
Checked by : JM

DRAWING TITLE  
Existing  
Plans

DRAWING NUMBER:  
320.E101\_A



City Office (Design Drawn)  
The Clock Tower, Great Southsea Street at Castle Road  
Southsea, Portsmouth, Hants, PO5 3BY  
Tel: 02392 837149

E: info@designteamstudios.com  
W: www.designteamstudios.com

