


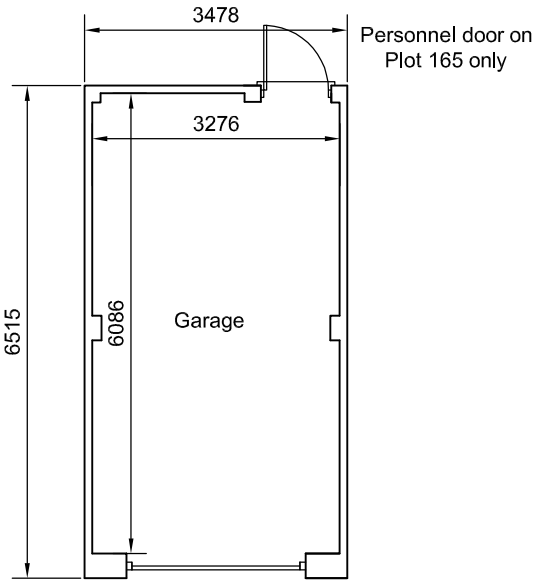


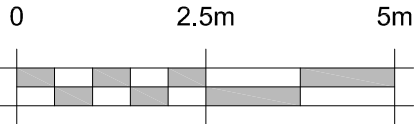

Ground Floor Plan

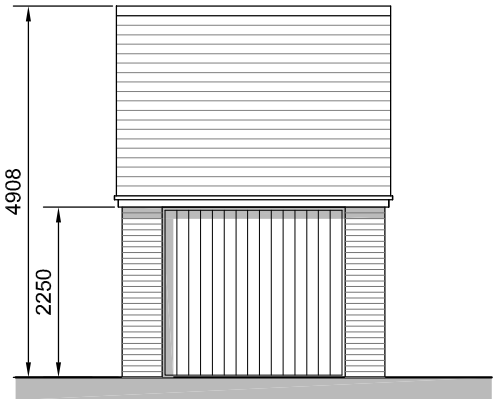


Front Elevation

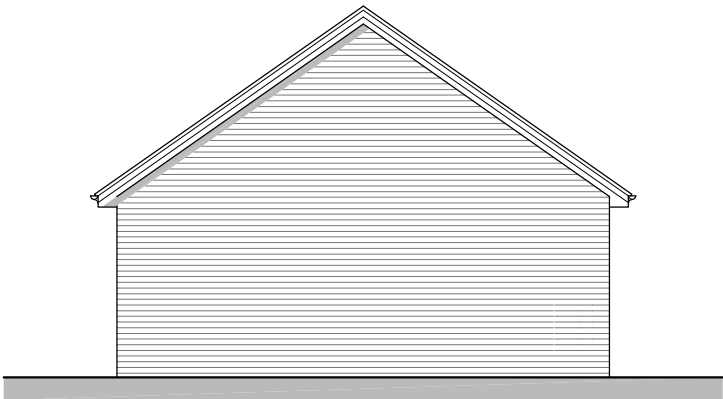


Personnel door on  
Plots 31, 32, 165 only


Side Elevation

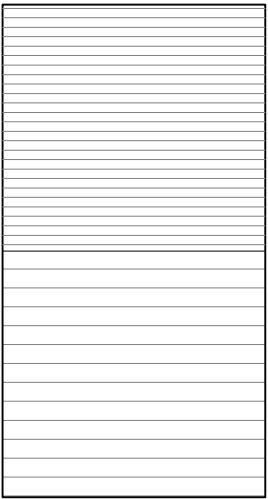

Roof Plan

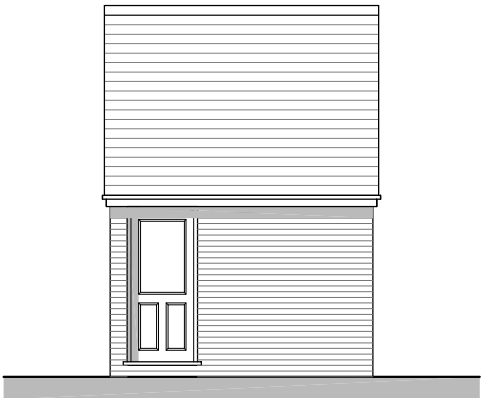

Rear Elevation

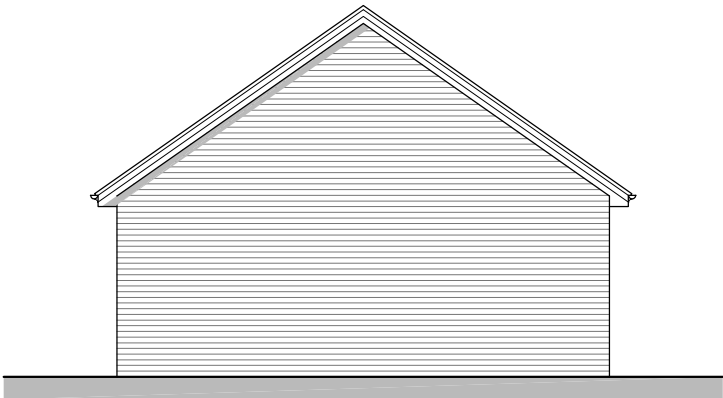

Side Elevation

|   |  |            |  |           |  |            |  |                                        |  |                                            |  |   |
|---|--|------------|--|-----------|--|------------|--|----------------------------------------|--|--------------------------------------------|--|---|
| REV. DATE   |  | REVISIONS: |  | REV. DATE |  | REVISIONS: |  | CLIENT: Bellway Homes Limited (Wessex) |  | PROJECT: Land South of Bartons Road Havant |  | <div>Broadmede House<br/>Farnham Business Park<br/>Weydon Lane<br/>Farnham, Surrey<br/>GU9 8QT<br/>Tel. 01252 267878<br/>name.surname@osp<br/>architecture.com<br/>www.osparchitecture.com</div> <div>OSP<br/>ARCHITECTURE</div> <div>O'KEEFE SCANLON LIMITED</div> |
|   |  |            |  |           |  |            |  | SCALE: 1:100 (A3 ORIGINAL)             |  | DRAWING: Ancillary Buildings Single Garage |  |   |
|   |  |            |  |           |  |            |  | DRAWN: GJE                             |  | P204                                       |  |   |
|   |  |            |  |           |  |            |  | DATE: Mar 2018                         |  | 17300                                      |  |   |
|   |  |            |  |           |  |            |  |                                        |  |                                            |  |   |
| <p>© COPYRIGHT EXISTS ON THE DESIGNS AND INFORMATION SHOWN ON THIS DRAWING</p> <p>This drawing may be scaled or cross referenced to the scale bar for planning application purposes only. Do not scale for any other purpose, use figured dimensions only. Subject to site survey and all necessary consents. All dimensions to be checked by user and any discrepancies, errors or omissions to be reported to the Architect before work commences. This drawing is to be read in conjunction with all other relevant materials.</p> |  |            |  |           |  |            |  |                                        |  |                                            |  |   |