
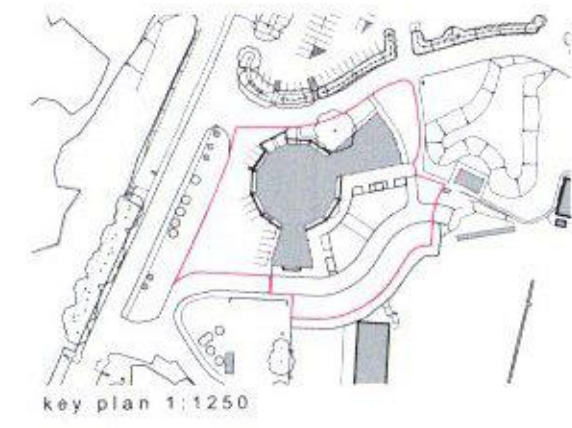


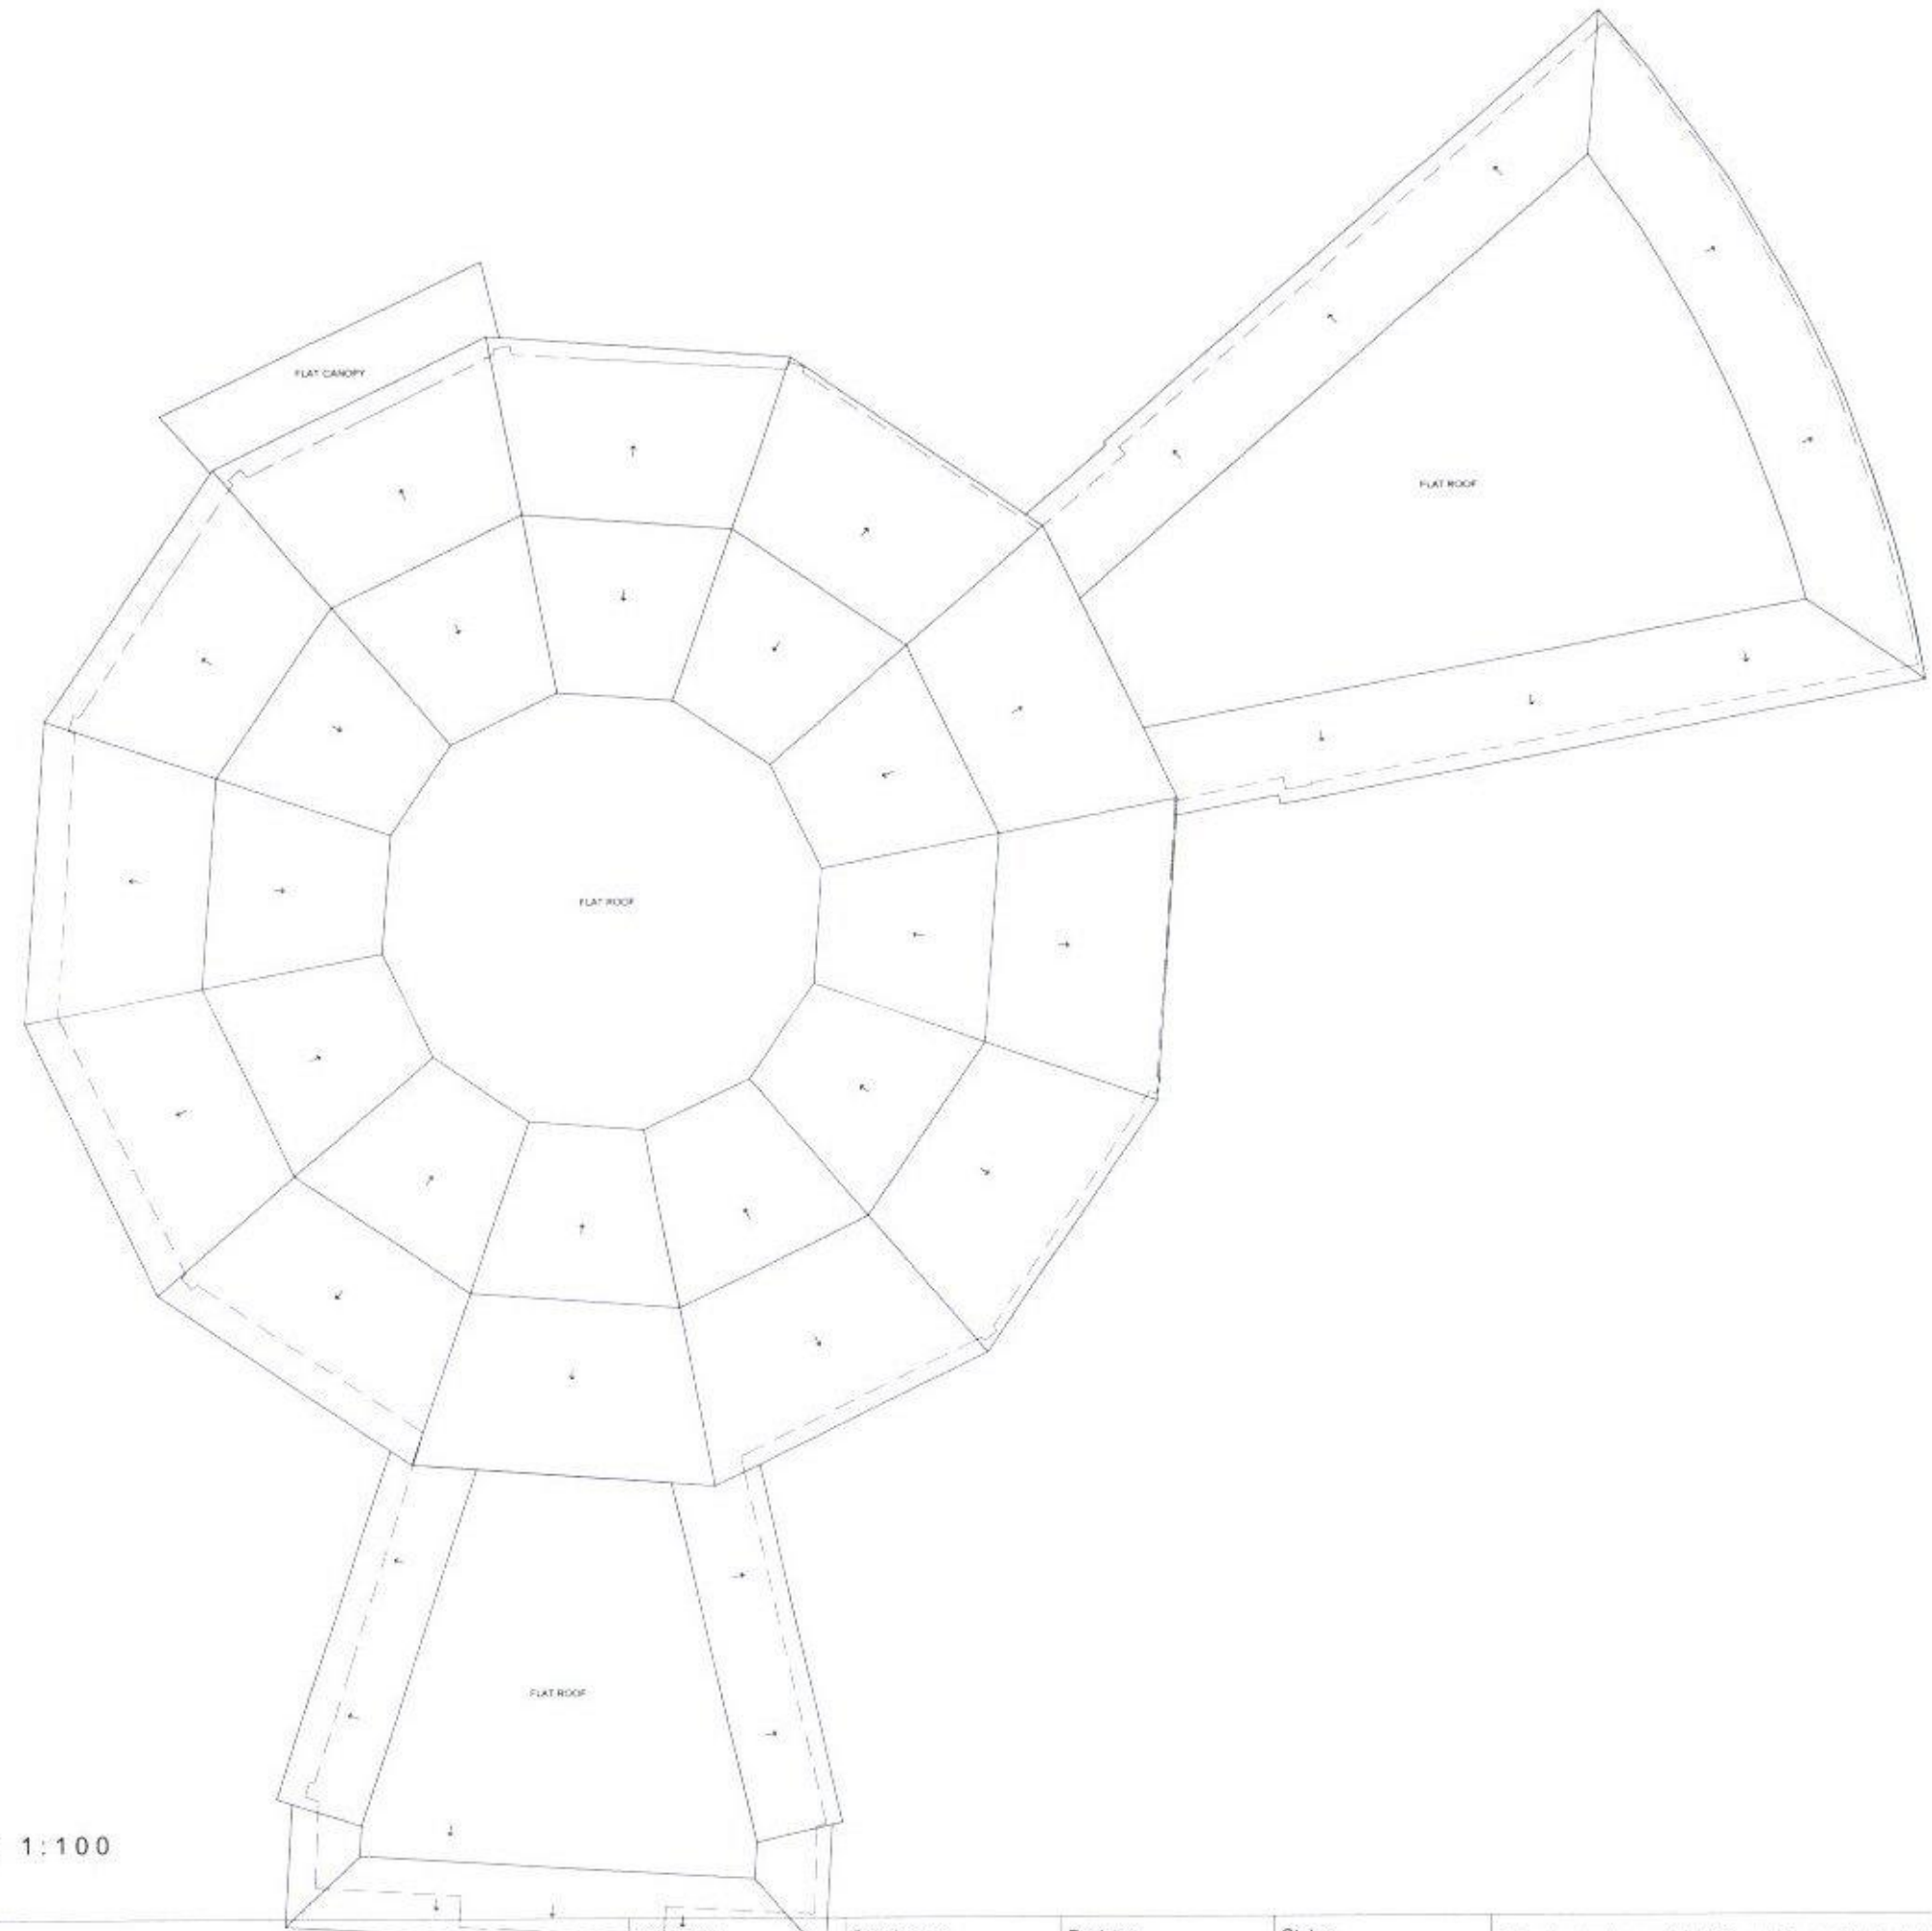

existing roof plan 1:100

HAVANT BOROUGH COUNCIL

22 SEP 2017

RECEIVED

Project name: Northney Marina, Hayling Island PO11 0NH	Project no.: 17024	Drawing no.: P152	Revision: /	Status: PLANNING	This drawing is copyright of Cover Storey Architects LLP All dimensions must be verified on site prior to construction Do not scale this drawing except for planning application purposes	<div>Cover Storey Architects</div> <div>Cover Storey Architects LLP Tel: 02362 006266</div> <div>The Studio, 13 St Georges Avenue, Havant PO9 2RX info@coverstorey.co.uk www.coverstorey.co.uk</div>
Drawing name: Existing Roof Plan	Scale @ A1 1:100	Drawn by JB	Checked by JH	Date 16/08/2017		

Rev.	Description	by	check	date
REVISIONS				

Cover Storey Architects

Cover Storey Architects LLP
 Tel: 02362 006206

The Studio, 18 St Georges Avenue, Havant
 info@coverstorey.co.uk

PO9 2RX
 www.coverstorey.co.uk