


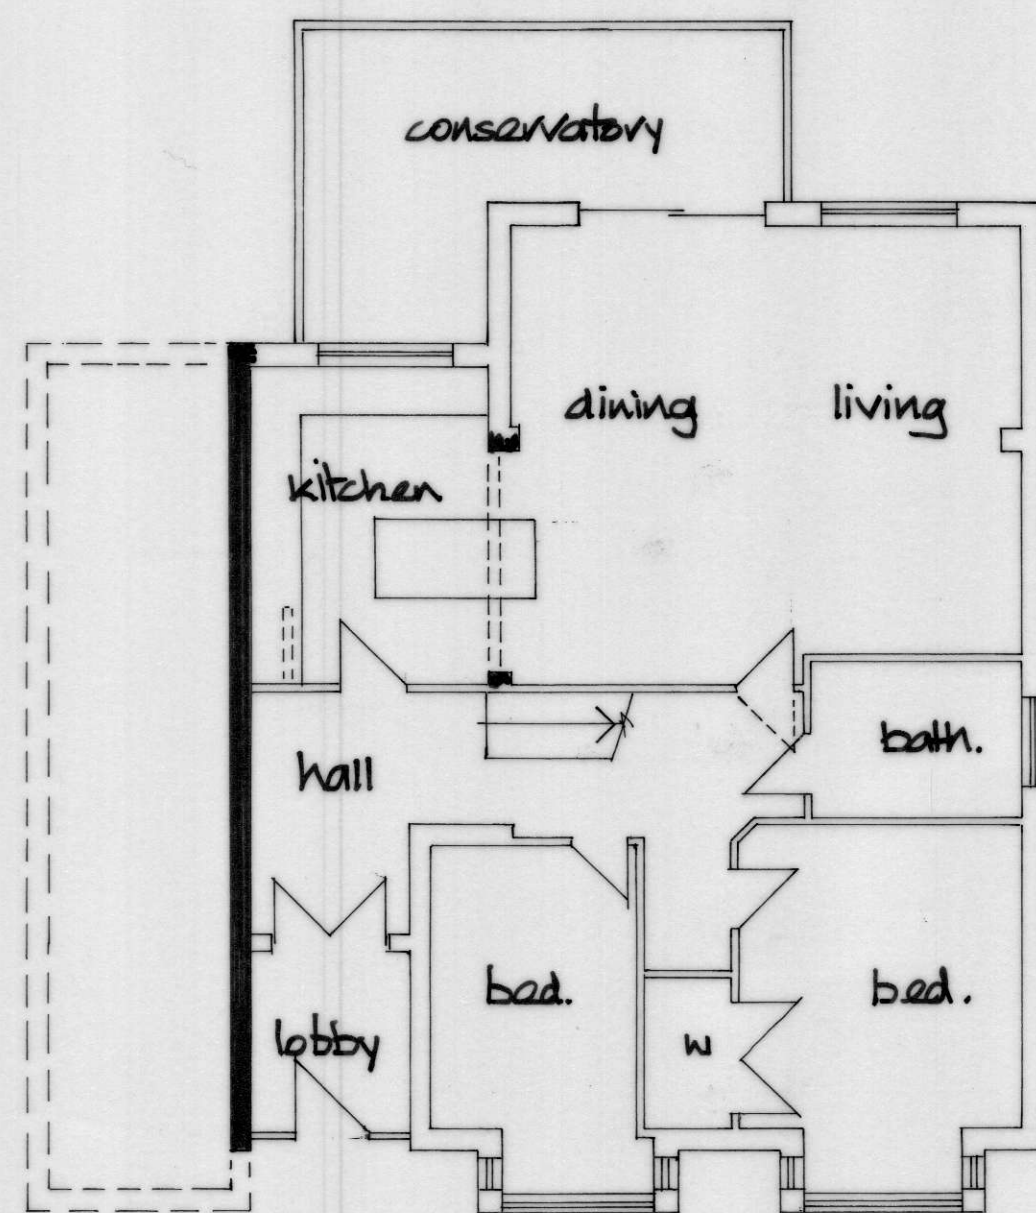


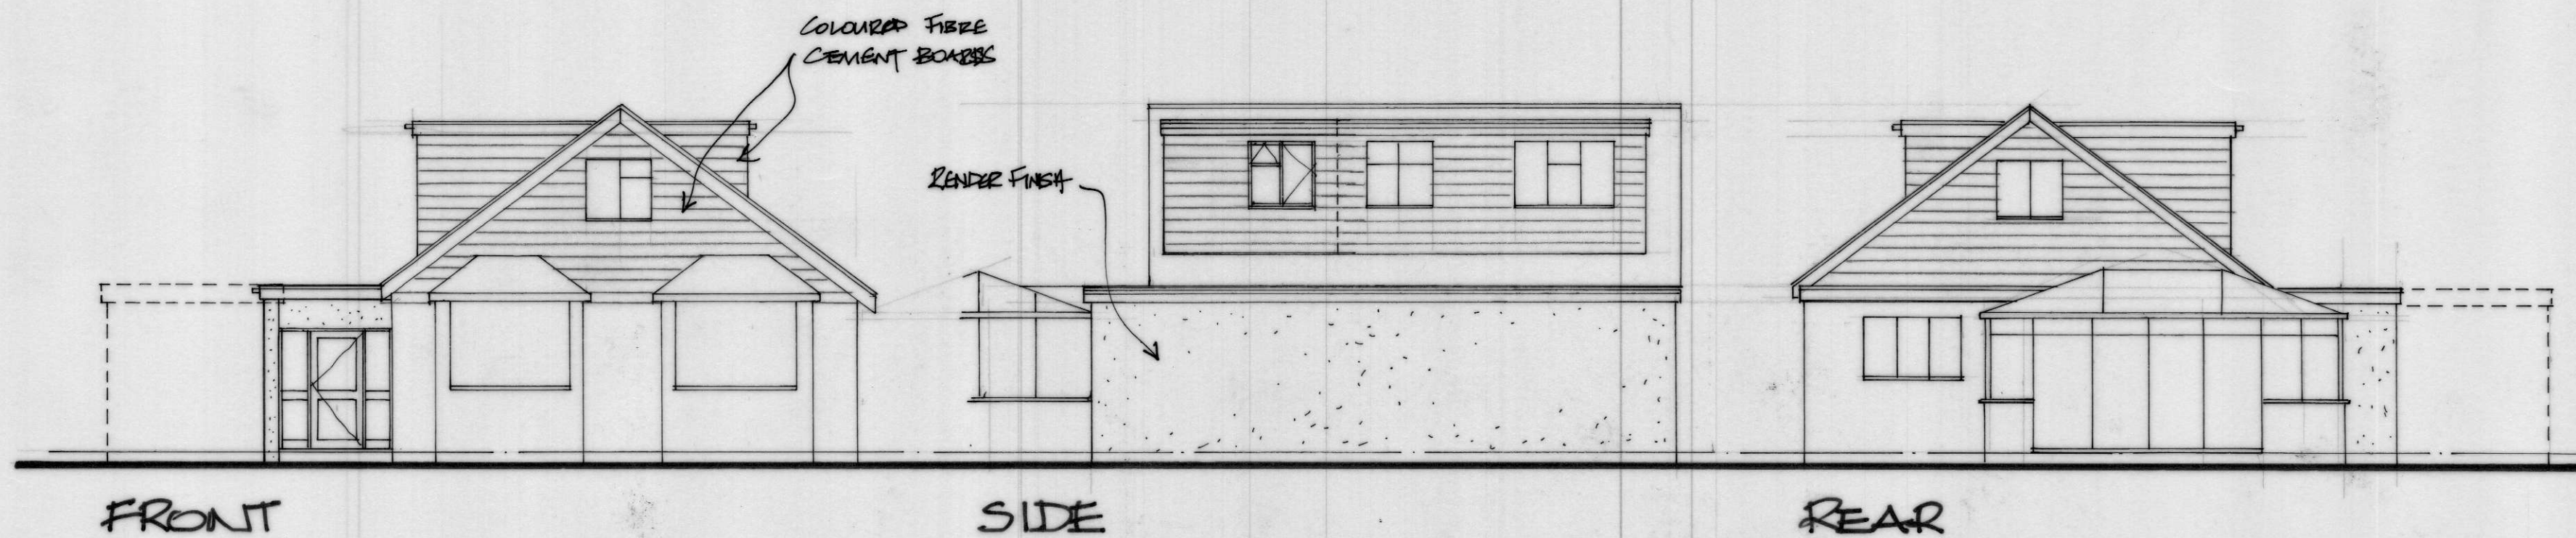


GROUND FLOOR

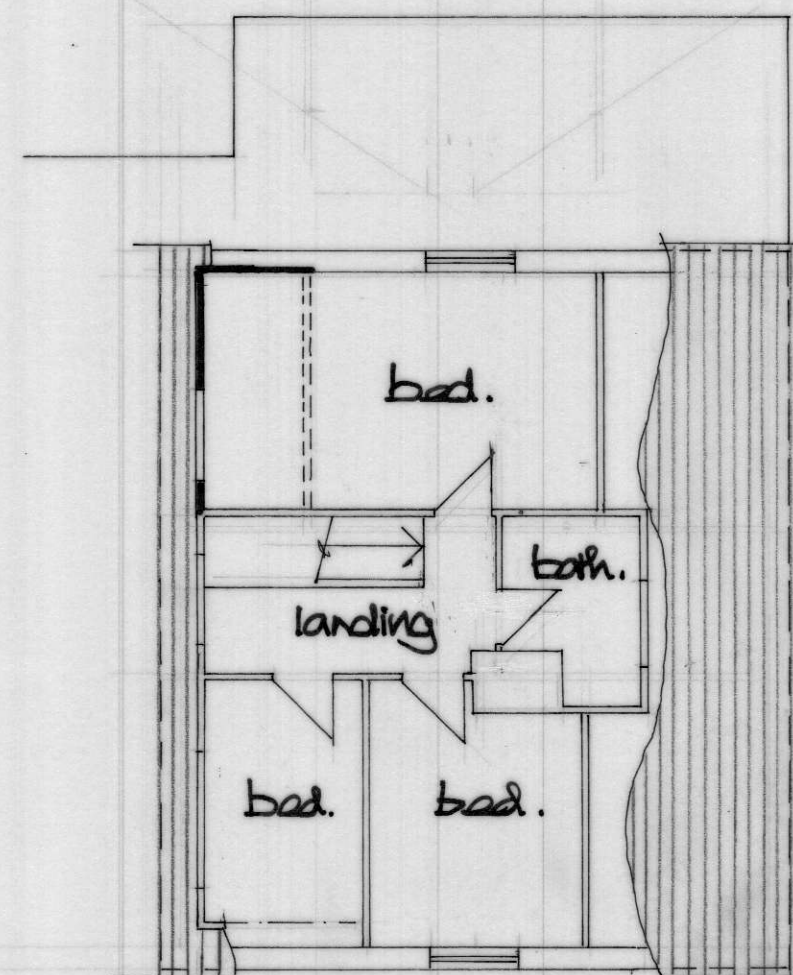

FIRST FLOOR

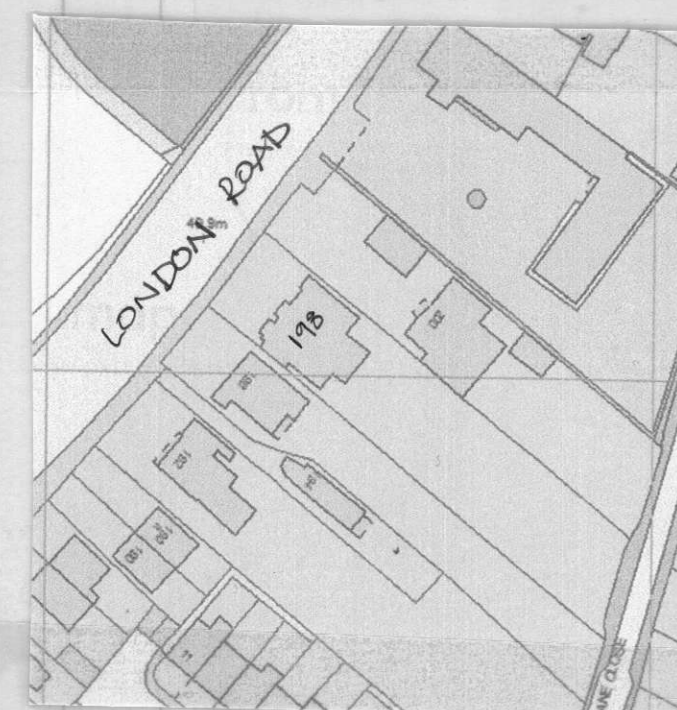

LOCATION PLAN  
SCALE 1:1250  
OS VC 100046326

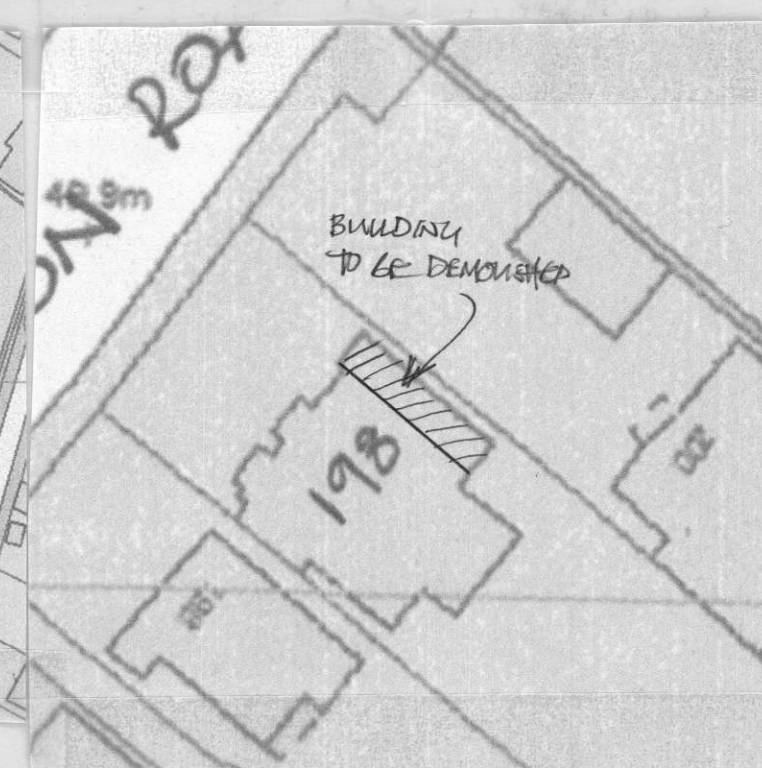

SITE PLAN  
SCALE 1:500

|   |                                                                |
|---|----------------------------------------------------------------|
| DEREK TREAGUS ASSOCIATES<br>ARCHITECTURAL SERVICES<br>No3-The Townhouse, 20 Nelson Road, Southsea,<br>Hampshire PO5 2AS<br>Tel: 07956 624094<br>Email: derek.treagus@gmail.com                                             |                                                                |
| Project   | ALTERATIONS AT<br>198 LONDON ROAD,<br>WATERLOOVILLE, HAMPSHIRE |
| Client   | Ms A Duff                                                      |
| Subject   | Planning Drawing                                               |
| Date: Nov 2017   | Scale: 1:100@ A2                                               |
| Rev:   | Drg. No. 17/660/01                                             |
| <ul style="list-style-type: none"> <li>Copyright reserved.</li> <li>All dimensions are to be site confirmed and should not be scaled unless for Planning purposes.</li> <li>Verify all queries with the office.</li> </ul> |                                                                |