



Front Elevation

Scale 1:200@A3

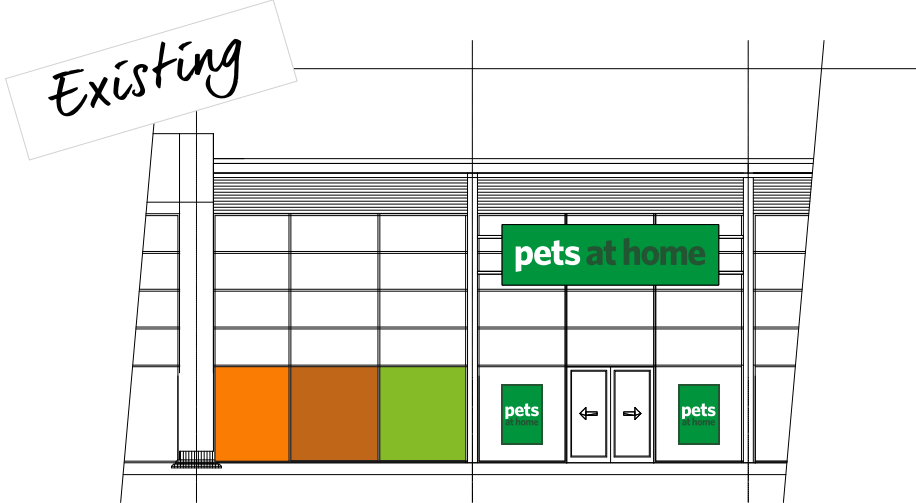

Rear Elevation

Scale 1:200@A3

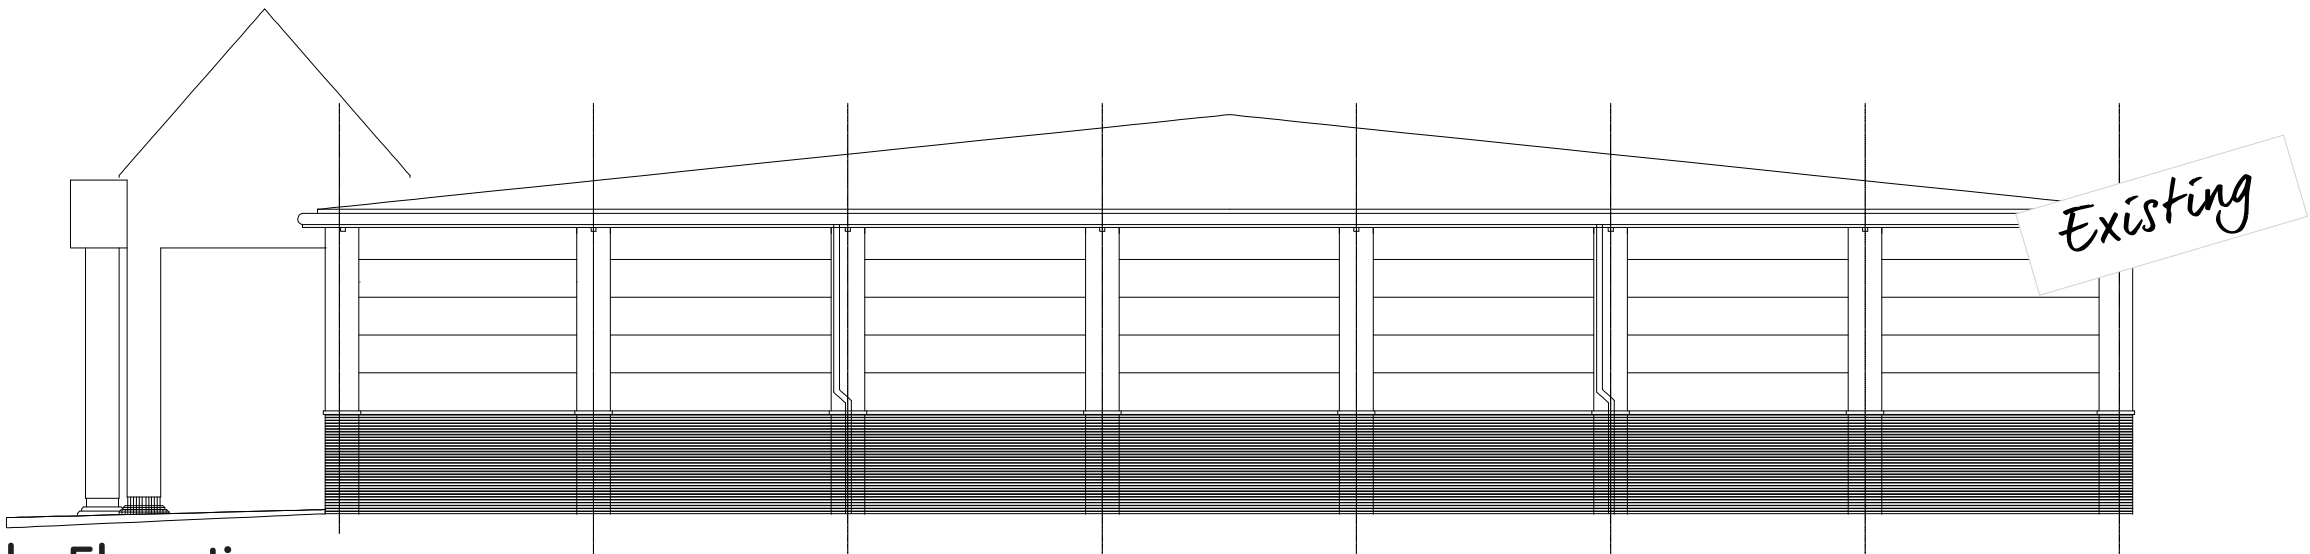

Side Elevation

Scale 1:200@A3



Image Technique Ltd.
Saxon Business Park
Stoke Prior, Bromsgrove,
Worcestershire. B60 4AD
Tel: +44 (0)1527 578 533
www.imagetechnique.co.uk


Drawing Title: Proposal Scheme				Job No.:	Drawing No.: pah/havant/proposal			Client: Pets at home
Date: 28/09/17	Scale: As Stated @A3	Drawn By: Jae.H	Checked By:	Revision Details: Rev A (MRW) - Transom Sign Removed, Lozenge Signs Added			Rev: A	Date: 17.10.17
							Site Address: Havant	

Front Elevation

Scale 1:200@A3

Proposed

Item 001-
Re-skin of existing flexface sign c/w
replacement new LED's and graphics with 3-part strapline.
(Size - 5730mm x 1600mm)

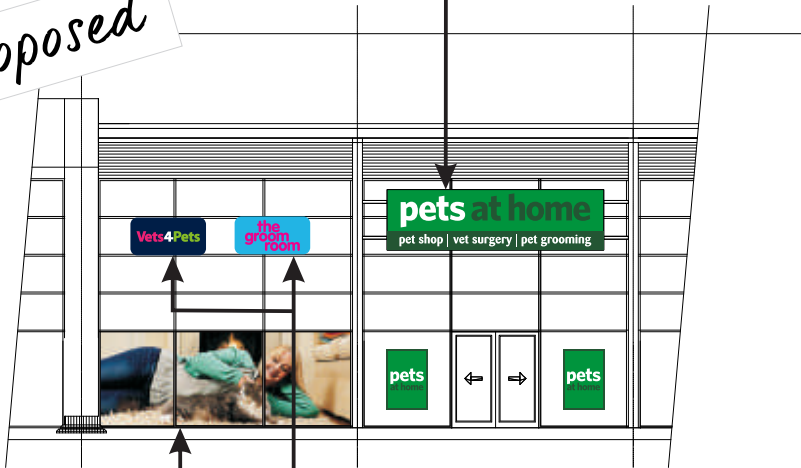



Item 003-
New digitally printed graphics to glazing as shown.
'Hero Cat/Woman'
(Size - 6640mm x 2500mm)

Item 002-
2-OFF NEW 2000 x 1000mm sign case lozenges ~
each LED illuminated and c/w digitally printed flex
face skins. Sign cases to be installed to horizontal
aluminium box section mounted to glazing mullions.

Rear Elevation

Scale 1:200@A3

Proposed

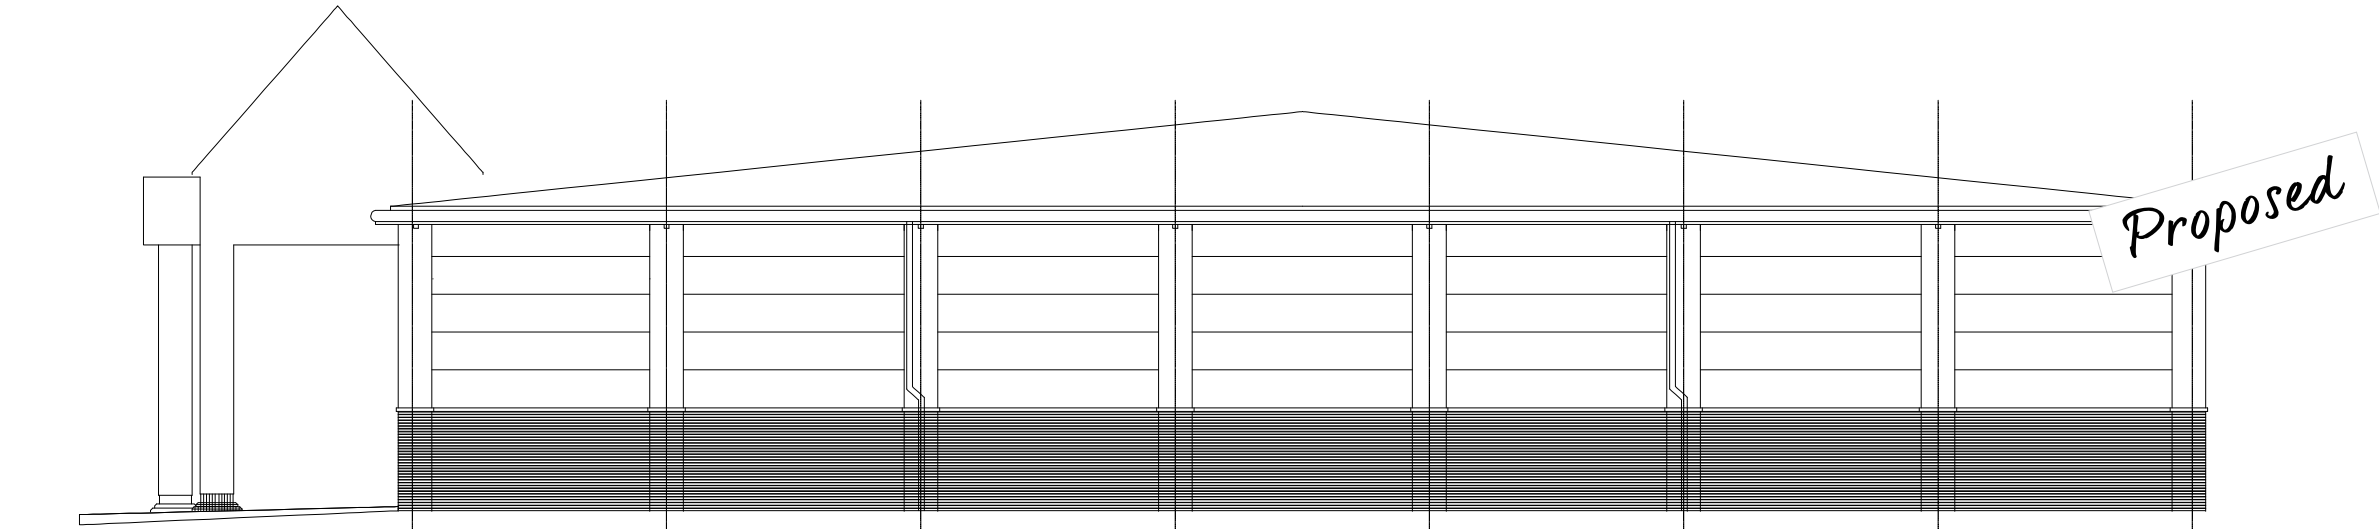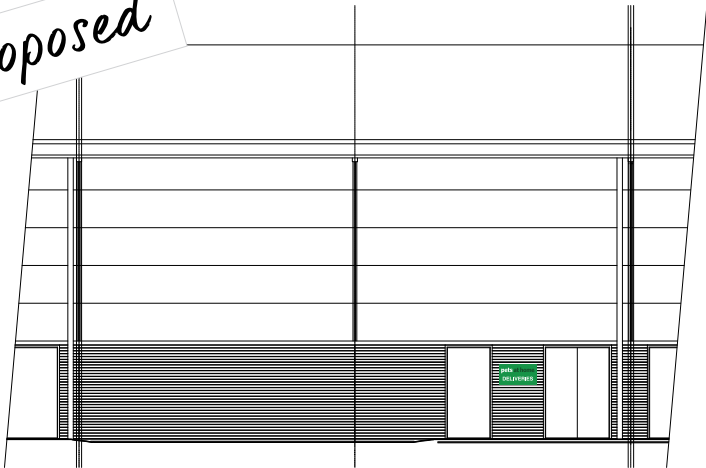

Side Elevation

Scale 1:200@A3



Image Technique Ltd.
Saxon Business Park
Stoke Prior, Bromsgrove,
Worcestershire. B60 4AD
Tel: +44 (0)1527 578 533
www.imagetechnique.co.uk

Drawing Title: Proposal Scheme				Job No.:	Drawing No.: pah/havant/proposal			Client: Pets at home	
Date: 28/09/17	Scale: As Stated @A3	Drawn By: Jae.H	Checked By:	Revision Details: Rev A (MRW) - Transom Sign Removed, Lozenge Signs Added			Rev: A	Date: 17.10.17	Site Address: Havant