


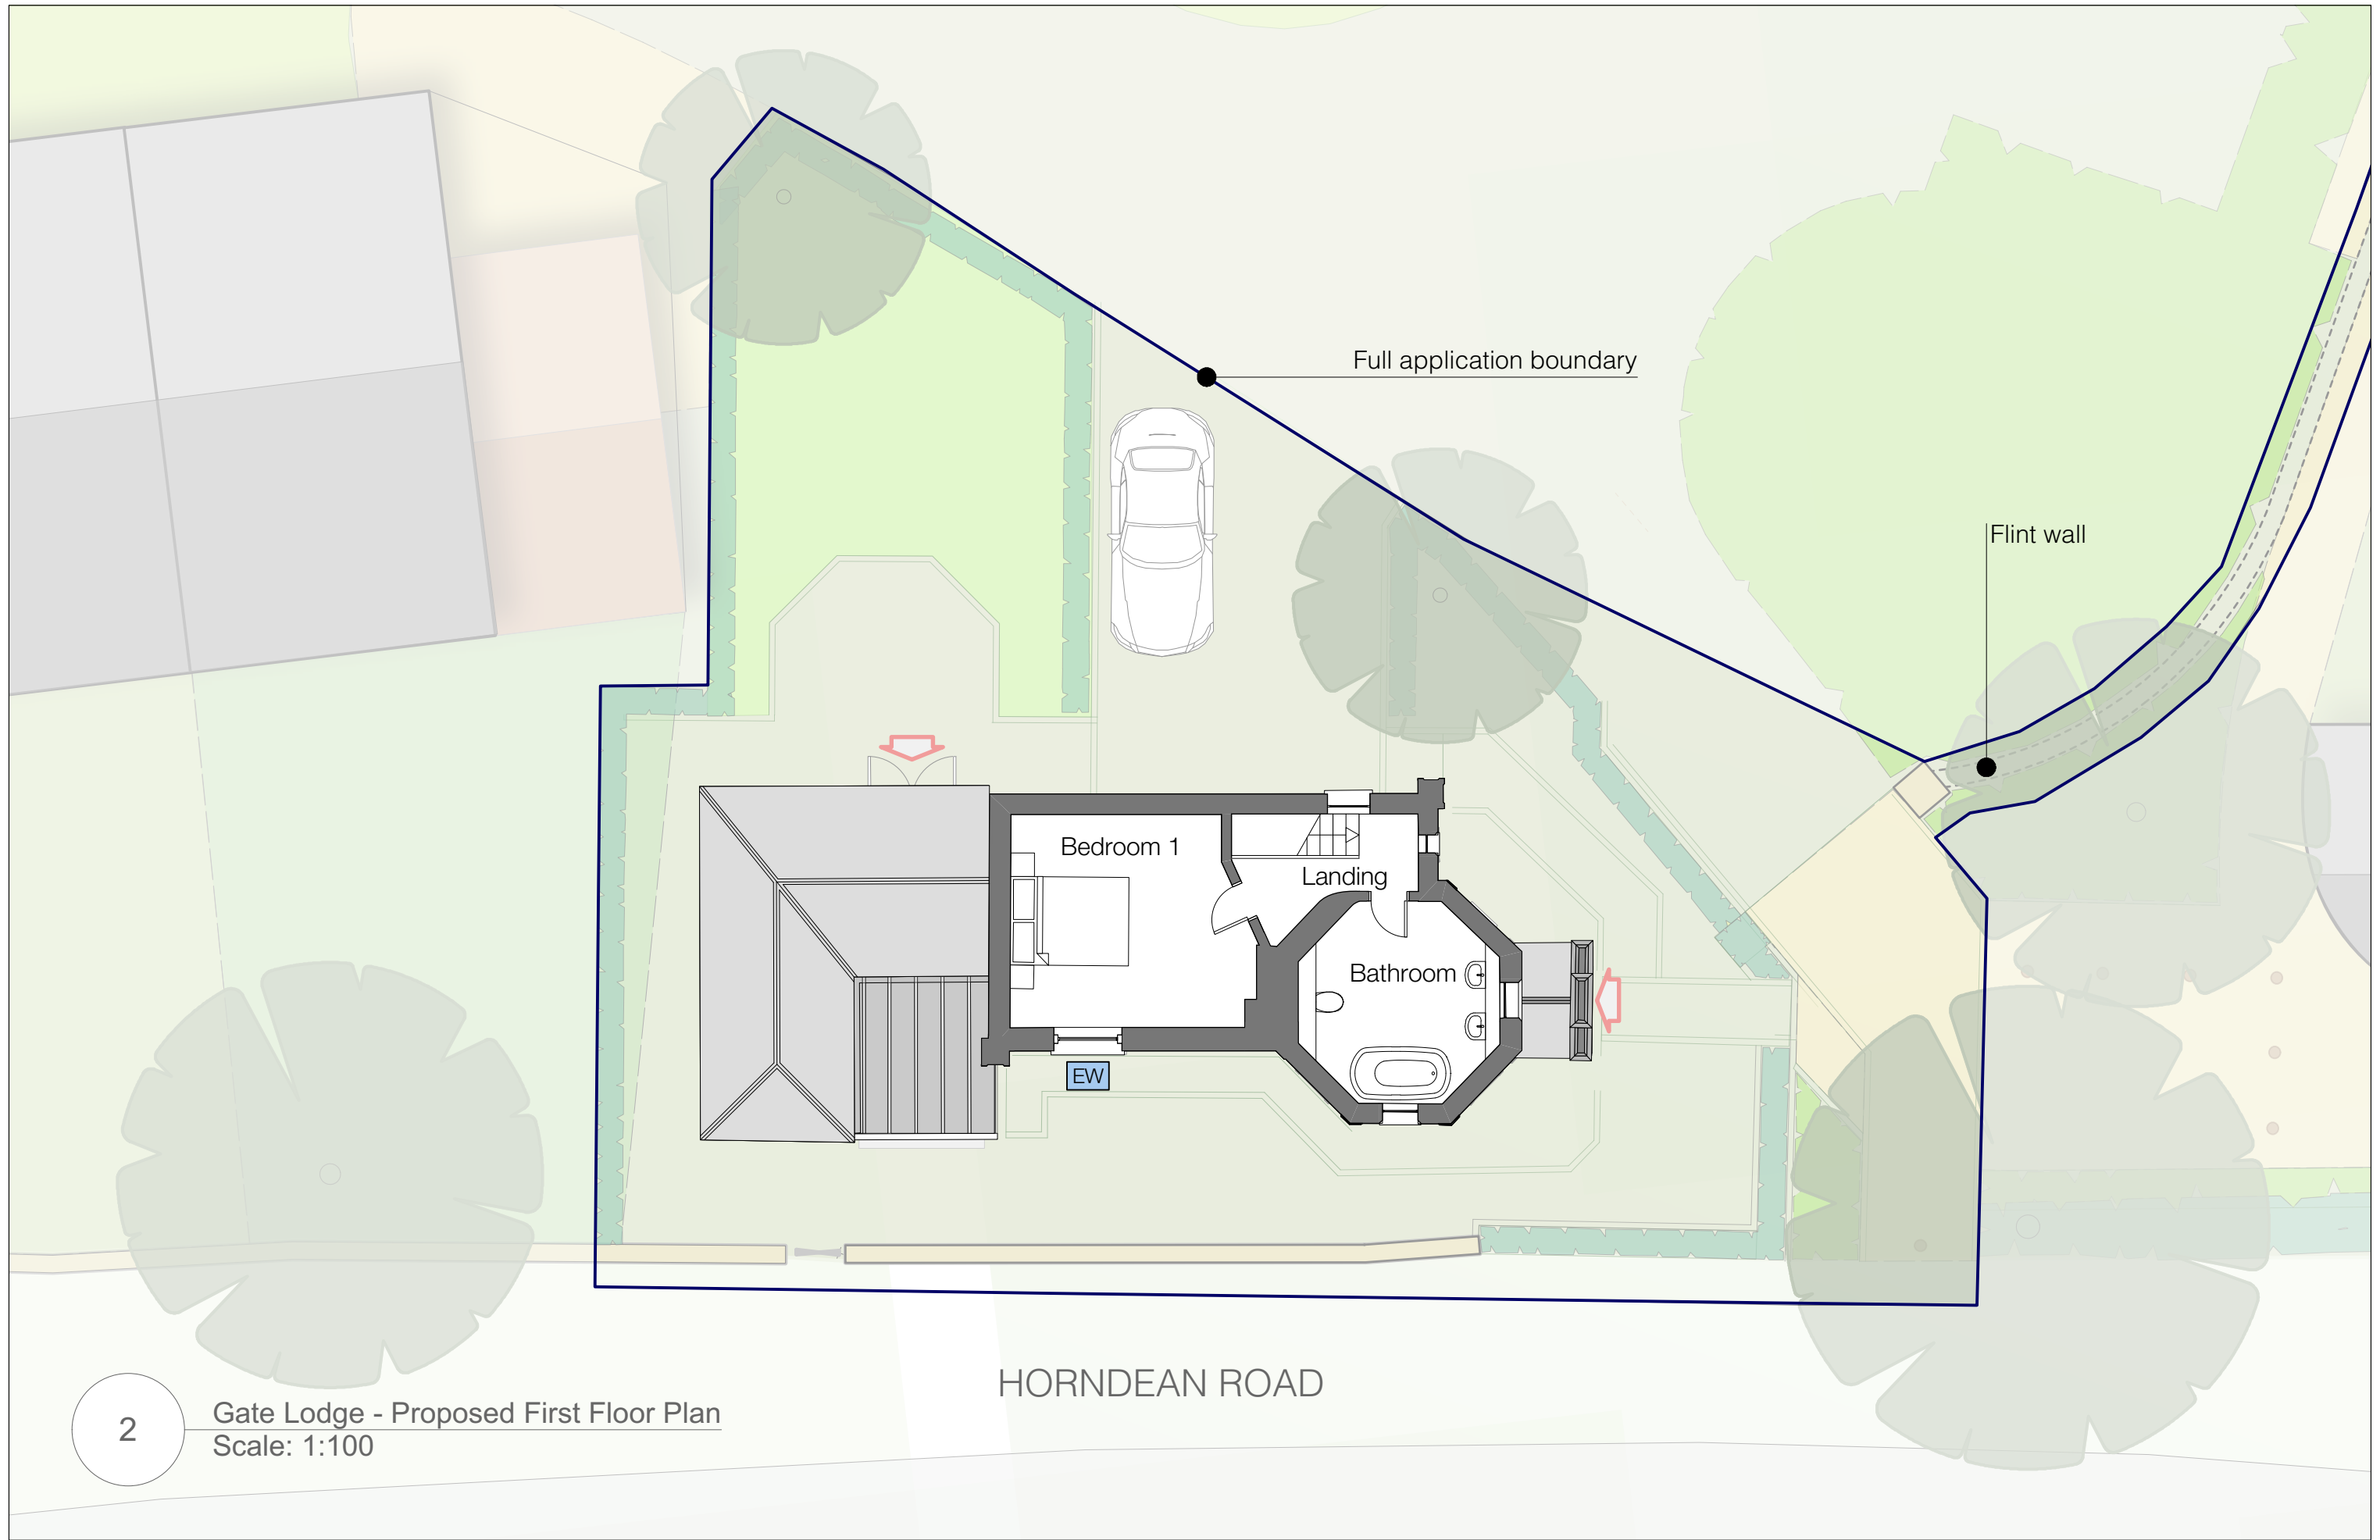

2 Gate Lodge - Proposed First Floor Plan
Scale: 1:100

