



 


ROOF PLAN

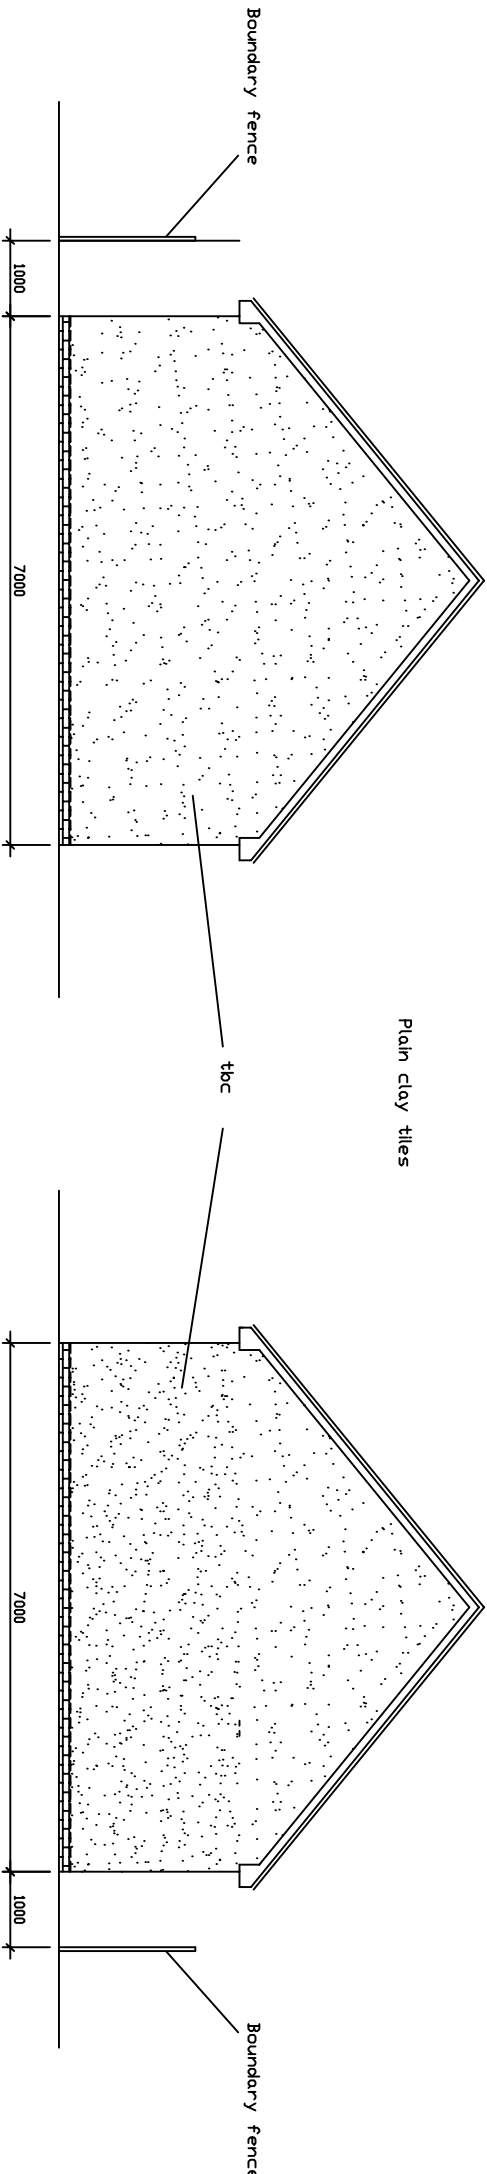


PROPOSED SIDE ELEVATION


PROPOSED SIDE ELEVATION

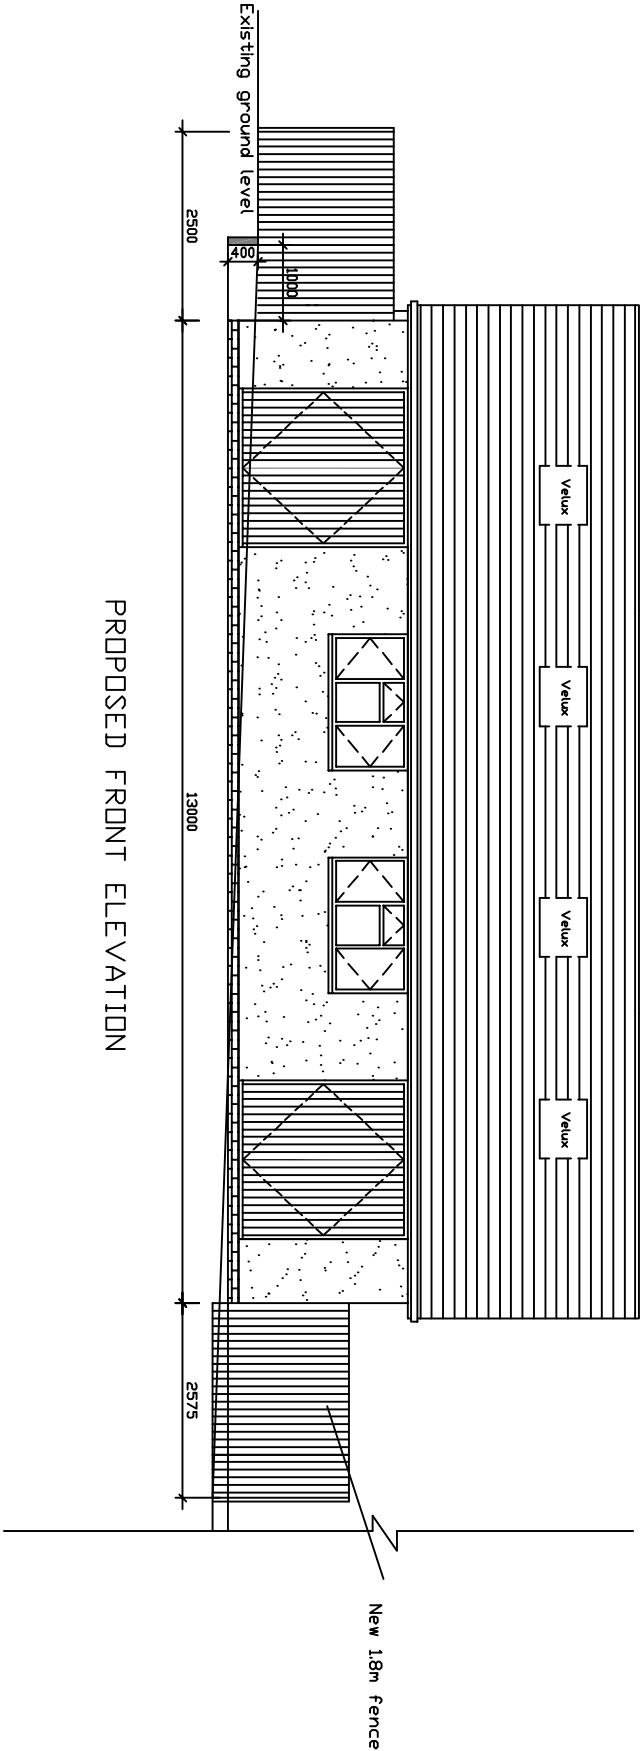


PROPOSED FRONT ELEVATION

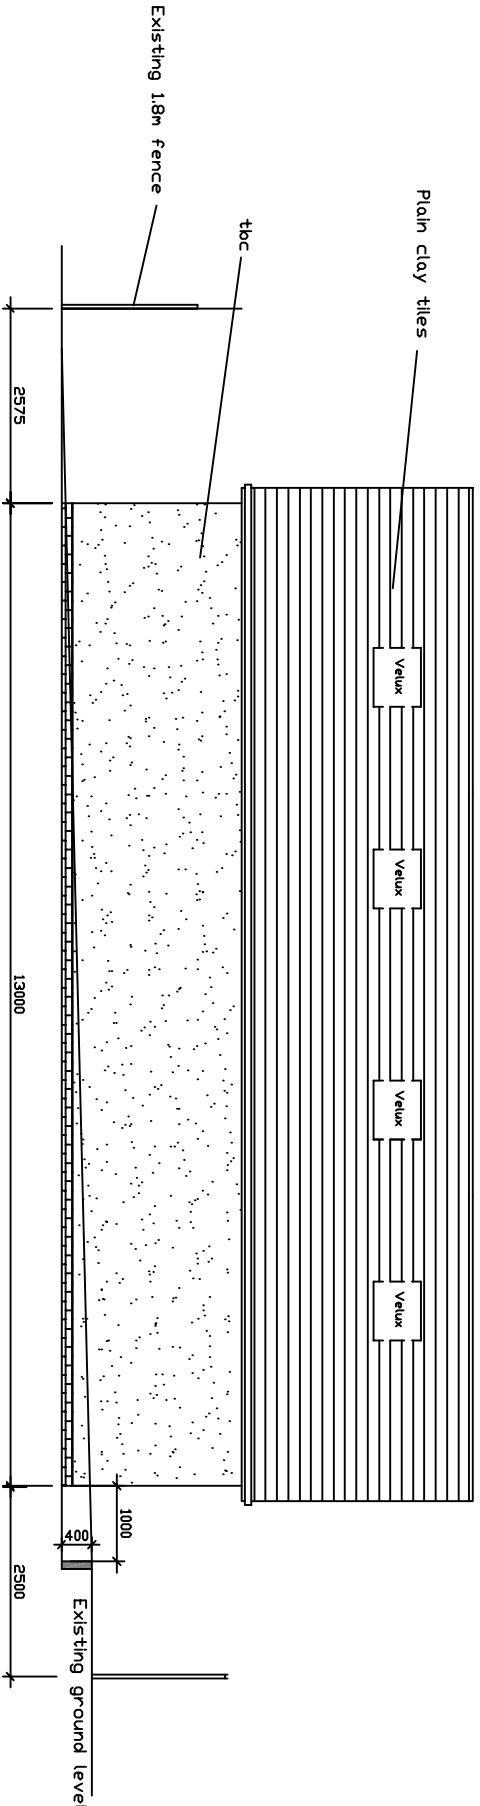


PROPOSED REAR ELEVATION

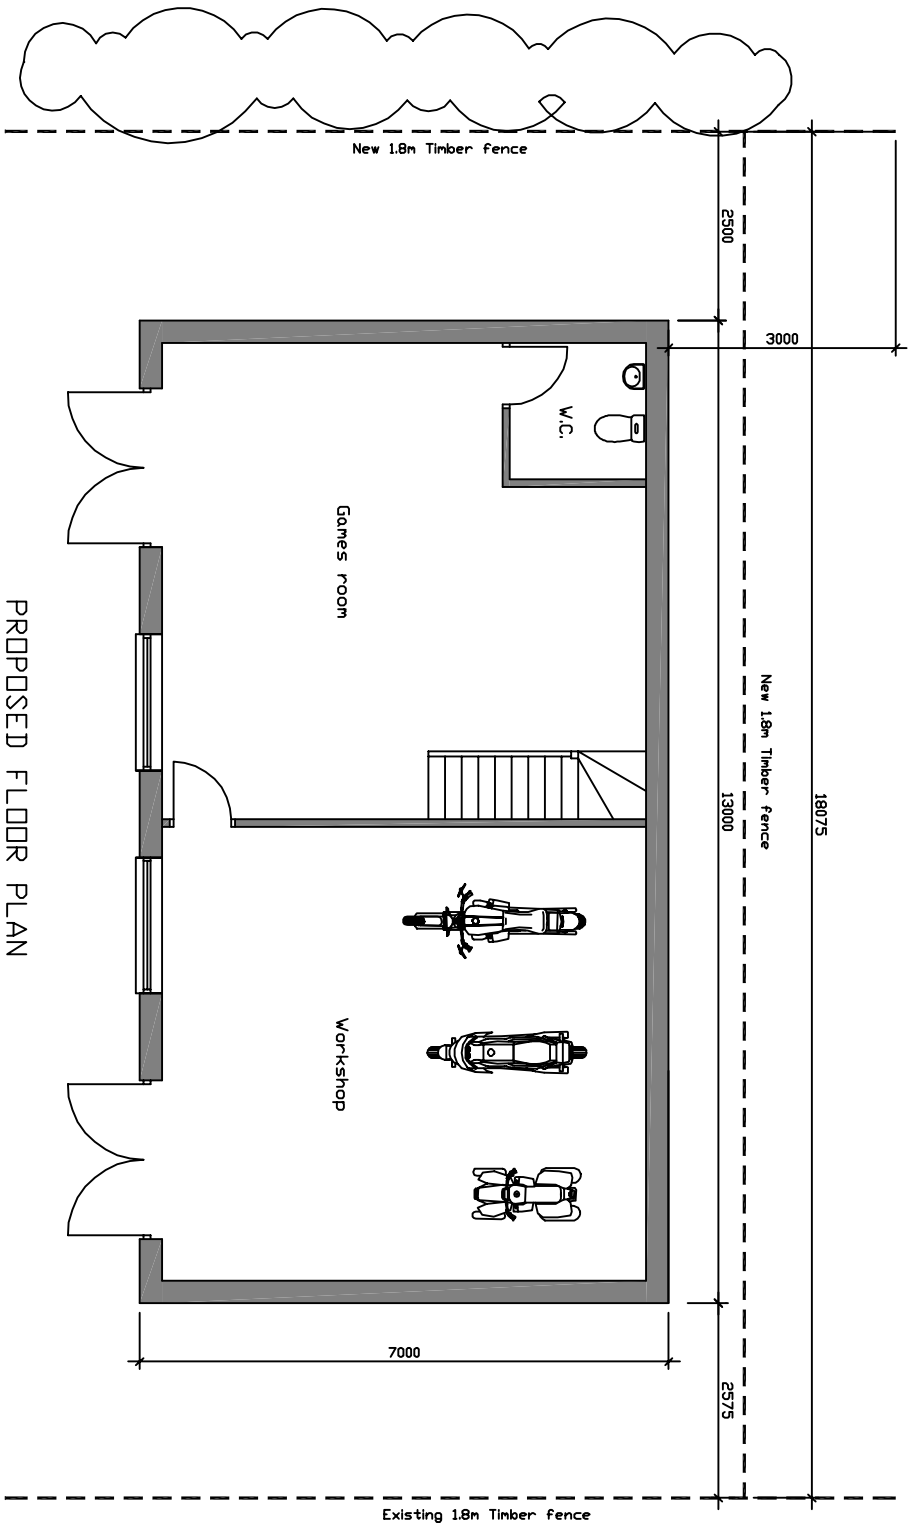

PROPOSED FLOOR PLAN

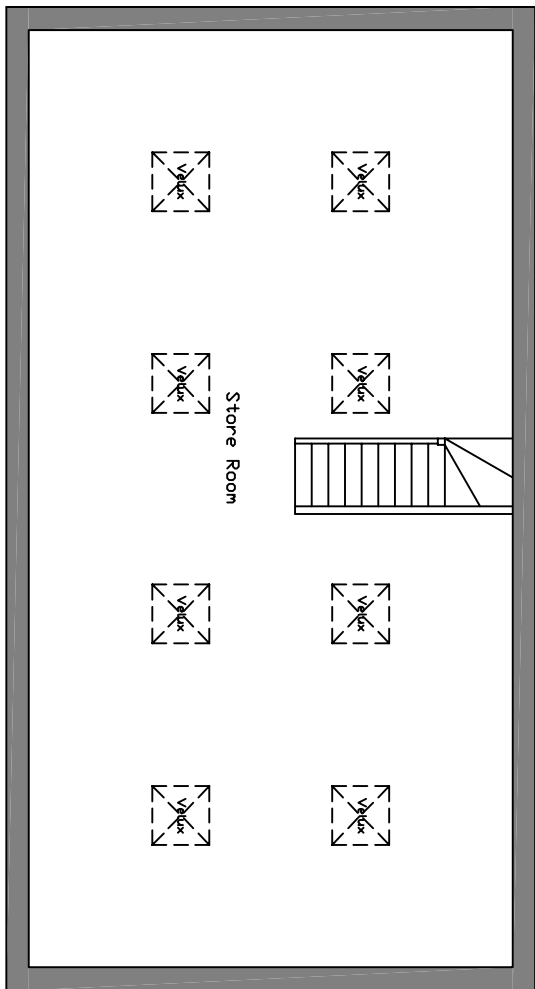

PROPOSED FIRST PLAN

 

B: Gables and velux's added Jun 17	
A: Relocation of building Dct 16	
Address: Proposed Games room/workshop	
114 London Road	
Horndean	
PO8 8HB	
Drawing Title:	Proposed Plans & Elevations
Drawing Number	Planning/001
Date:	Dct 2016
Revi:	B