




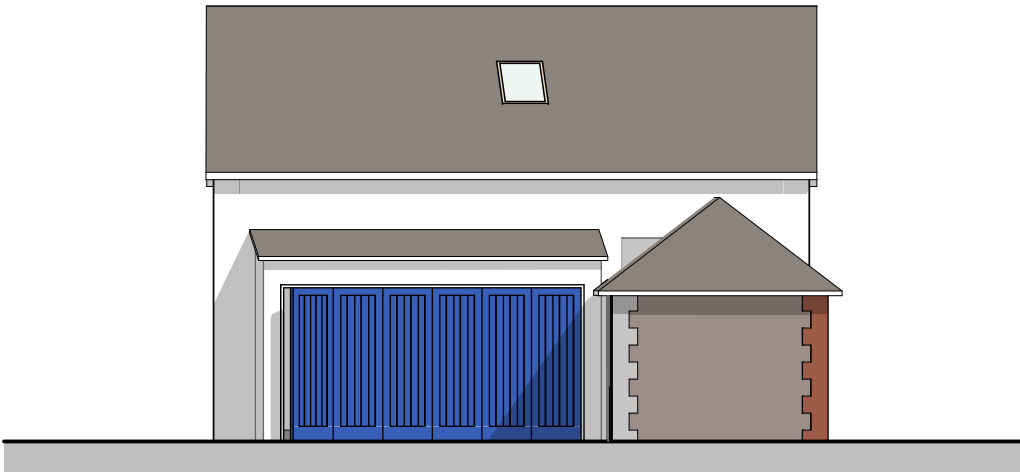


E-01 Existing Front Elevation 1:100

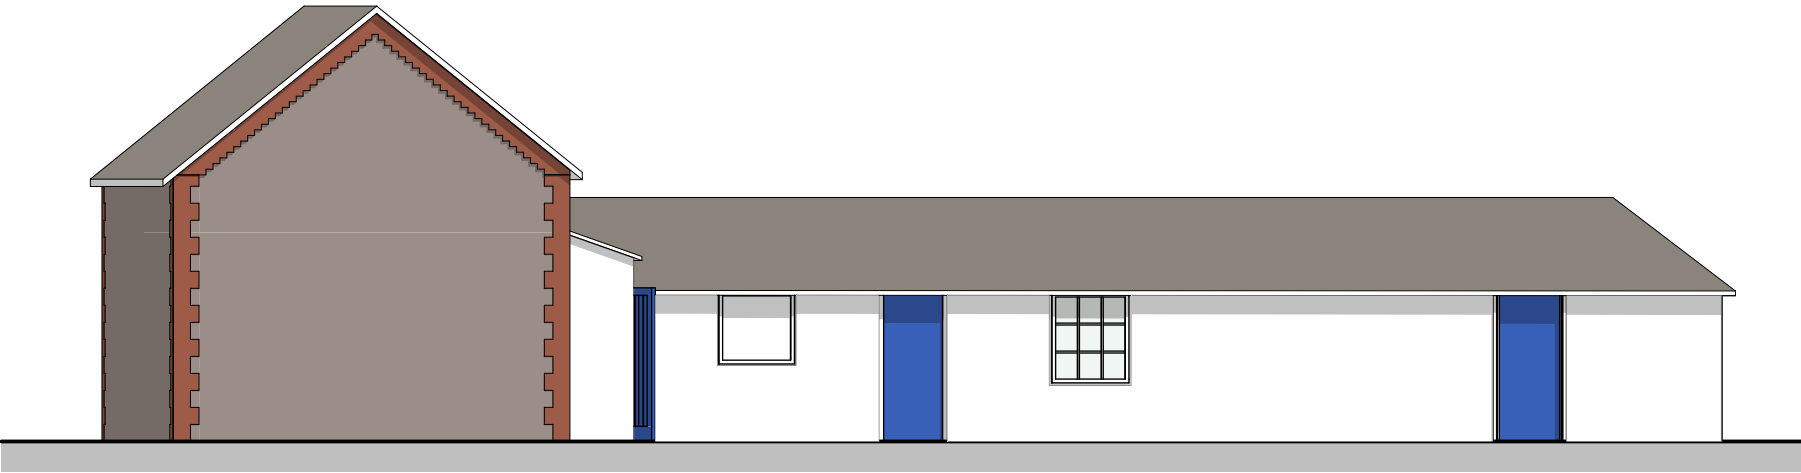

E-02 Existing West Elevation 1:100

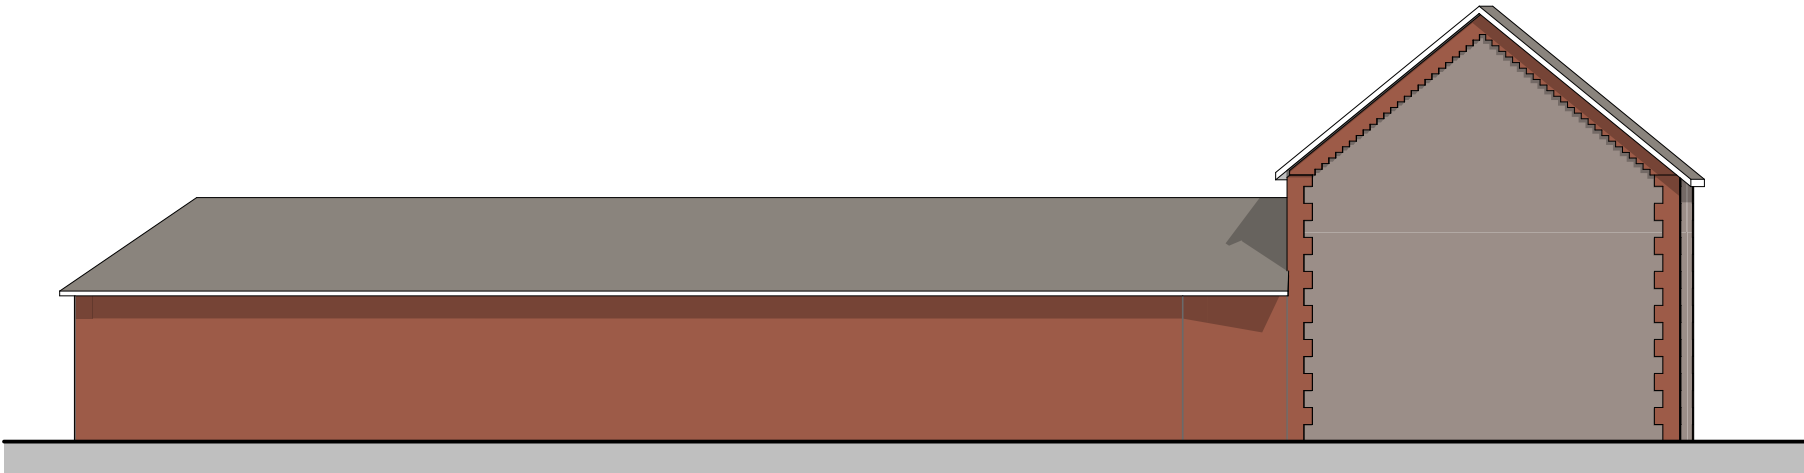

E-04 Existing East Elevation 1:100

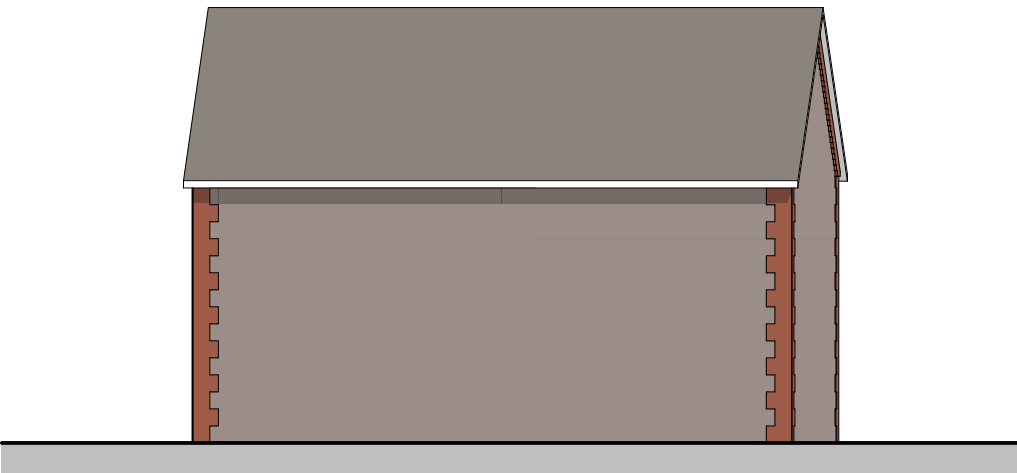

E-03 Existing North (Front) Elevation 1:100

Purpose of Issue	status	Issue Date	Scales @ A3	Project No.	Originator	Project	Client	Layout Title	Drawing Number	rev
Survey Drawings		Date printed 24/05/2017	1:100	1721	Downland Design Ltd	Proposed Garage Conversion 39 Havant Road Emsworth	Mr & Mrs S O'Hea	Existing Elevations	1721.A.01.5.	