


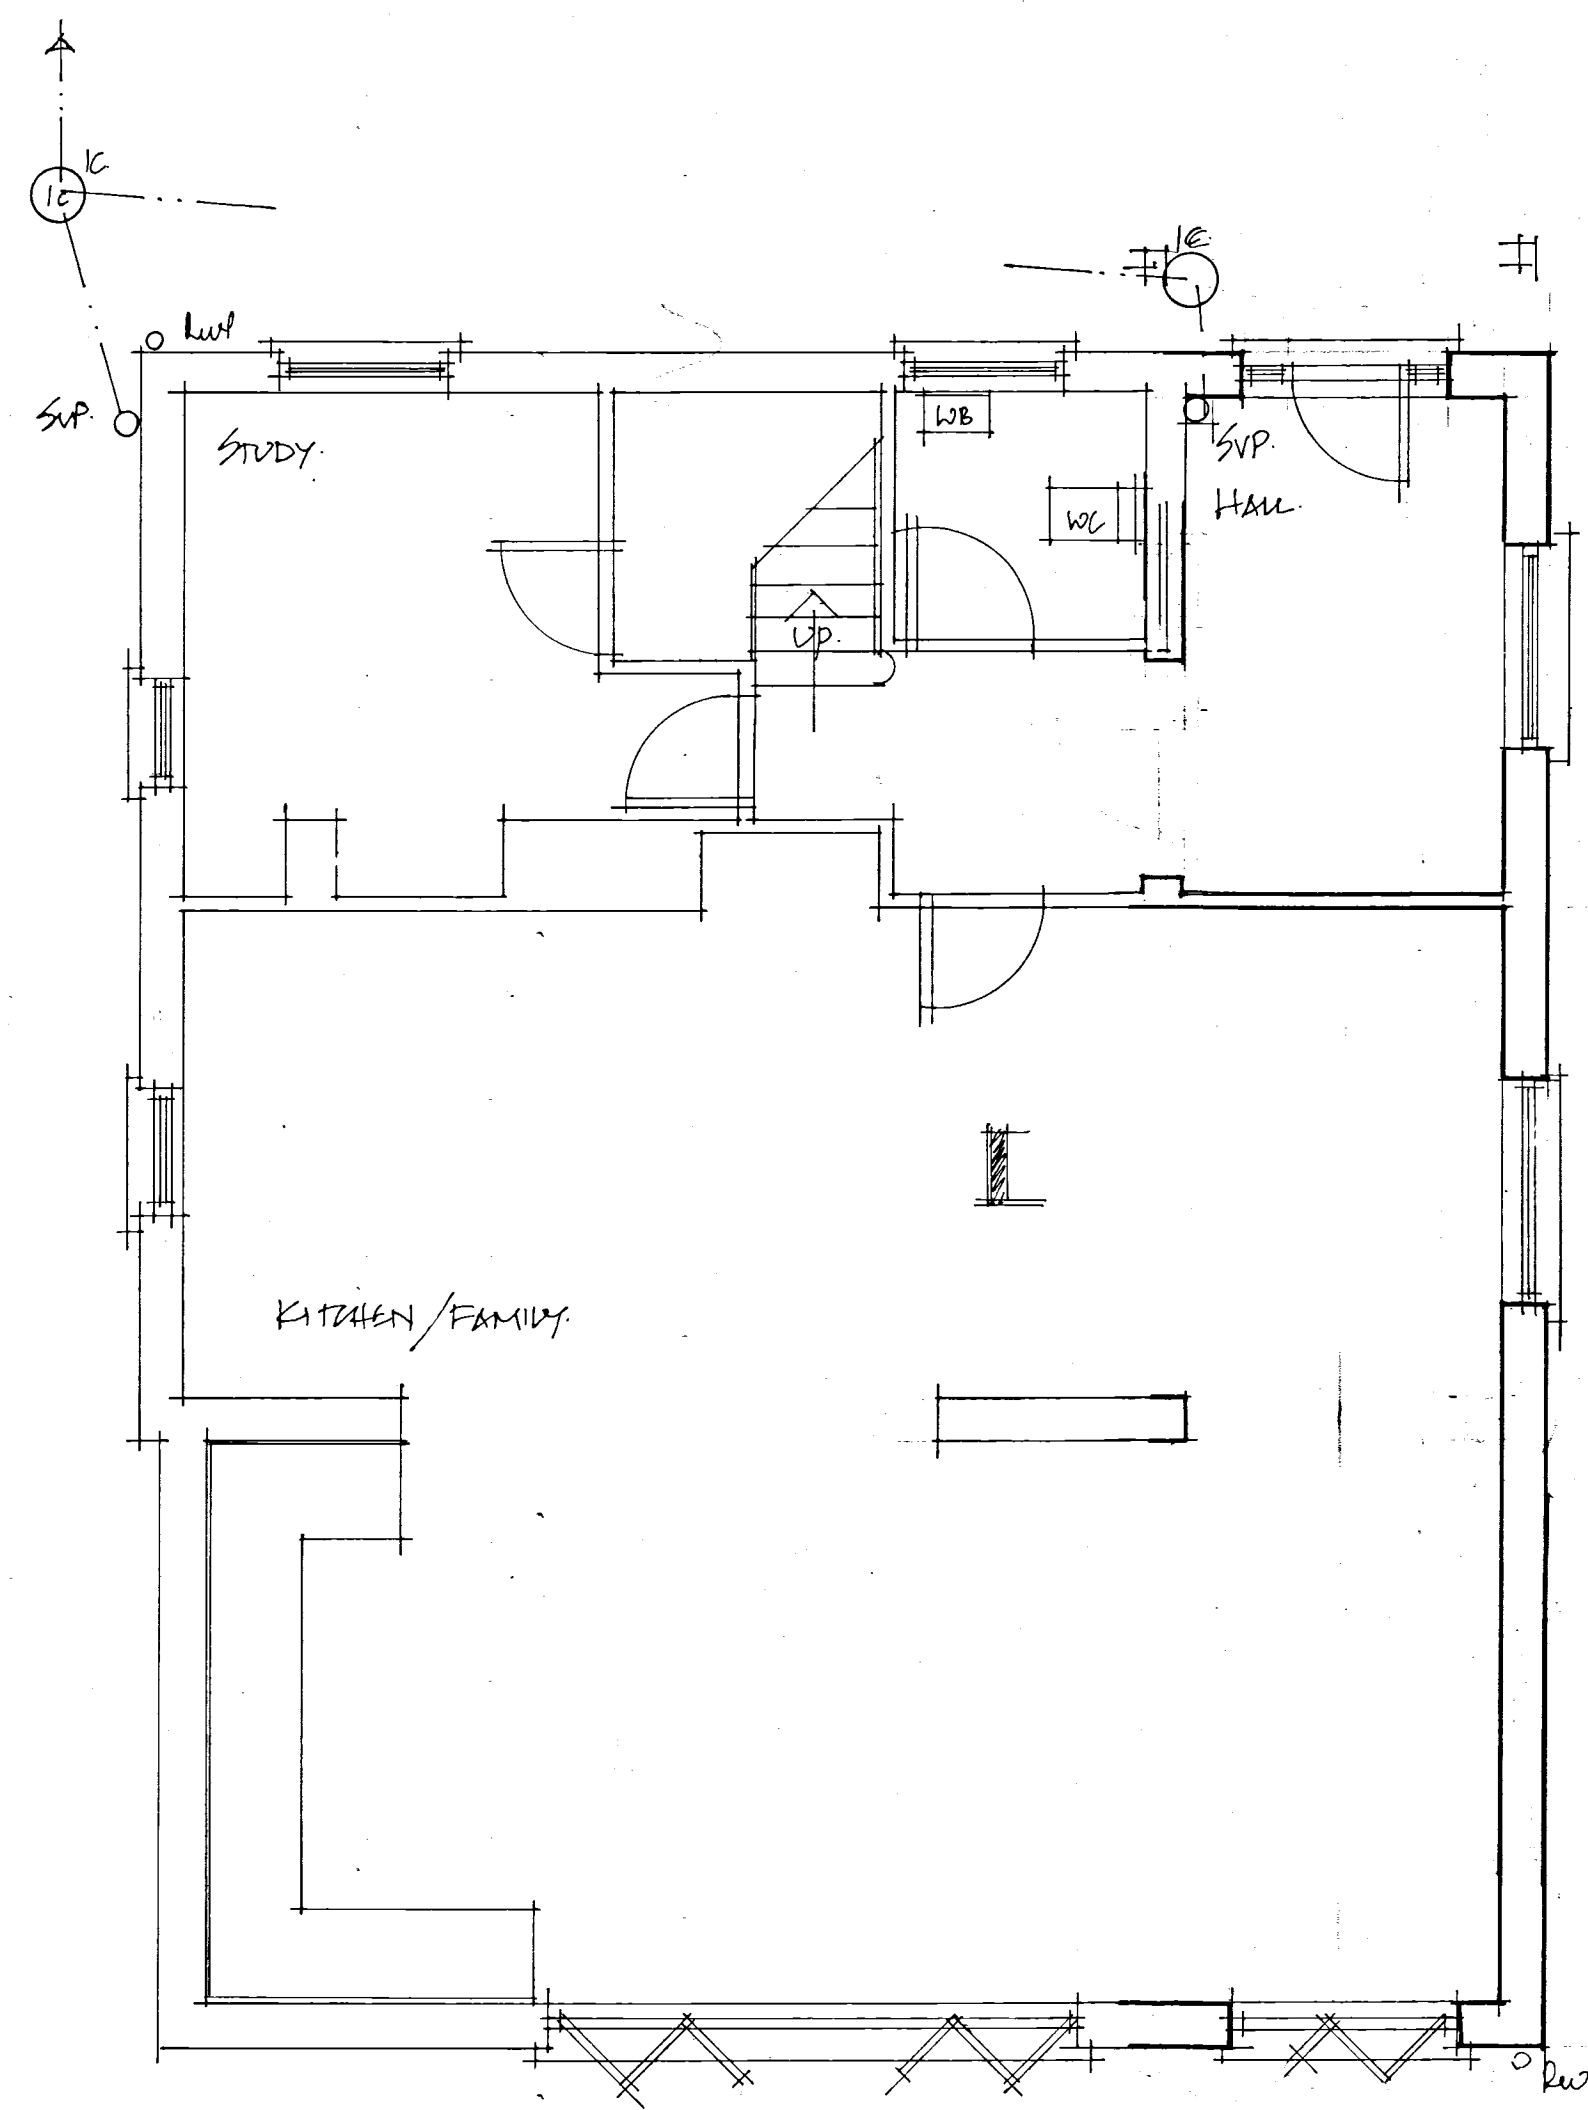


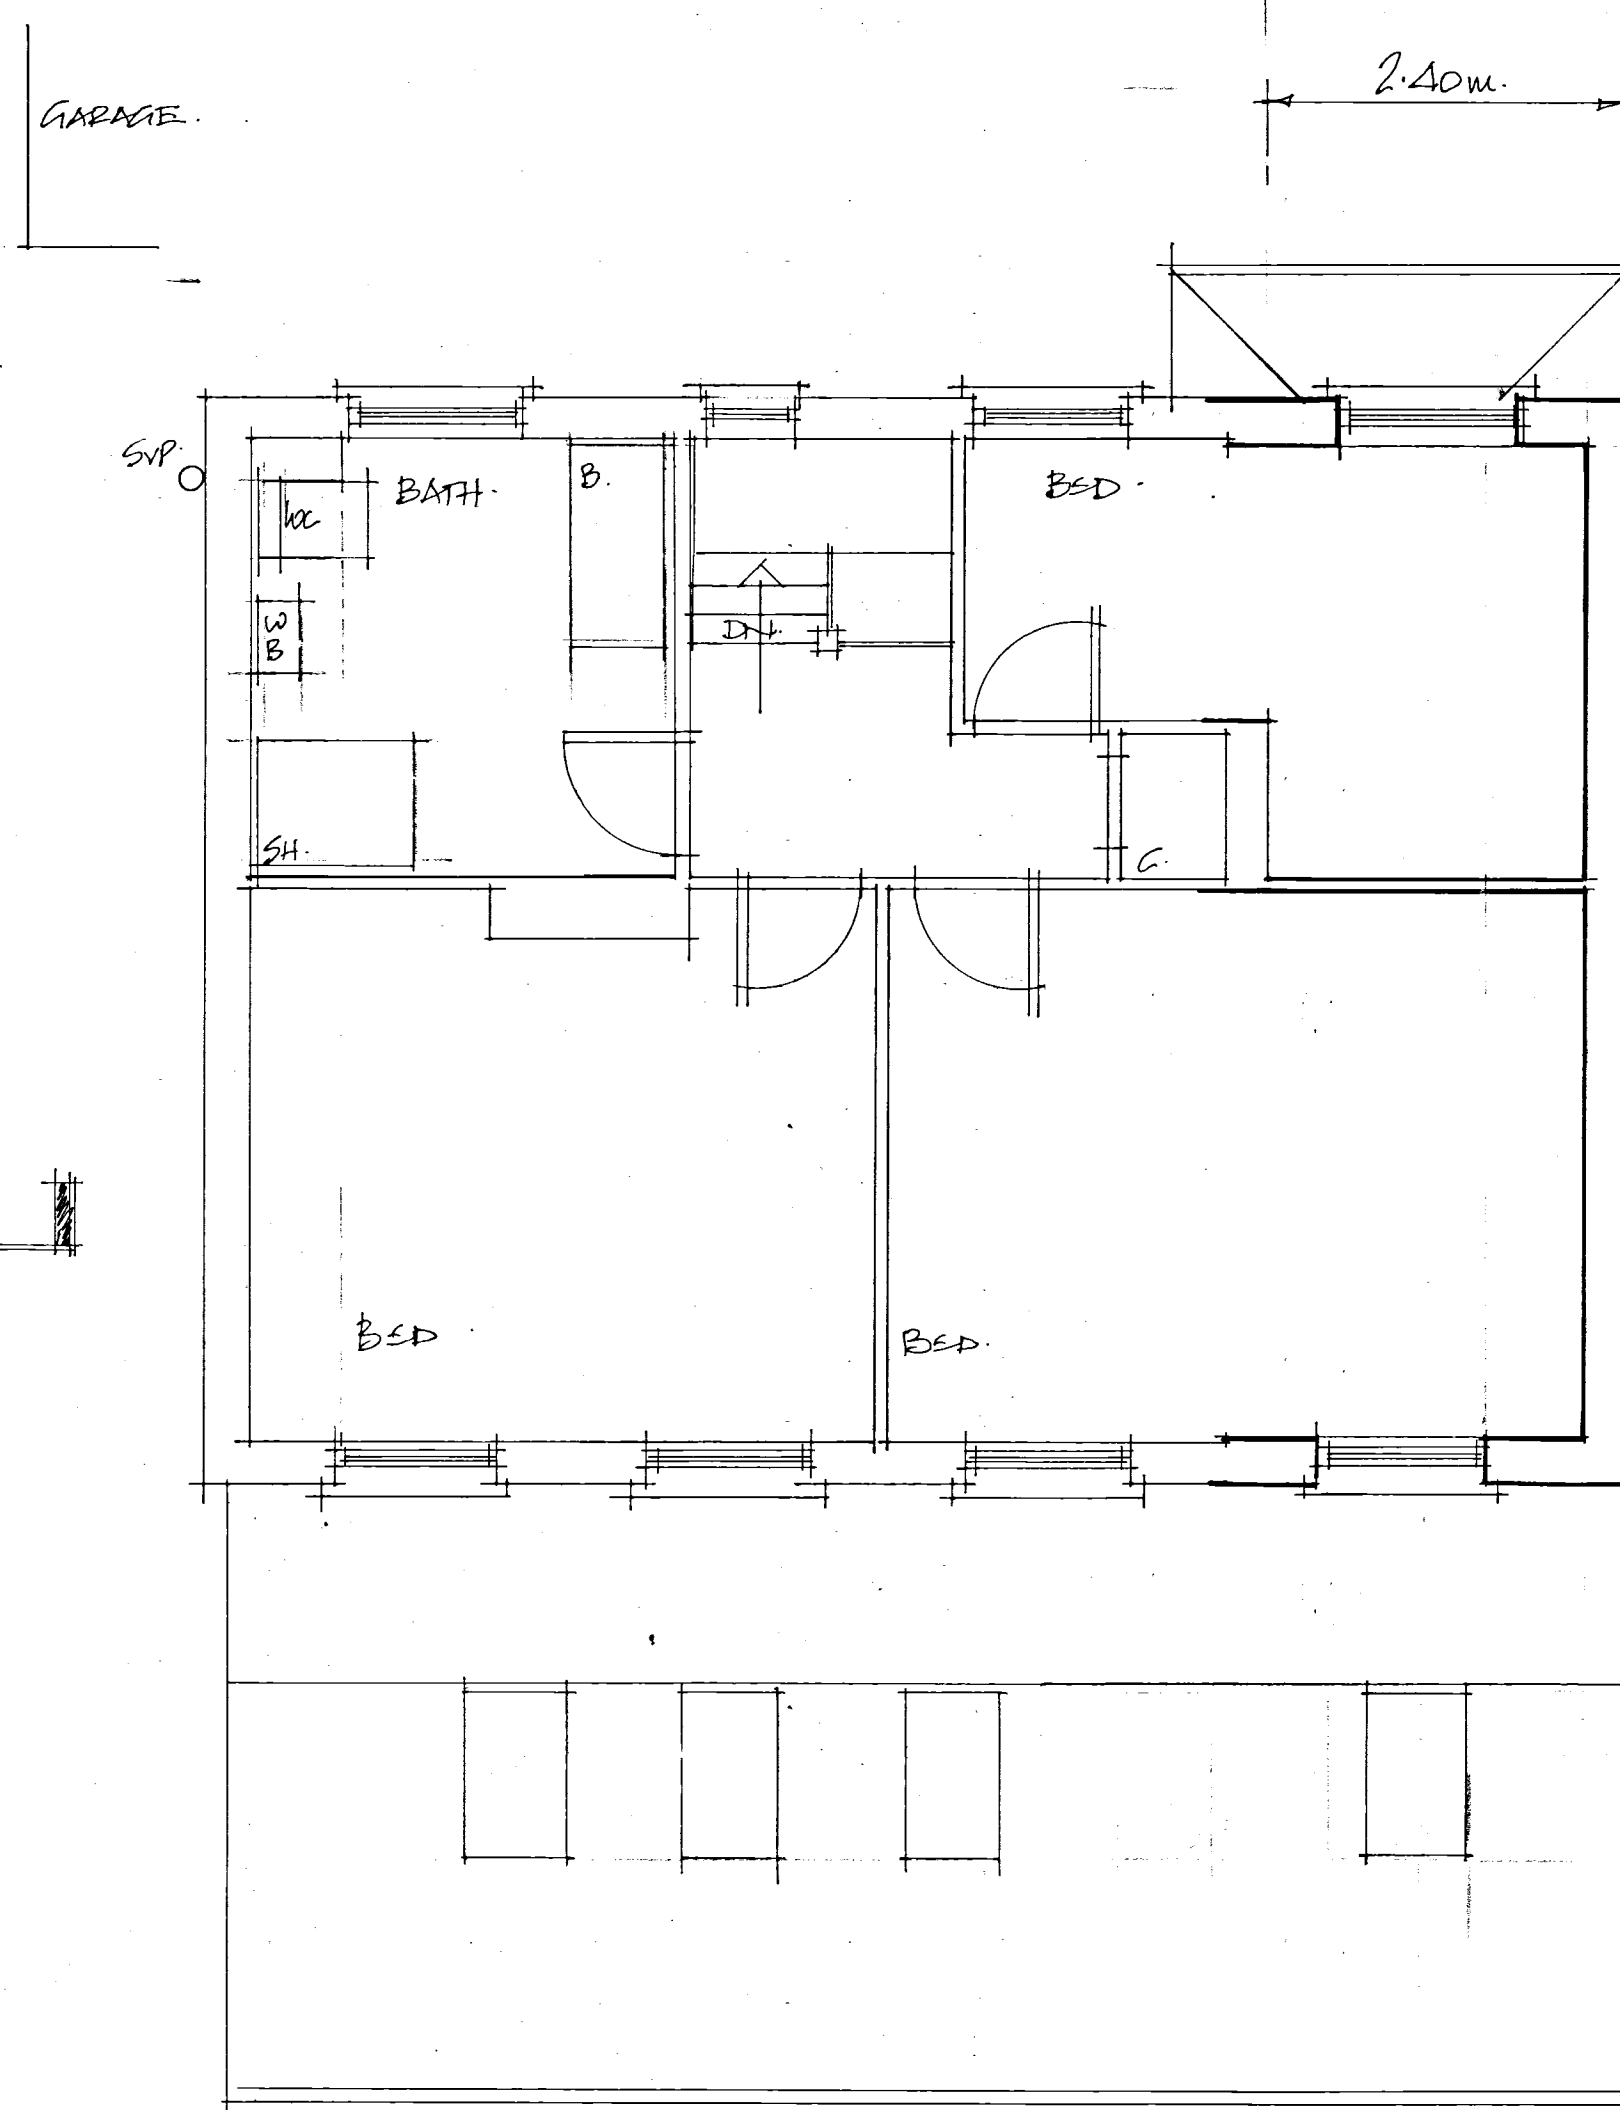


ground floor.

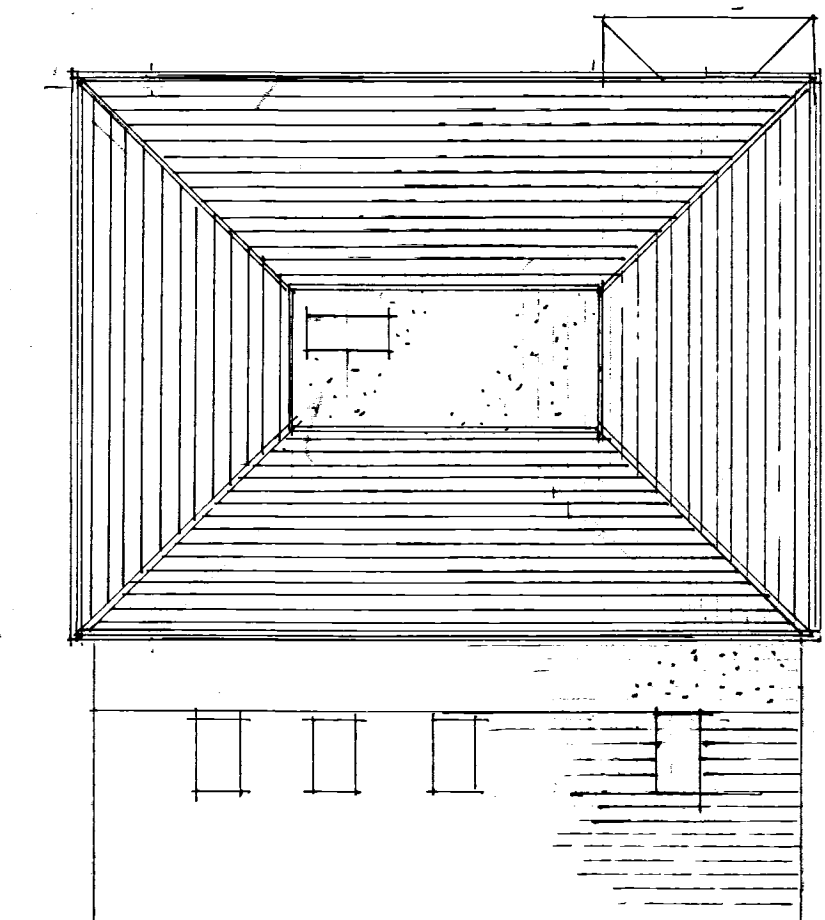


first floor.

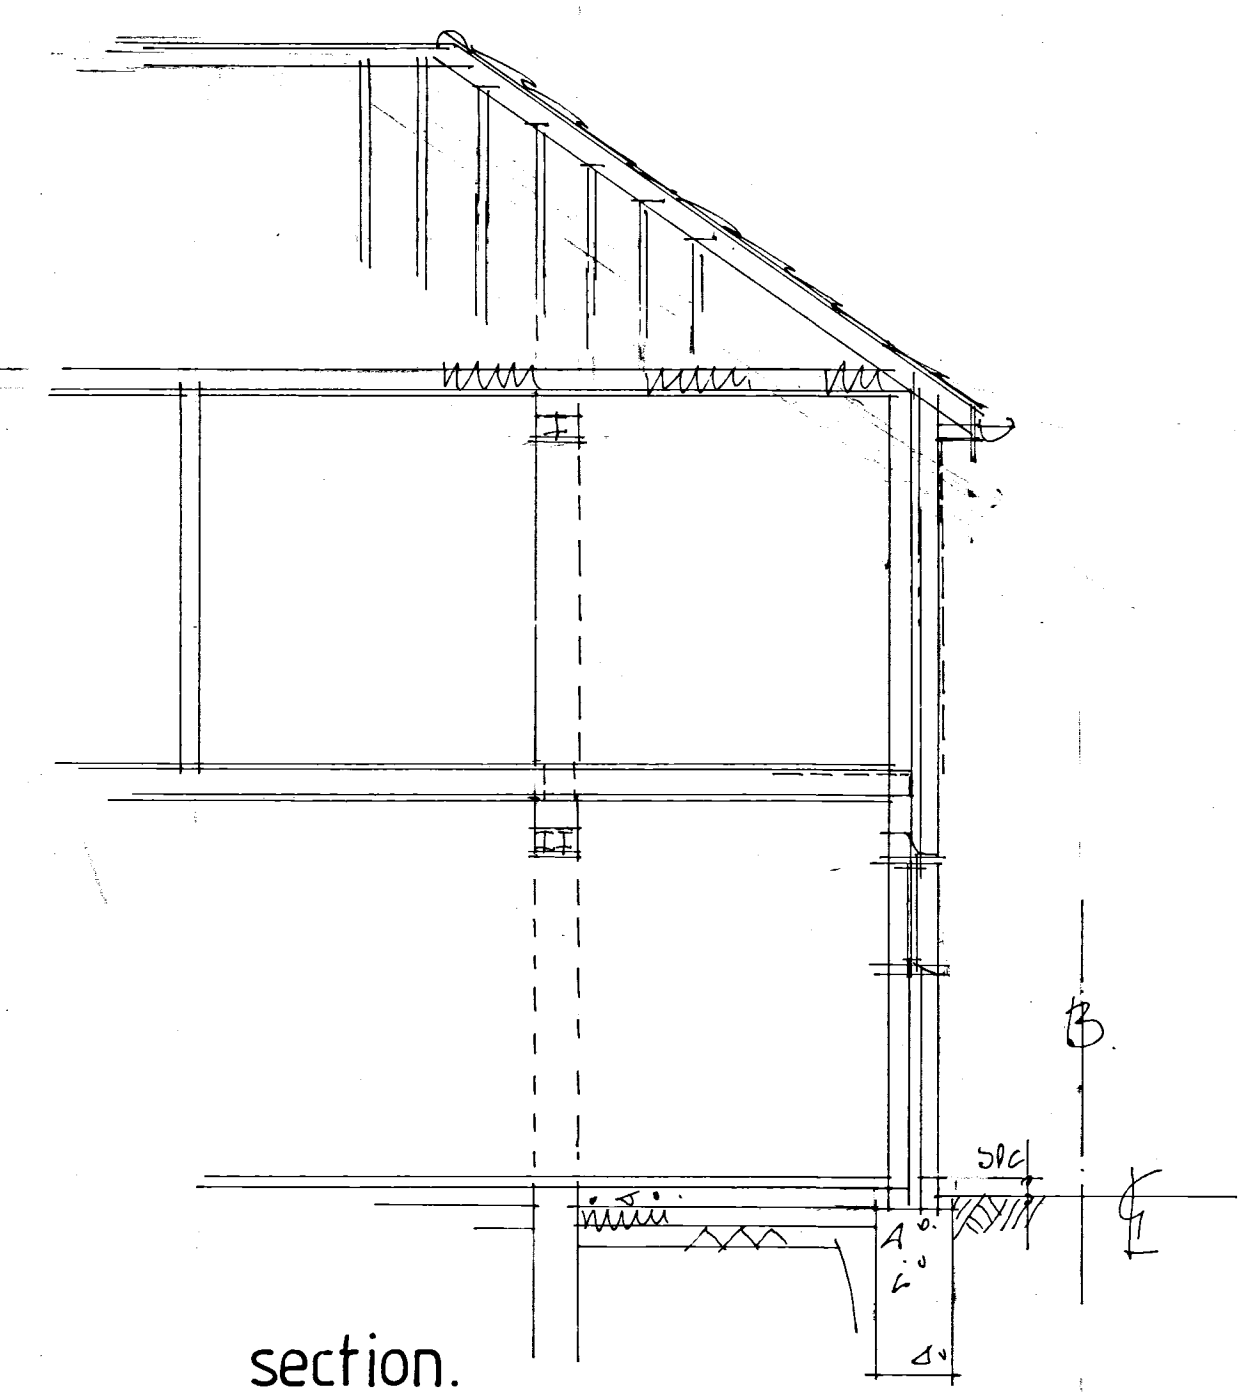


roof plan. 1:100.

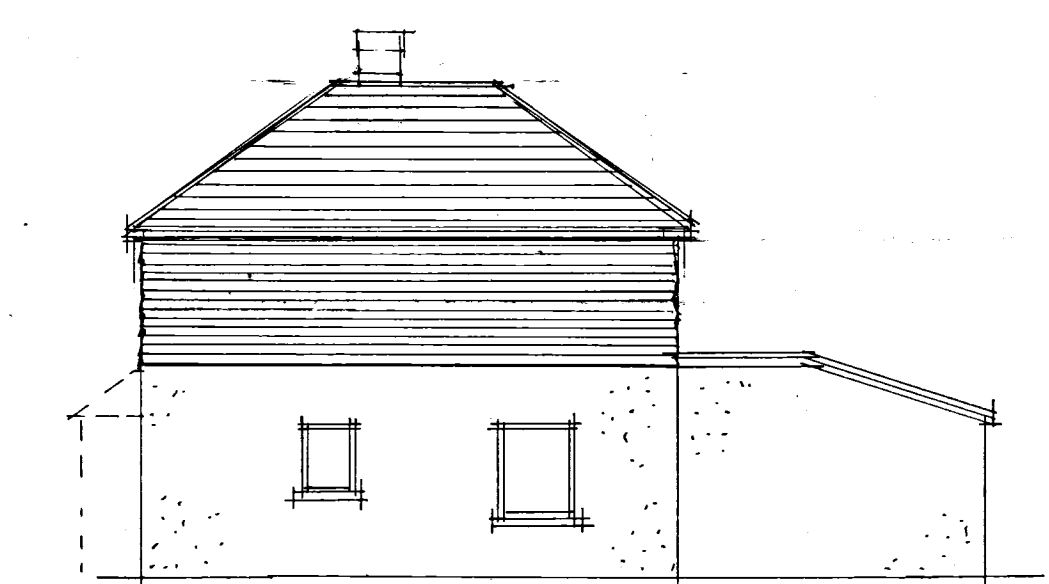


side.

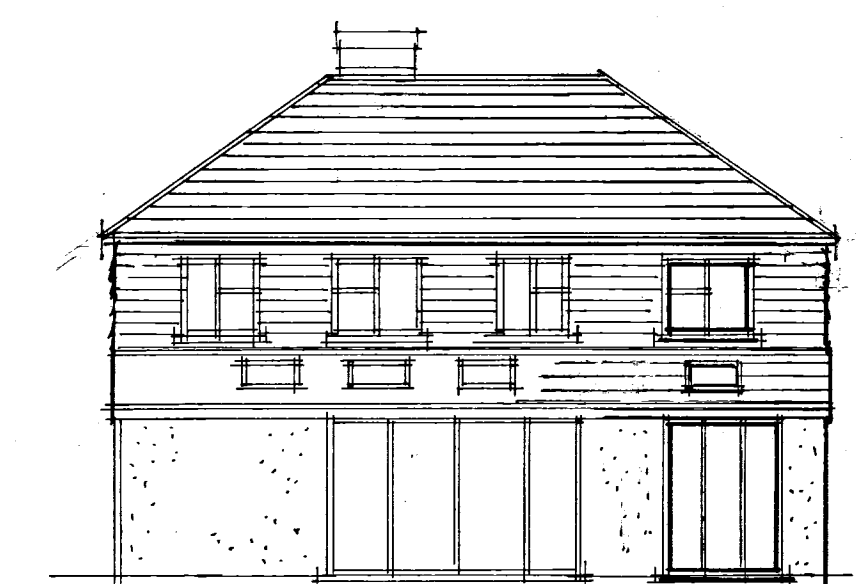

rear.

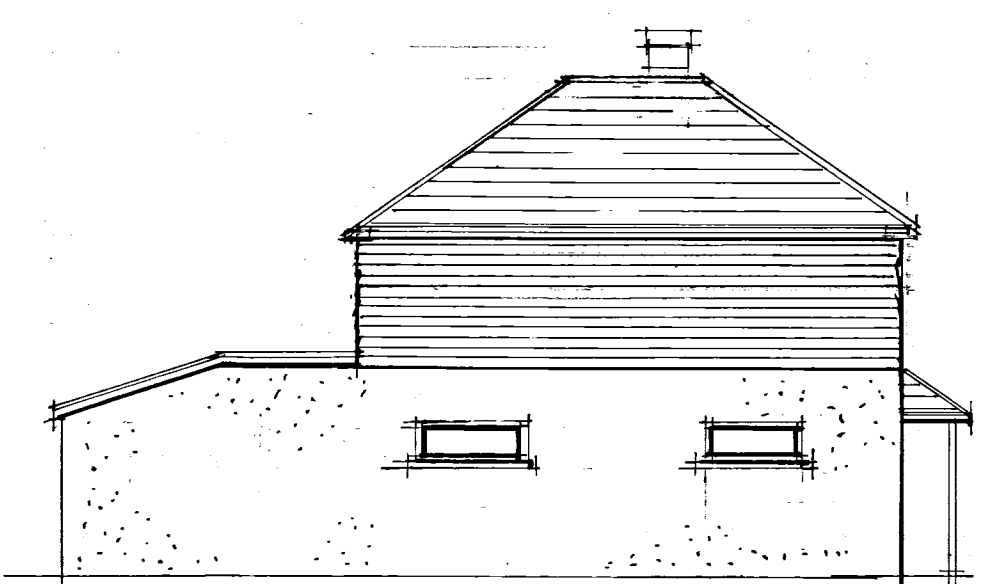


side.

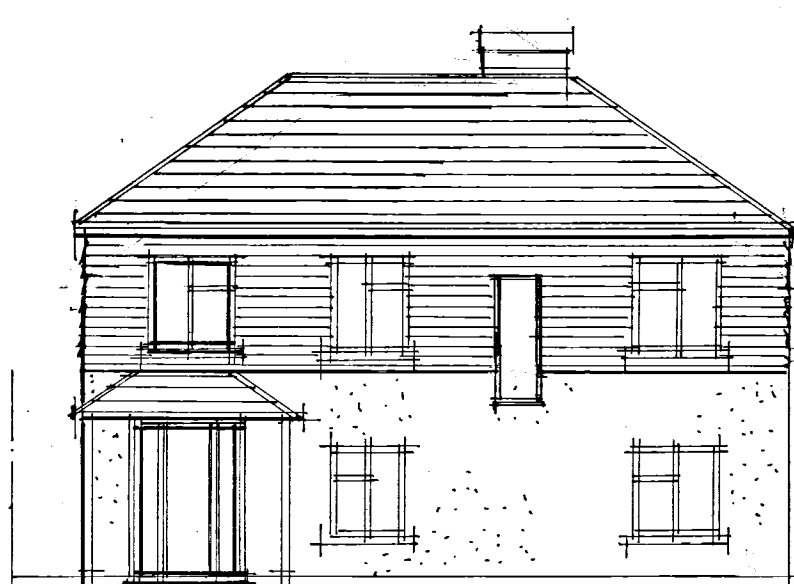

front.

MATERIALS: NEW EXISTING WORK.
 ROOF: CONCRETE TILE TO MATCH EXISTING.
 FIRST FLOOR: MID GREY CEMENT BOARDING.
 GROUND FLOOR: WHITE 'K' RENDER.

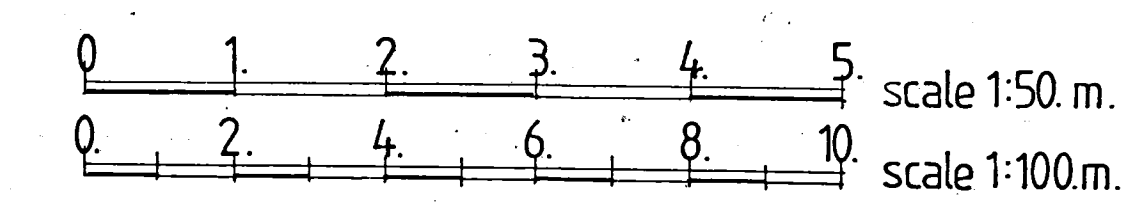

A	NOV 17	CLIENTS AGREED
Date		Revision
© copyright		
THORNS YOUNG ARCHITECTURAL		
THORNS-YOUNG LTD CHARTERED BUILDING CONSULTANTS Website: www.thornsyoun.co.uk		
Fareham 21 Middle Road Park Gate SO31 7GH Tel: (01329) 888 322	Portsmouth 232 London Road North End PO2 9JQ Tel: (02392) 672 883	
Client		
MR & MRS MARDELL		
Job Title		
44 WEBB LANE HAYLING ISLAND		
Drawing Title		
PROPOSED PLANS		
Scale 1:100 1:50		
Date NOV 2017	Drawn by RN	
Drg. No.		Rev.
1227-17.2.		A