


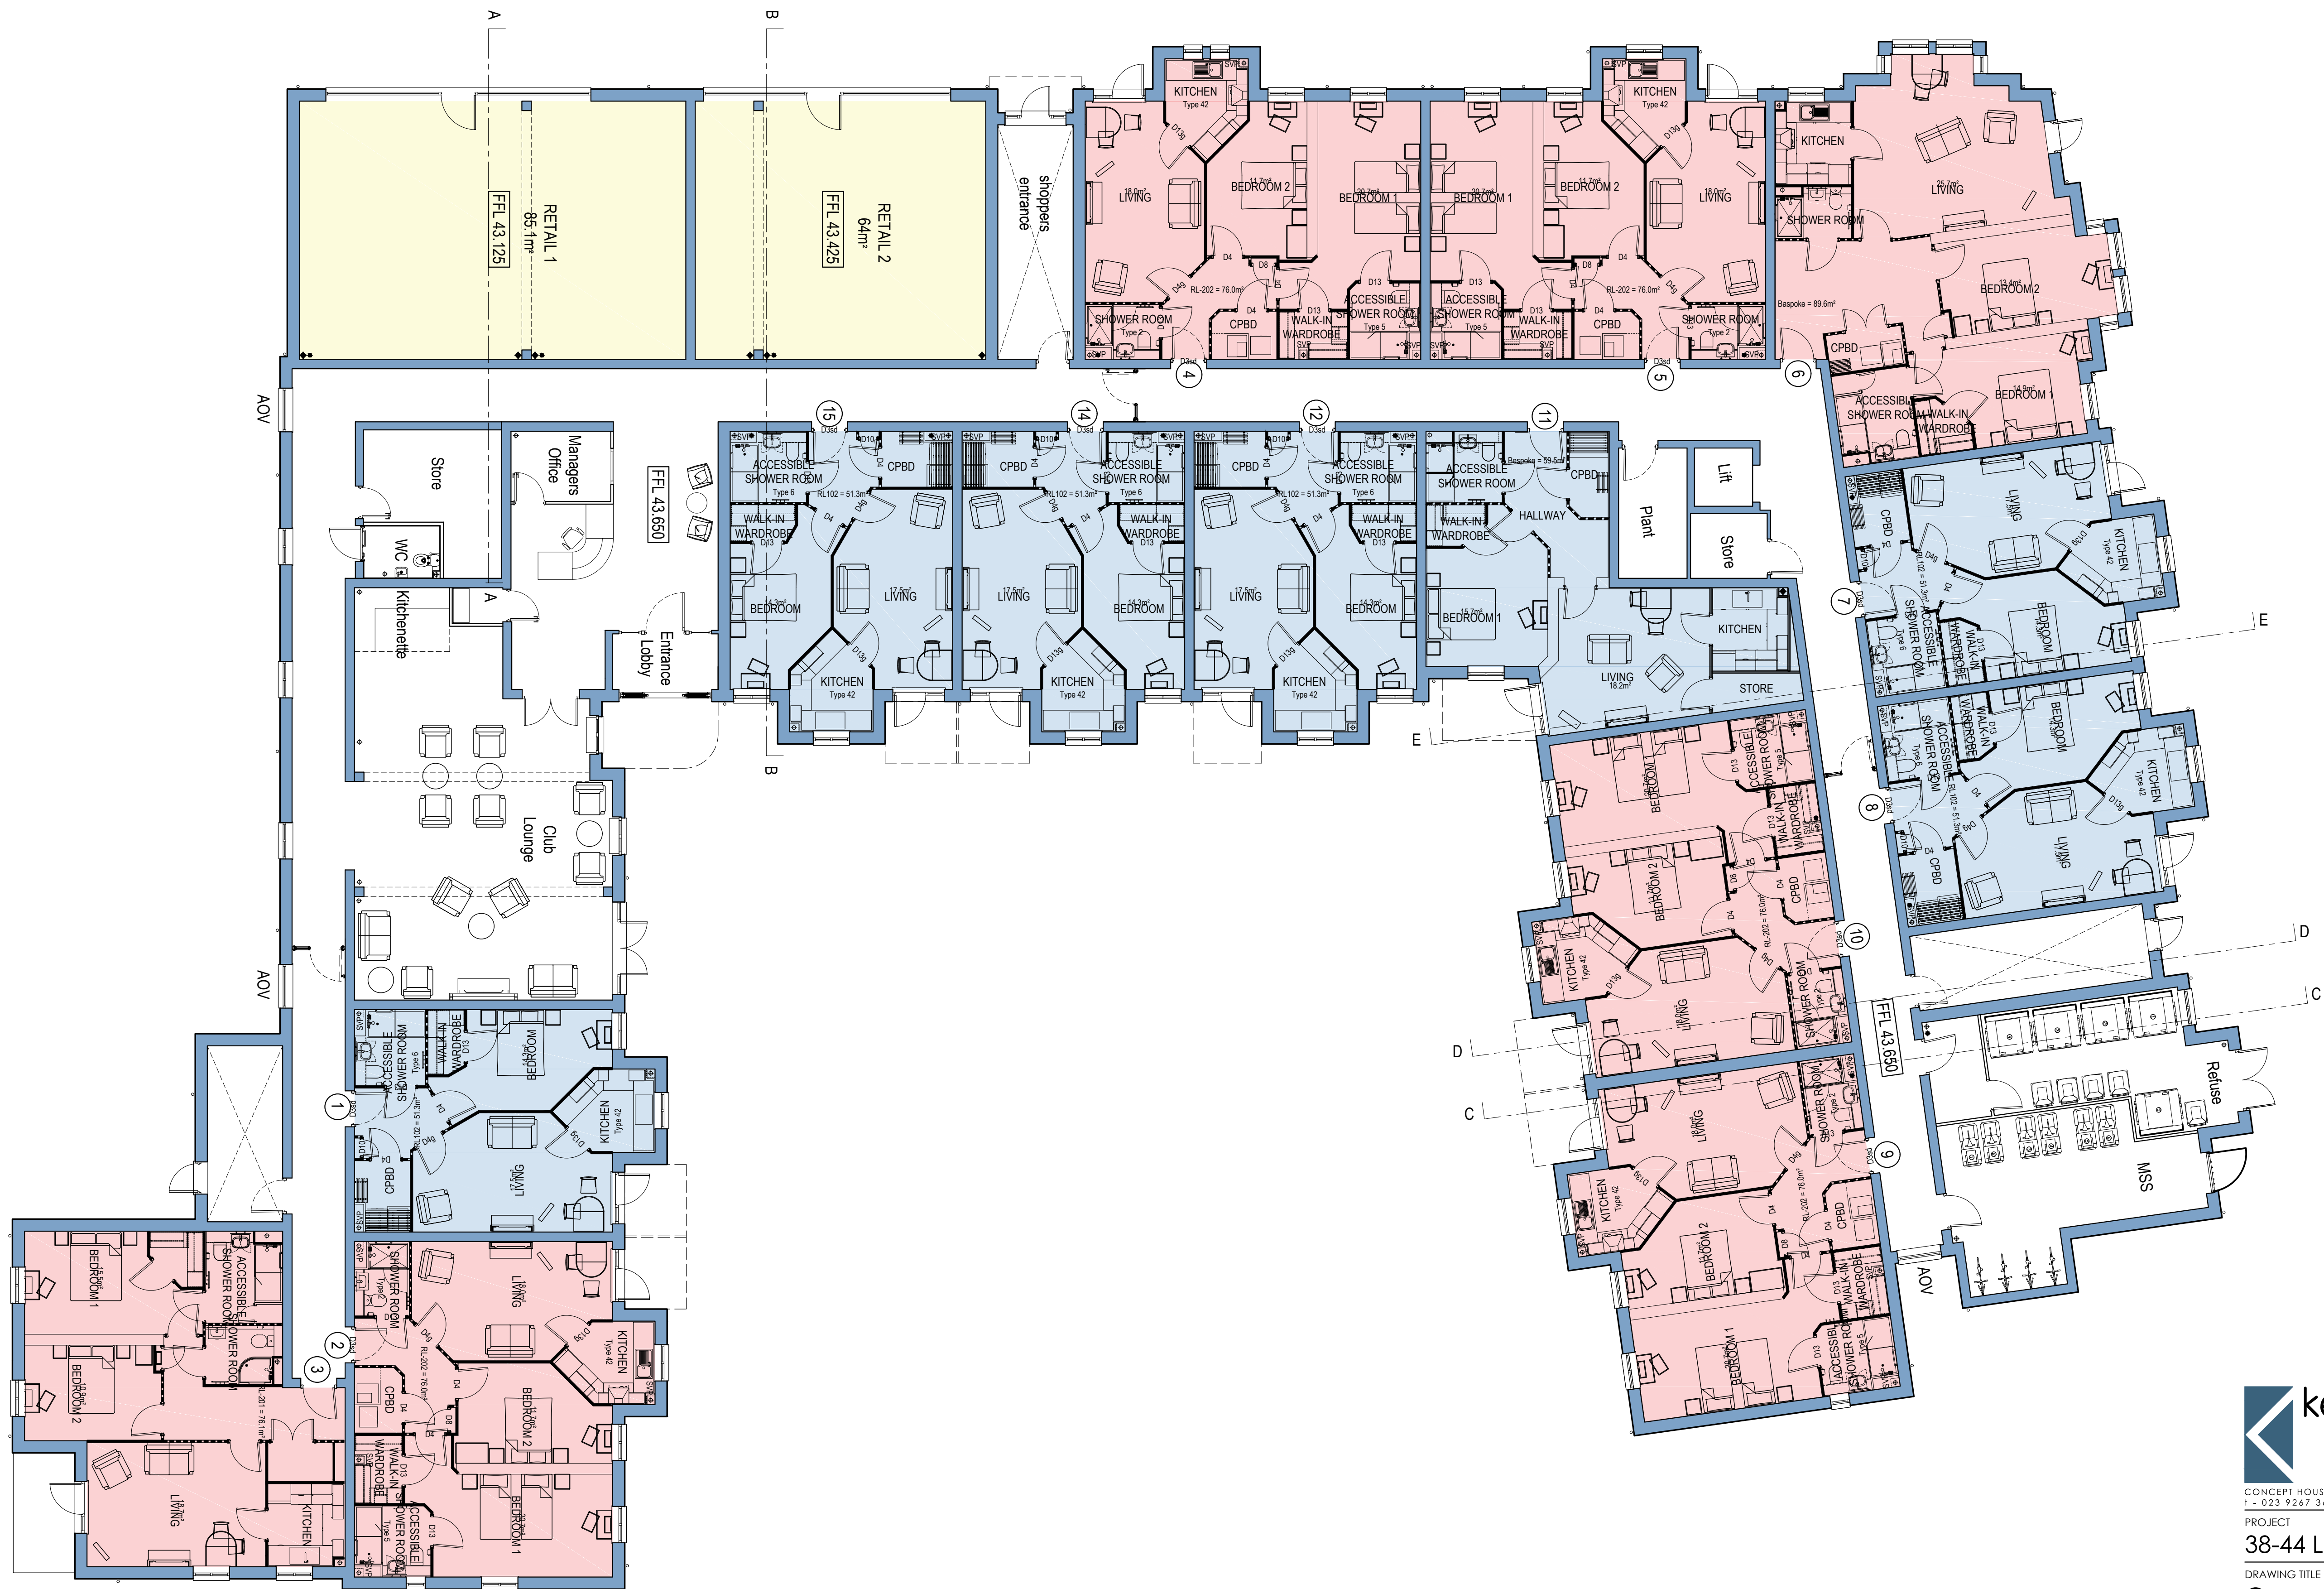


- GENERAL NOTES:
- This drawing is to be read in conjunction with all relevant architects, structural engineers, mechanical & electrical engineers and specialists drawings / specifications.
 - Any discrepancies in dimensions or details between the various drawings should be reported immediately.
 - All dimensions are in millimetres and all levels are in metres.
 - Do not scale from this drawing, if in doubt ASK

Rev.	Description	Date	Dn	Chd
A	Preliminary issue	23.08.17	RL	DK
B	Minor amendments due to client comment	05.09.17	RL	EG
C	Amendments due to client comment	06.09.17	RL	EG
D	Amendments due to client comment	14.09.17	RL	EG
E	Amendments due to client comment	28.09.17	RL	EG
F	Amendments due to client comment	04.10.17	RL	EG
G	Level alteration	13.10.17	RL	EG

LEGEND

- 1 Bedroom Units (23 no.)
- 2 Bedroom Units (20 no.)
- Retail Units (2 no.)
- 32 no. Parking Spaces

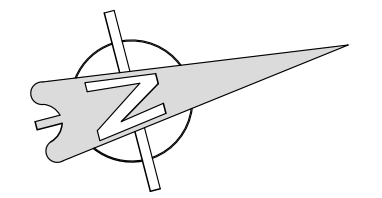

McCarthy & Stone
Later Life. Greater Life

kenn scaddan
associates
architects

CONCEPT HOUSE, 35 KINGSTON CRESCENT, NORTH END, PORTSMOUTH, HAMPSHIRE, PO2 8AA
T - 023 9267 3618 F - 023 9267 9819 www.kscald.co.uk info@kscald.co.uk

PROJECT
38-44 LONDON ROAD, PURBROOK

DRAWING TITLE
Ground Floor Plan

Date	Drawn by	Scale		Rev.
Aug 2017	RL	1:100	A1	G

Drawing No.
SO-2168-03-AC-210
architecture planning design project management