



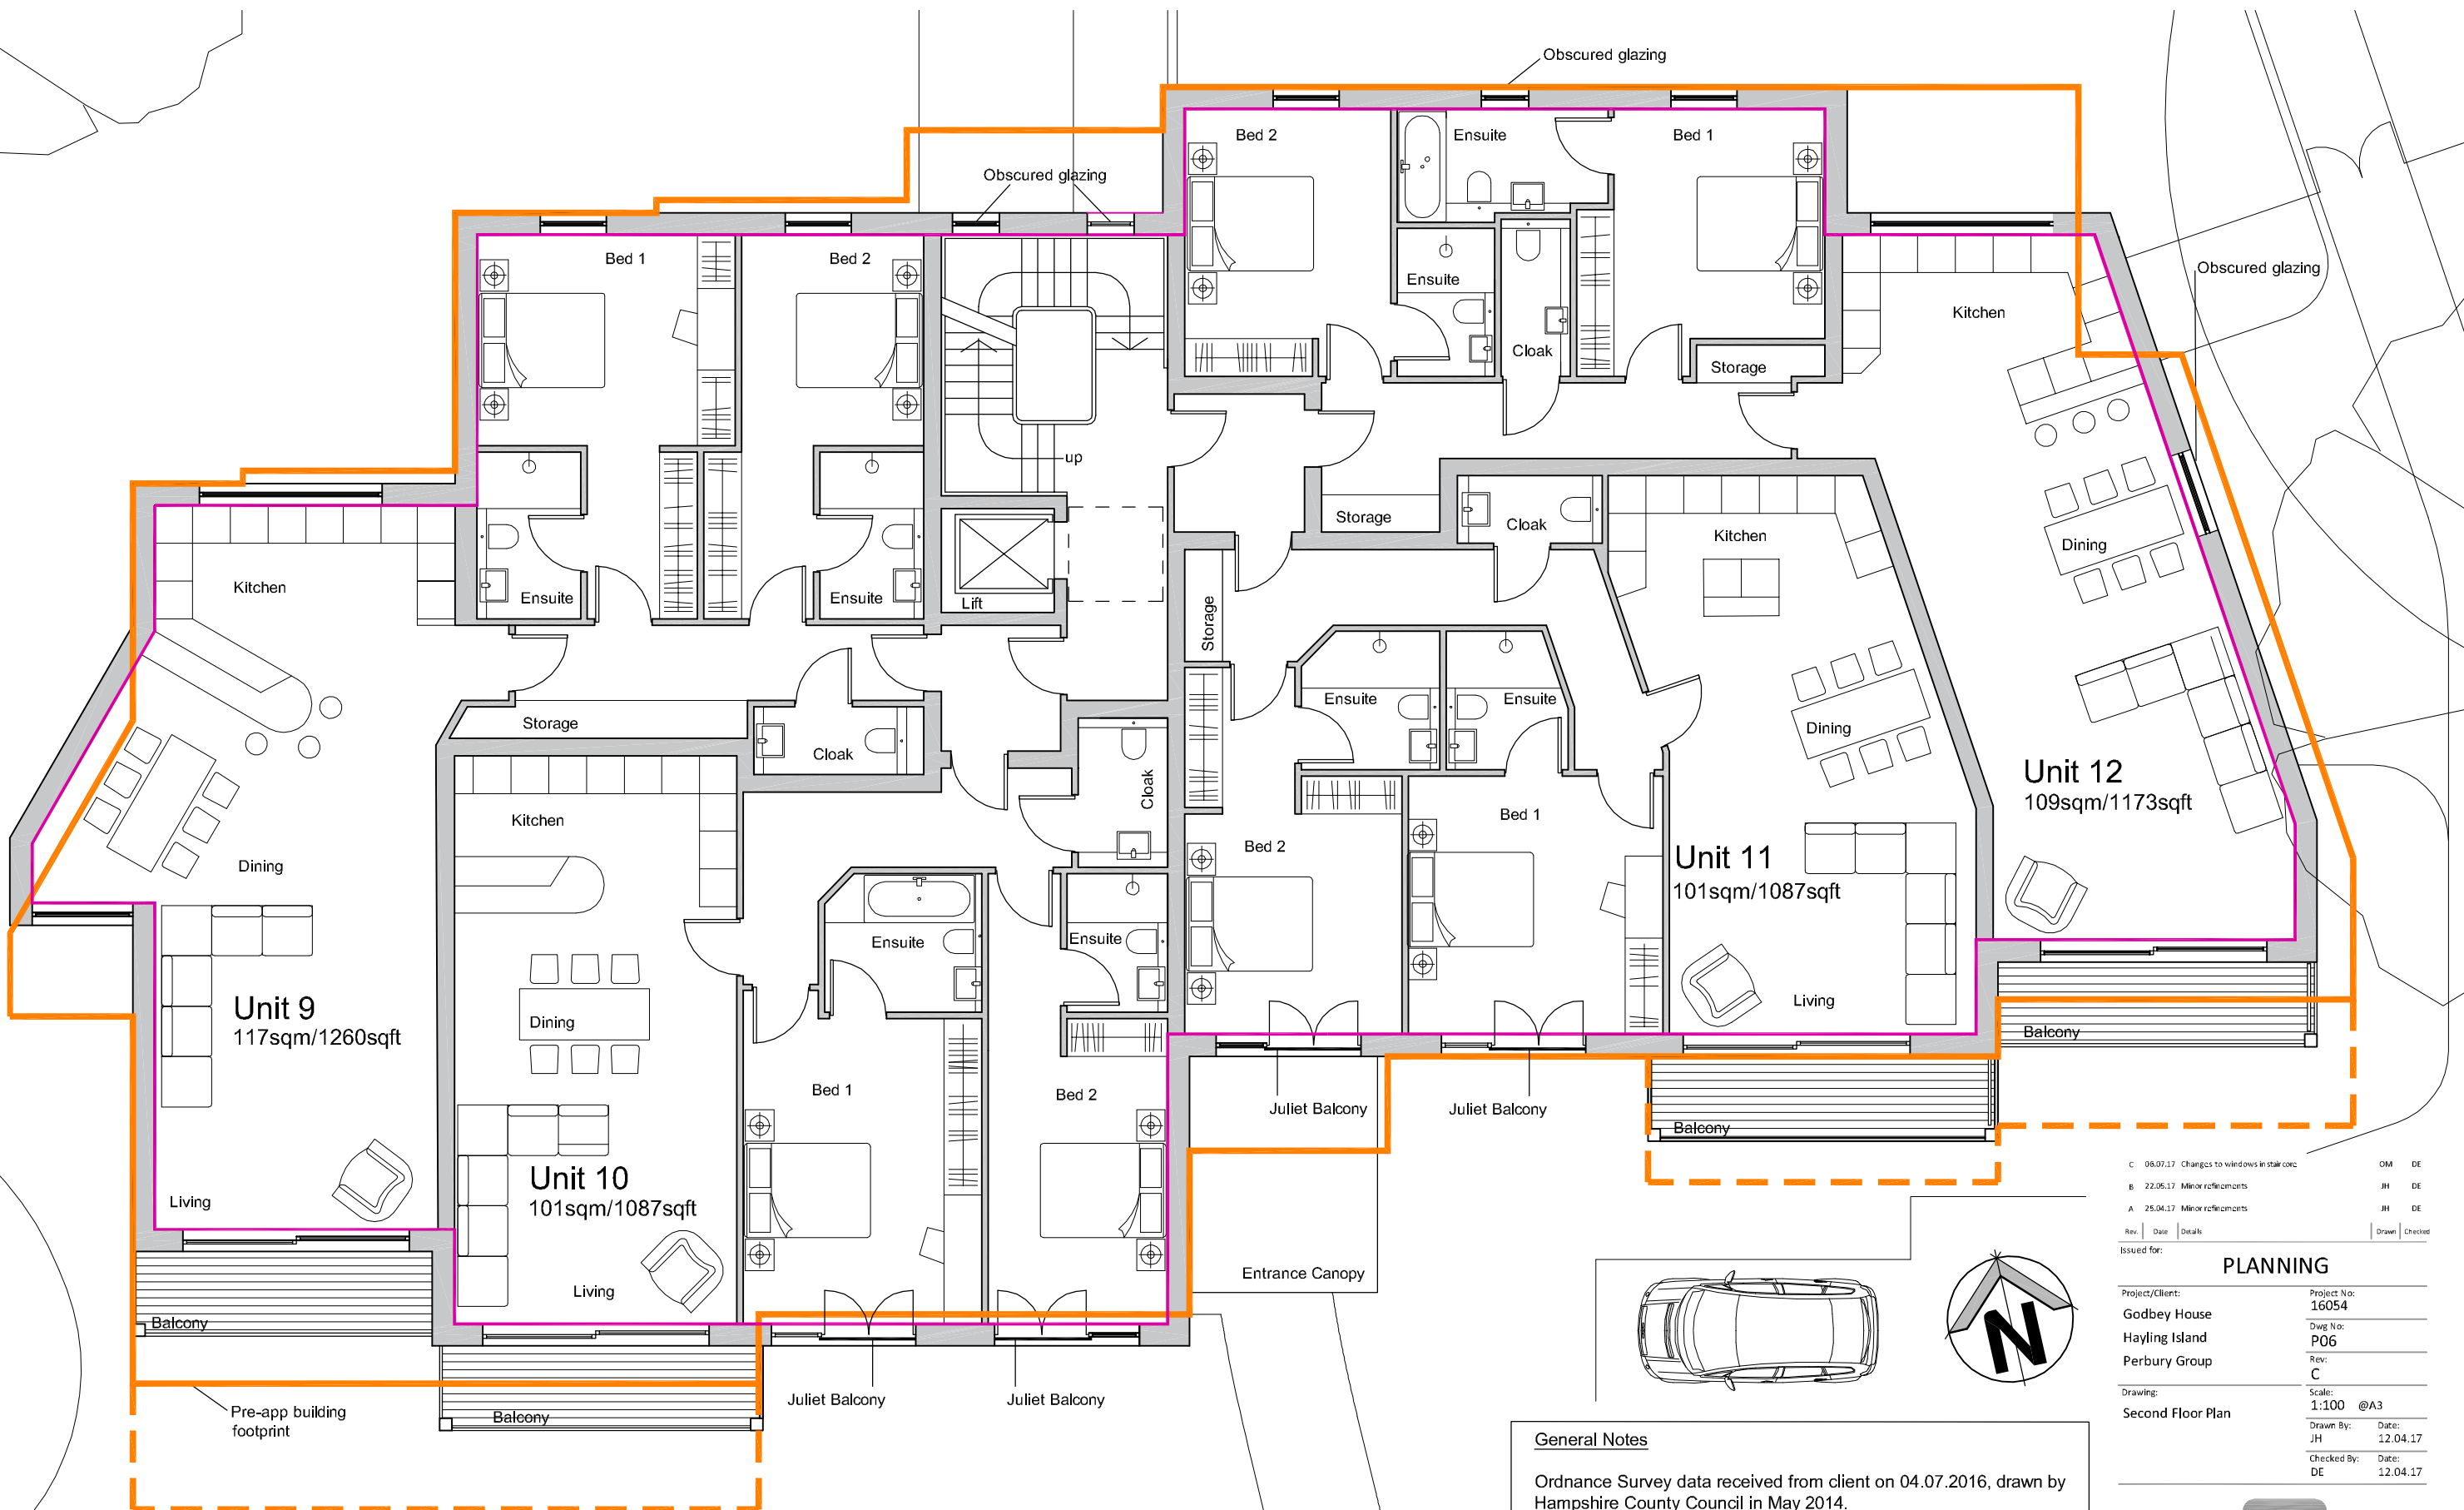

Key

- Pre-app building footprint
- Pre-app balcony footprint

Second Floor Plan 1:100@A3

 

General Notes

Ordnance Survey data received from client on 04.07.2016, drawn by Hampshire County Council in May 2014.

Tree Survey Data drawn by and received from Barrell Tree Consultancy on 03.04.2017.

All dimensions to be confirmed on site. All drawings subject to planning and building regulations consent.

All drawings are subject to Local Authority consent.

The details shown are for design intent purposes only and are subject to further design development with suppliers and sub-contractors.

Do not scale off drawings, if in doubt ask.

C	08.07.17	Changes to windows in stair core	JH	DE
B	22.05.17	Minor refinements	JH	DE
A	25.04.17	Minor refinements	JH	DE
Rev.	Date	Details	Drawn	Checked
Issued for:				
PLANNING				
Project/Client:		Project No:		
Godbey House		16054		
Hayling Island		Dwg No:		
Perbury Group		P06		
Drawing:		Rev:		
Second Floor Plan		C		
Scale:		1:100 @A3		
Drawn By:		Date:		
JH		12.04.17		
Checked By:		Date:		
DE		12.04.17		

BrightSpace architects

27 Glasshouse Studios, Fryern Court Road, Fordingbridge Hampshire, SP6 1QX
T: (01425) 655806/653639

© BrightSpace Architects Ltd. Contractors must work only to fixed dimensions which are to be checked on site. Registered Office: 17 Northway Rd, Pennington, Lymington, Hampshire, SO41 8GU, Registration Number: 0739008