


FW

10

6

DOWNHAM CLOSE

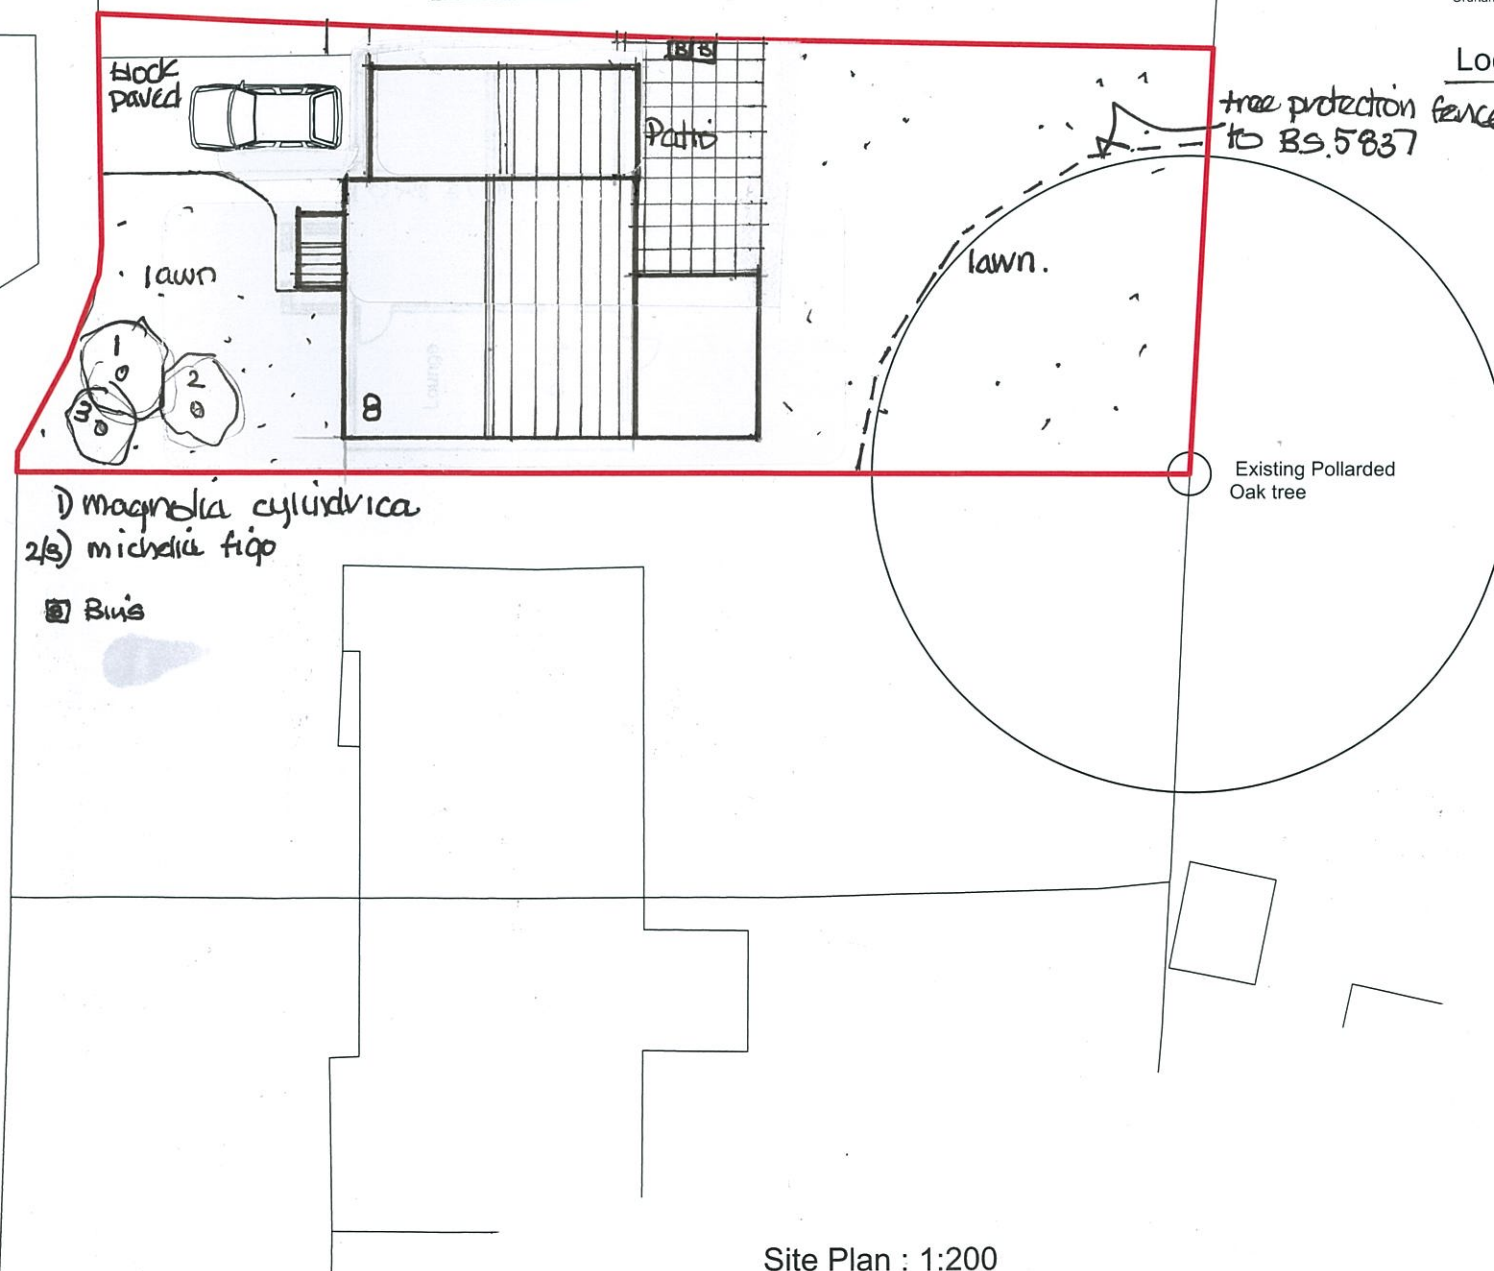

Site Plan : 1:200

4/3/18 c) planning Amendment B tree protection added. 9/1/18
a) landscape added. 2/1/18



Location Plan : 1:1250

Drawing title

Proposed dwelling at 8 Downham
Close, Waterlooville, Hants.

Scale

1:200 1:1250

Date

December 17

Drawn by

David Windsor

Drawing no.

D.C.001

Rev.

C.