



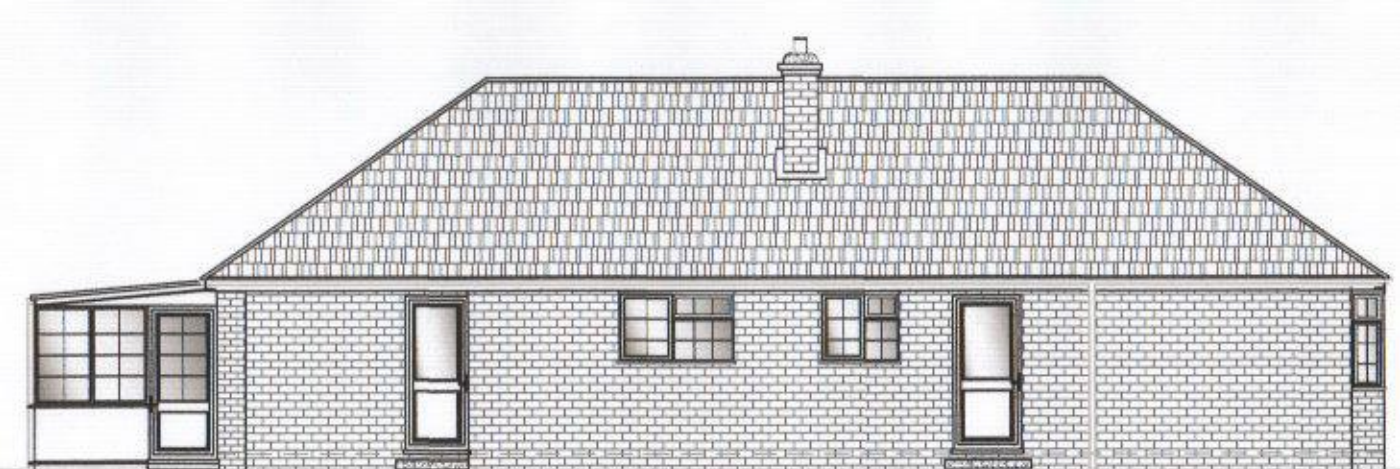

1 EXISTING SIDE ELEVATION
1:100




2 EXISTING FRONT ELEVATION
1:100

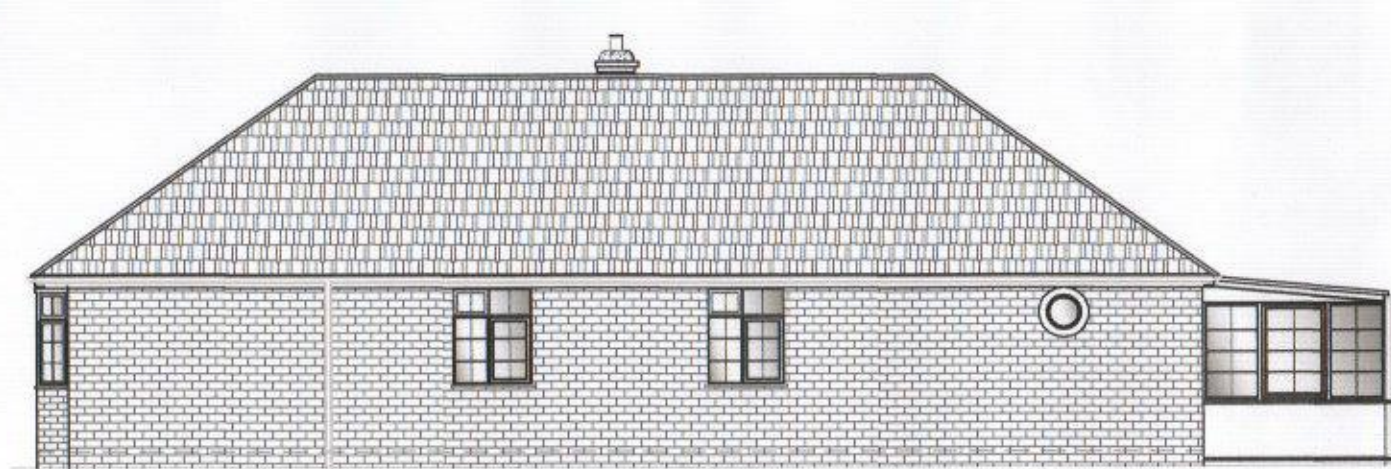


3 EXISTING SIDE ELEVATION
1:100




4 EXISTING REAR ELEVATION
1:100

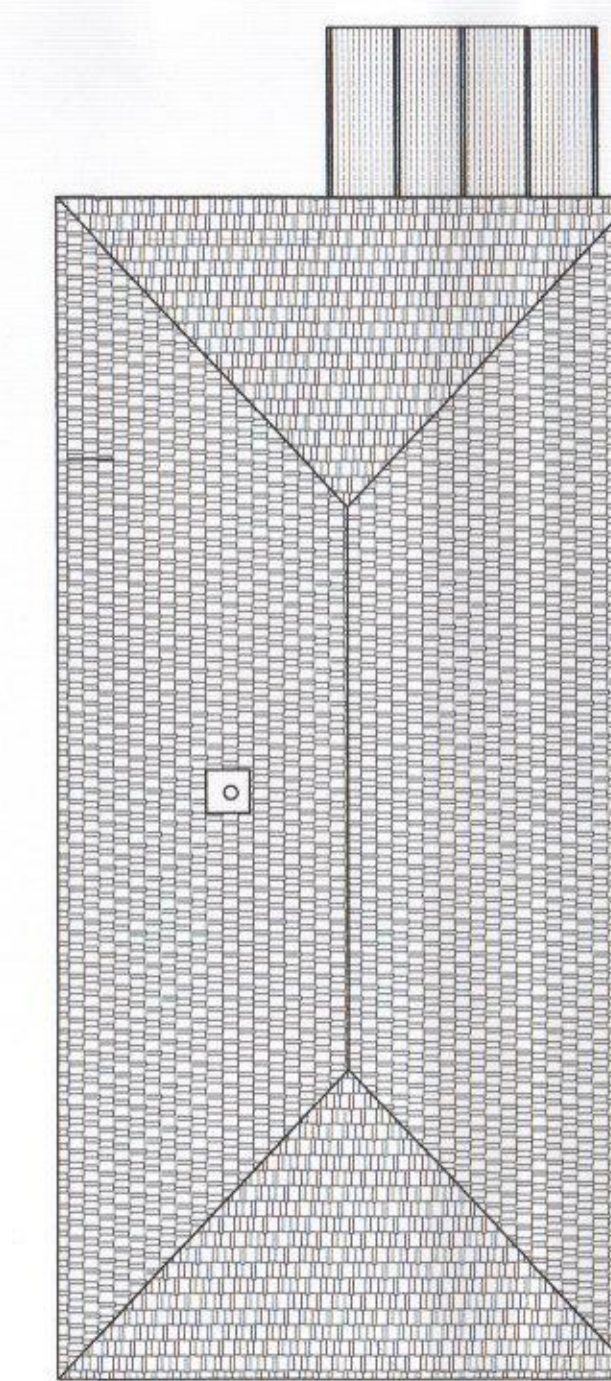


5 EXISTING ROOF PLAN
1:100

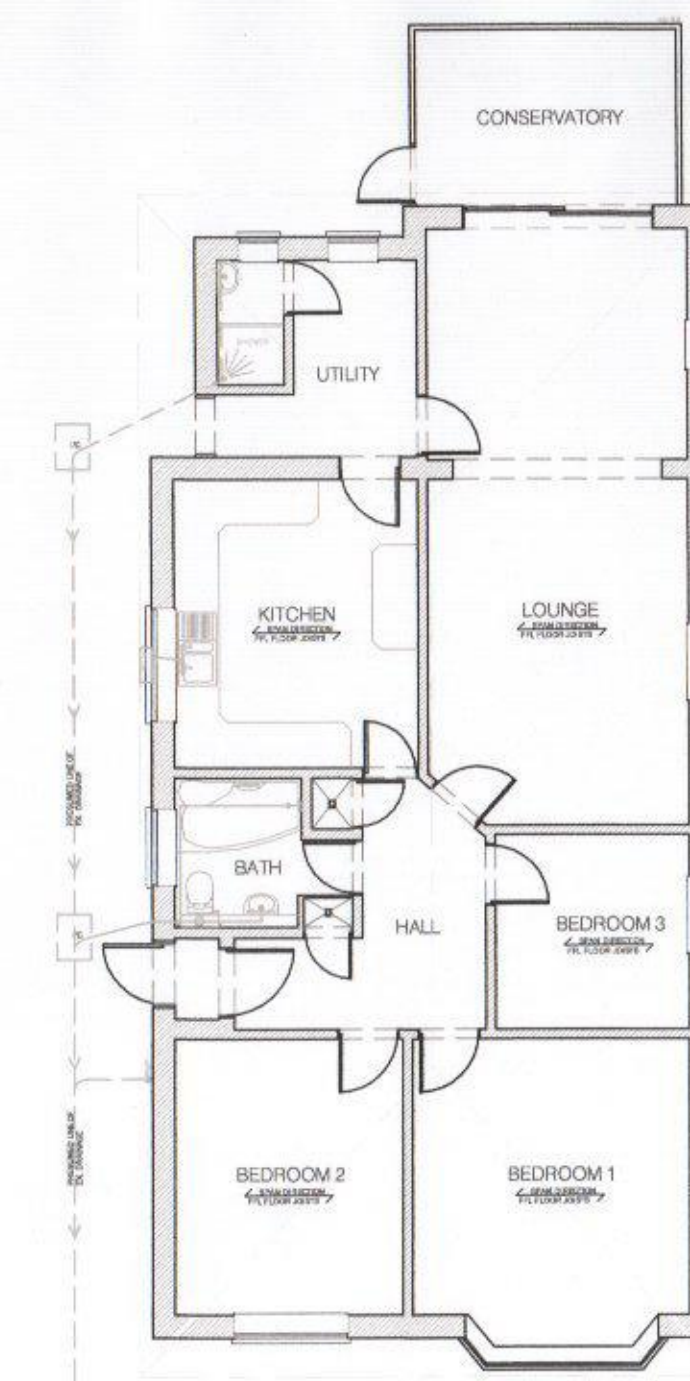


6 EXISTING GRD FLOOR PLAN
1:100

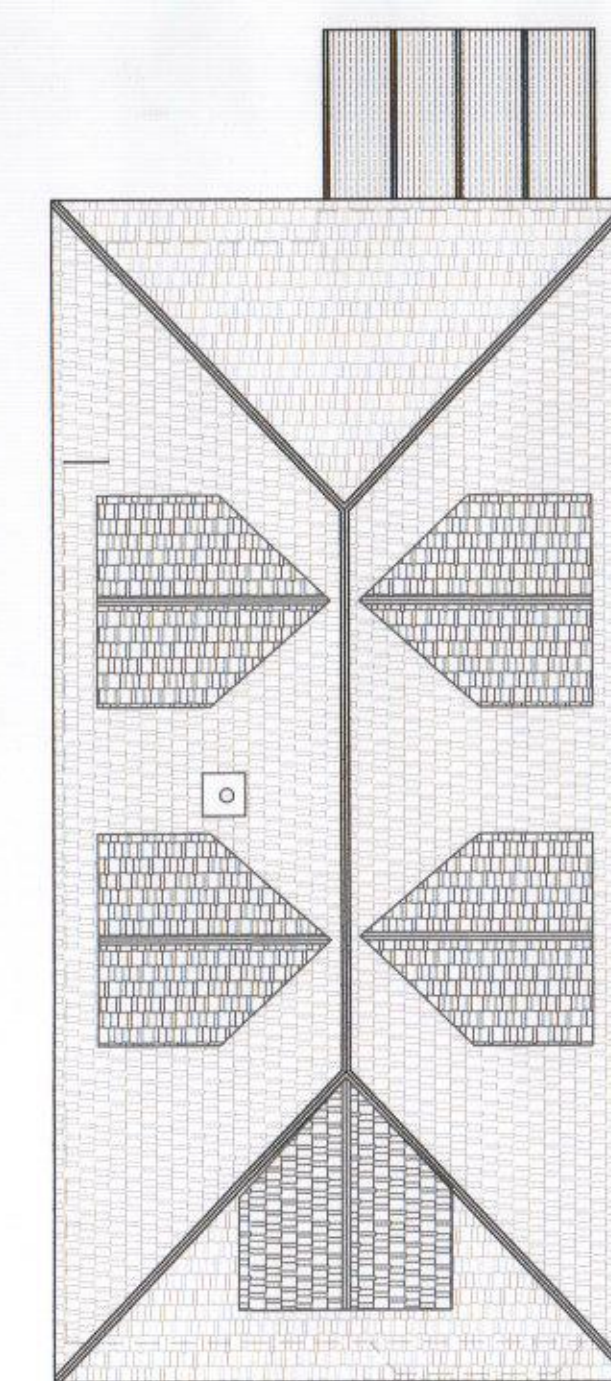

7 PROPOSED ROOF PLAN
1:100

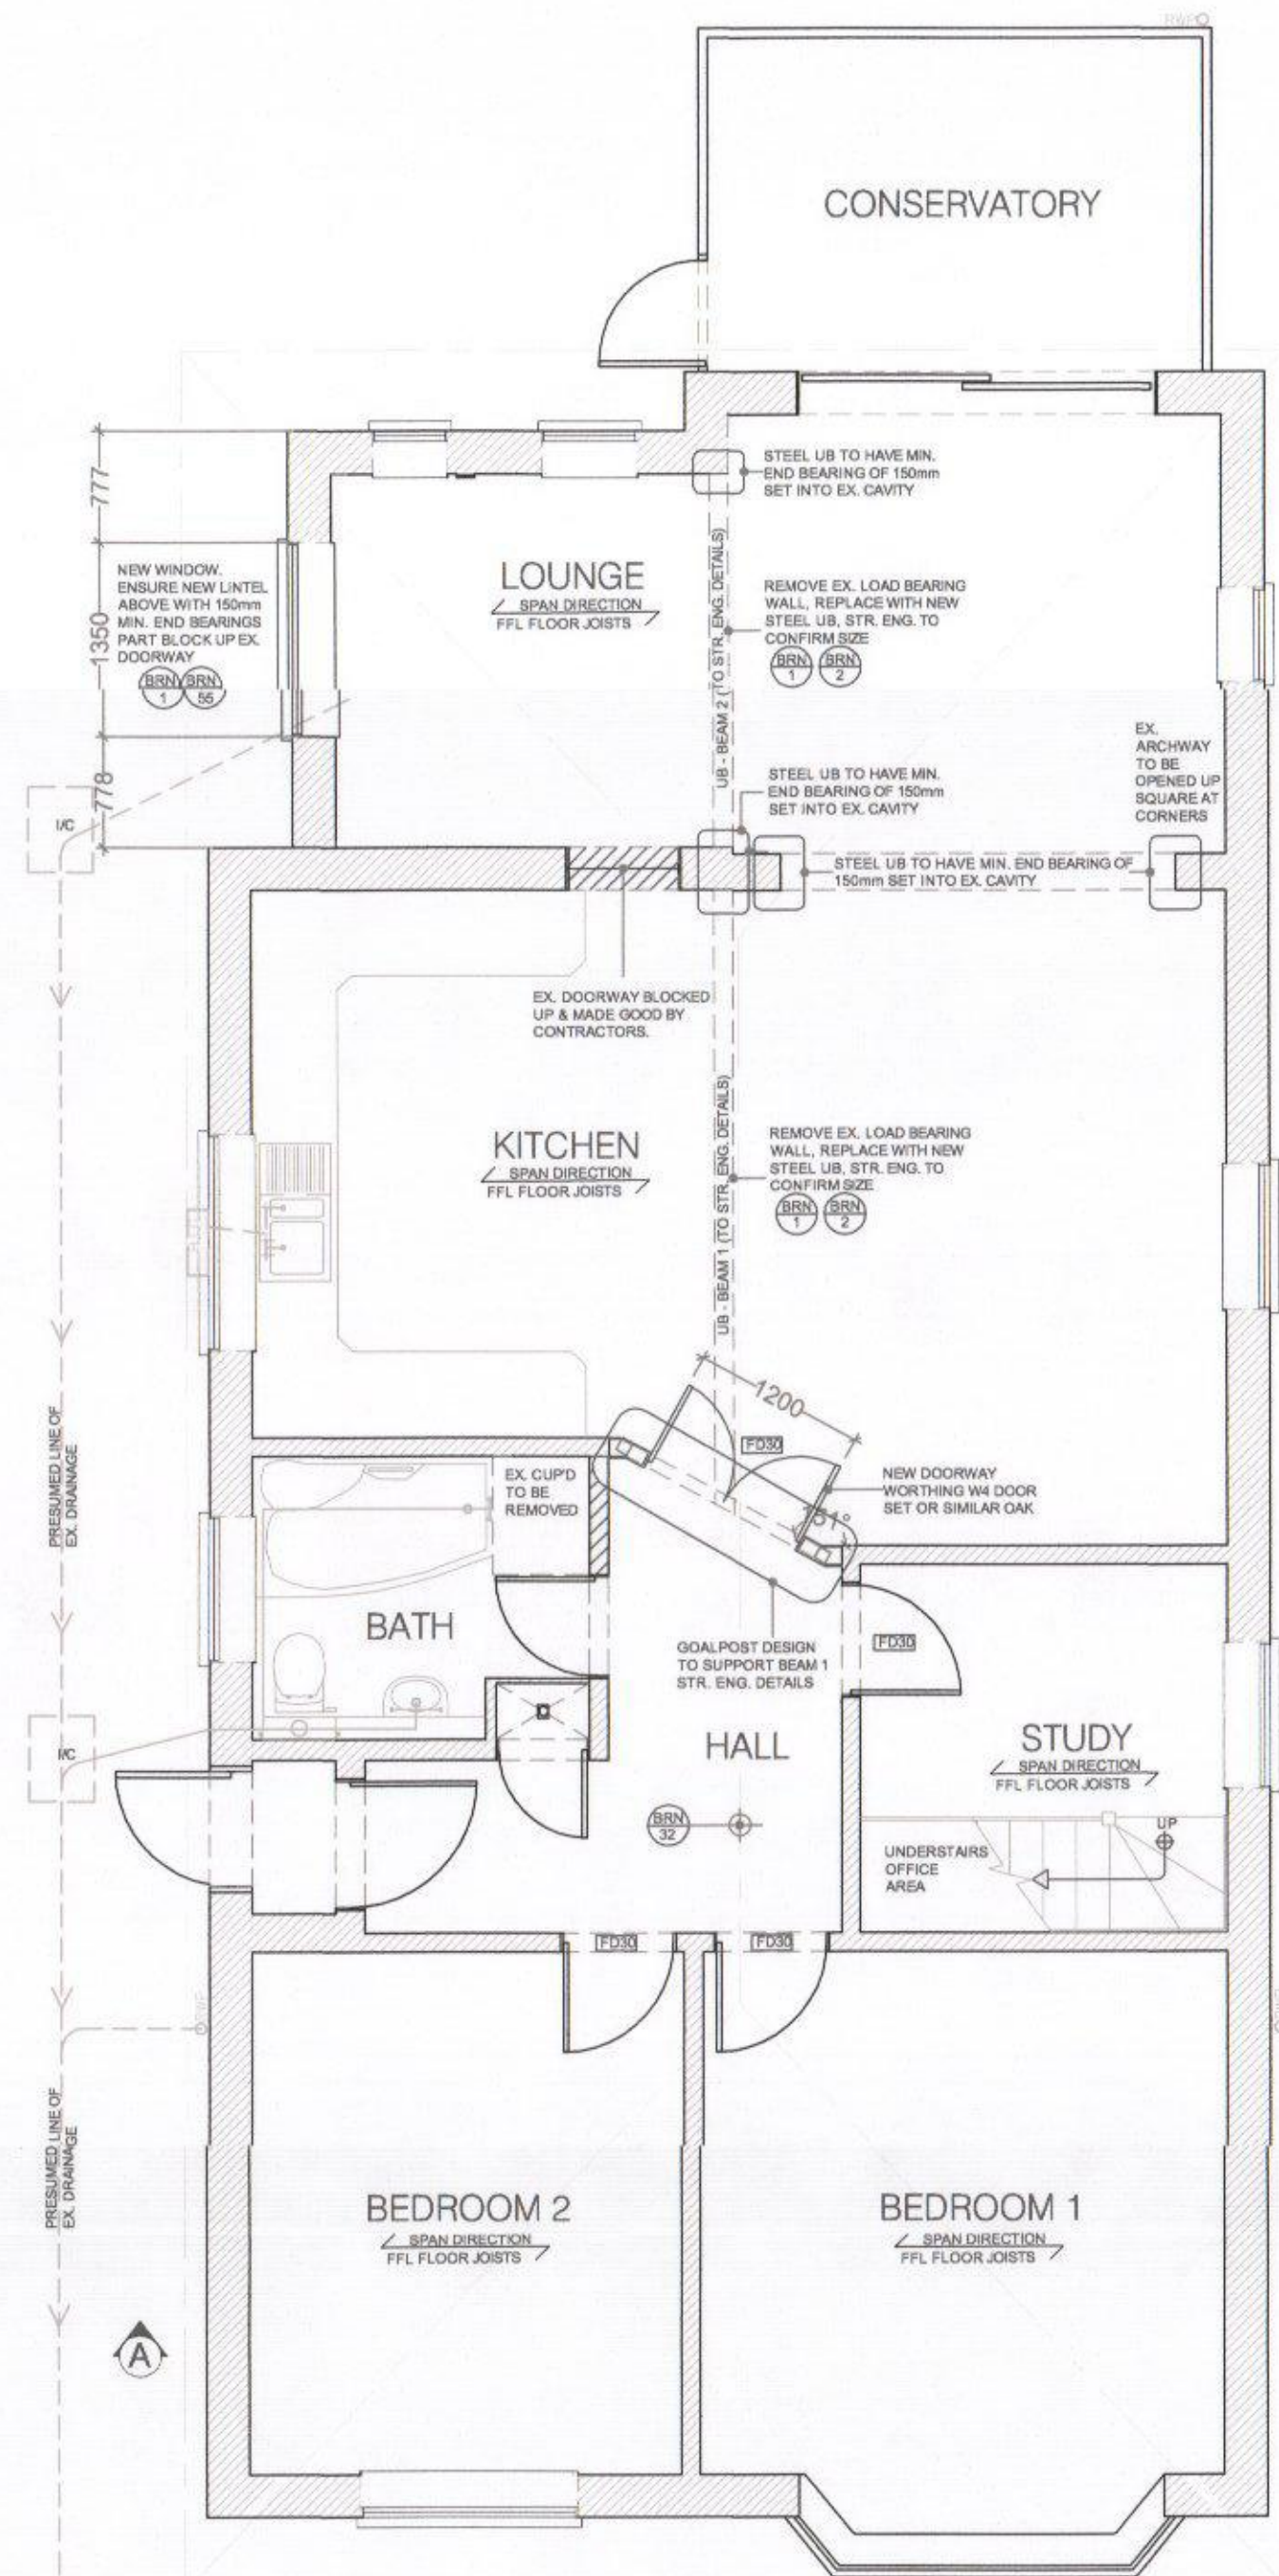

8 PROPOSED GRD FLOOR PLAN
1:50

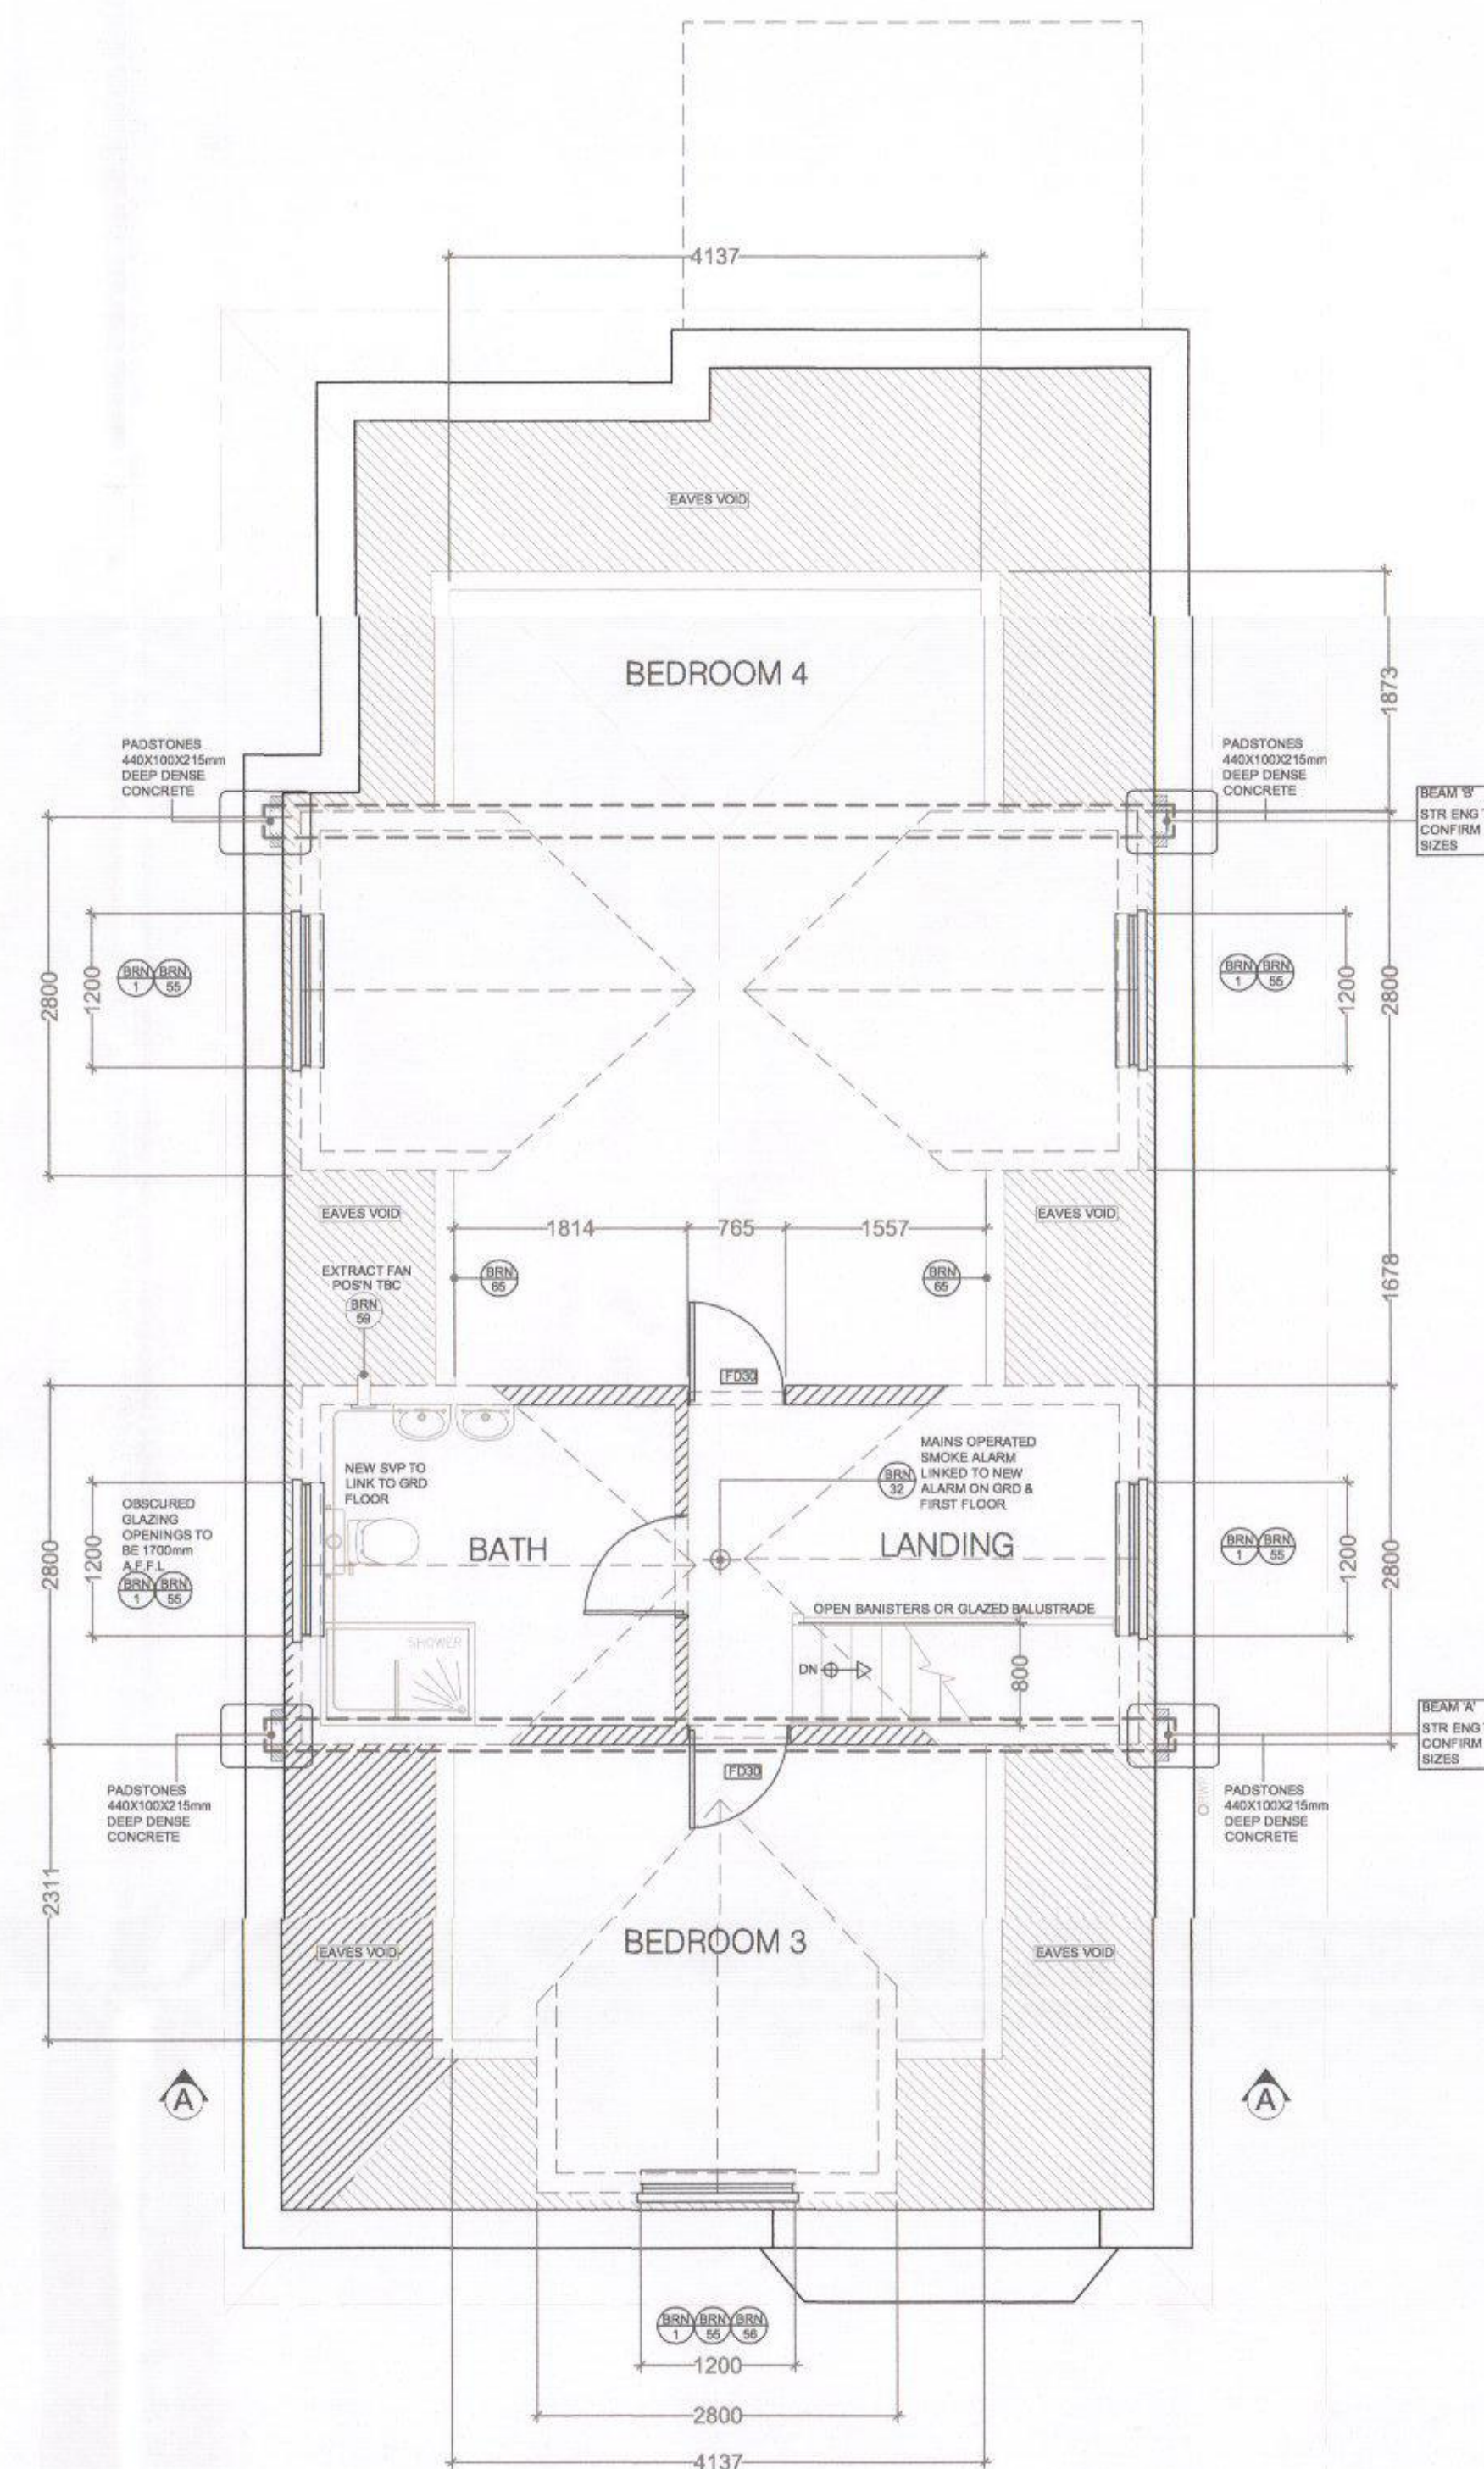


9 PROPOSED FIRST FLOOR PLAN
1:50



10 PROPOSED SIDE ELEVATION
1:50




11 PROPOSED FRONT ELEVATION
1:50

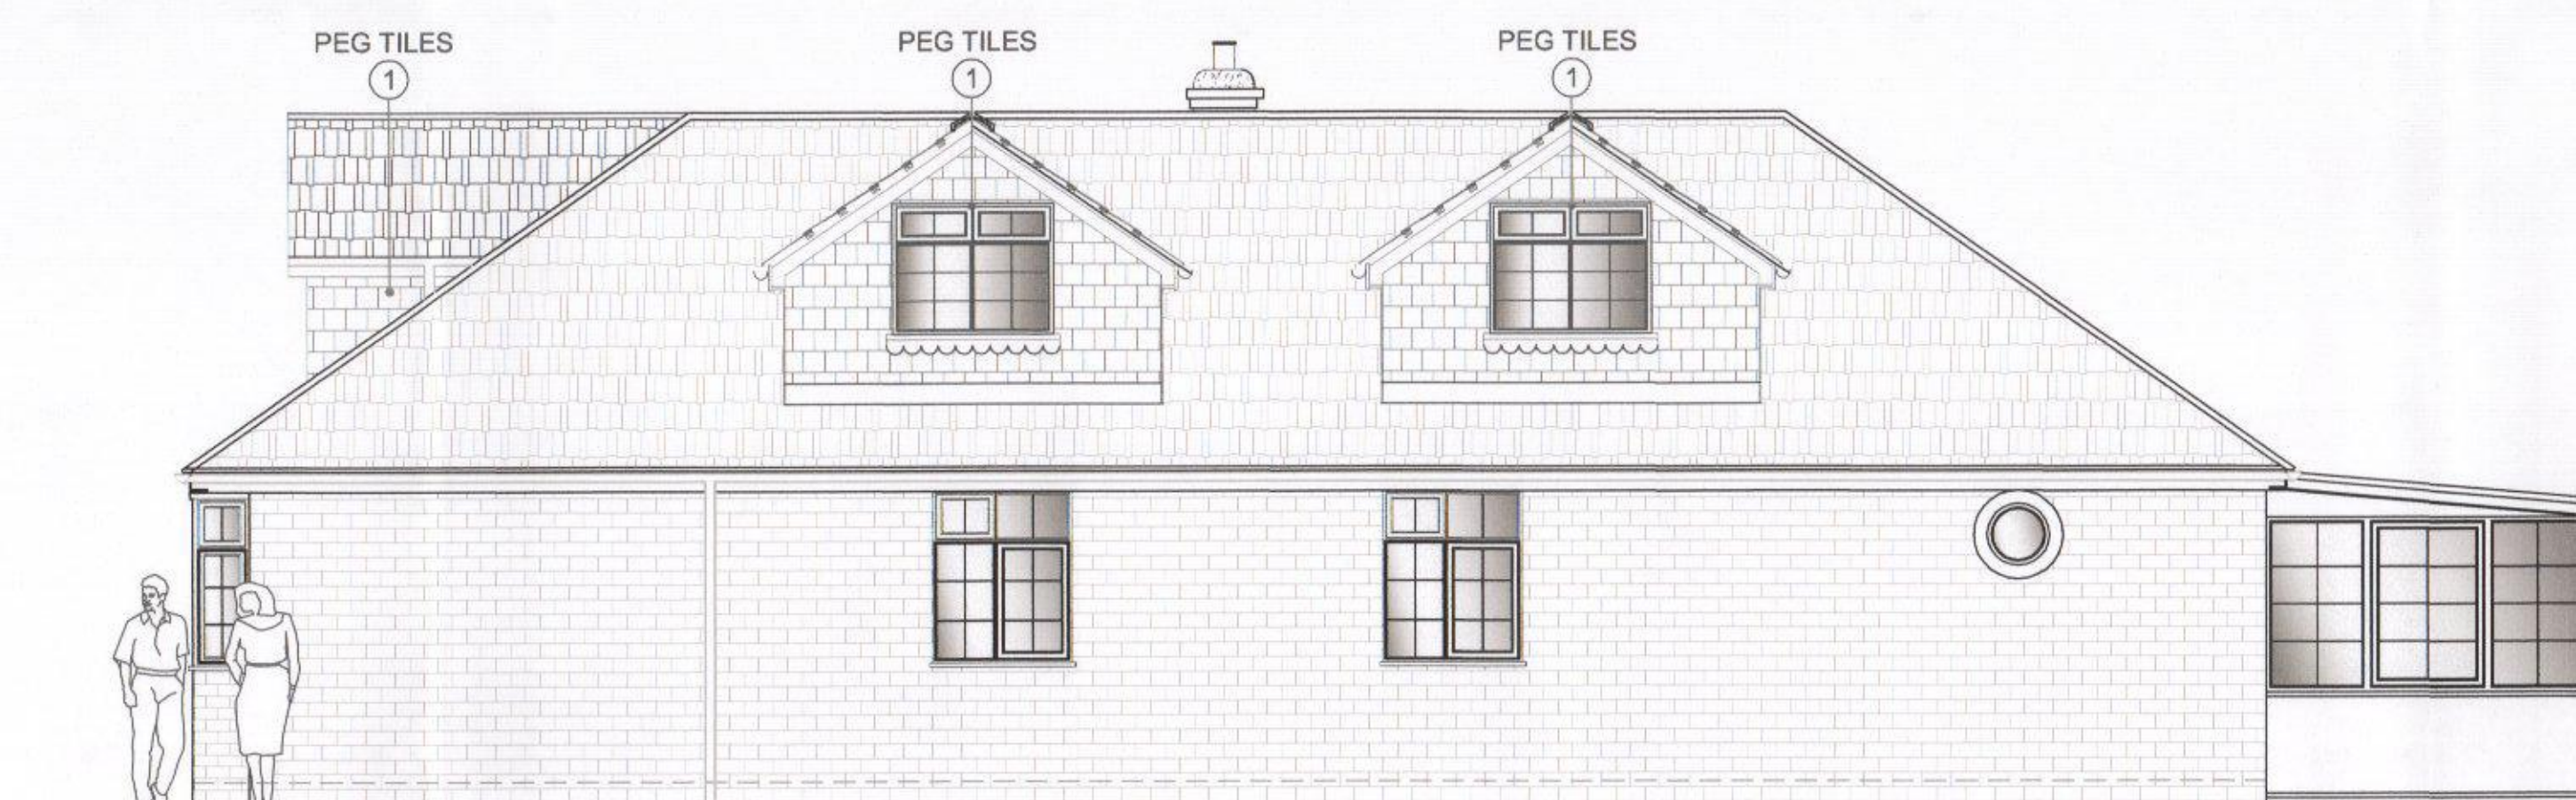


12 PROPOSED SIDE ELEVATION
1:50




13 PROPOSED REAR ELEVATION
1:50

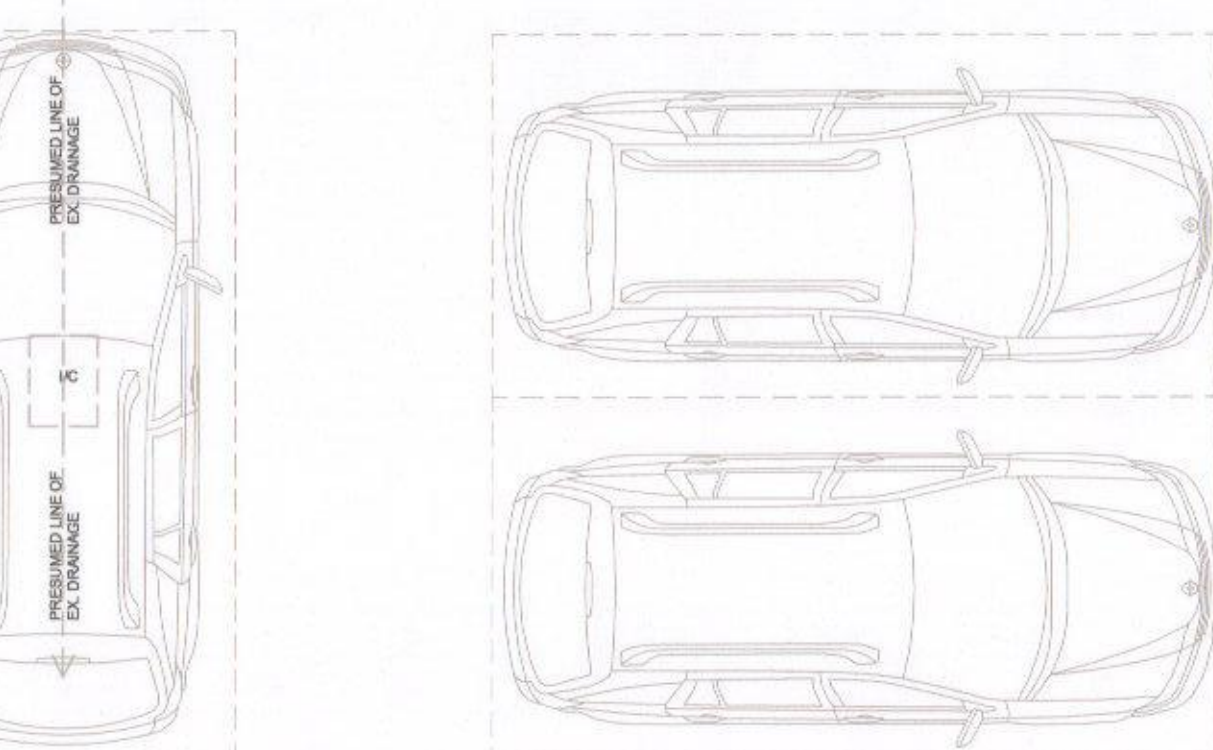


8 PROPOSED GRD FLOOR PLAN
1:50

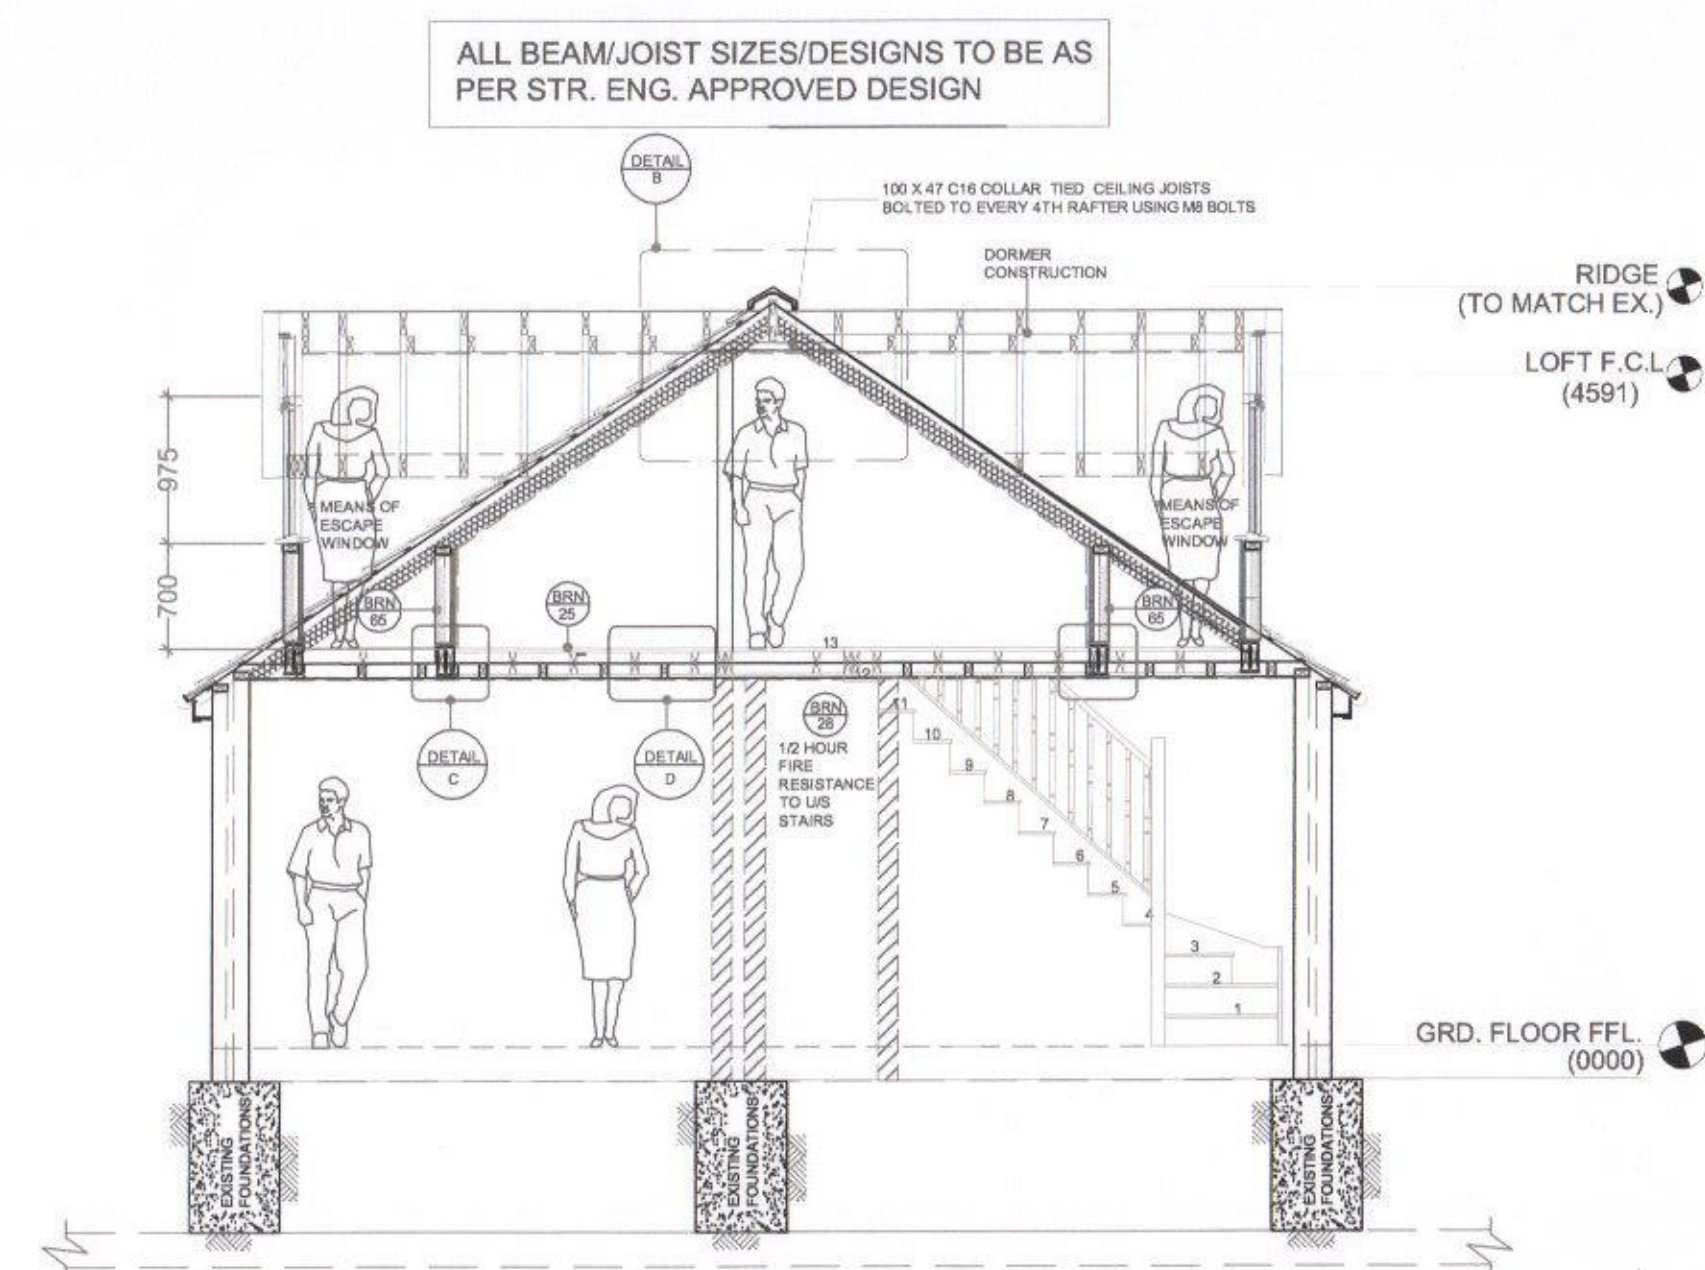


14 PROPOSED SECTION 'A'-A'
1:50

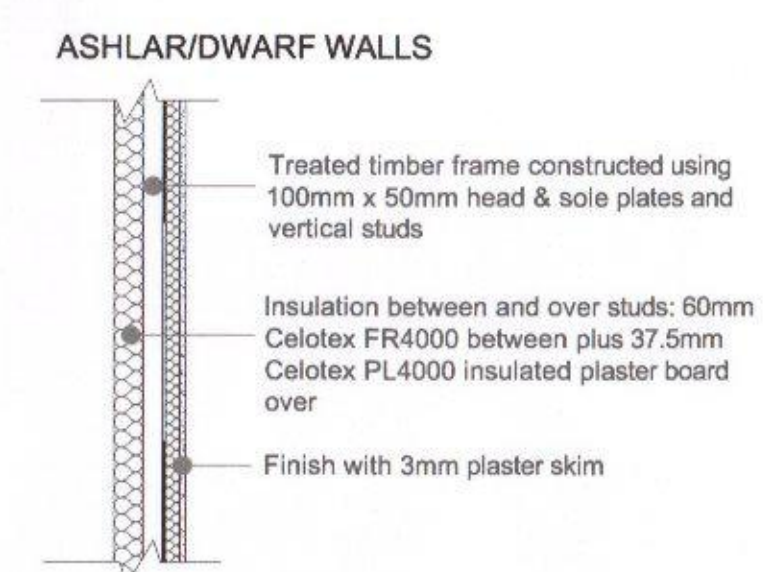


18 PROPOSED ASHLAR/DWARF WALL
1:20

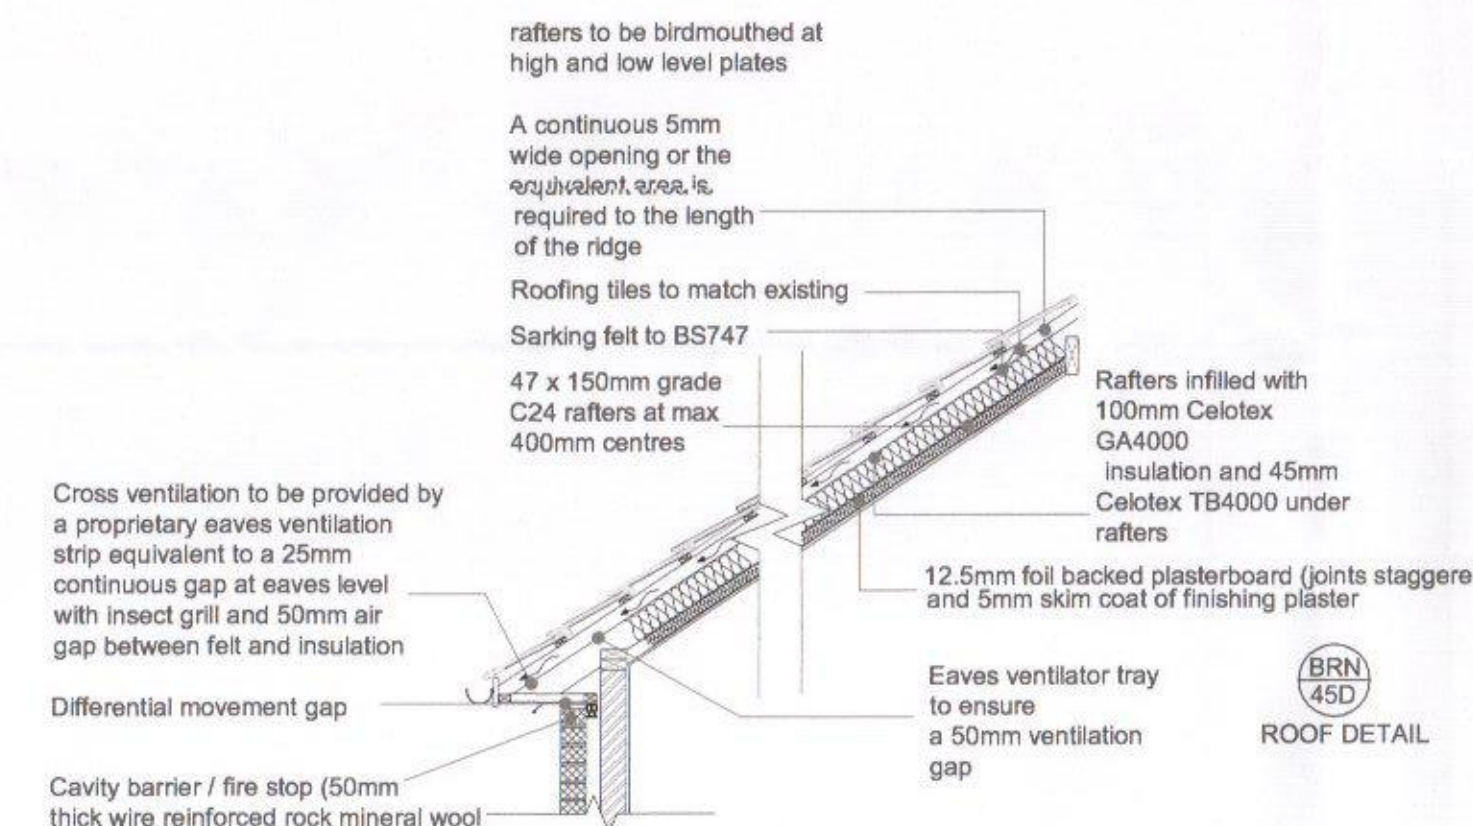


15 PROPOSED ROOF SECTION
1:30

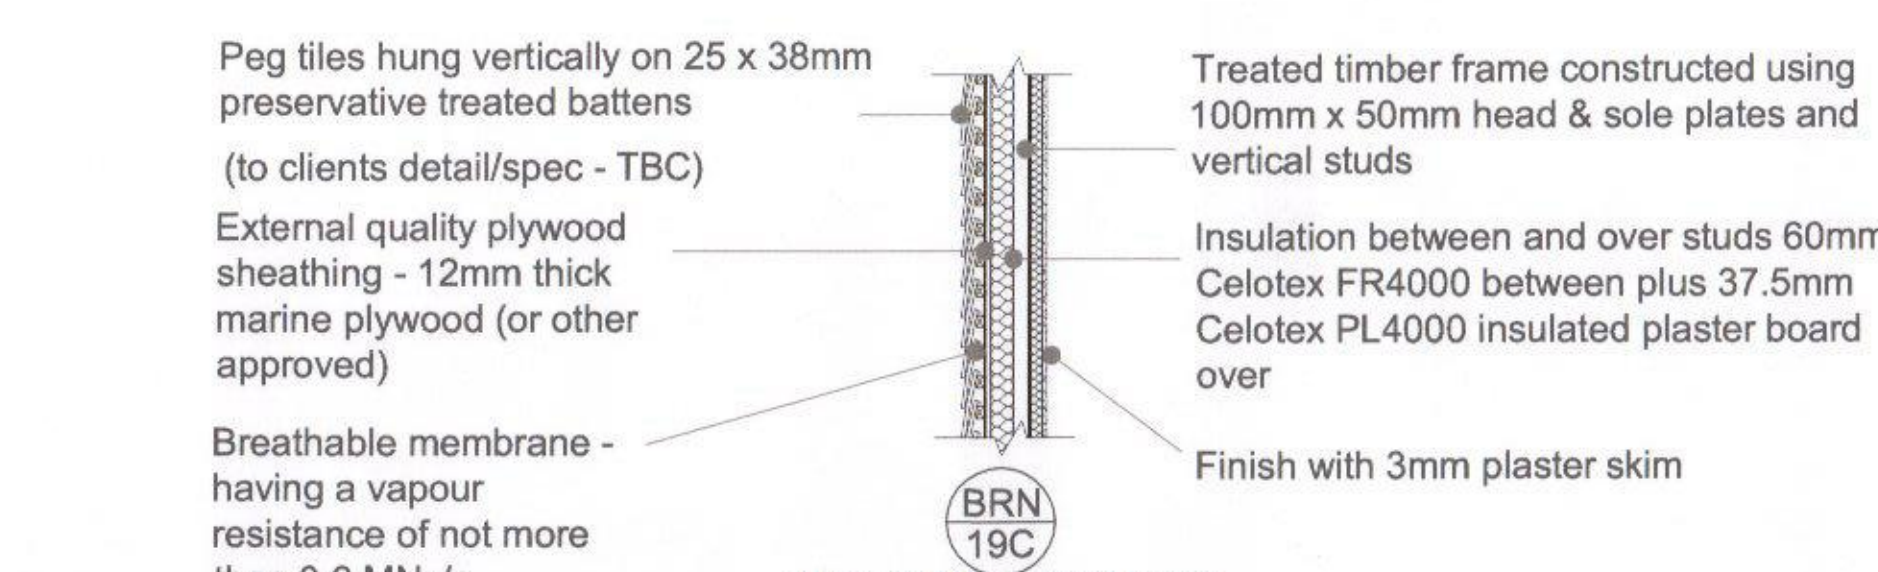


19 PROPOSED DORMER WALLS
1:20

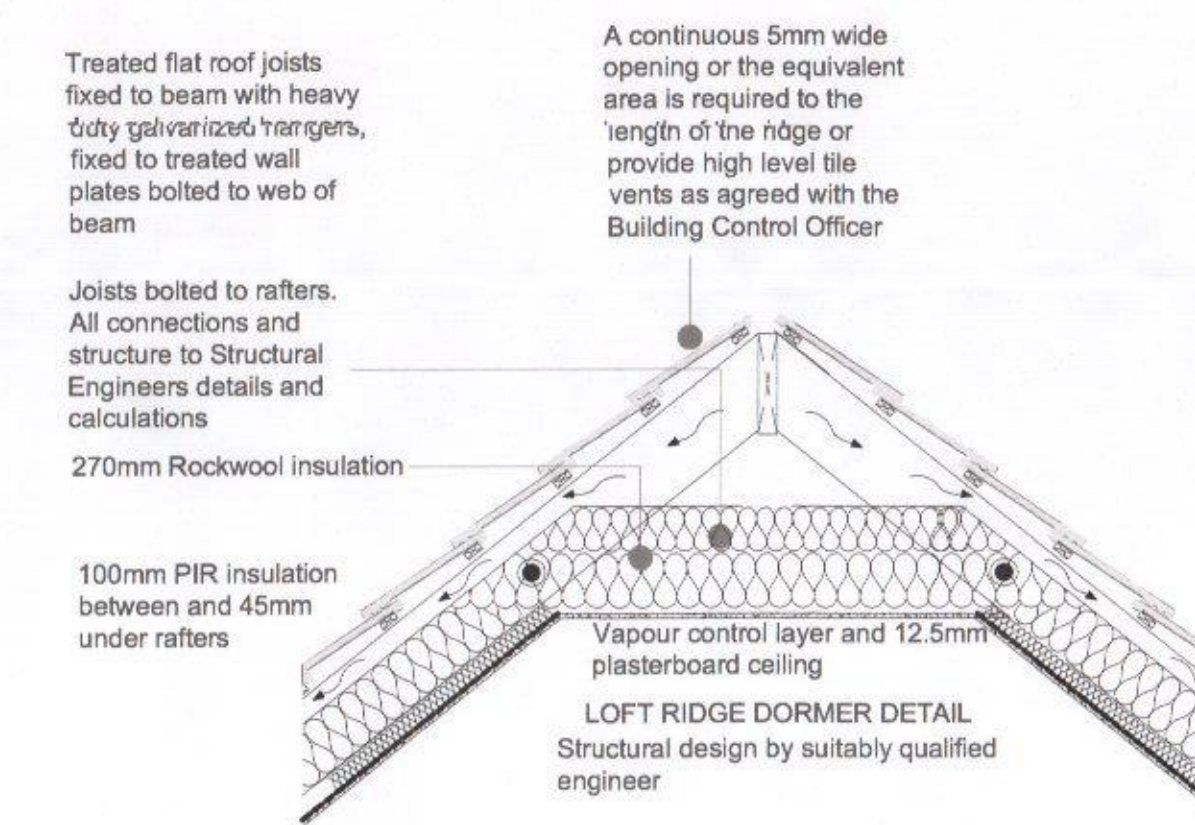


16 PROPOSED DETAIL 'B'
1:20

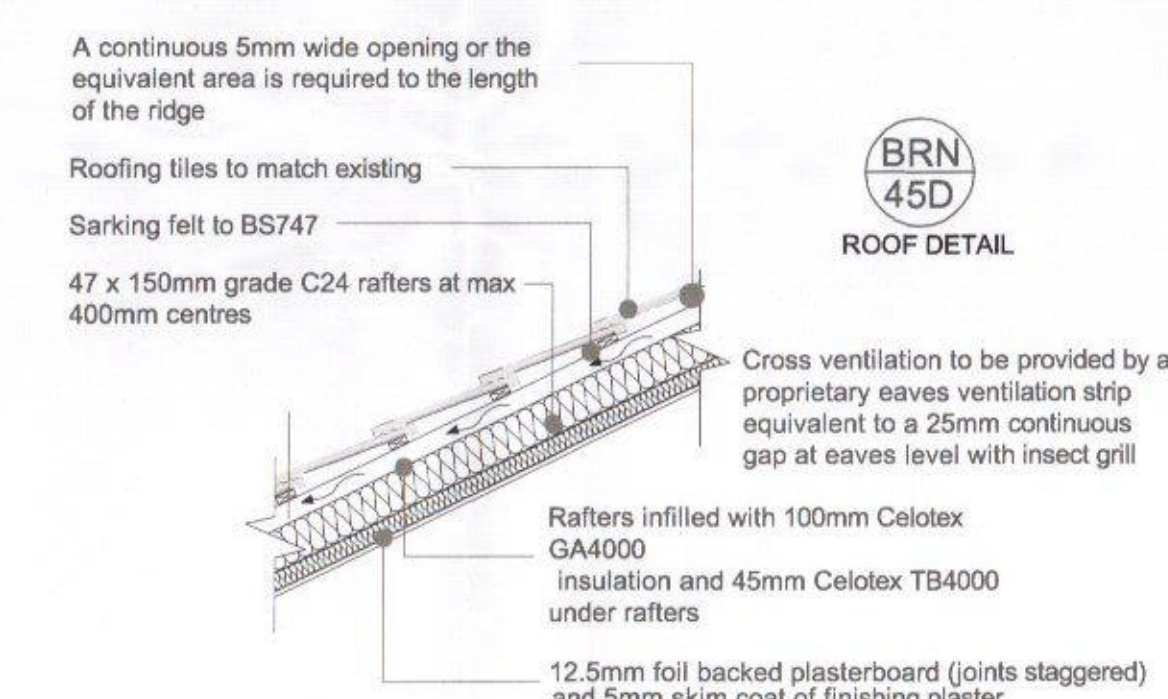

17 PROPOSED ROOF SECTION FRONT DORMER
1:20

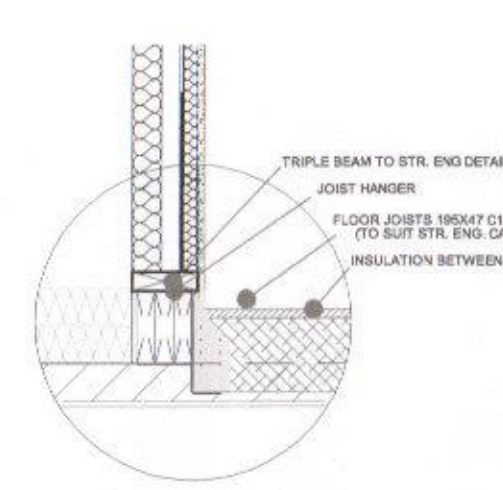

20 PROPOSED - DETAIL 'D'
1:20

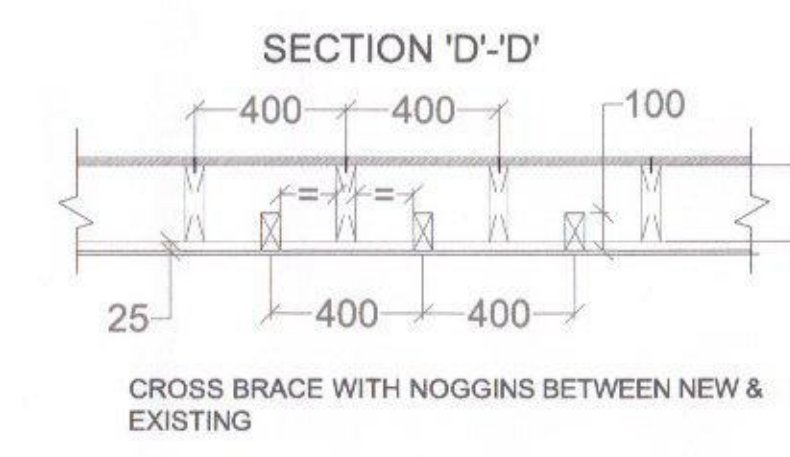

21 PROPOSED FLOOR SECTION - DETAIL 'D'
1:20

HAVANT BOROUGH COUNCIL
08 DEC 2017
RECEIVED

DETAILS AND DIMENSIONS OF ALL LEVELS OF PROPOSED PLANS TO BE CHECKED ON SITE BY APPOINTED CONTRACTOR PRIOR TO ANY COMMENCEMENT/ORDERING OF MATERIALS OF WORK, ANY QUERIES, VARIATIONS OR DISCREPANCIES DIRECTED TO CLIENT - DM DESIGNS ACCEPTS NO RESPONSIBILITY IN ANY PART ON DRAWINGS UNLESS OTHERWISE AGREED PRIOR.

NOTE:
DRAWING:TOWERS_01A TO BE USED IN CONJUNCTION WITH ASSOCIATED BUILDING REGULATIONS NOTES TOWERS/BRN. DIRECTIONAL NORTH ARROW SHOWN ON BLOCK & LOCATION PLANS TOWERS/BLP.

BRN 1 DENOTES ATTACHED BUILDING REGULATION NOTES
DENOTES ITEM No.

MODIFICATIONS

TITLE

PROPOSED LOFT EXTENSION WITH SIDE AND FRONT ELEVATION DORMERS
CUSTOMER J TOWERS
6 NORE CRESCENT, EMSWORTH,
PO10 7NB

DRAWN BY:
DM designs
Turn your dreams... into a building!

DRAWING NO:
TOWERS 01A 1 OF 1
SCALE:
DATE: 03.12.2017
REVISION: A A0