


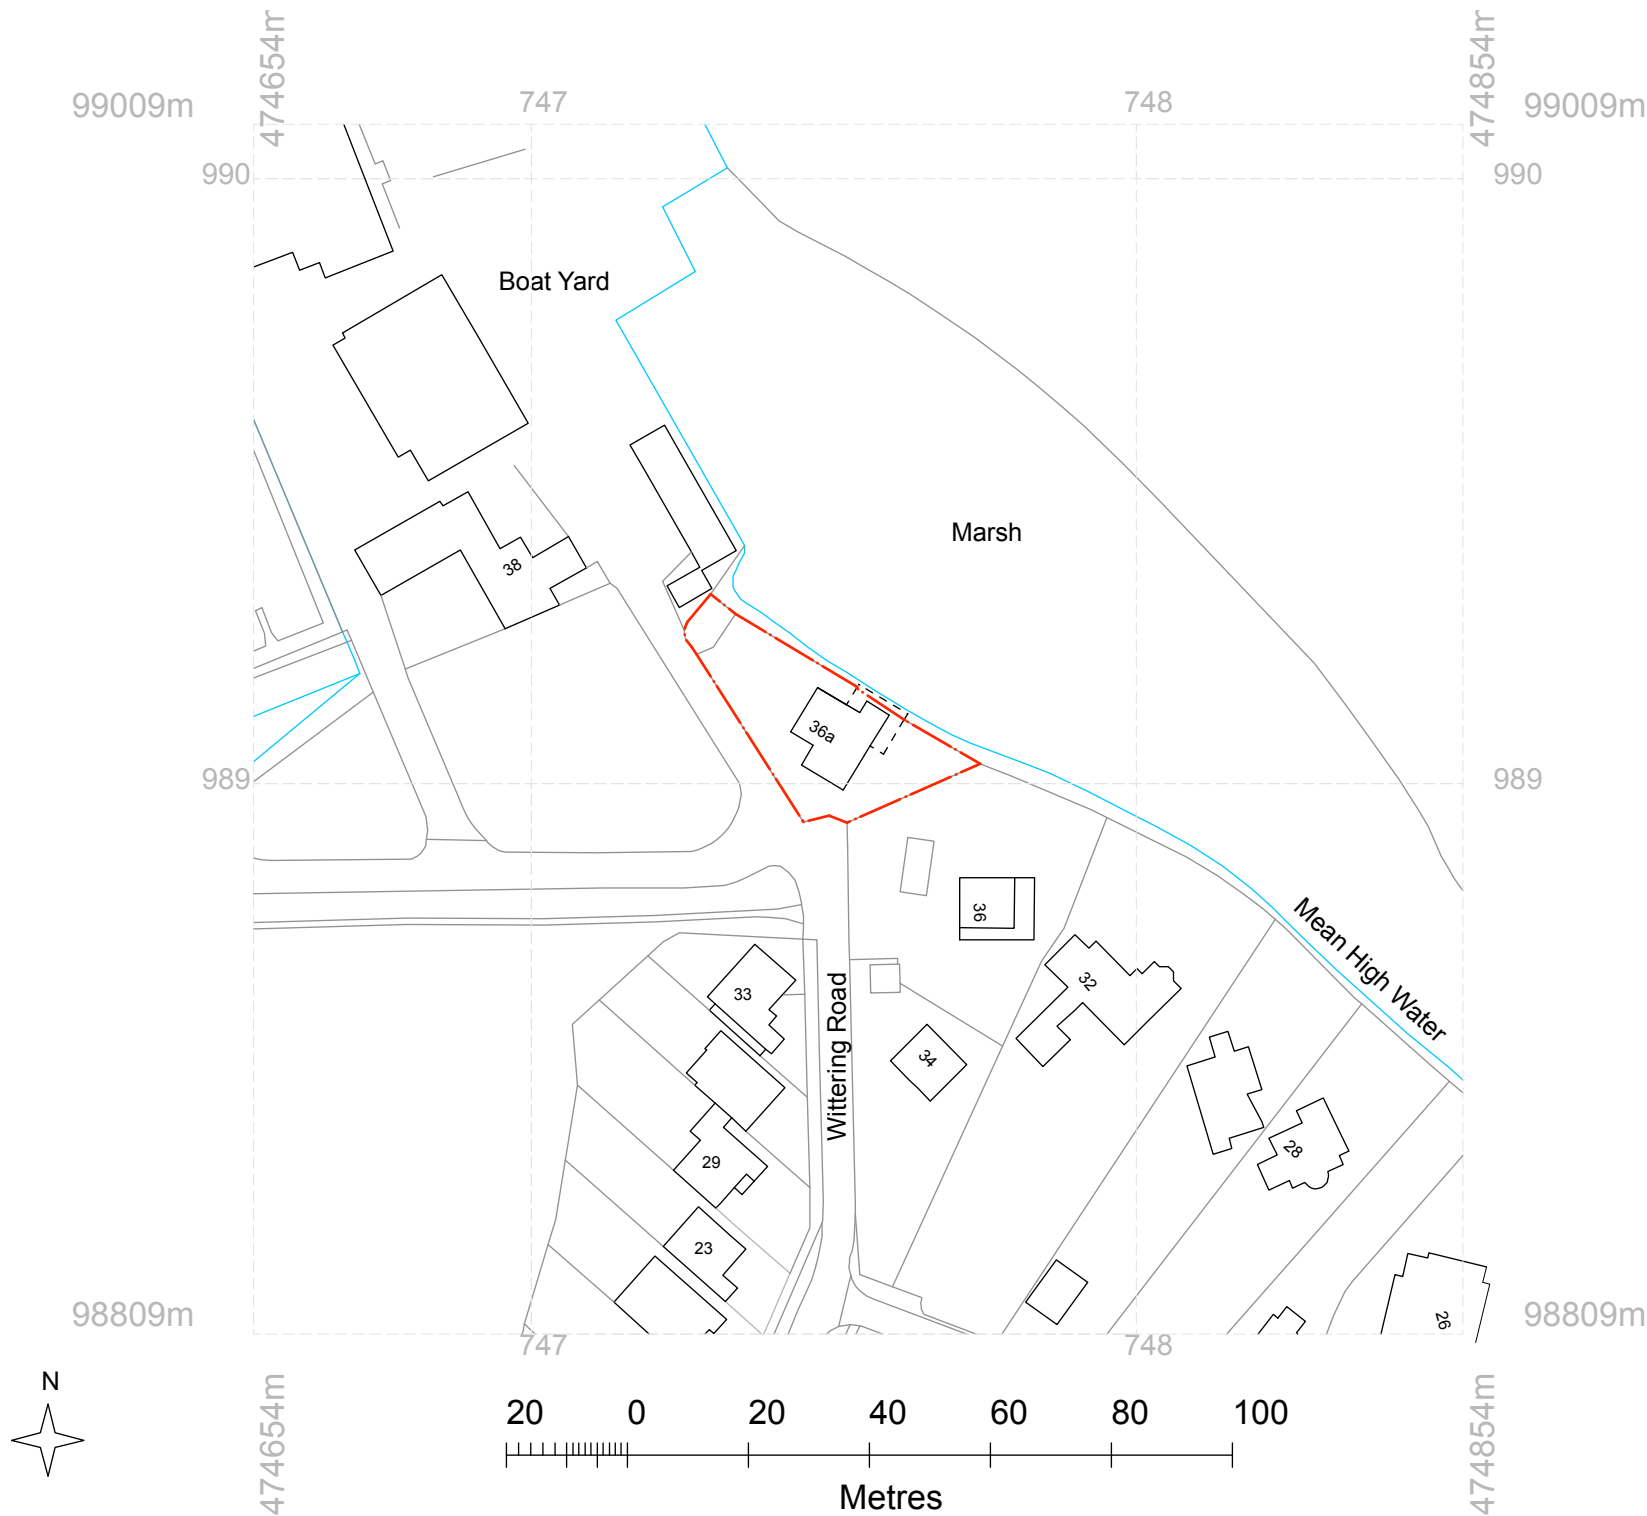

TO BE READ IN CONJUNCTION WITH STRUCTURAL
ENGINEER'S DRAWINGS.
REPORT ALL DISCREPANCIES PRIOR TO PROCEEDING.

Notes:

REV A: 2018/02/06

REVISION

DATE

Yeates Design LLP
74 Clerkenwell Road
London EC1M 5QA
tel: 020 7251 6667
www.yeatesdesign.co.uk



PROJECT: 36a WITTERING ROAD
HAYLING ISLAND
HAMPSHIRE PO11 9SP

DRAWING: Location Plan

SCALE: 1:1250 @ A4

DATE: DECEMBER 2017

DWG NO. 594/P/001 A DWN BY:

DRAWING STATUS: FOR TENDER ☐
FOR PLANNING ☒ FOR CONSTRUCTION ☐

INFORMATION CONTAINED IN THIS DRAWING IS THE SOLE COPYRIGHT
OF YEATES DESIGN + ARCHITECTURE AND SHOULD NOT BE
REPRODUCED WITHOUT THEIR PERMISSION



TO BE READ IN CONJUNCTION WITH STRUCTURAL
ENGINEER'S DRAWINGS.
REPORT ALL DISCREPANCIES PRIOR TO PROCEEDING.

Notes:

REV A: 2018/02/06

REVISION

DATE

Yeates Design LLP

74 Clerkenwell Road
London EC1M 5QA

tel: 020 7251 6667
www.yeatesdesign.co.uk



PROJECT : 36a WITTERING ROAD
HAYLING ISLAND
HAMPSHIRE PO11 9SP

DRAWING : Existing Site Plan

SCALE : 1:500 @ A3

DATE : DECEMBER 2017

DWG NO.



594/P/002

DWN BY :

A

DRAWING STATUS : FOR TENDER ☐
FOR PLANNING ☒ FOR CONSTRUCTION ☐


INFORMATION CONTAINED IN THIS DRAWING IS THE SOLE COPYRIGHT
OF YEATES DESIGN + ARCHITECTURE AND SHOULD NOT BE
REPRODUCED WITHOUT THEIR PERMISSION

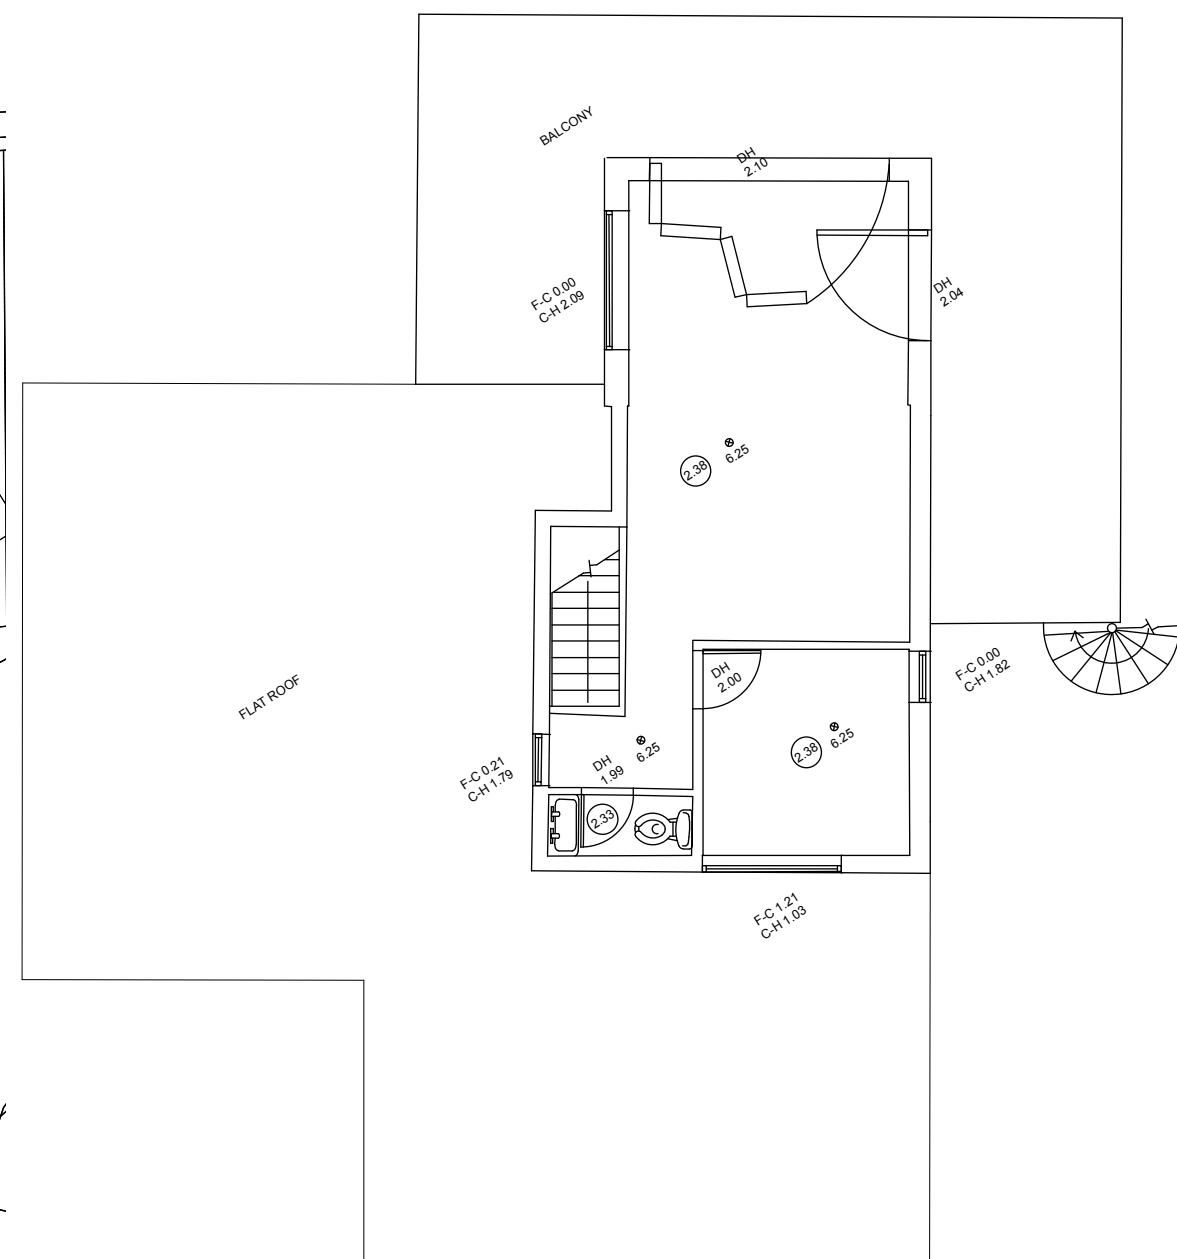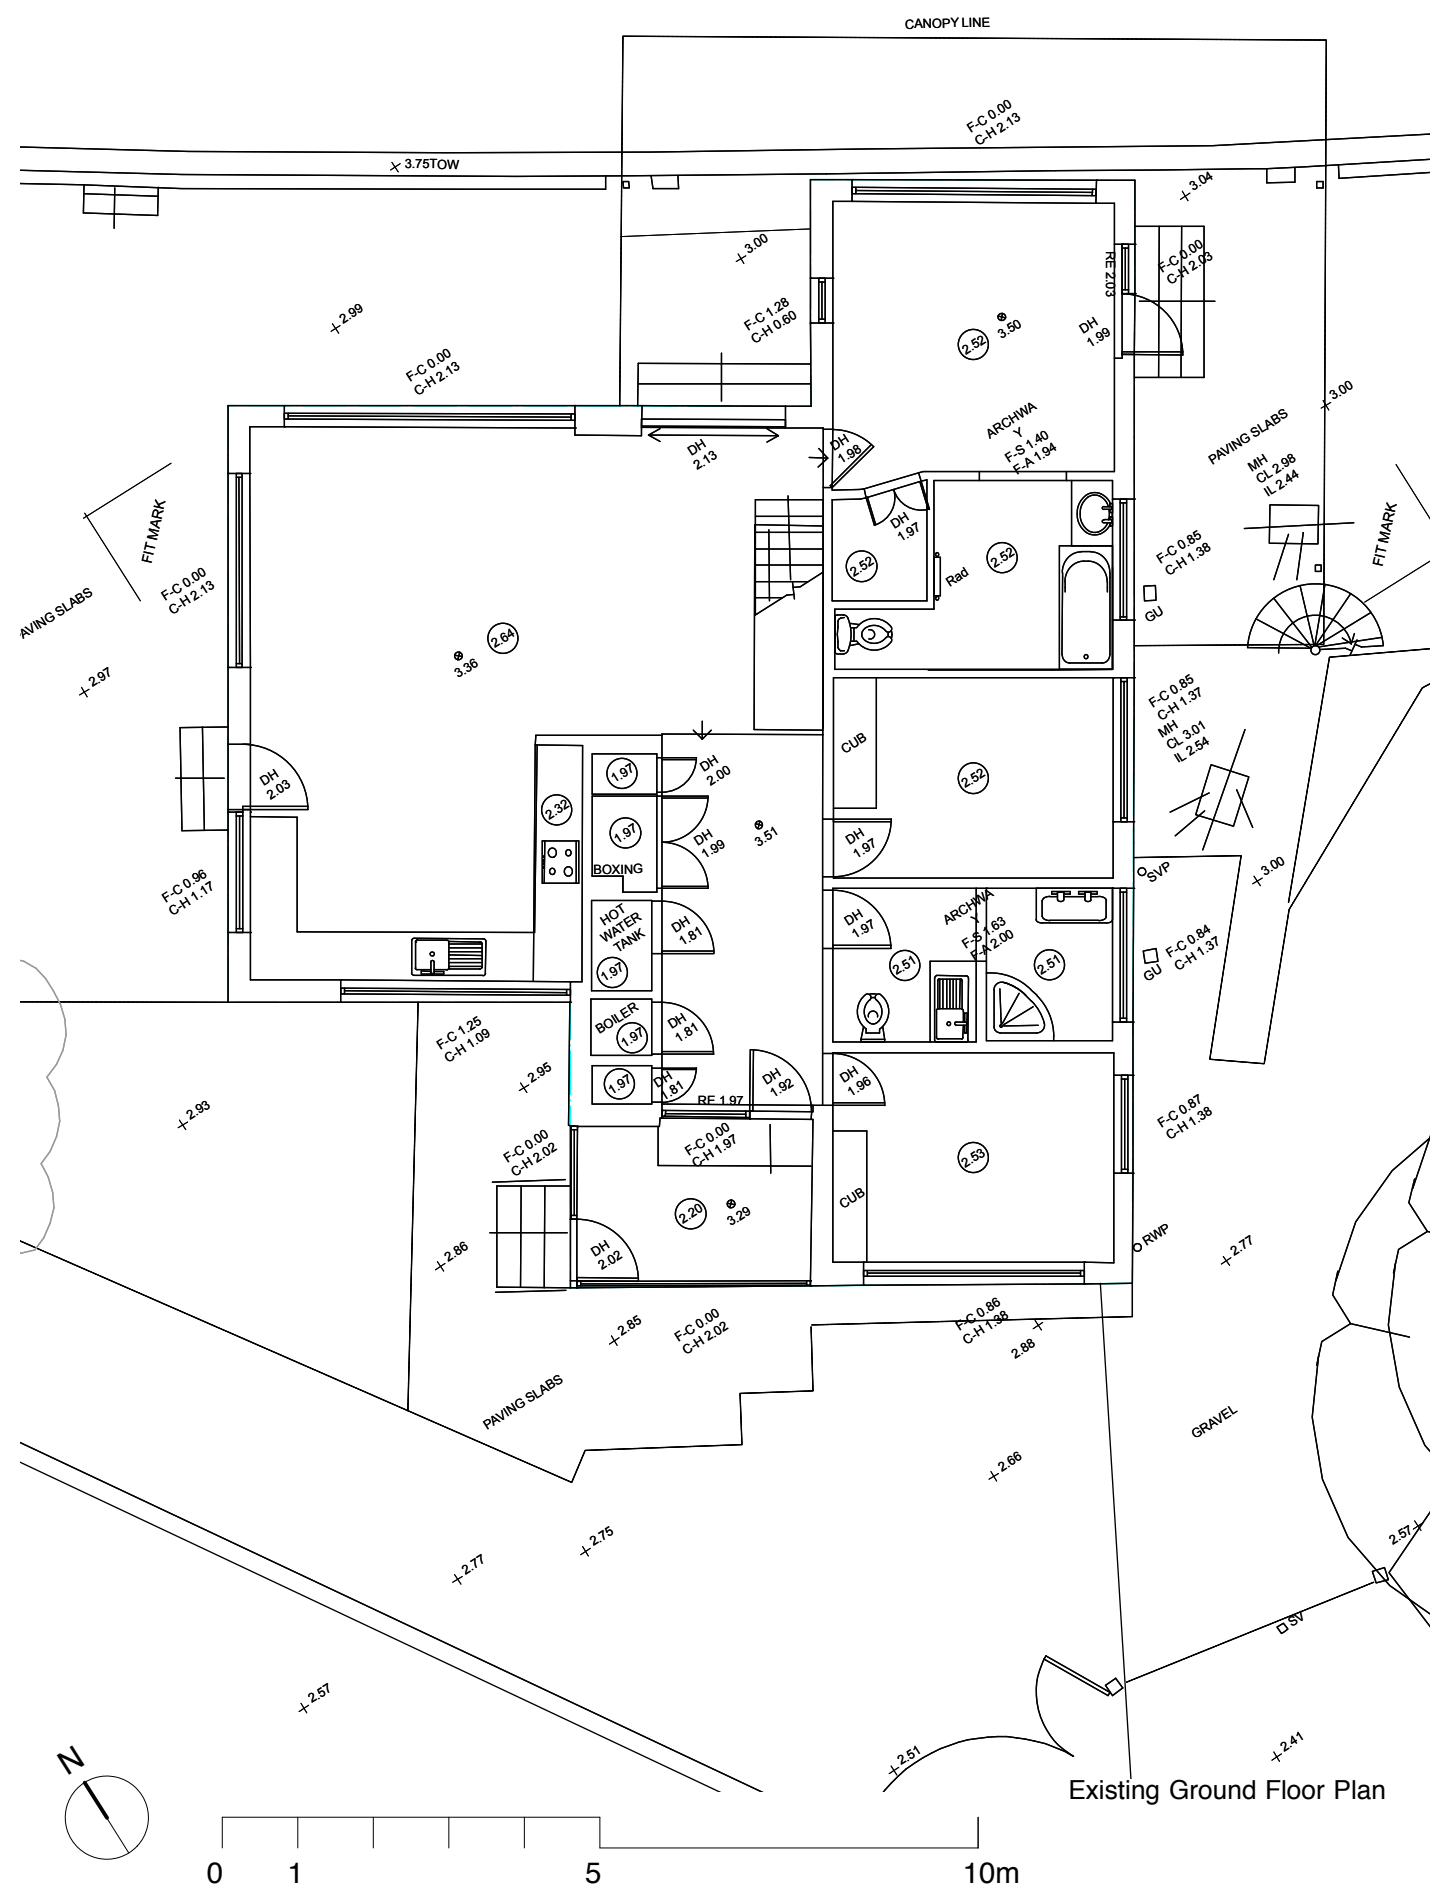


TO BE READ IN CONJUNCTION WITH STRUCTURAL
ENGINEER'S DRAWINGS.
REPORT ALL DISCREPANCIES PRIOR TO PROCEEDING.

Notes:


REVISION		DATE	
Yeates Design LLP 74 Clerkenwell Road London EC1M 5QA tel: 020 7251 6667 www.yeatesdesign.co.uk			
PROJECT : 36a WITTERING ROAD HAYLING ISLAND HAMPSHIRE PO11 9SP			
DRAWING : Existing Floor Plans			
SCALE : 1:100 @ A3			
DATE : DECEMBER 2017			
DWG NO. 594/P/003		 DWN BY :	
DRAWING STATUS :		FOR TENDER ☐	
FOR PLANNING ☒		FOR CONSTRUCTION ☐	
INFORMATION CONTAINED IN THIS DRAWING IS THE SOLE COPYRIGHT OF YEATES DESIGN & ARCHITECTURE AND SHOULD NOT BE REPRODUCED WITHOUT THEIR PERMISSION			

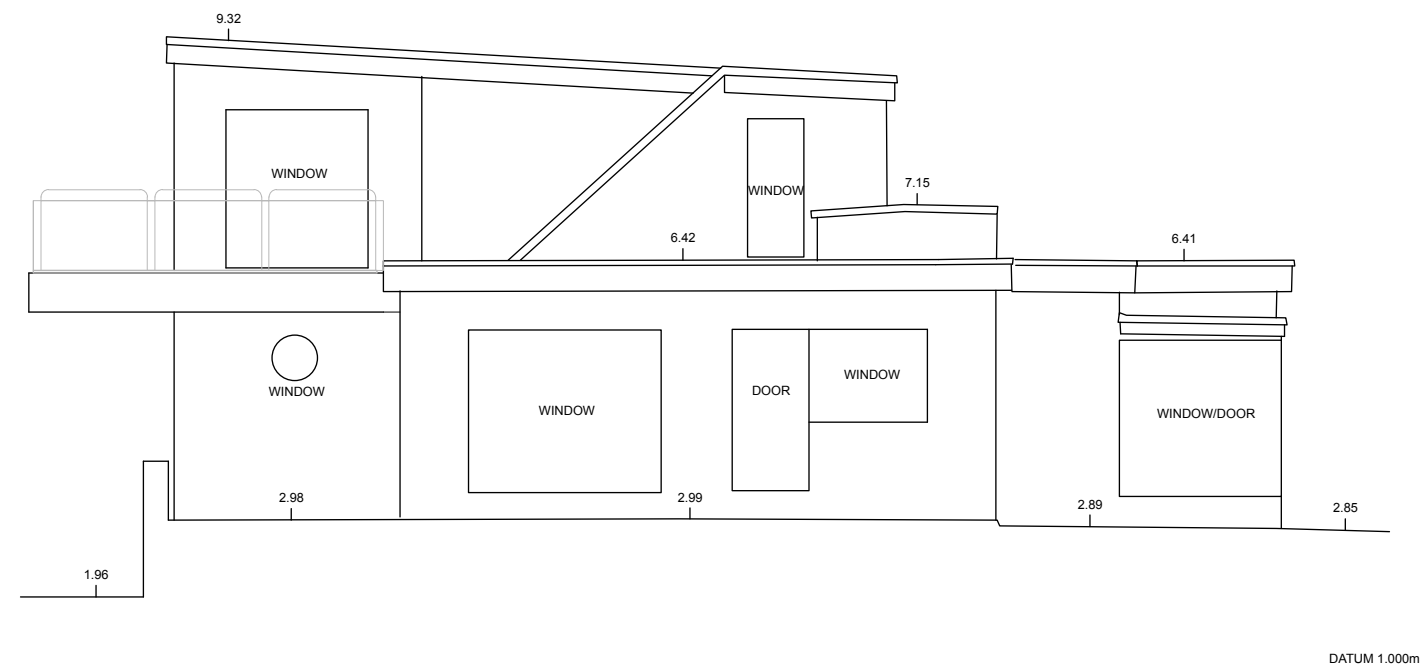


Existing North-West Elevation
(Existing Silhouette : 80.66 sqm)

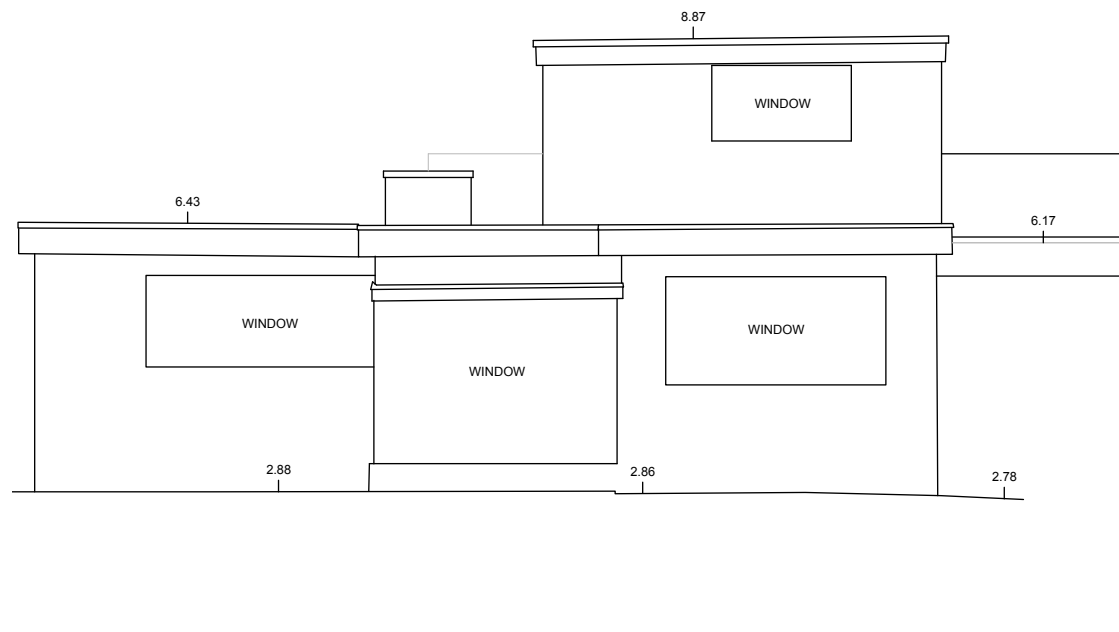

Existing South-West Elevation

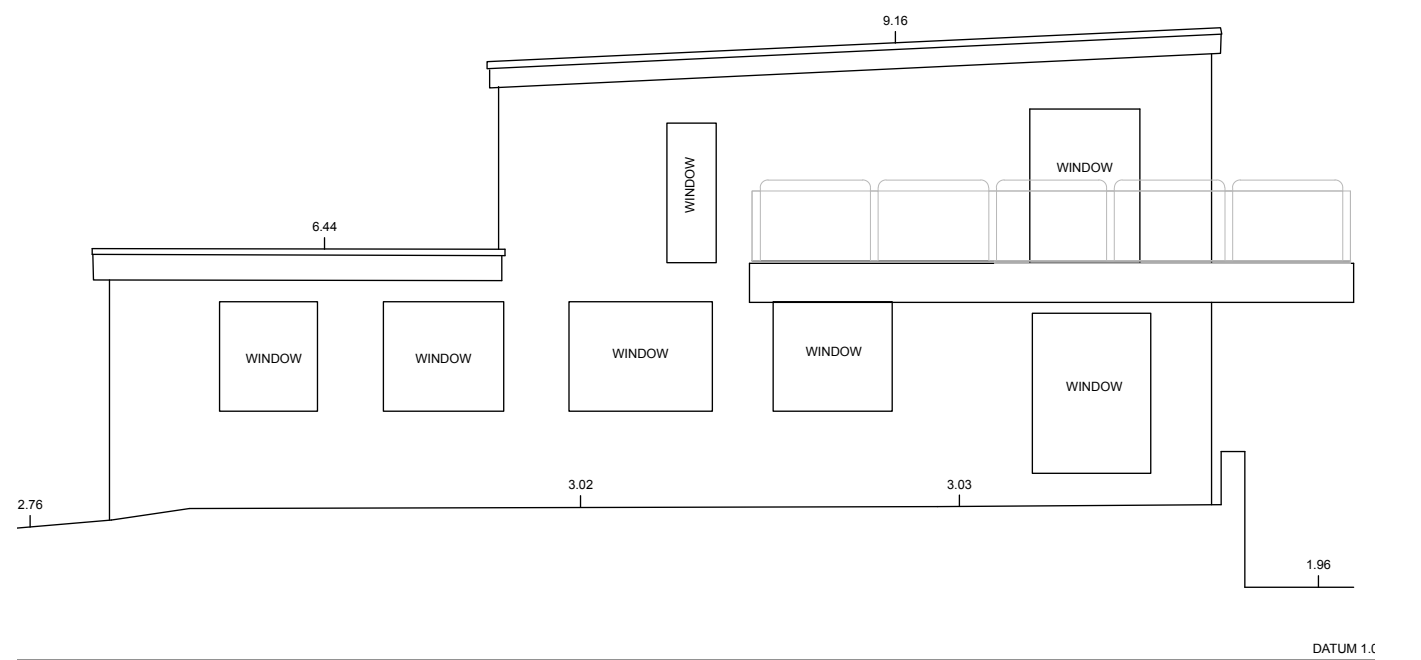

Existing South-East Elevation

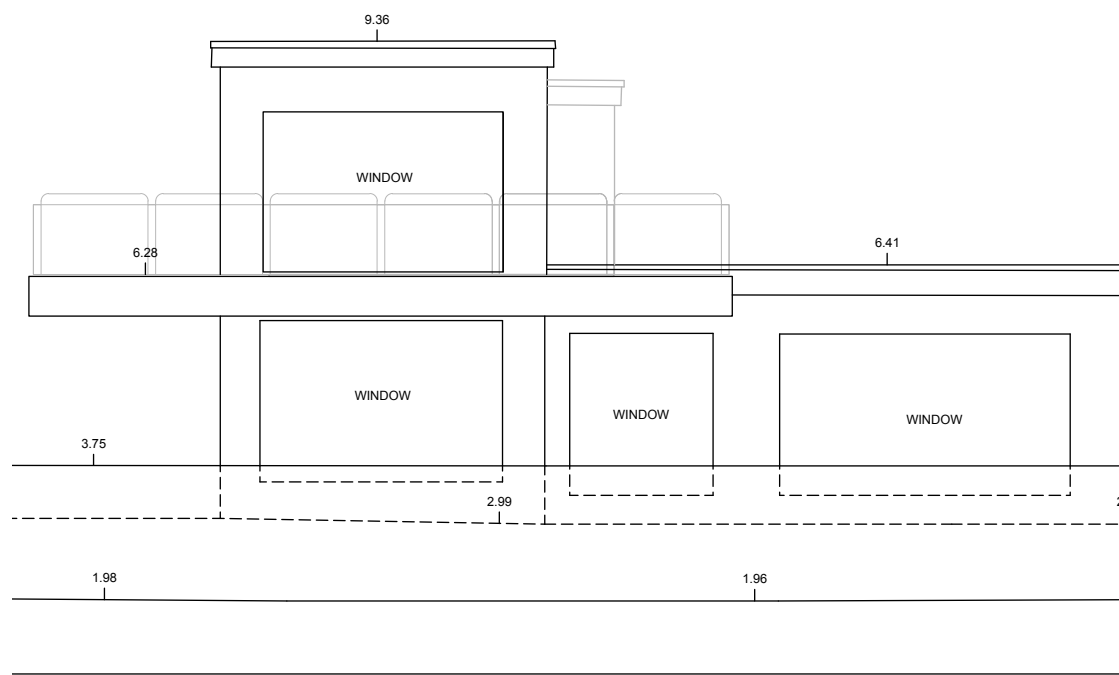

Existing North-East Elevation
(Existing Silhouette : 61.55 sqm)

TO BE READ IN CONJUNCTION WITH STRUCTURAL
ENGINEER'S DRAWINGS.
REPORT ALL DISCREPANCIES PRIOR TO PROCEEDING.

Notes:

REV A: 2018/01/25

REVISION	DATE
----------	------

Yeates Design LLP
74 Clerkenwell Road
London EC1M 5QA
tel: 020 7251 6667
www.yeatesdesign.co.uk



PROJECT : 36a WITTERING ROAD
HAYLING ISLAND
HAMPSHIRE PO11 9SP

DRAWING : Existing Elevations

SCALE : 1:100 @ A3

DATE : DECEMBER 2017

DWG NO.	594/P/004	DWN BY :
---------	-----------	----------

DRAWING STATUS :	FOR TENDER	☐
FOR PLANNING	☒ FOR CONSTRUCTION	☐

INFORMATION CONTAINED IN THIS DRAWING IS THE SOLE COPYRIGHT
OF YEATES DESIGN + ARCHITECTURE AND SHOULD NOT BE
REPRODUCED WITHOUT THEIR PERMISSION



TO BE READ IN CONJUNCTION WITH STRUCTURAL
ENGINEER'S DRAWINGS.
REPORT ALL DISCREPANCIES PRIOR TO PROCEEDING.

Notes:

REV A: 2018/02/06

REVISION

DATE

Yeates Design LLP
74 Clerkenwell Road
London EC1M 5QA
tel: 020 7251 6667
www.yeatesdesign.co.uk



PROJECT : 36a WITTERING ROAD
HAYLING ISLAND
HAMPSHIRE PO11 9SP

DRAWING : Proposed Block Plan

SCALE : 1:500 @ A3

DATE : DECEMBER 2017


DWG NO. 594/P/005

DWN BY :

A

DRAWING STATUS : FOR TENDER ☐
FOR PLANNING ☒ FOR CONSTRUCTION ☐

INFORMATION CONTAINED IN THIS DRAWING IS THE SOLE COPYRIGHT
OF YEATES DESIGN + ARCHITECTURE AND SHOULD NOT BE
REPRODUCED WITHOUT THEIR PERMISSION

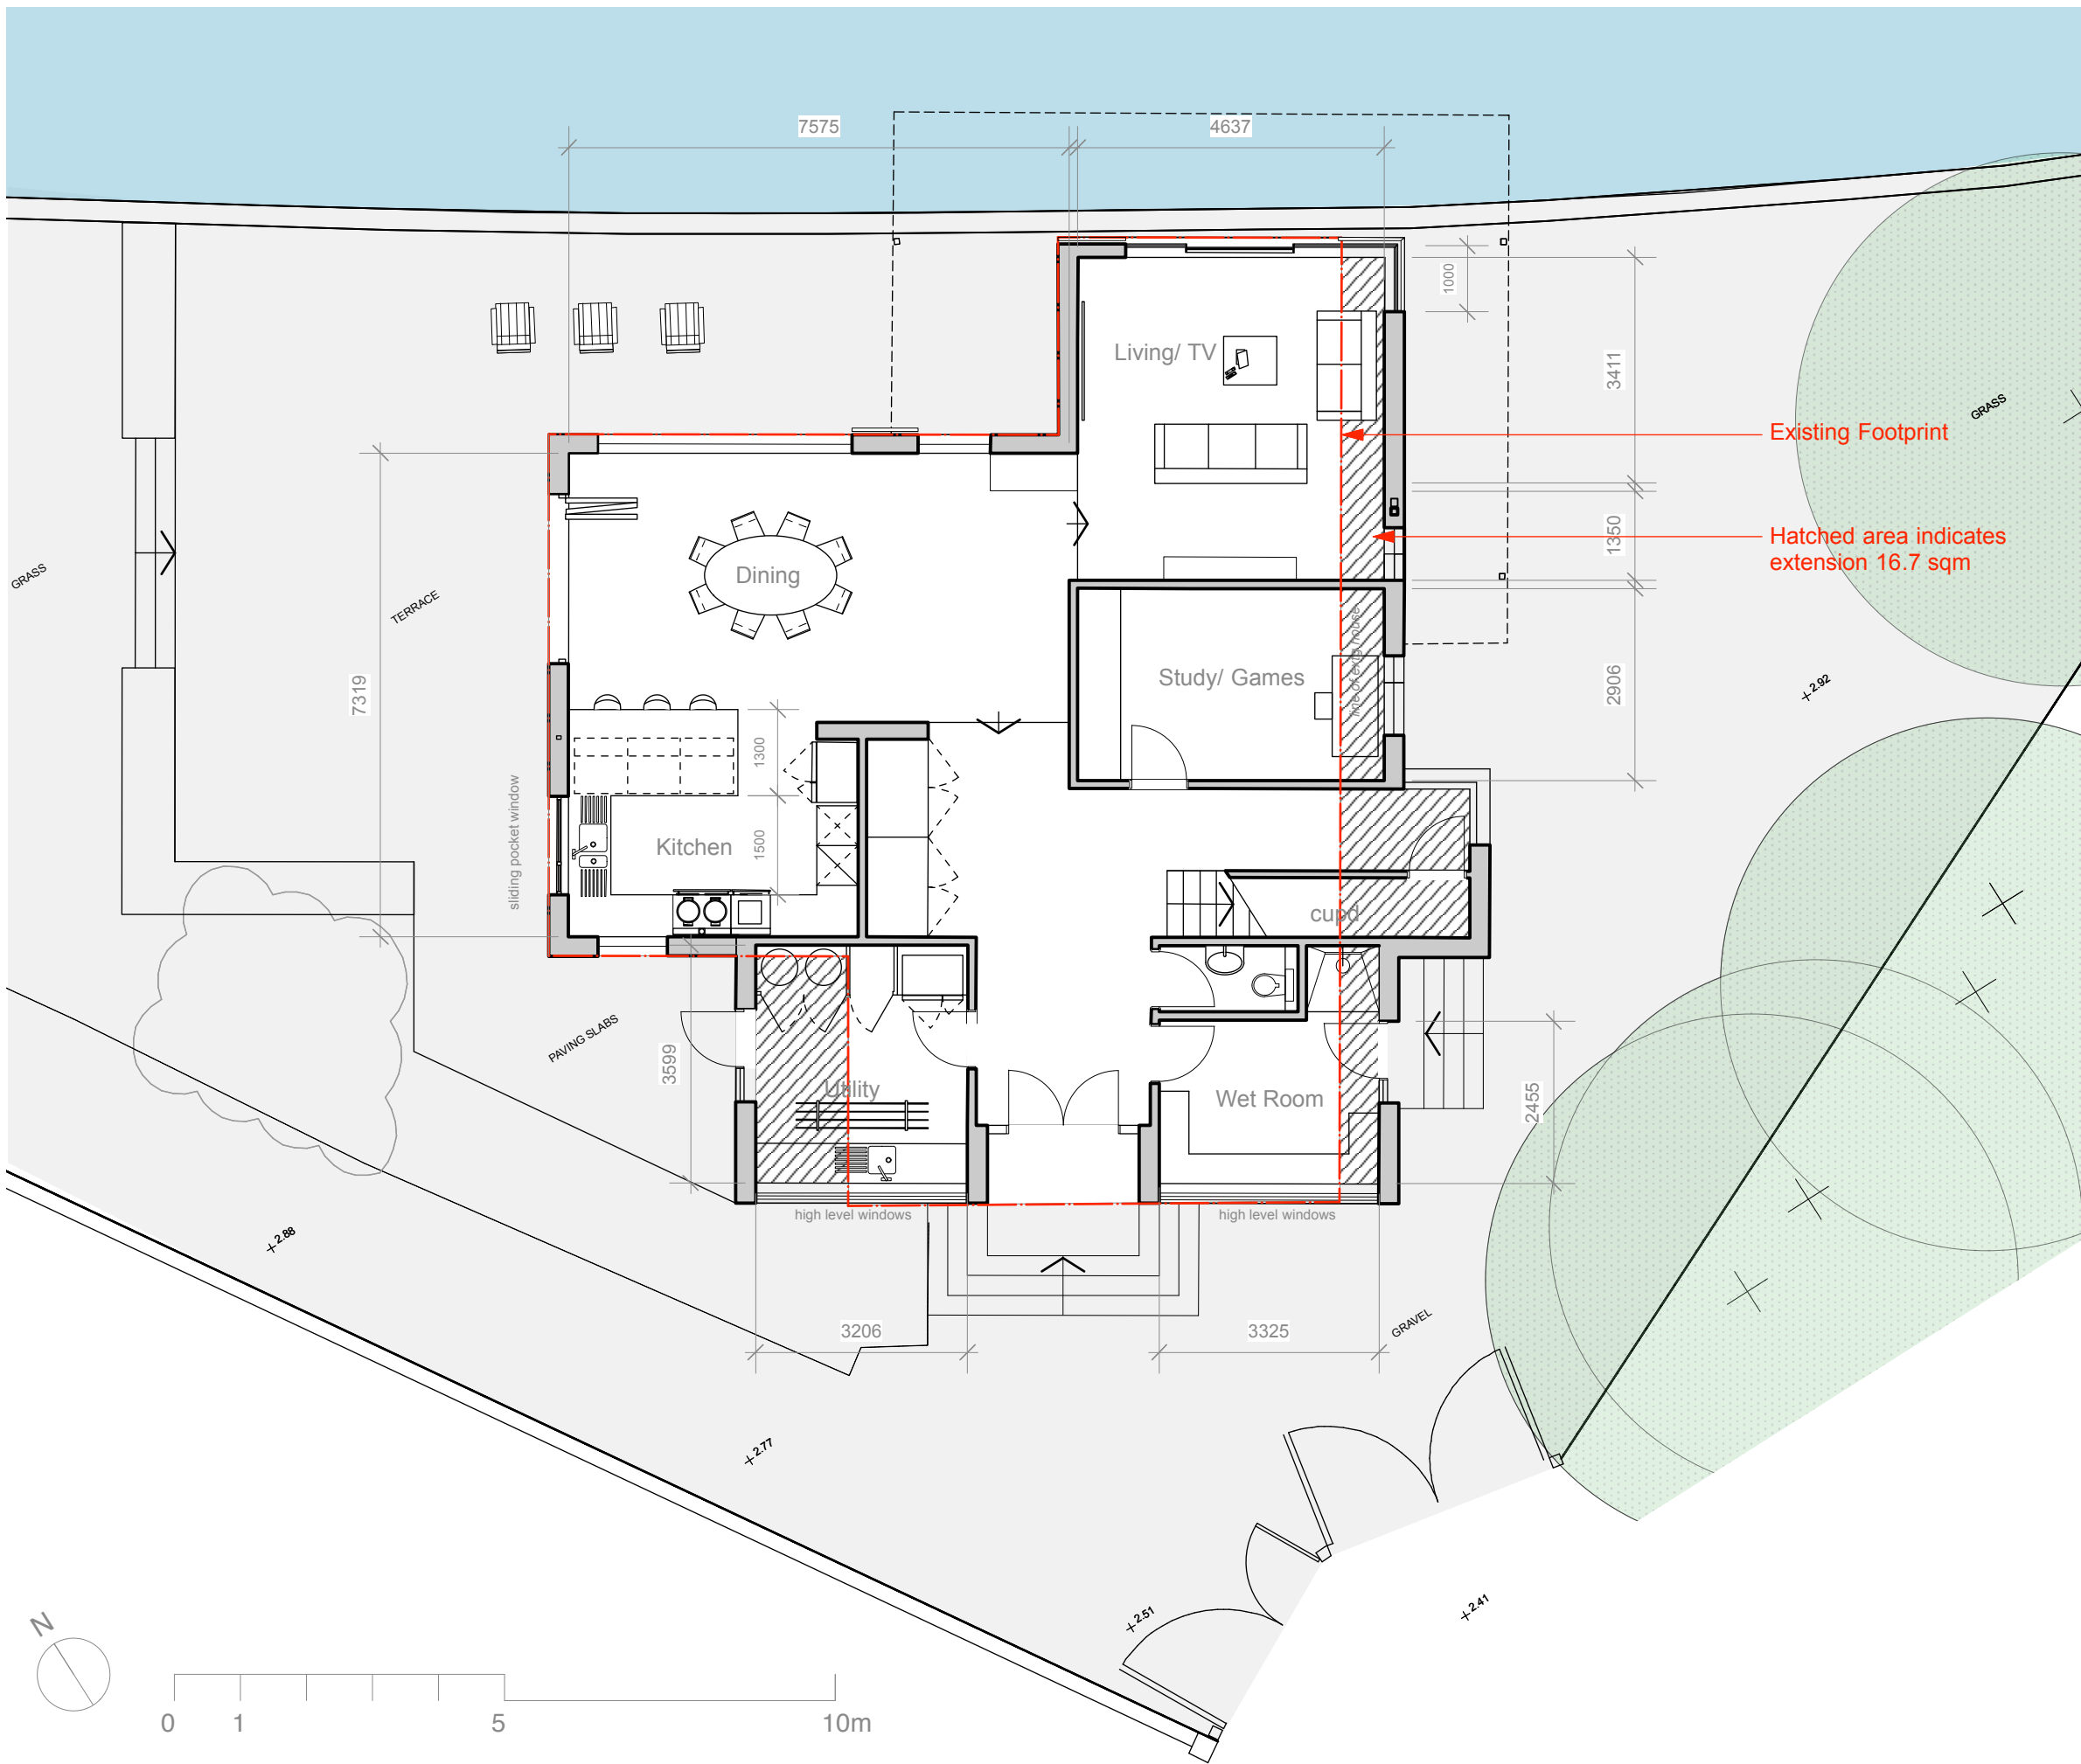

TO BE READ IN CONJUNCTION WITH STRUCTURAL
ENGINEER'S DRAWINGS.
REPORT ALL DISCREPANCIES PRIOR TO PROCEEDING.

Notes:

REV D: 2018/02/06
REV C: 2018/01/30
REV B: 2018/01/25
REV A: 2018/01/08

REVISION

DATE

Yeates Design LLP
74 Clerkenwell Road
London EC1M 5QA
tel: 020 7251 6667
www.yeatesdesign.co.uk



PROJECT : 36a WITTERING ROAD
HAYLING ISLAND
HAMPSHIRE PO11 9SP

DRAWING : Proposed Ground Floor Plan

SCALE : 1:100 @ A3

DATE : DECEMBER 2017




DWG NO. 594/P/006

DWN BY :

D

DRAWING STATUS : FOR TENDER ☐
FOR PLANNING ☒ FOR CONSTRUCTION ☐

INFORMATION CONTAINED IN THIS DRAWING IS THE SOLE COPYRIGHT
OF YEATES DESIGN + ARCHITECTURE AND SHOULD NOT BE
REPRODUCED WITHOUT THEIR PERMISSION

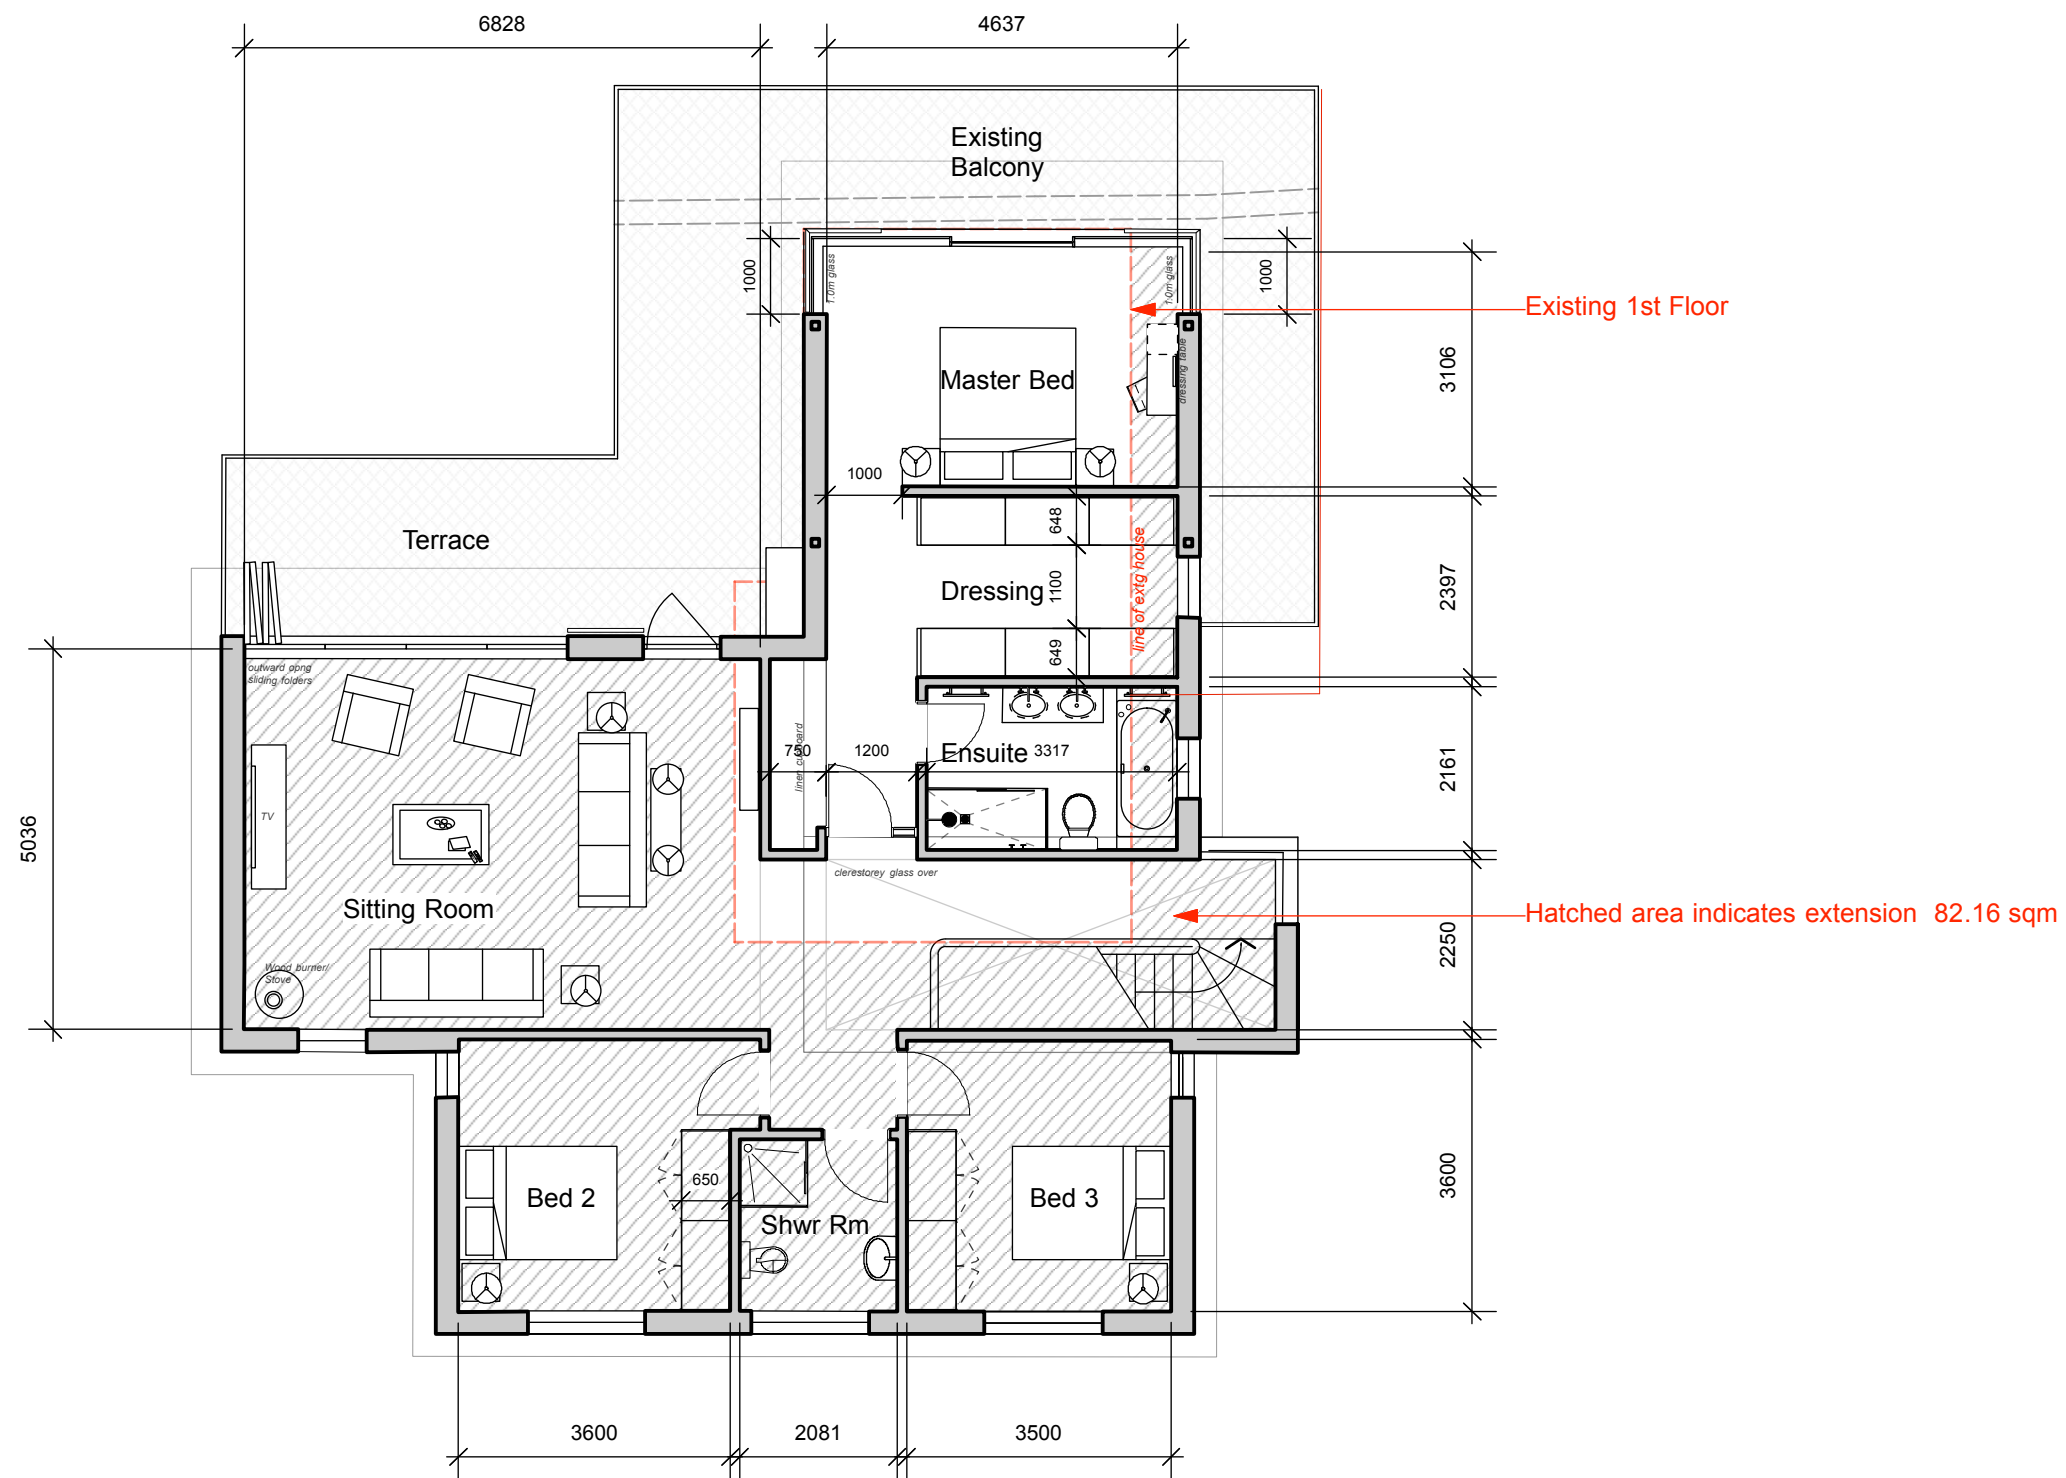  

TO BE READ IN CONJUNCTION WITH STRUCTURAL
ENGINEER'S DRAWINGS.
REPORT ALL DISCREPANCIES PRIOR TO PROCEEDING.

Notes:

REV C: 2018/02/06
REV B: 2018/01/23
REV A: 2018/01/08

REVISION DATE

Yeates Design LLP
74 Clerkenwell Road
London EC1M 5QA
tel: 020 7251 6667
www.yeatesdesign.co.uk



PROJECT : 36a WITTERING ROAD
HAYLING ISLAND
HAMPSHIRE PO11 9SP

DRAWING : Proposed First Floor Plan


SCALE : 1:100 @ A3

DATE : DECEMBER 2017


DWG NO. 594/P/007 DWN BY : C

DRAWING STATUS : FOR TENDER ☐
FOR PLANNING ☒ FOR CONSTRUCTION ☐


INFORMATION CONTAINED IN THIS DRAWING IS THE SOLE COPYRIGHT
OF YEATES DESIGN + ARCHITECTURE AND SHOULD NOT BE
REPRODUCED WITHOUT THEIR PERMISSION

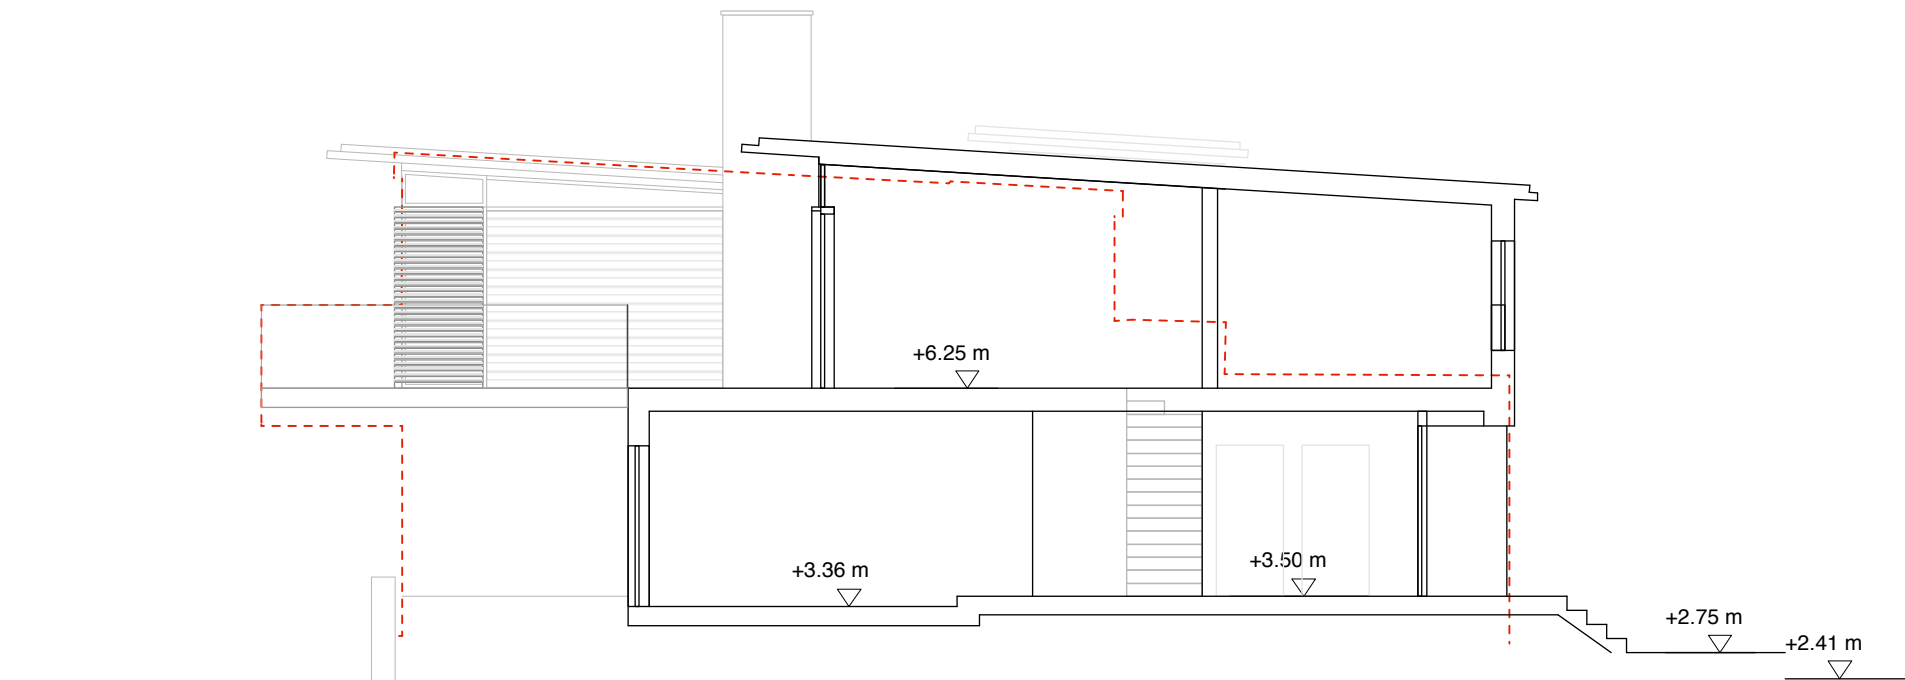

Proposed Section AA

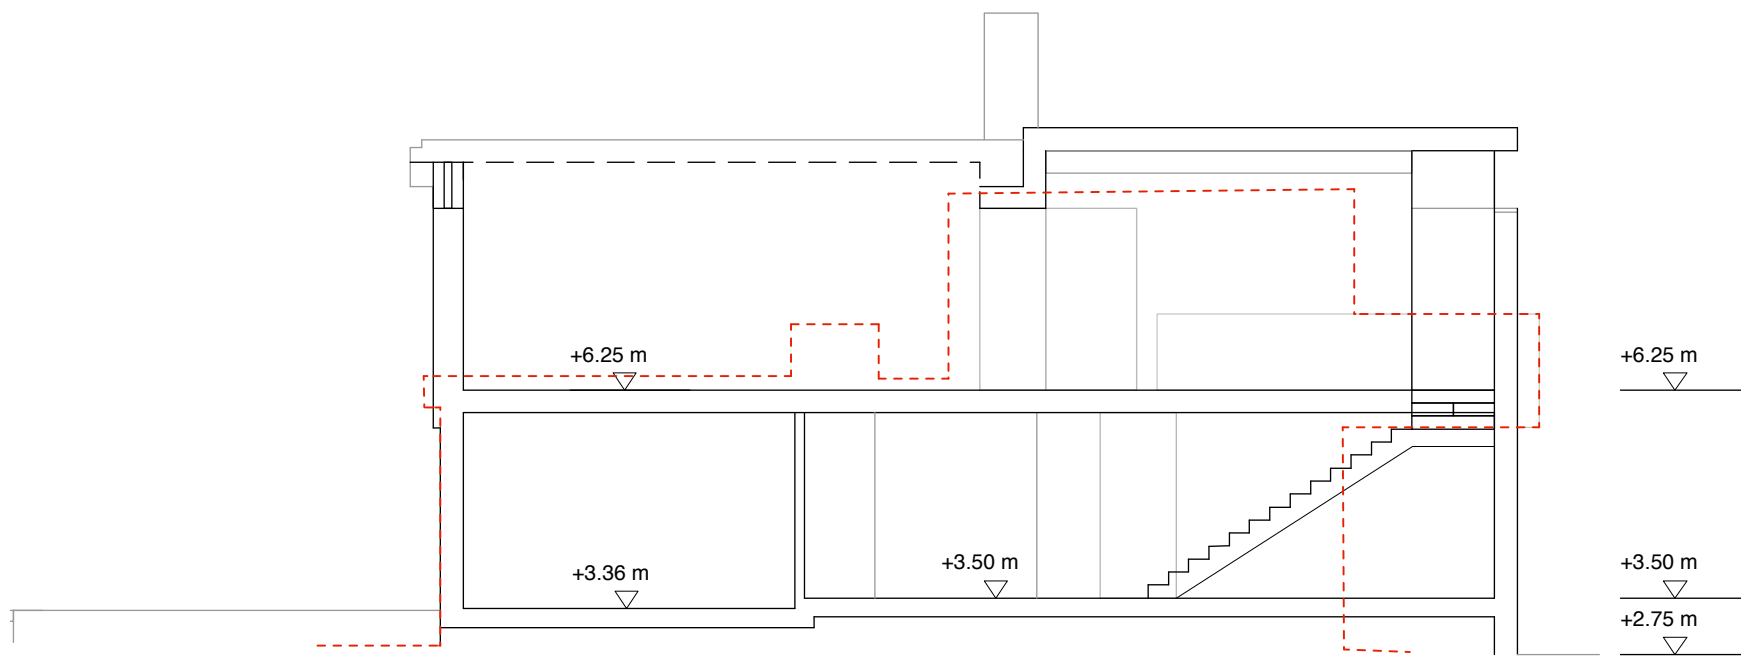

Proposed Section BB

 

TO BE READ IN CONJUNCTION WITH STRUCTURAL
ENGINEER'S DRAWINGS.
REPORT ALL DISCREPANCIES PRIOR TO PROCEEDING.

Notes:

REV B: 2018/02/06
REV A: 2018/01/25

REVISION DATE

Yeates Design LLP
74 Clerkenwell Road
London EC1M 5QA
tel: 020 7251 6667
www.yeatesdesign.co.uk



PROJECT : 36a WITTERING ROAD
HAYLING ISLAND
HAMPSHIRE PO11 9SP

DRAWING : Proposed Section


SCALE : 1:100 @ A3

DATE : DECEMBER 2017


DWG NO. 594/P/008 DWN BY : B

DRAWING STATUS : FOR TENDER ☐
FOR PLANNING ☒ FOR CONSTRUCTION ☐

INFORMATION CONTAINED IN THIS DRAWING IS THE SOLE COPYRIGHT
OF YEATES DESIGN + ARCHITECTURE AND SHOULD NOT BE
REPRODUCED WITHOUT THEIR PERMISSION

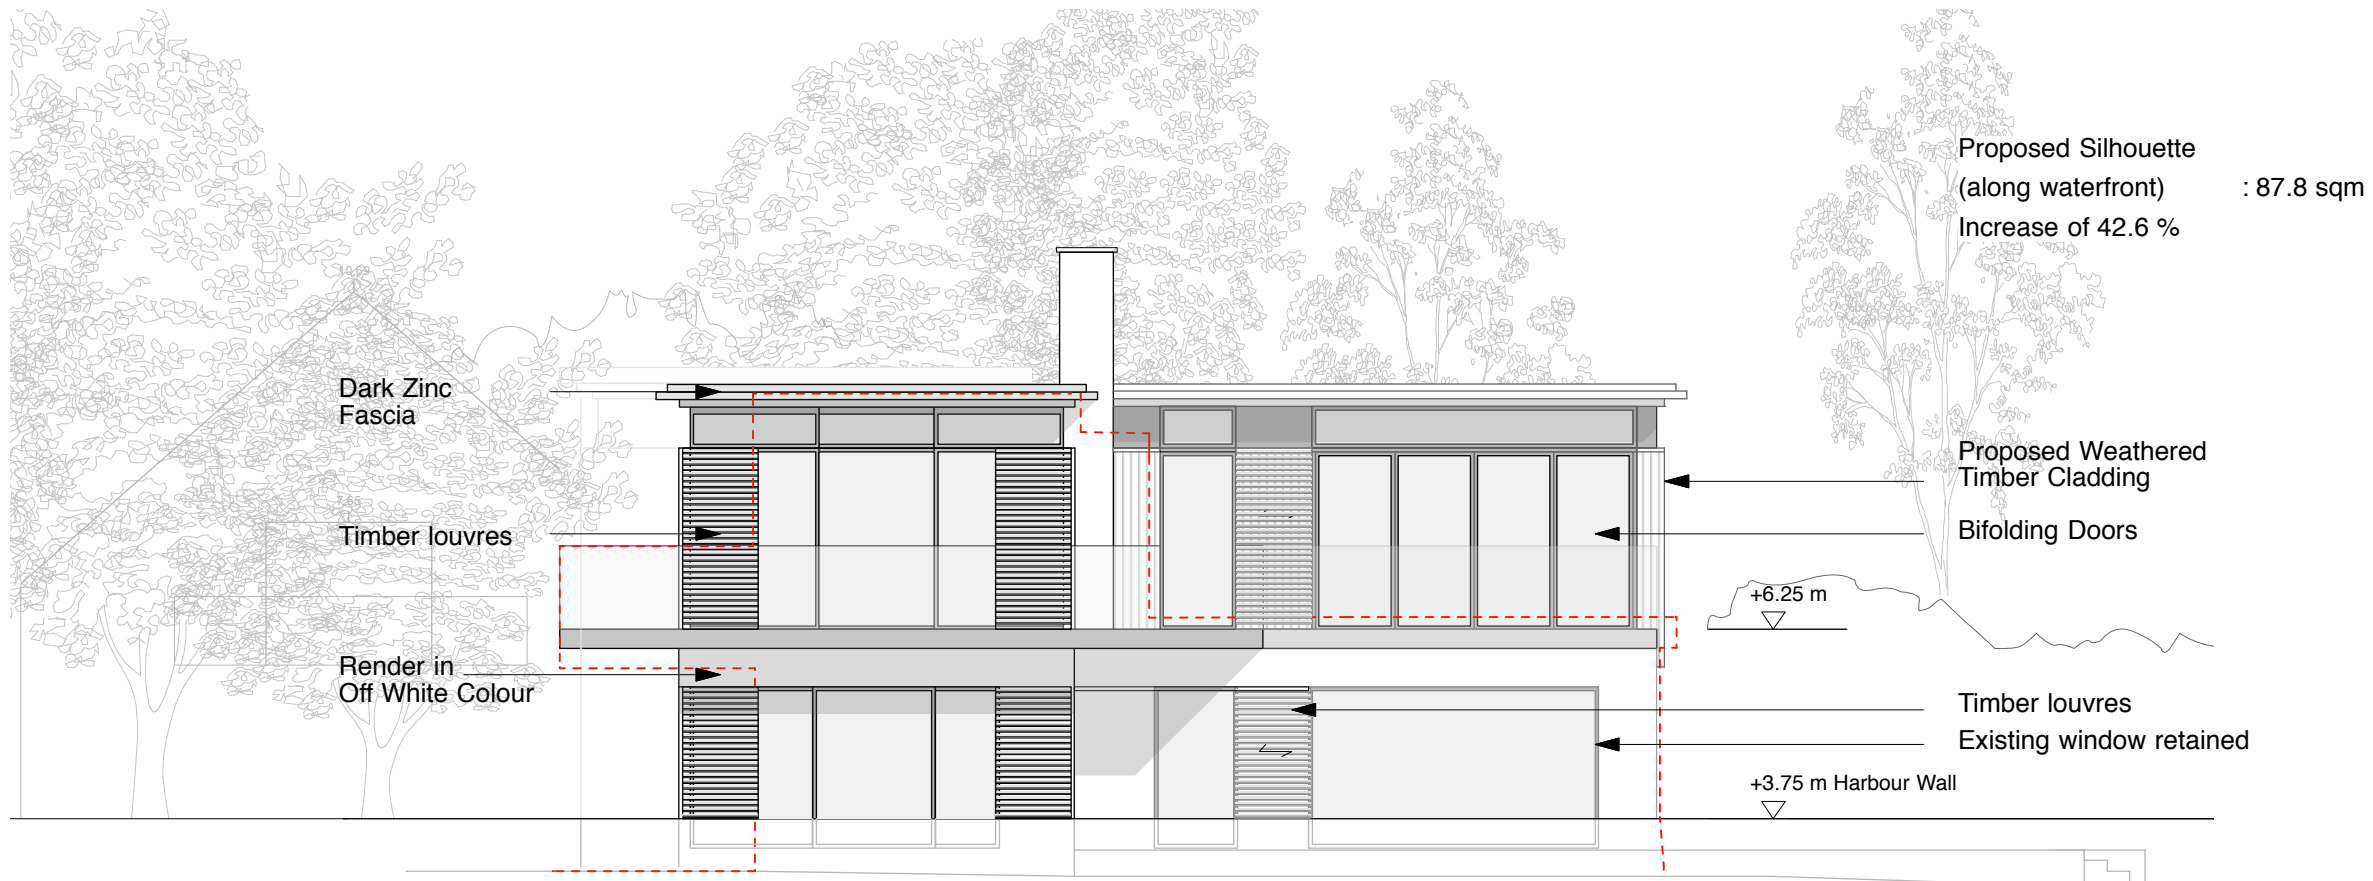

Proposed North-East Elevation
View from Waterside

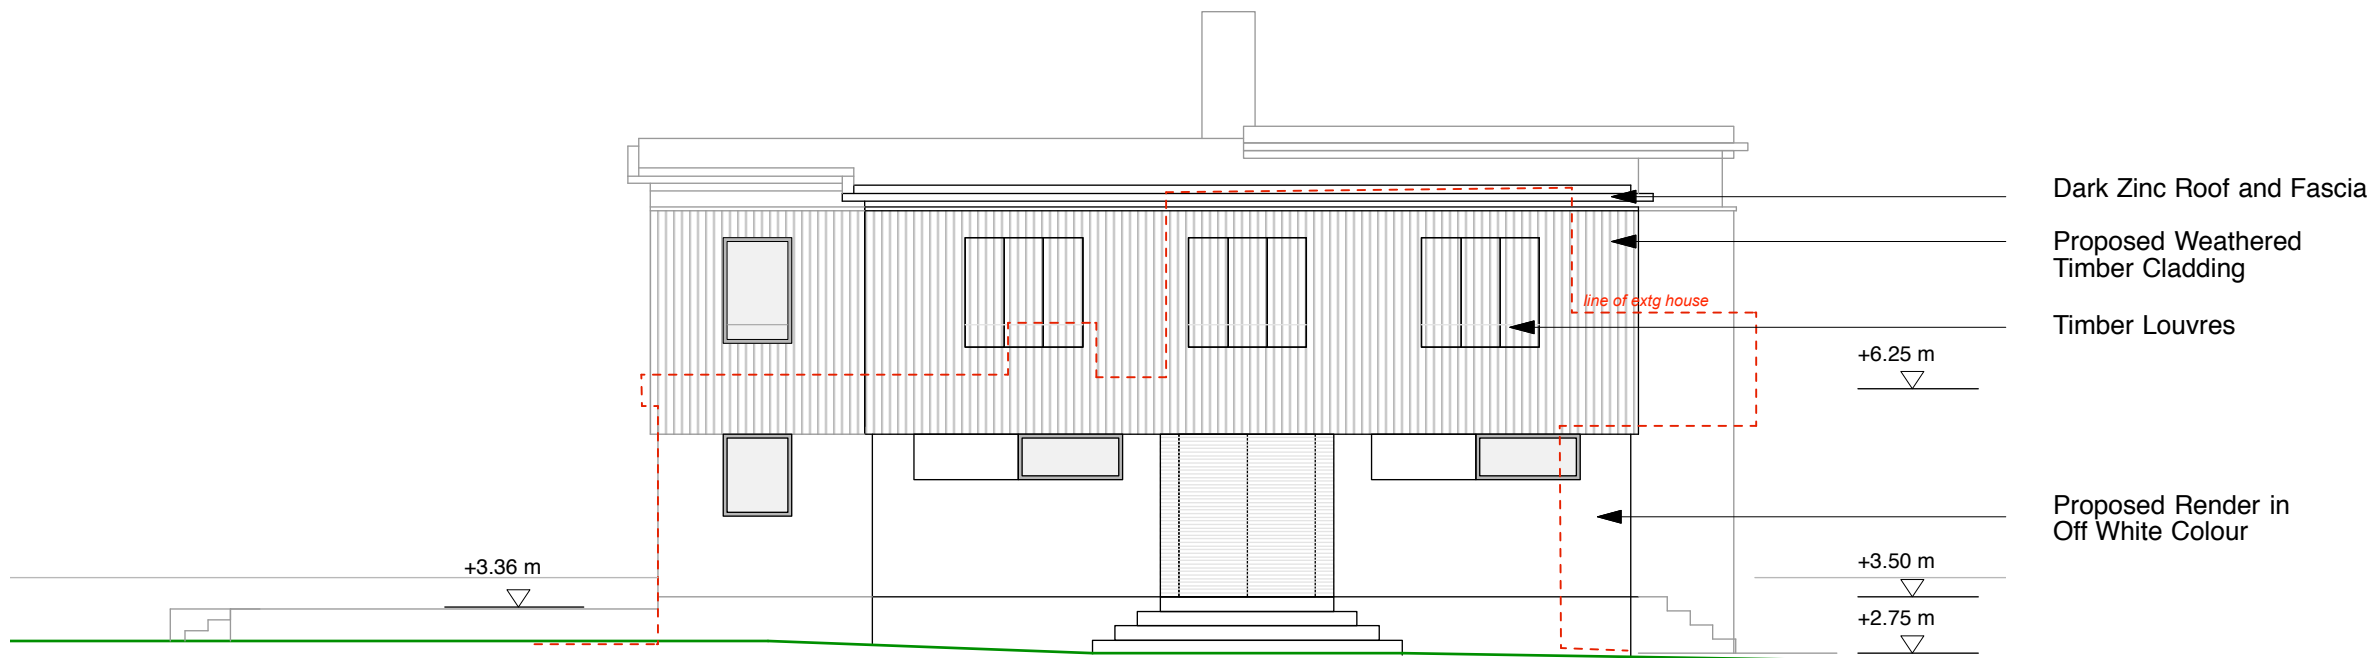

Proposed South-West Elevation
View from Wittering Road

TO BE READ IN CONJUNCTION WITH STRUCTURAL
ENGINEER'S DRAWINGS.
REPORT ALL DISCREPANCIES PRIOR TO PROCEEDING.

Notes:

REV D: 2018/02/06
REV C: 2018/01/30
REV B: 2018/01/25
REV A: 2018/01/08

REVISION

DATE

Yeates Design LLP
74 Clerkenwell Road
London EC1M 5QA
tel: 020 7251 6667
www.yeatesdesign.co.uk



PROJECT : 36a WITTERING ROAD
HAYLING ISLAND
HAMPSHIRE PO11 9SP

DRAWING : Proposed Elevation N-E, S-W

SCALE : 1:100 @ A3

DATE : DECEMBER 2017




DWG NO. 594/P/009

DWN BY :

D

DRAWING STATUS : FOR TENDER ☐
FOR PLANNING ☒ FOR CONSTRUCTION ☐

INFORMATION CONTAINED IN THIS DRAWING IS THE SOLE COPYRIGHT
OF YEATES DESIGN + ARCHITECTURE AND SHOULD NOT BE
REPRODUCED WITHOUT THEIR PERMISSION

 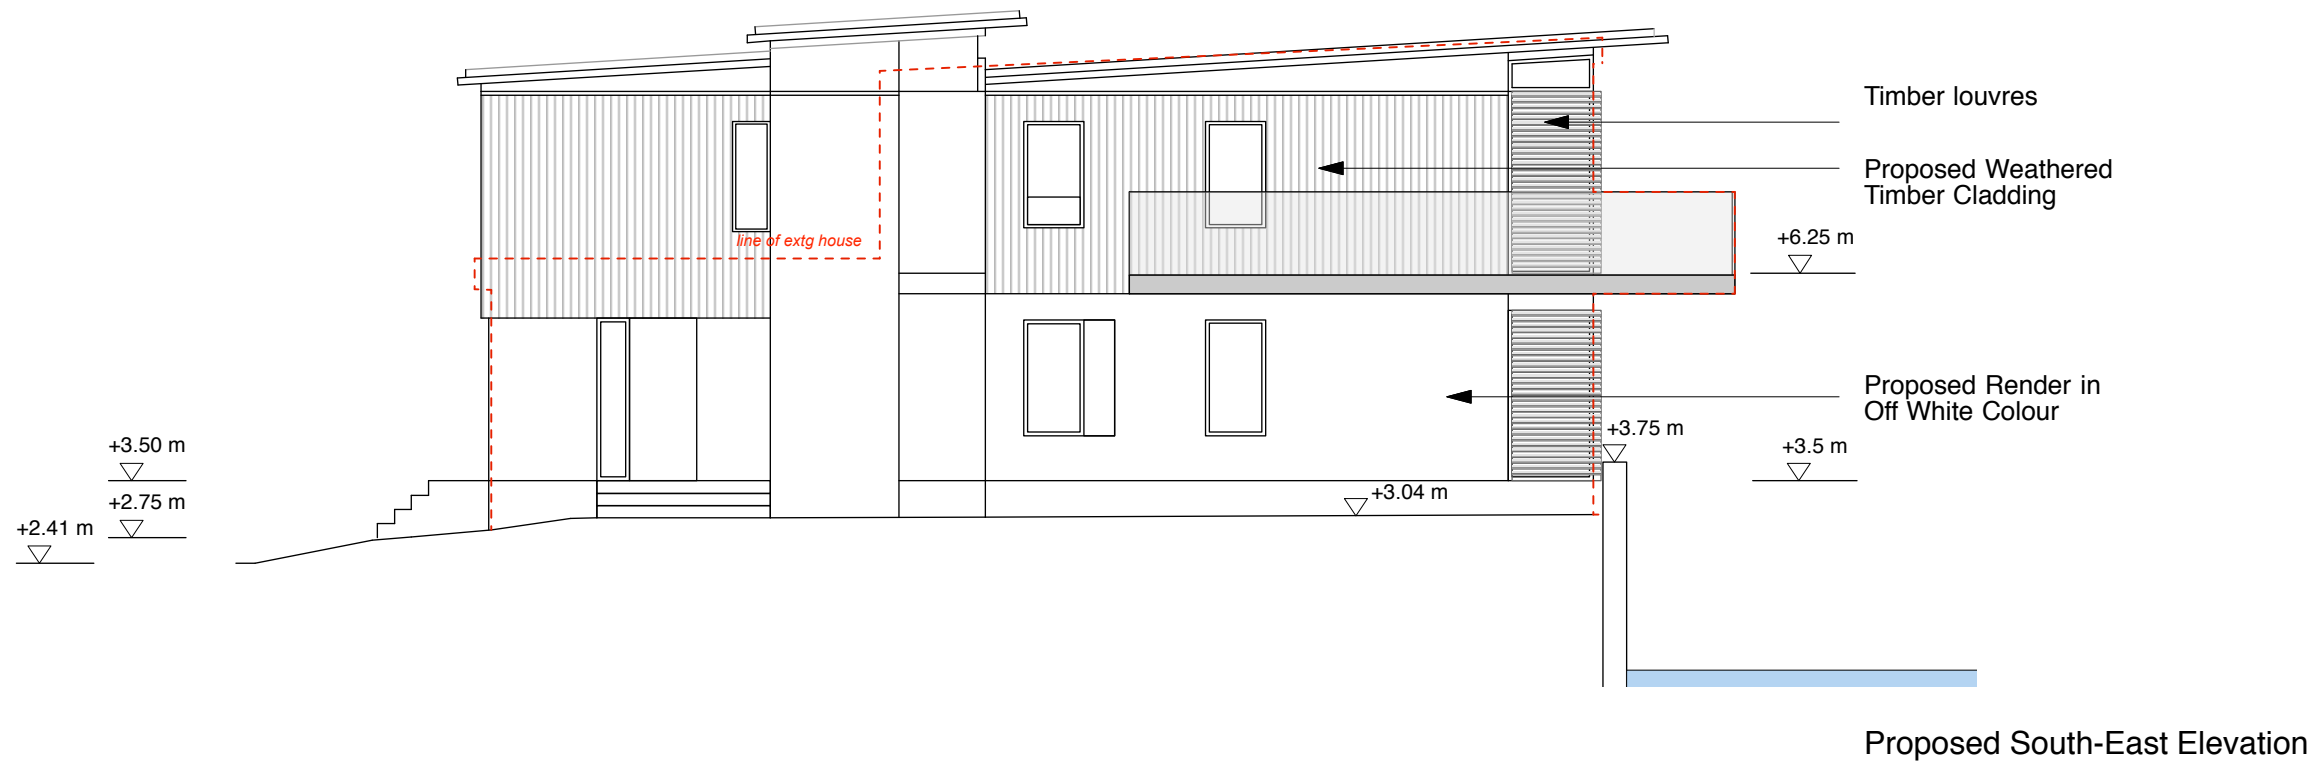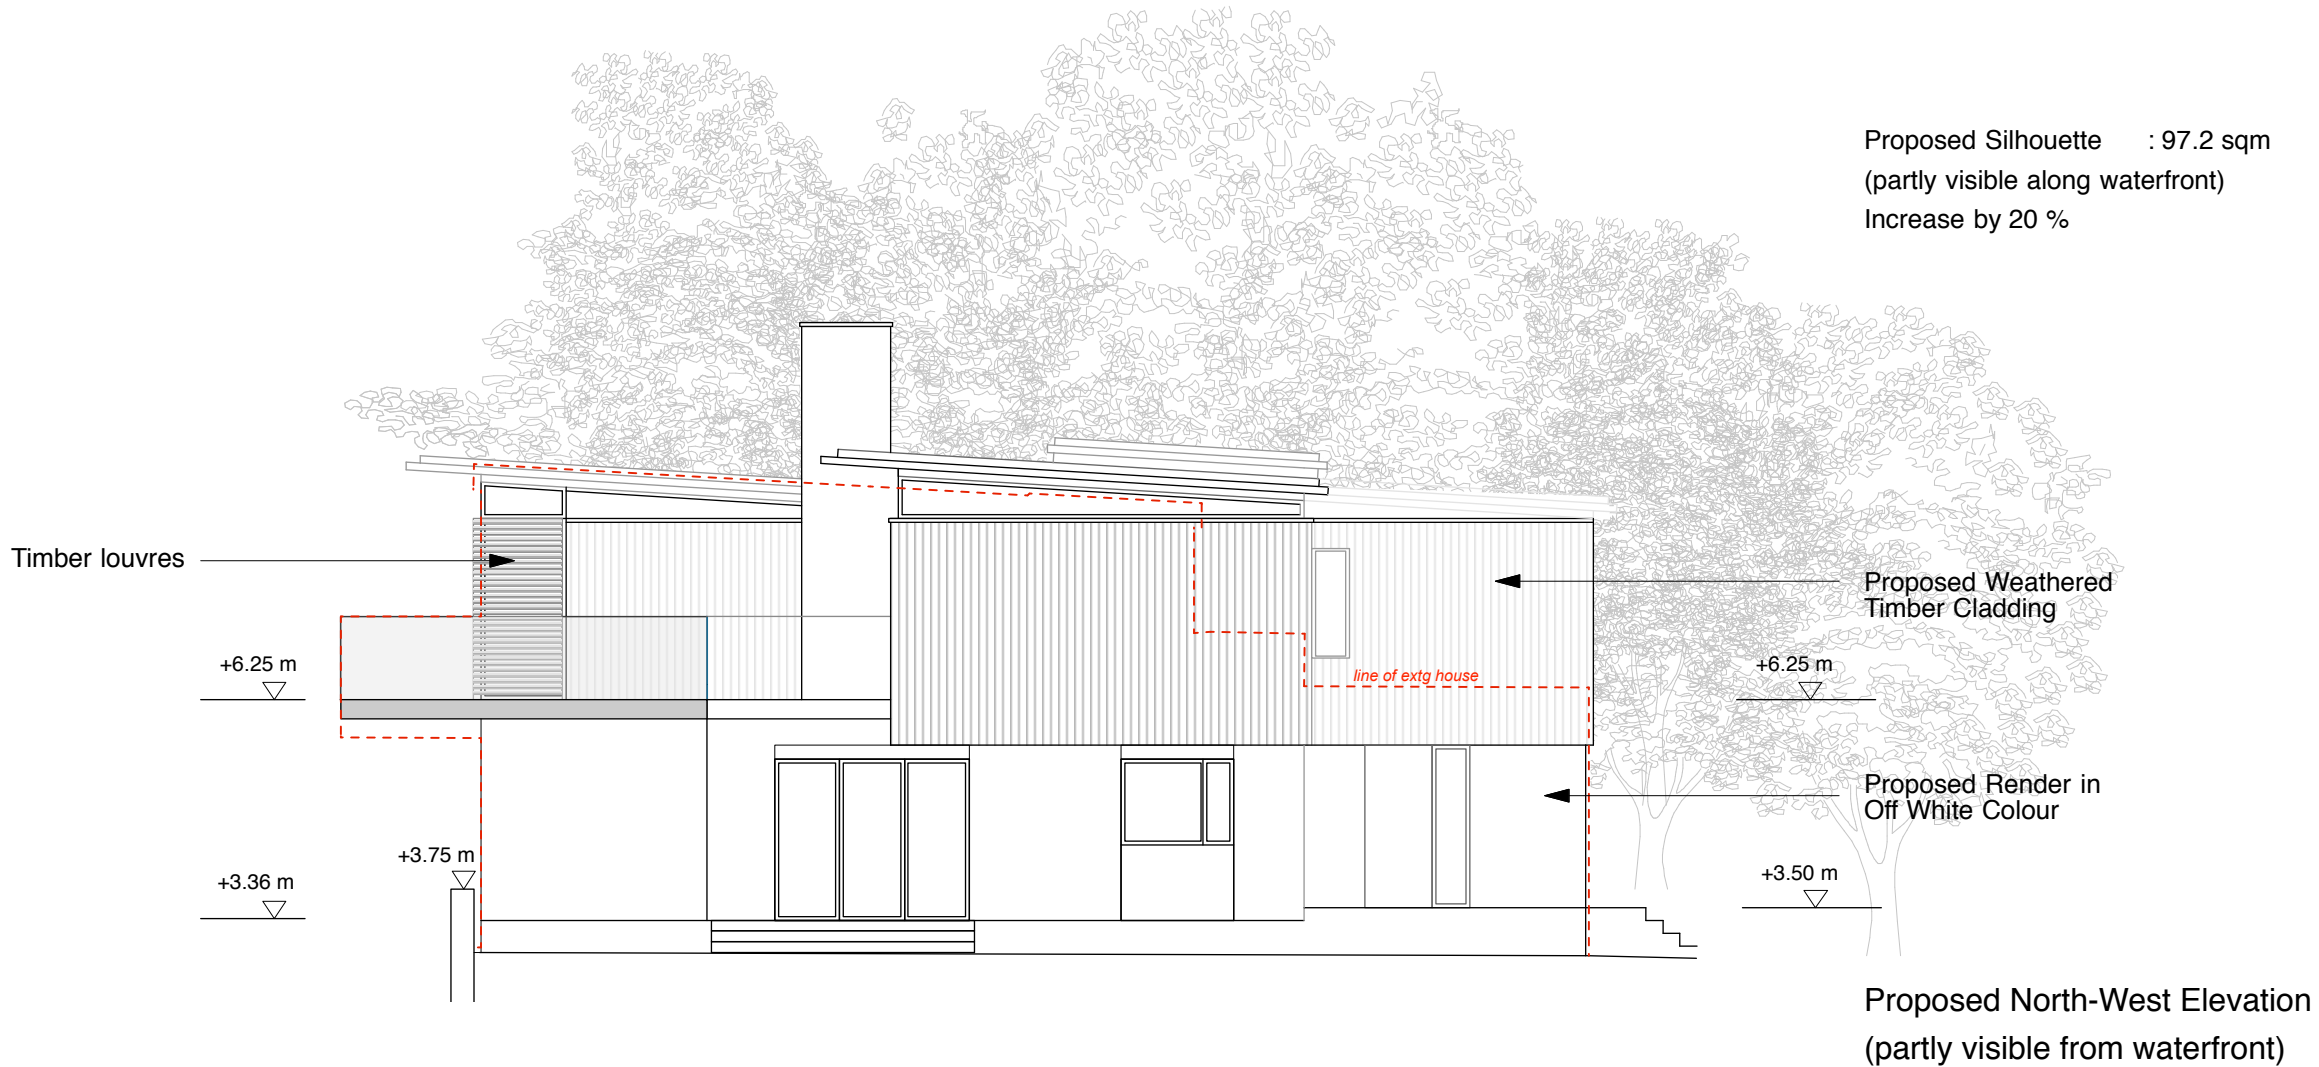

TO BE READ IN CONJUNCTION WITH STRUCTURAL
ENGINEER'S DRAWINGS.
REPORT ALL DISCREPANCIES PRIOR TO PROCEEDING.

Notes:

REV C: 2018/02/06
REV B: 2018/01/25
REV A: 2018/01/08

REVISION	DATE

Yeates Design LLP
74 Clerkenwell Road
London EC1M 5QA
tel: 020 7251 6667
www.yeatesdesign.co.uk

Y

PROJECT : 36a WITTERING ROAD
HAYLING ISLAND
HAMPSHIRE PO11 9SP

DRAWING : Proposed Elevation N-W,S-E

SCALE : 1:100 @ A3

DATE : DECEMBER 2017

DWG NO. 594/P/010 C DWN BY :

DRAWING STATUS : FOR TENDER ☐
FOR PLANNING ☒ FOR CONSTRUCTION ☐

INFORMATION CONTAINED IN THIS DRAWING IS THE SOLE COPYRIGHT
OF YEATES DESIGN + ARCHITECTURE AND SHOULD NOT BE
REPRODUCED WITHOUT THEIR PERMISSION