


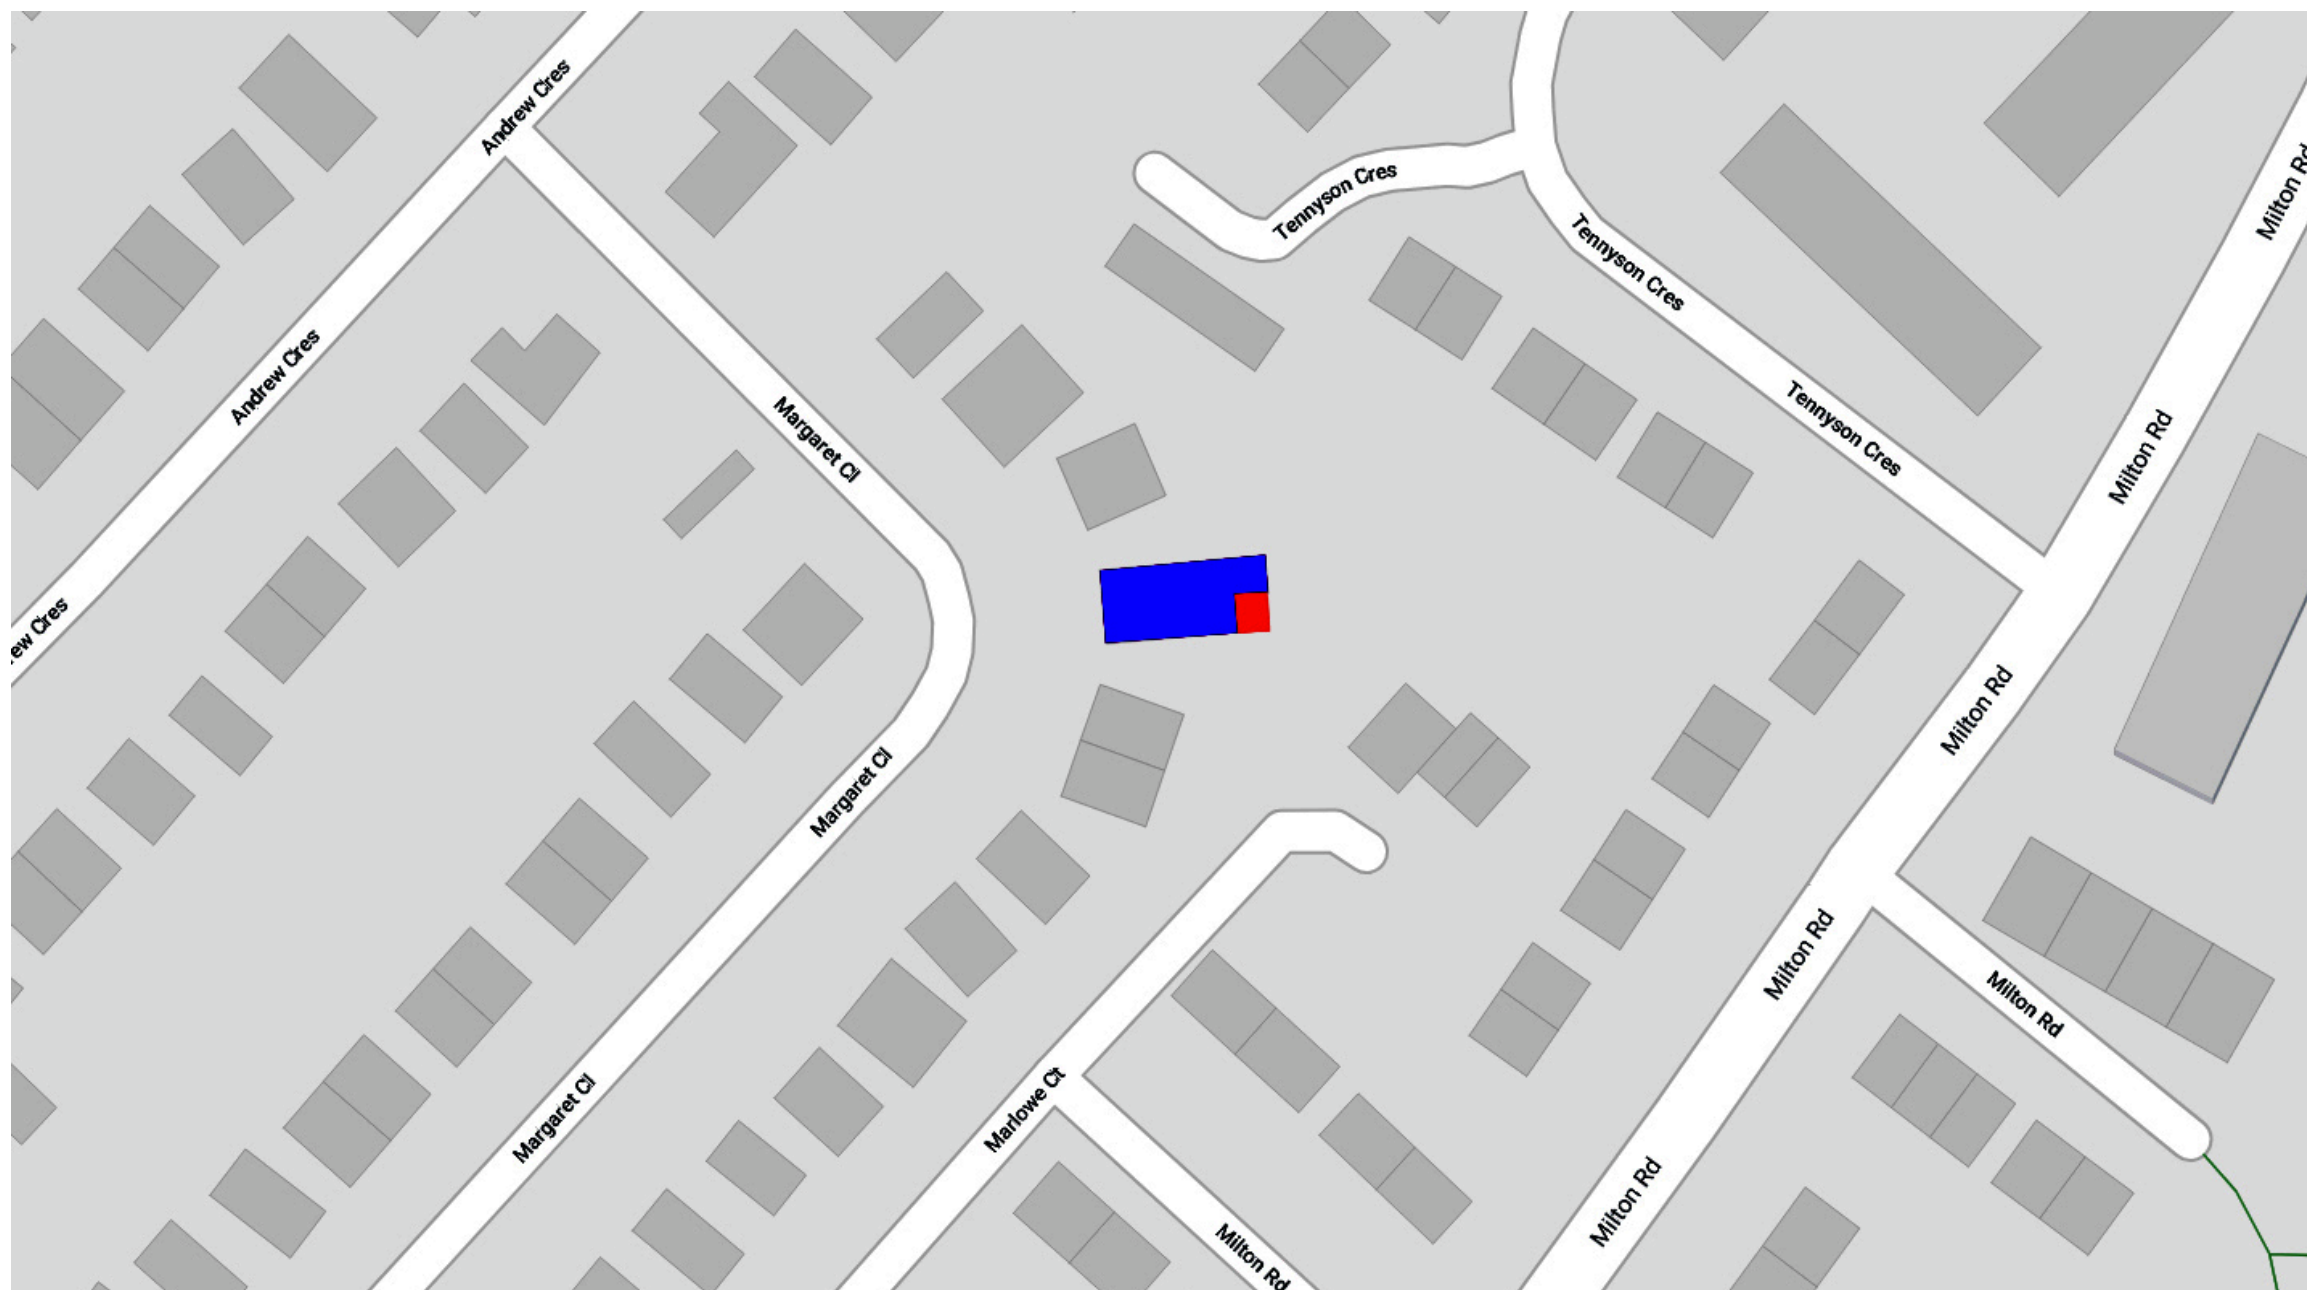

PROPERTY LOCATION



NEW EXTENSION

LOCATION PLAN
NTS

NOTES:

This drawing is to be read in conjunction with all other relevant drawings, schedules and specifications.
All interior dimensions including ceiling heights are taken to and from finished surfaces unless otherwise stated.

All levels and dimensions must be checked on site.
Any discrepancies with the information depicted in this drawing must be reported in writing to the author.
Responsibility can not be accepted for alterations made to this drawing without prior permission from the author.

This drawing must not be photocopied, scaled or reproduced otherwise scale accuracy can not be guaranteed.

This drawing should not be used in any circumstances for any structural calculations or building construction, refurbishment, fittings or demolition work.

All dimensions are approximate and must be checked on site.

JORDAN

www.jordangraphics.org

EUGENE JORDAN

Flat 10
392 Upper Richmond Road
Putney
SW15 6JJ

Tel: 07808793723
Email: se777ens@gmail.com

Client: Tarina & Kevin
7 Margarett Close,
Waterlooville, PO7 6BD

Project:
Extension with Lantern Skylight and
internal layout changes

Title:
Location Plan


Drawn: EMJ

Date: 20 January 2018


Scale:
As shown
-A3

Dwg No.
001


Status:
Rev-A

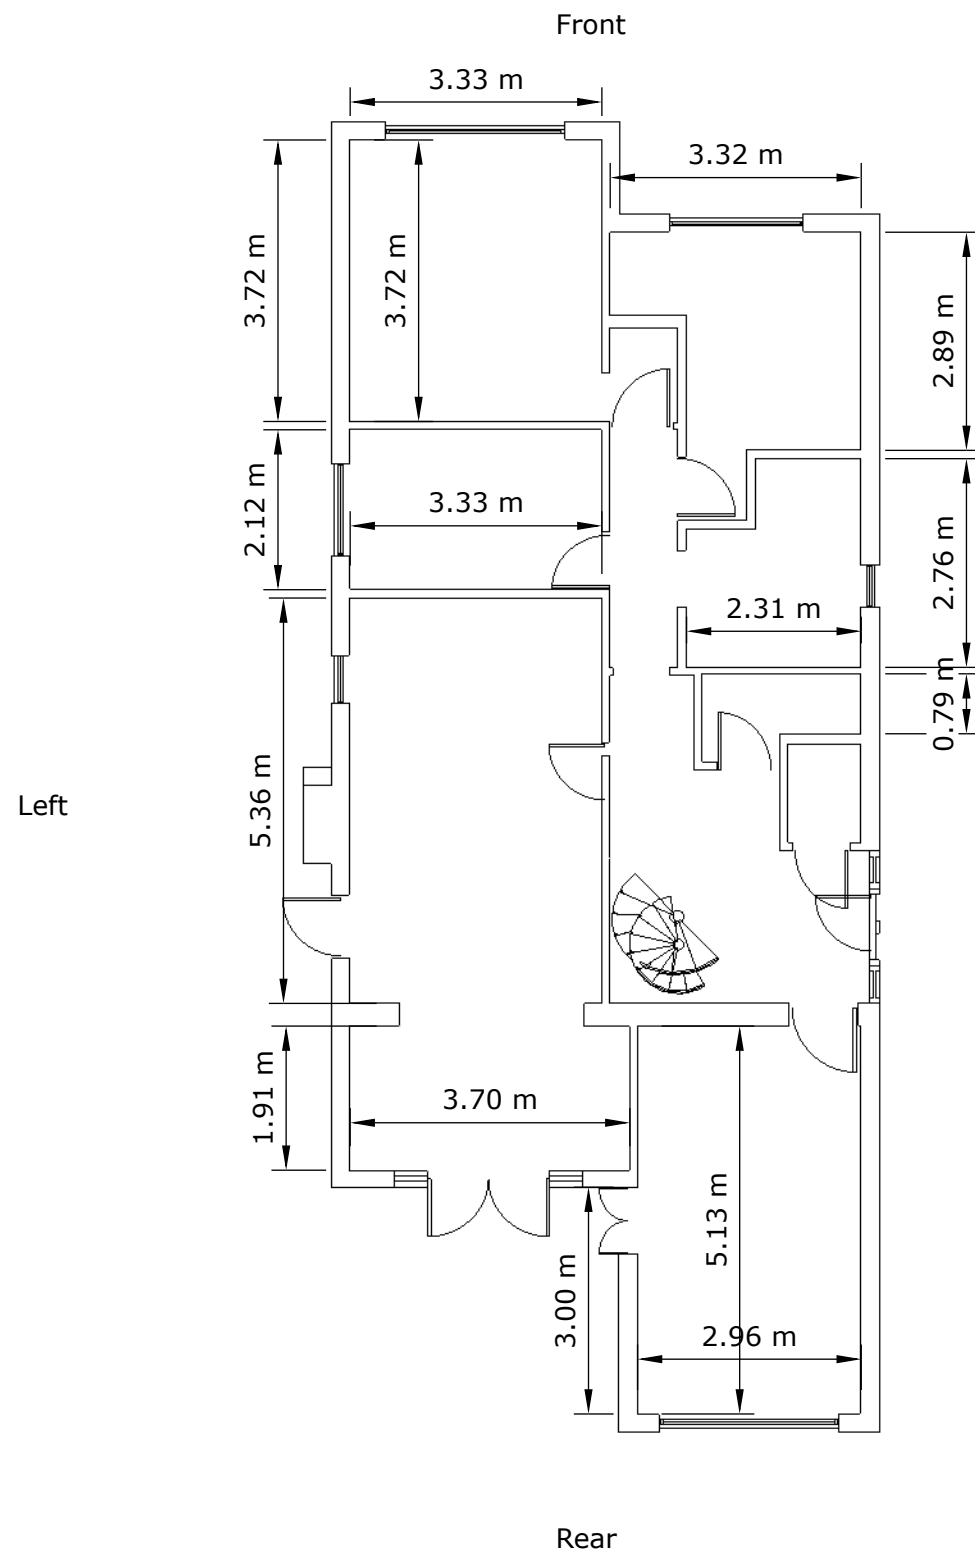

EXISTING FLOOR PLAN
1:100

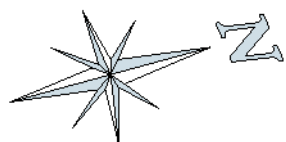

0 1 2 3 4 5m
Scale 1:100 - A3

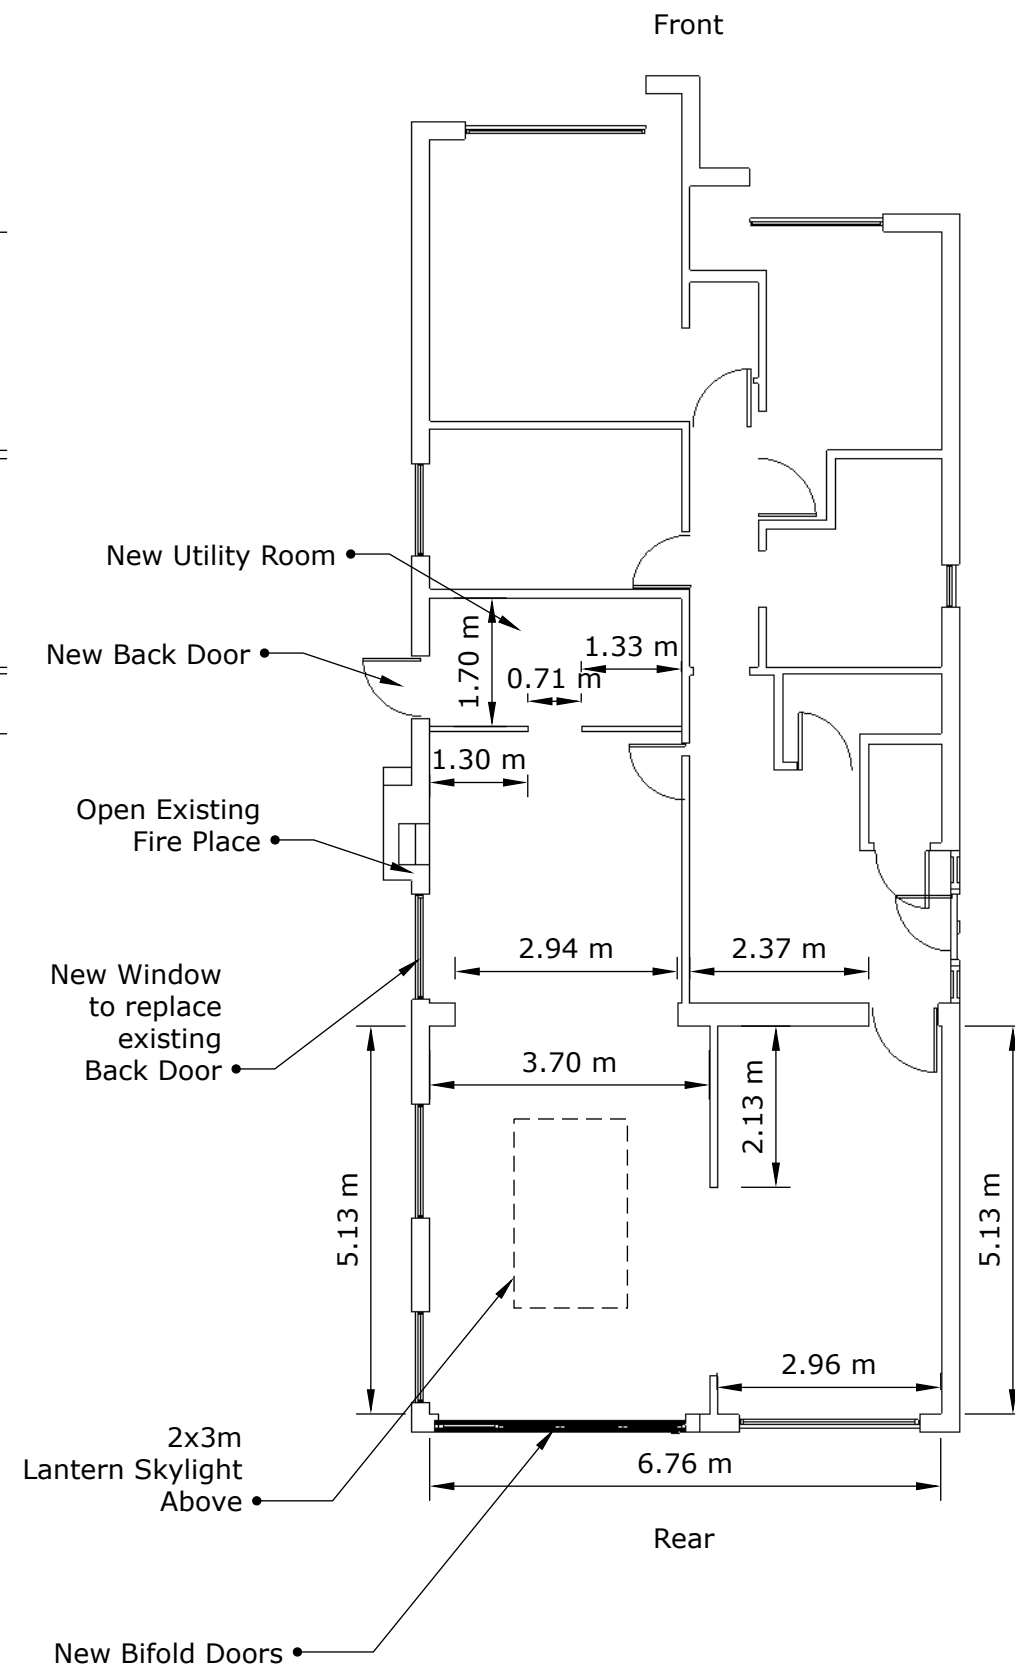

PROPOSED FLOOR PLAN
1:100

NOTES:

This drawing is to be read in conjunction with all other relevant drawings, schedules and specifications.
All interior dimensions including ceiling heights are taken to and from finished surfaces unless otherwise stated.
All levels and dimensions must be checked on site.
Any discrepancies with the information depicted in this drawing must be reported in writing to the author.
Responsibility can not be accepted for alterations made to this drawing without prior permission from the author.
This drawing must not be photocopied, scaled or reproduced otherwise scale accuracy can not be guaranteed.
This drawing should not be used in any circumstances for any structural calculations or building construction, refurbishment, fittings or demolition work.
All dimensions are approximate and must be checked on site.

JORDAN

www.jordangraphics.org

EUGENE JORDAN

Flat 10
392 Upper Richmond Road
Putney
SW15 6JJ

Tel: 07808793723
Email: se777ens@gmail.com

Client: Tarina & Kevin
7 Margarett Close,
Waterlooville, PO7 6BD

Project:
Extension with Lantern Skylight and
internal layout changes

Title:
**Existing & Proposed
floor plans**


Drawn: EMJ

Date: 20 January 2018


Scale:
As shown
-A3

Dwg No.
002

Status:
Rev-A

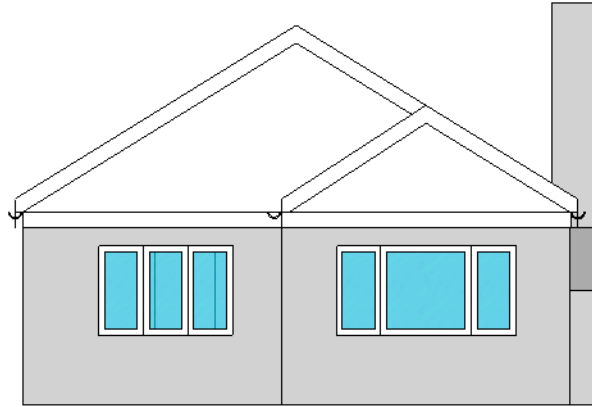


EXISTING FRONT ELEVATION
1:100

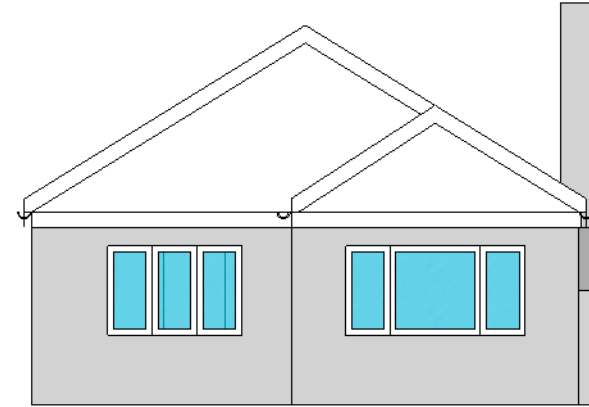

PROPOSED FRONT ELEVATION
1:100




EXISTING REAR ELEVATION
1:100

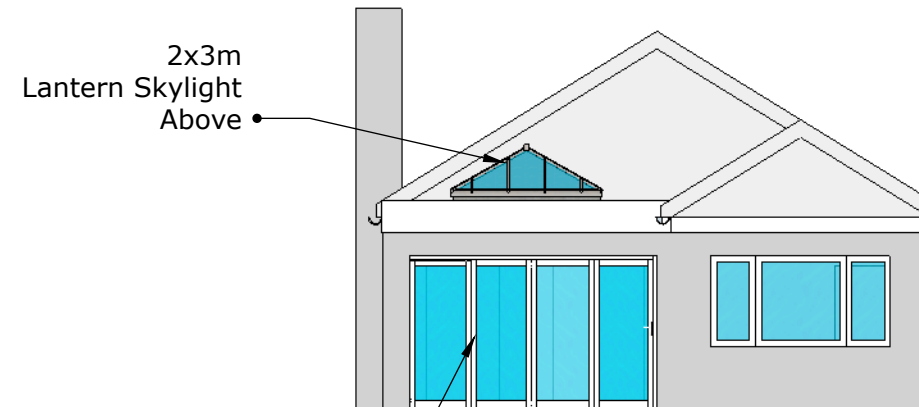

PROPOSED REAR ELEVATION
1:100

2x3m
Lantern Skylight
Above

New Bifold Doors

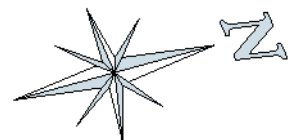

0 1 2 3 4 5m
Scale 1:100 - A3

NOTES:

This drawing is to be read in conjunction with all other relevant drawings, schedules and specifications.
All interior dimensions including ceiling heights are taken to and from finished surfaces unless otherwise stated.
All levels and dimensions must be checked on site.
Any discrepancies with the information depicted in this drawing must be reported in writing to the author.
Responsibility can not be accepted for alterations made to this drawing without prior permission from the author.
This drawing must not be photocopied, scaled or reproduced otherwise scale accuracy can not be guaranteed.
This drawing should not be used in any circumstances for any structural calculations or building construction, refurbishment, fittings or demolition work.
All dimensions are approximate and must be checked on site.

JORDAN

www.jordangraphics.org

EUGENE JORDAN

Flat 10
392 Upper Richmond Road
Putney
SW15 6JJ

Tel: 07808793723
Email: se777ens@gmail.com

Client: Tarina & Kevin
7 Margarett Close,
Waterlooville, PO7 6BD

Project:
Extension with Lantern Skylight and
internal layout changes

Title:
**Existing & Proposed Front
& Rear Elevations**

Drawn: EMJ

Date: 20 January 2018


Scale:
As shown
-A3

Dwg No.
003


Status:
Rev-A



EXISTING LEFT ELEVATION
1:100

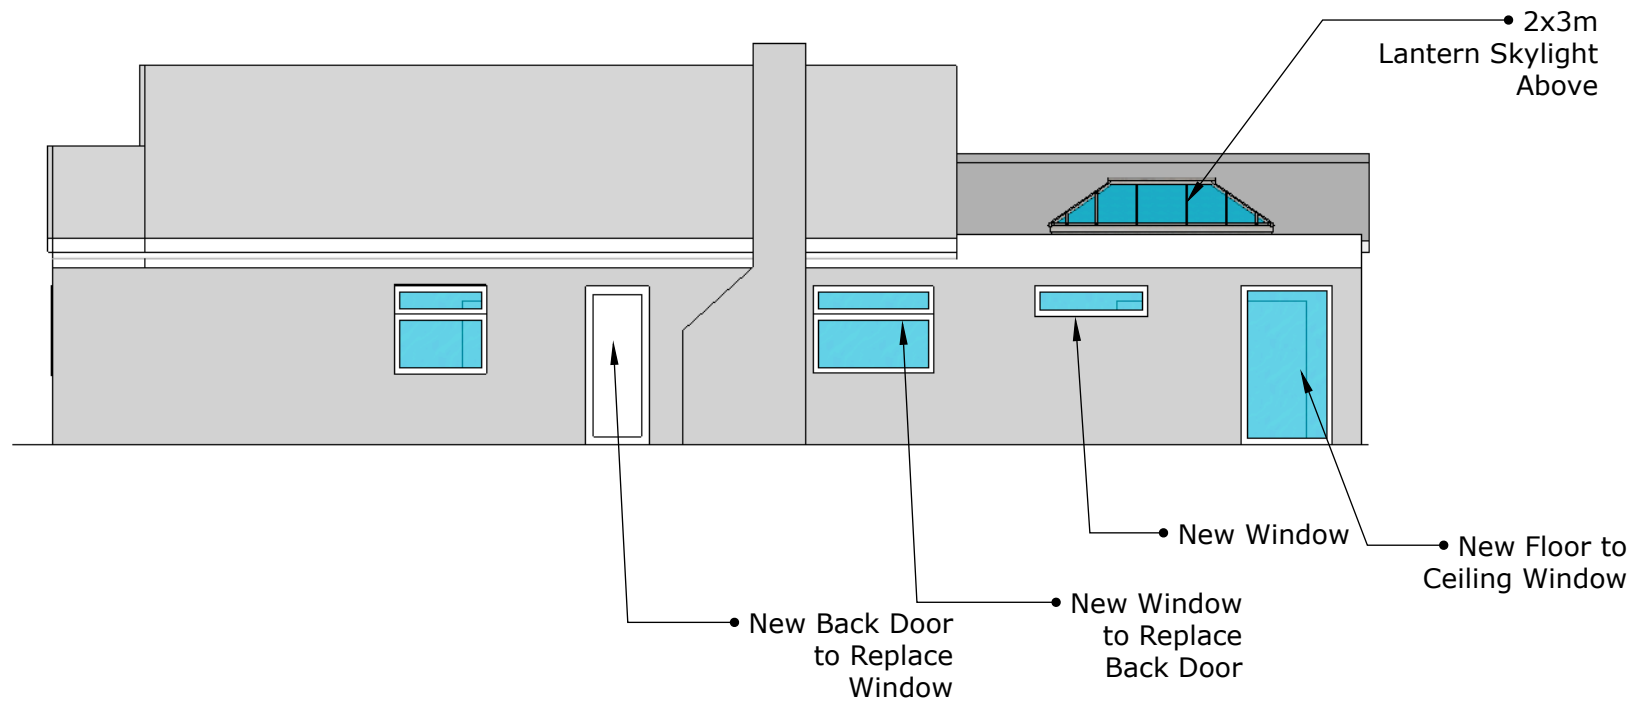

PROPOSED LEFT ELEVATION
1:100

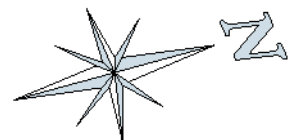

Scale 1:100 - A3

NOTES:

This drawing is to be read in conjunction with all other relevant drawings, schedules and specifications.
All interior dimensions including ceiling heights are taken to and from finished surfaces unless otherwise stated.
All levels and dimensions must be checked on site.
Any discrepancies with the information depicted in this drawing must be reported in writing to the author.
Responsibility can not be accepted for alterations made to this drawing without prior permission from the author.
This drawing must not be photocopied, scaled or reproduced otherwise scale accuracy can not be guaranteed.
This drawing should not be used in any circumstances for any structural calculations or building construction, refurbishment, fittings or demolition work.
All dimensions are approximate and must be checked on site.

JORDAN

www.jordangraphics.org

EUGENE JORDAN

Flat 10
392 Upper Richmond Road
Putney
SW15 6JJ

Tel: 07808793723
Email: se777ens@gmail.com

Client: Tarina & Kevin
7 Margarett Close,
Waterlooville, PO7 6BD

Project:
Extension with Lantern Skylight and
internal layout changes

Title:
**Existing & Proposed Left
Elevations**


Drawn: EMJ

Date: 20 January 2018


Scale:
As shown
-A3

Dwg No.
004


Status:
Rev-A

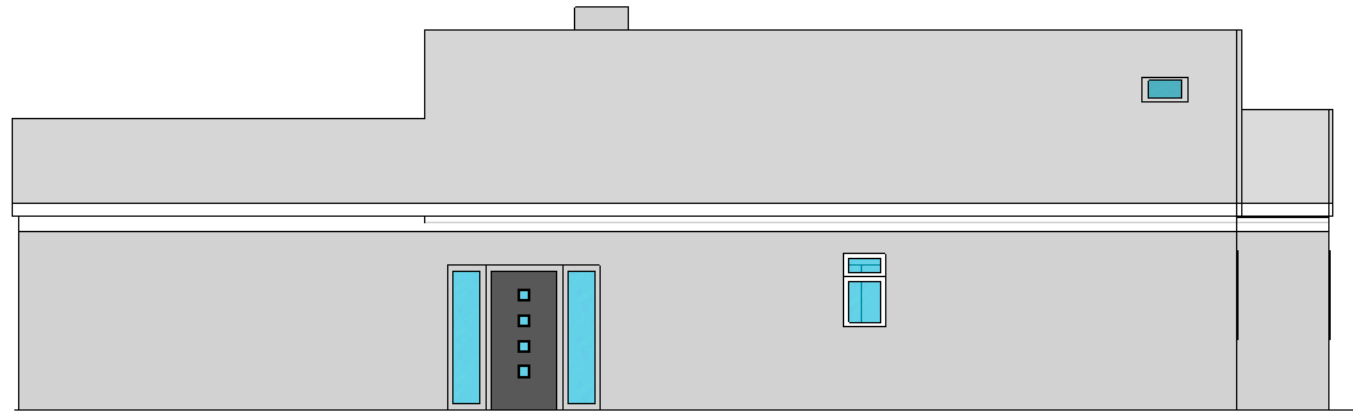

EXISTING RIGHT ELEVATION
1:100

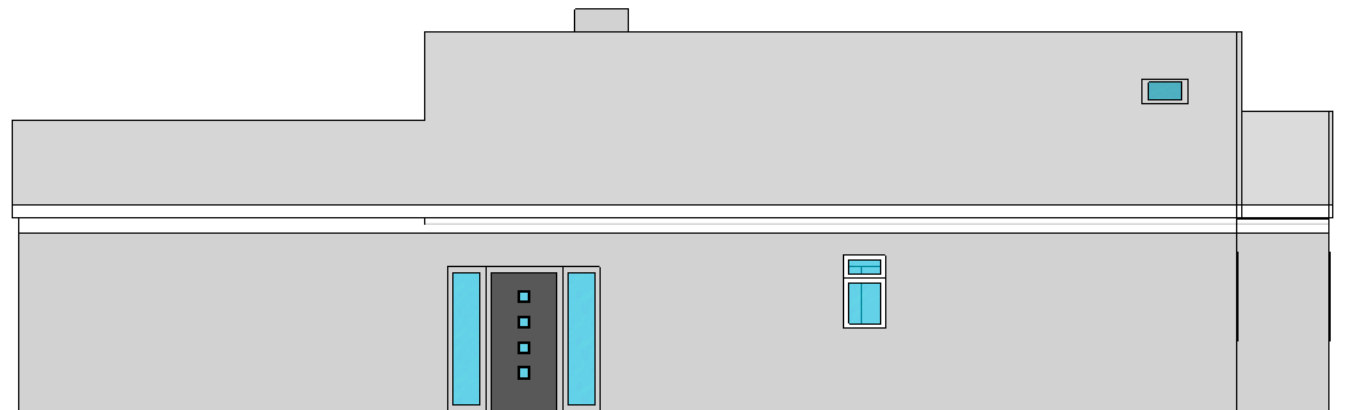

PROPOSED RIGHT ELEVATION
1:100

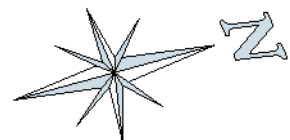

0 1 2 3 4 5m
Scale 1:100 - A3

NOTES:

This drawing is to be read in conjunction with all other relevant drawings, schedules and specifications.
All interior dimensions including ceiling heights are taken to and from finished surfaces unless otherwise stated.
All levels and dimensions must be checked on site.
Any discrepancies with the information depicted in this drawing must be reported in writing to the author.
Responsibility can not be accepted for alterations made to this drawing without prior permission from the author.
This drawing must not be photocopied, scaled or reproduced otherwise scale accuracy can not be guaranteed.
This drawing should not be used in any circumstances for any structural calculations or building construction, refurbishment, fittings or demolition work.
All dimensions are approximate and must be checked on site.

JORDAN

www.jordangraphics.org

EUGENE JORDAN

Flat 10
392 Upper Richmond Road
Putney
SW15 6JJ

Tel: 07808793723
Email: se777ens@gmail.com

Client: Tarina & Kevin
7 Margarett Close,
Waterlooville, PO7 6BD

Project:
Extension with Lantern Skylight and
internal layout changes

Title:
**Existing & Proposed Right
Elevations**


Drawn:
EMJ

Date:
20 January 2018

Scale:
As shown
-A3

Dwg No.
005

Status:
Rev-A

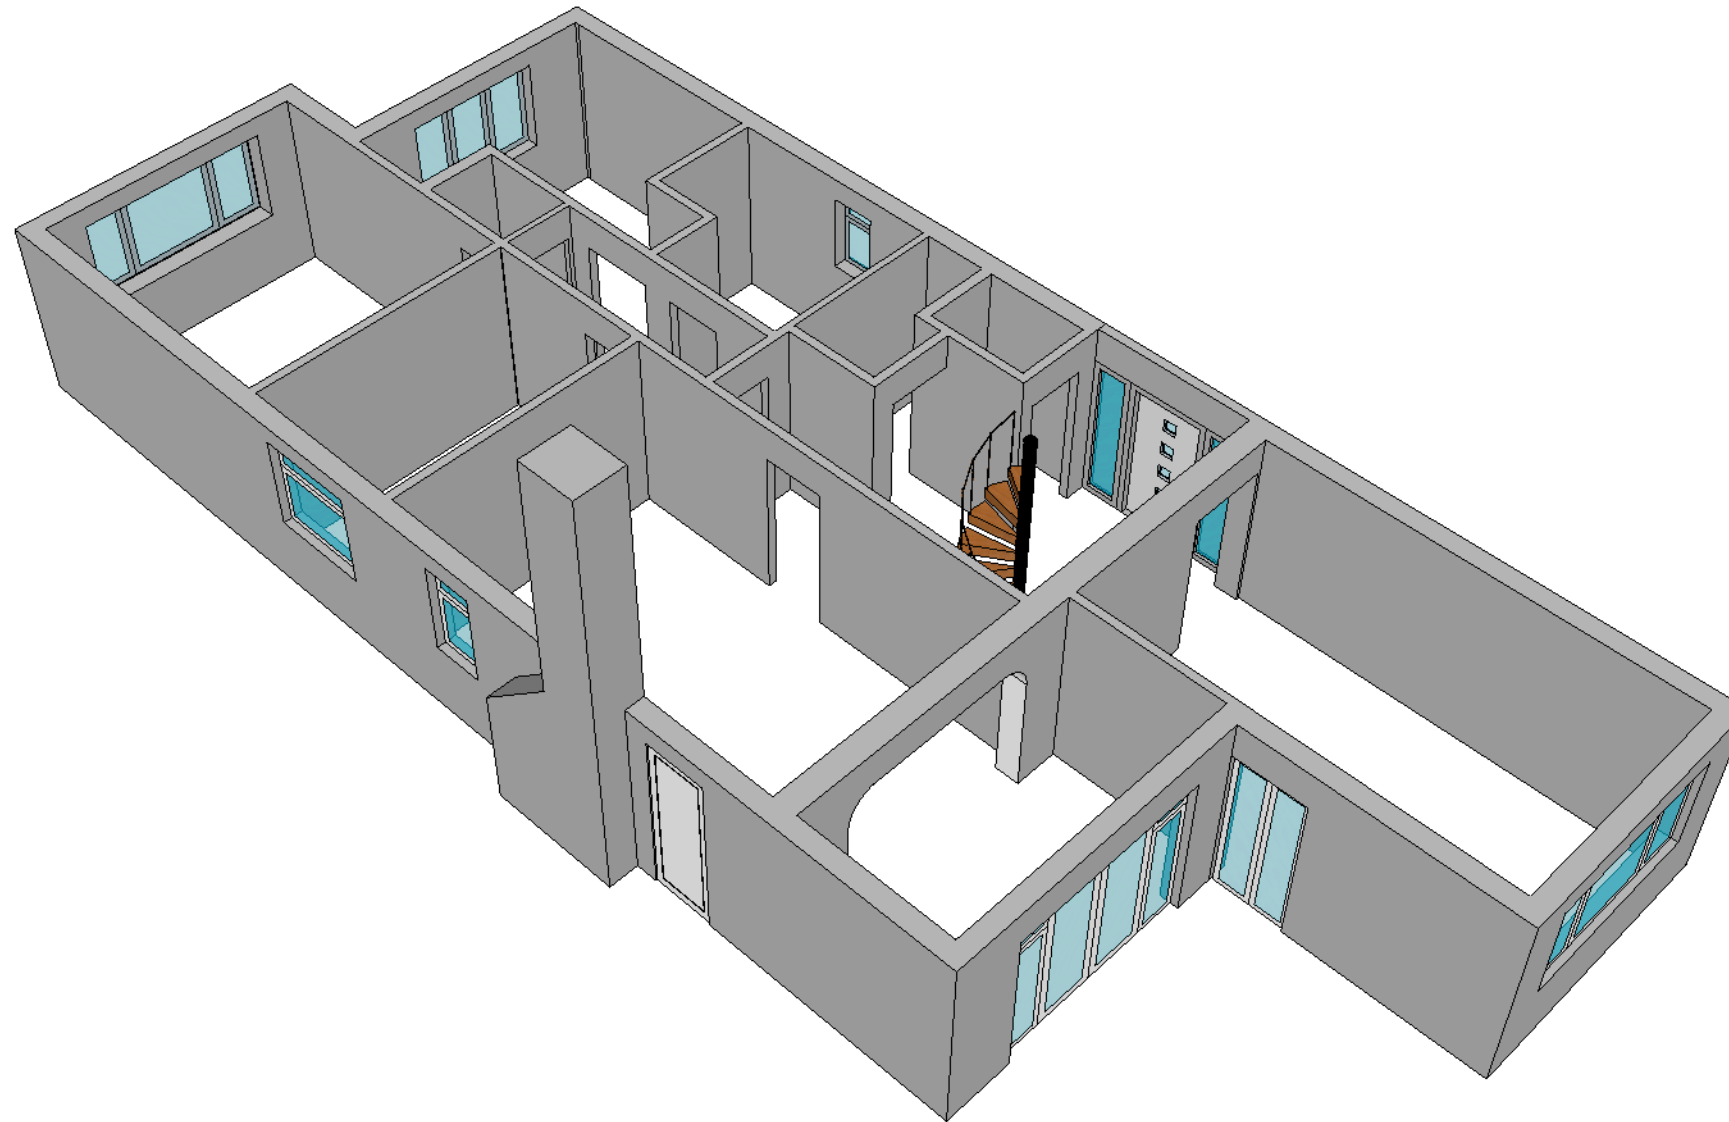

EXISTING 3D -1

NOTES:

This drawing is to be read in conjunction with all other relevant drawings, schedules and specifications.
 All interior dimensions including ceiling heights are taken to and from finished surfaces unless otherwise stated.
 All levels and dimensions must be checked on site.
 Any discrepancies with the information depicted in this drawing must be reported in writing to the author.
 Responsibility can not be accepted for alterations made to this drawing without prior permission from the author.
 This drawing must not be photocopied, scaled or reproduced otherwise scale accuracy can not be guaranteed.
 This drawing should not be used in any circumstances for any structural calculations or building construction, refurbishment, fittings or demolition work.
 All dimensions are approximate and must be checked on site.

JORDAN

www.jordangraphics.org

EUGENE JORDAN

Flat 10
 392 Upper Richmond Road
 Putney
 SW15 6JJ

Tel: 07808793723
 Email: se777ens@gmail.com

Client: Tarina & Kevin
 7 Margarete Close,
 Waterloooville, PO7 6BD

Project:
 Extension with Lantern Skylight and
 internal layout changes


Title:
Existing 3D -1

Drawn:
 EMJ

Date:
 20 January 2018

Scale: As shown -A3	Dwg No. 006
---------------------------	----------------

Status:
Rev-A

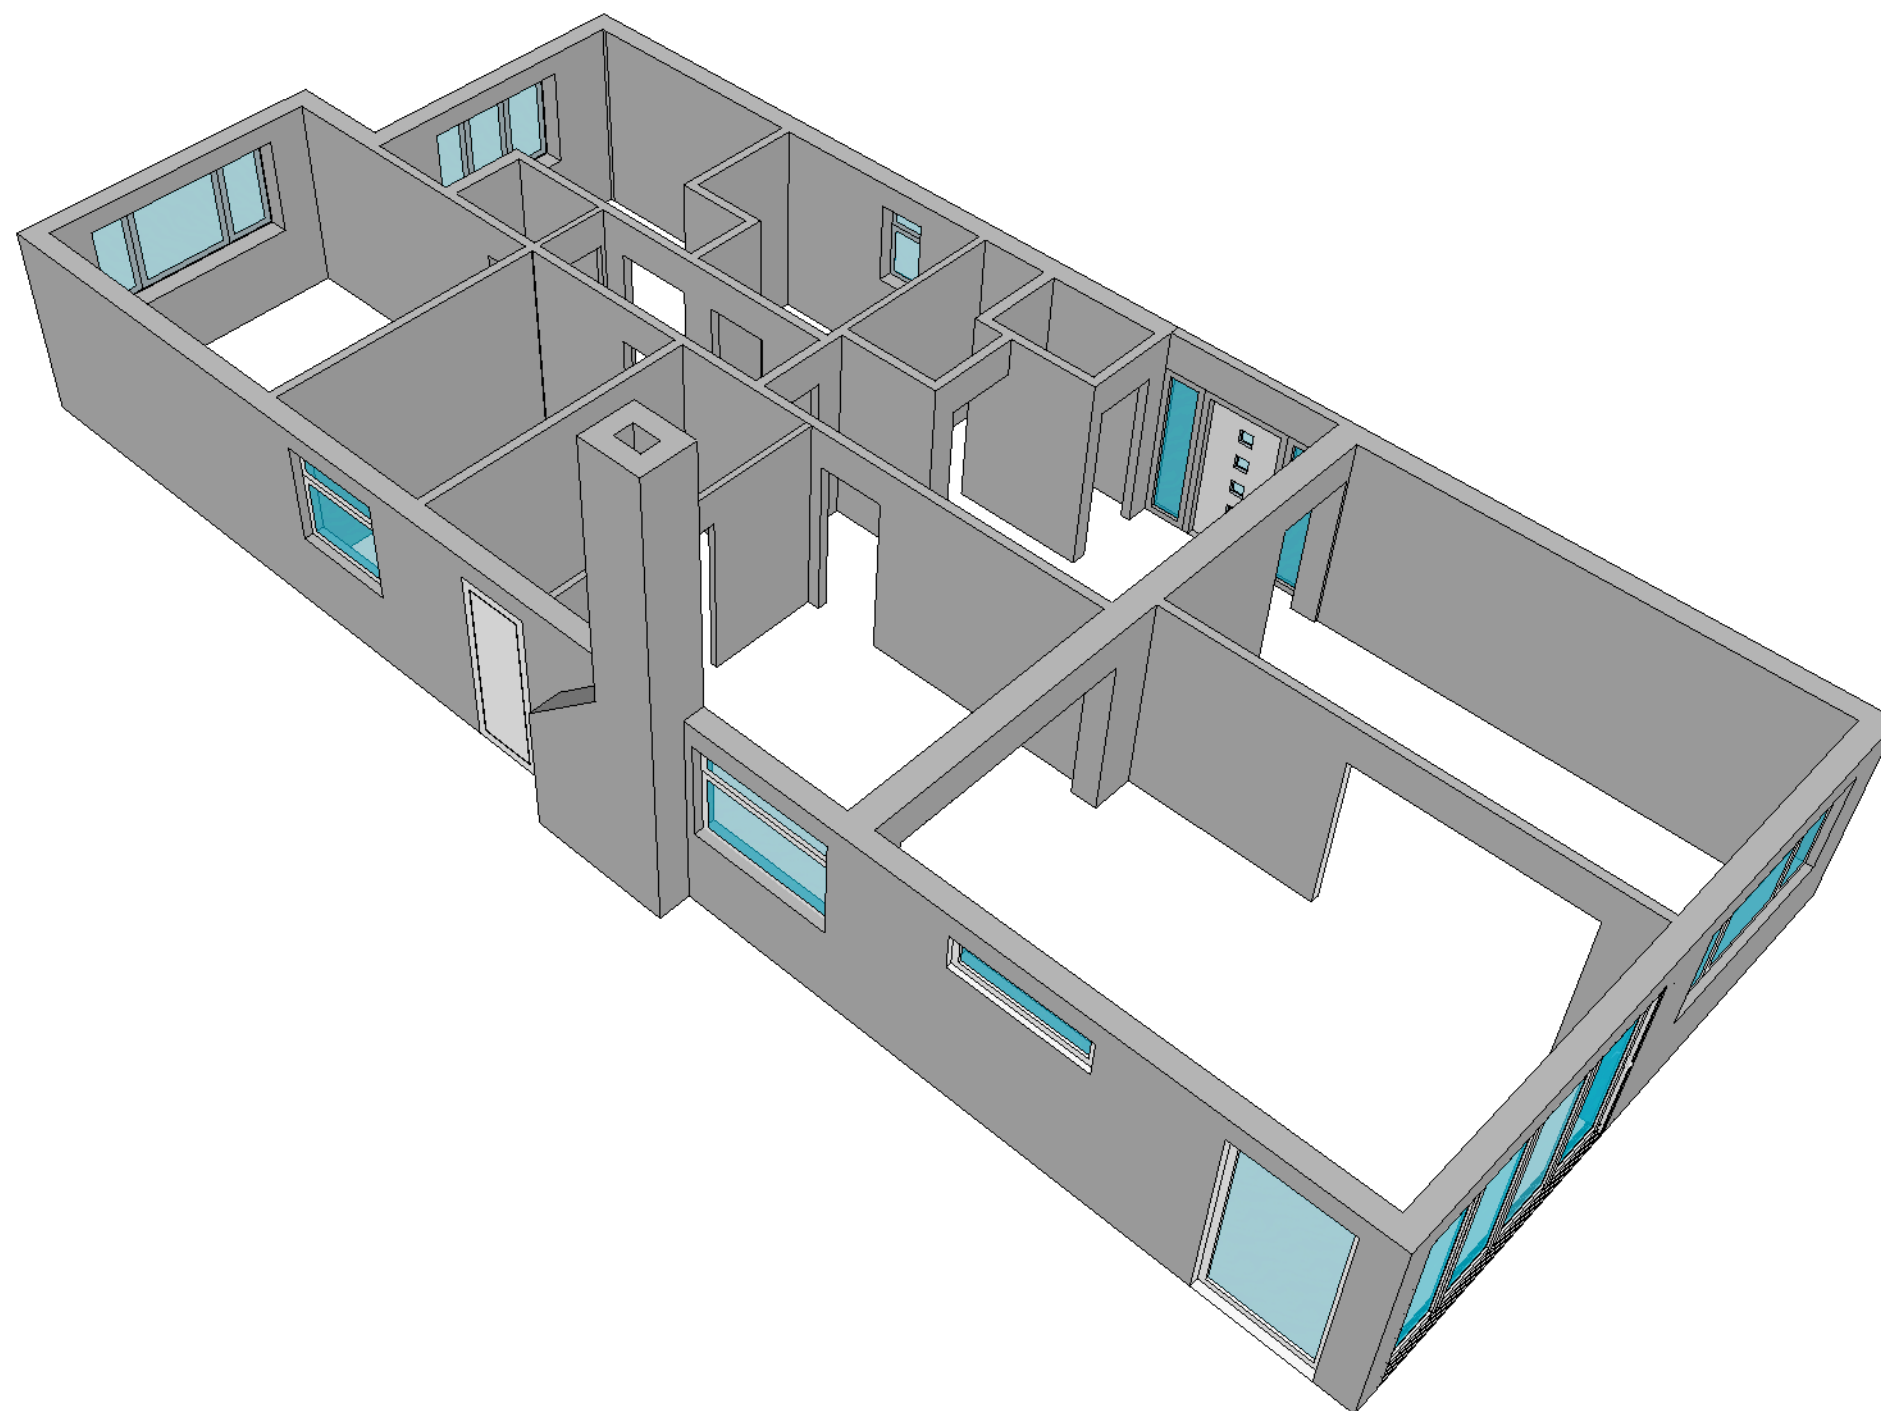

PROPOSED 3D -1

NOTES:

This drawing is to be read in conjunction with all other relevant drawings, schedules and specifications.
All interior dimensions including ceiling heights are taken to and from finished surfaces unless otherwise stated.

All levels and dimensions must be checked on site.
Any discrepancies with the information depicted in this drawing must be reported in writing to the author.
Responsibility can not be accepted for alterations made to this drawing without prior permission from the author.

This drawing must not be photocopied, scaled or reproduced otherwise scale accuracy can not be guaranteed.

This drawing should not be used in any circumstances for any structural calculations or building construction, refurbishment, fittings or demolition work.

All dimensions are approximate and must be checked on site.

JORDAN

www.jordangraphics.org

EUGENE JORDAN

Flat 10
392 Upper Richmond Road
Putney
SW15 6JJ

Tel: 07808793723
Email: se777ens@gmail.com

Client: Tarina & Kevin
7 Margarett Close,
Waterlooville, PO7 6BD

Project:
Extension with Lantern Skylight and
internal layout changes

Title:
Proposed 3D -1


Drawn: EMJ

Date: 20 January 2018

Scale:
As shown
-A3

Dwg No.
007

Status:
Rev-A

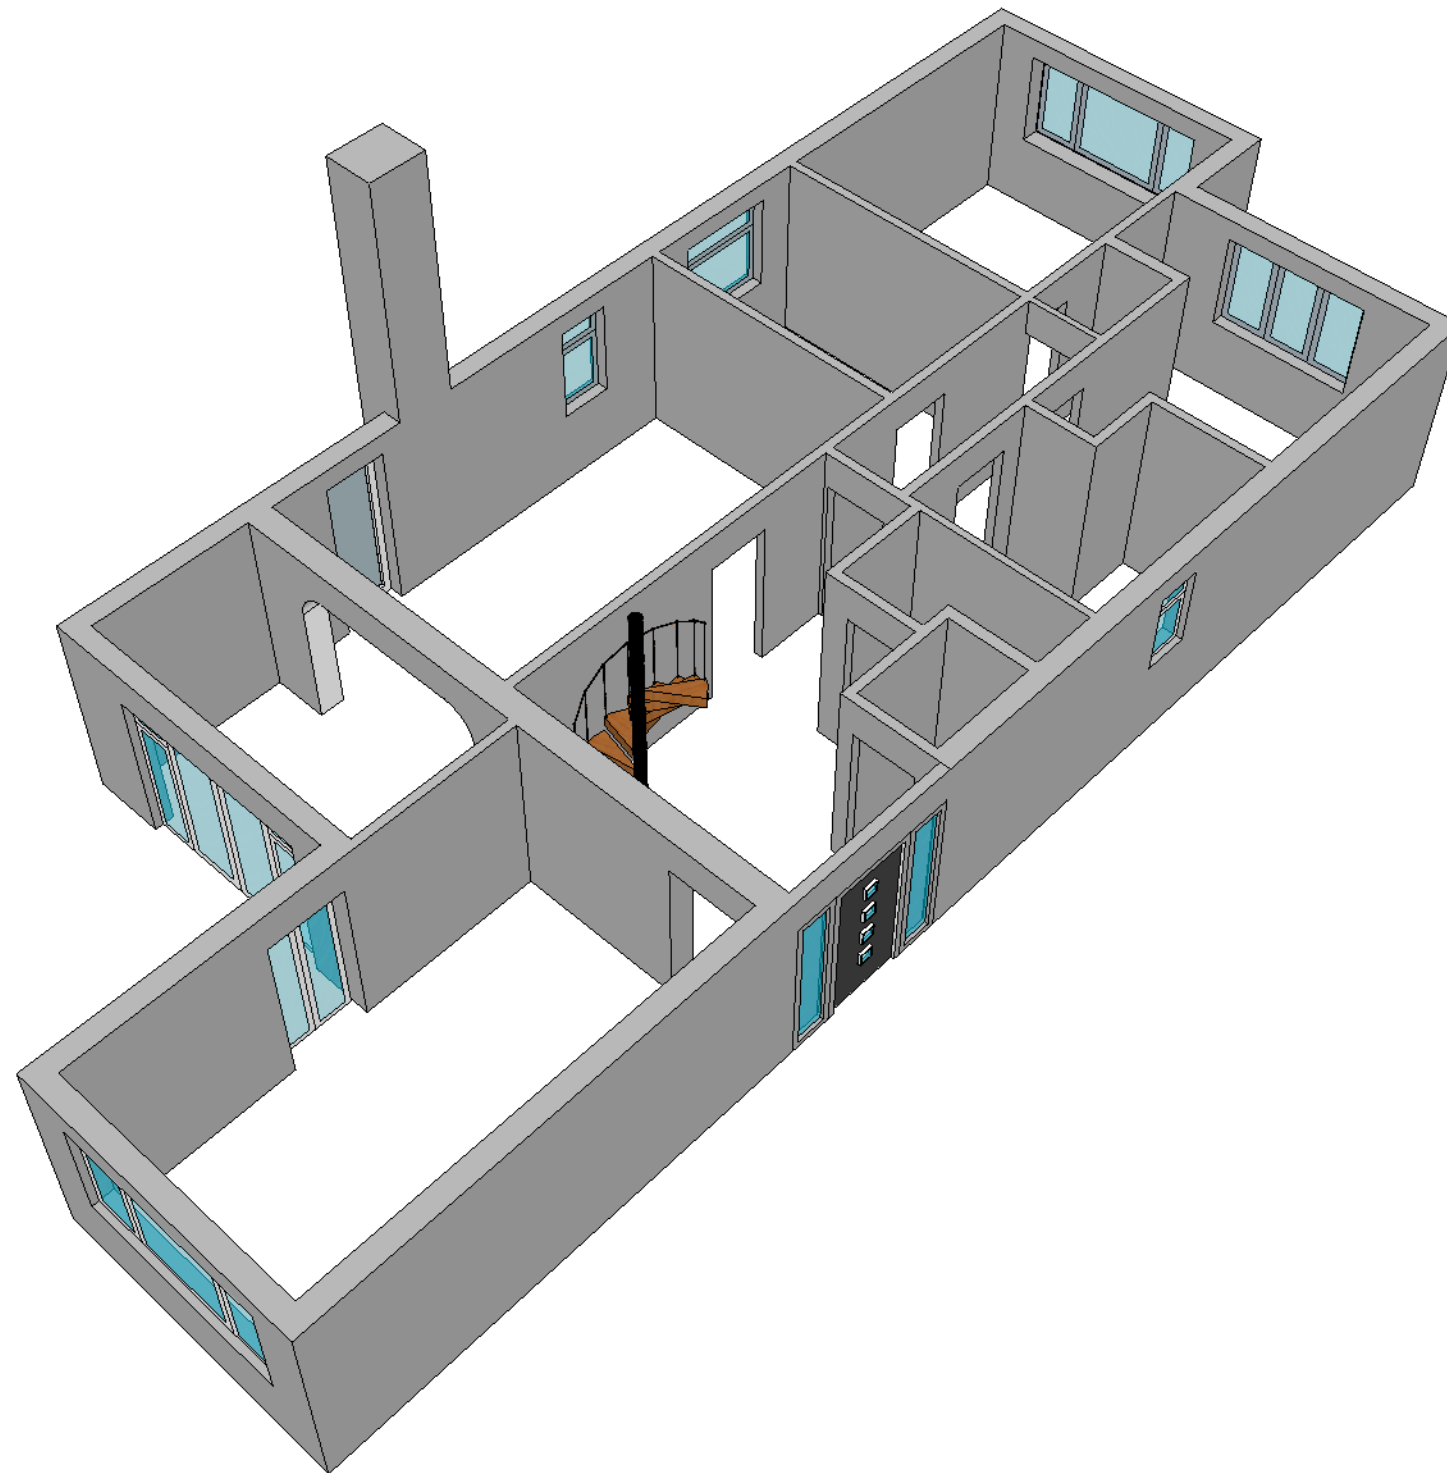

EXISTING 3D -2

NOTES:

This drawing is to be read in conjunction with all other relevant drawings, schedules and specifications.
 All interior dimensions including ceiling heights are taken to and from finished surfaces unless otherwise stated.
 All levels and dimensions must be checked on site.
 Any discrepancies with the information depicted in this drawing must be reported in writing to the author.
 Responsibility can not be accepted for alterations made to this drawing without prior permission from the author.
 This drawing must not be photocopied, scaled or reproduced otherwise scale accuracy can not be guaranteed.
 This drawing should not be used in any circumstances for any structural calculations or building construction, refurbishment, fittings or demolition work.
 All dimensions are approximate and must be checked on site.

JORDAN

www.jordangraphics.org

EUGENE JORDAN

Flat 10
 392 Upper Richmond Road
 Putney
 SW15 6JJ

Tel: 07808793723
 Email: se777ens@gmail.com

Client: Tarina & Kevin
 7 Margarett Close,
 Waterloo, PO7 6BD

Project:
 Extension with Lantern Skylight and
 internal layout changes

Title:
Existing 3D -2


Drawn: EMJ

Date: 20 January 2018

Scale:
 As shown
 -A3

Dwg No.
 008

Status:
Rev-A

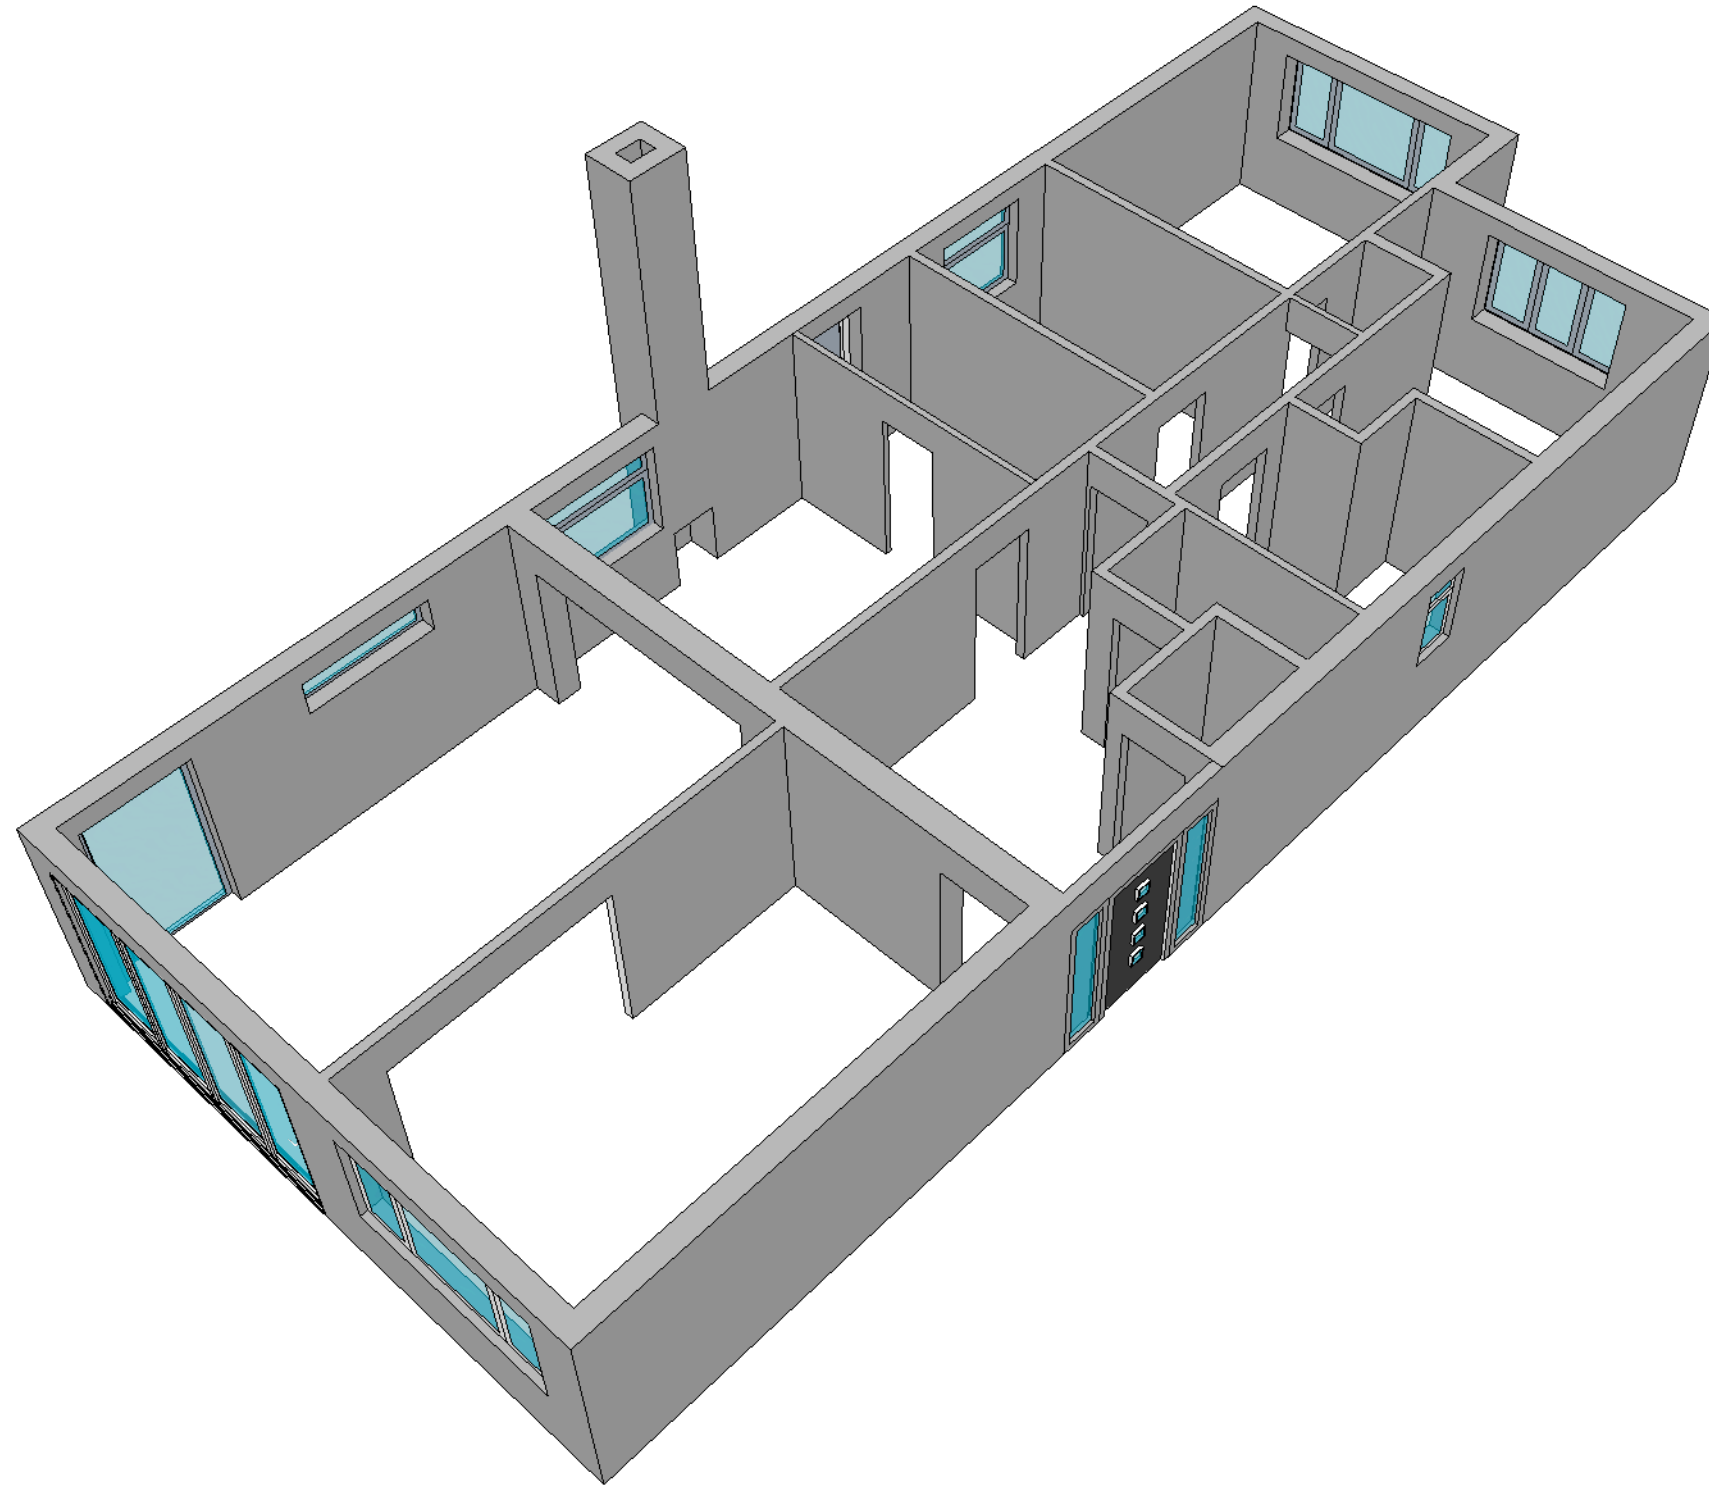

PROPOSED 3D -2

NOTES:

This drawing is to be read in conjunction with all other relevant drawings, schedules and specifications.
 All interior dimensions including ceiling heights are taken to and from finished surfaces unless otherwise stated.
 All levels and dimensions must be checked on site.
 Any discrepancies with the information depicted in this drawing must be reported in writing to the author.
 Responsibility can not be accepted for alterations made to this drawing without prior permission from the author.
 This drawing must not be photocopied, scaled or reproduced otherwise scale accuracy can not be guaranteed.
 This drawing should not be used in any circumstances for any structural calculations or building construction, refurbishment, fittings or demolition work.
 All dimensions are approximate and must be checked on site.

JORDAN

www.jordangraphics.org

EUGENE JORDAN

Flat 10
 392 Upper Richmond Road
 Putney
 SW15 6JJ

Tel: 07808793723
 Email: se777ens@gmail.com

Client: Tarina & Kevin
 7 Margarett Close,
 Waterloo, PO7 6BD

Project:
 Extension with Lantern Skylight and
 internal layout changes

Title:
Proposed 3D -2


Drawn: EMJ

Date: 20 January 2018

Scale:
 As shown
 -A3

Dwg No.
 009

Status:
Rev-A

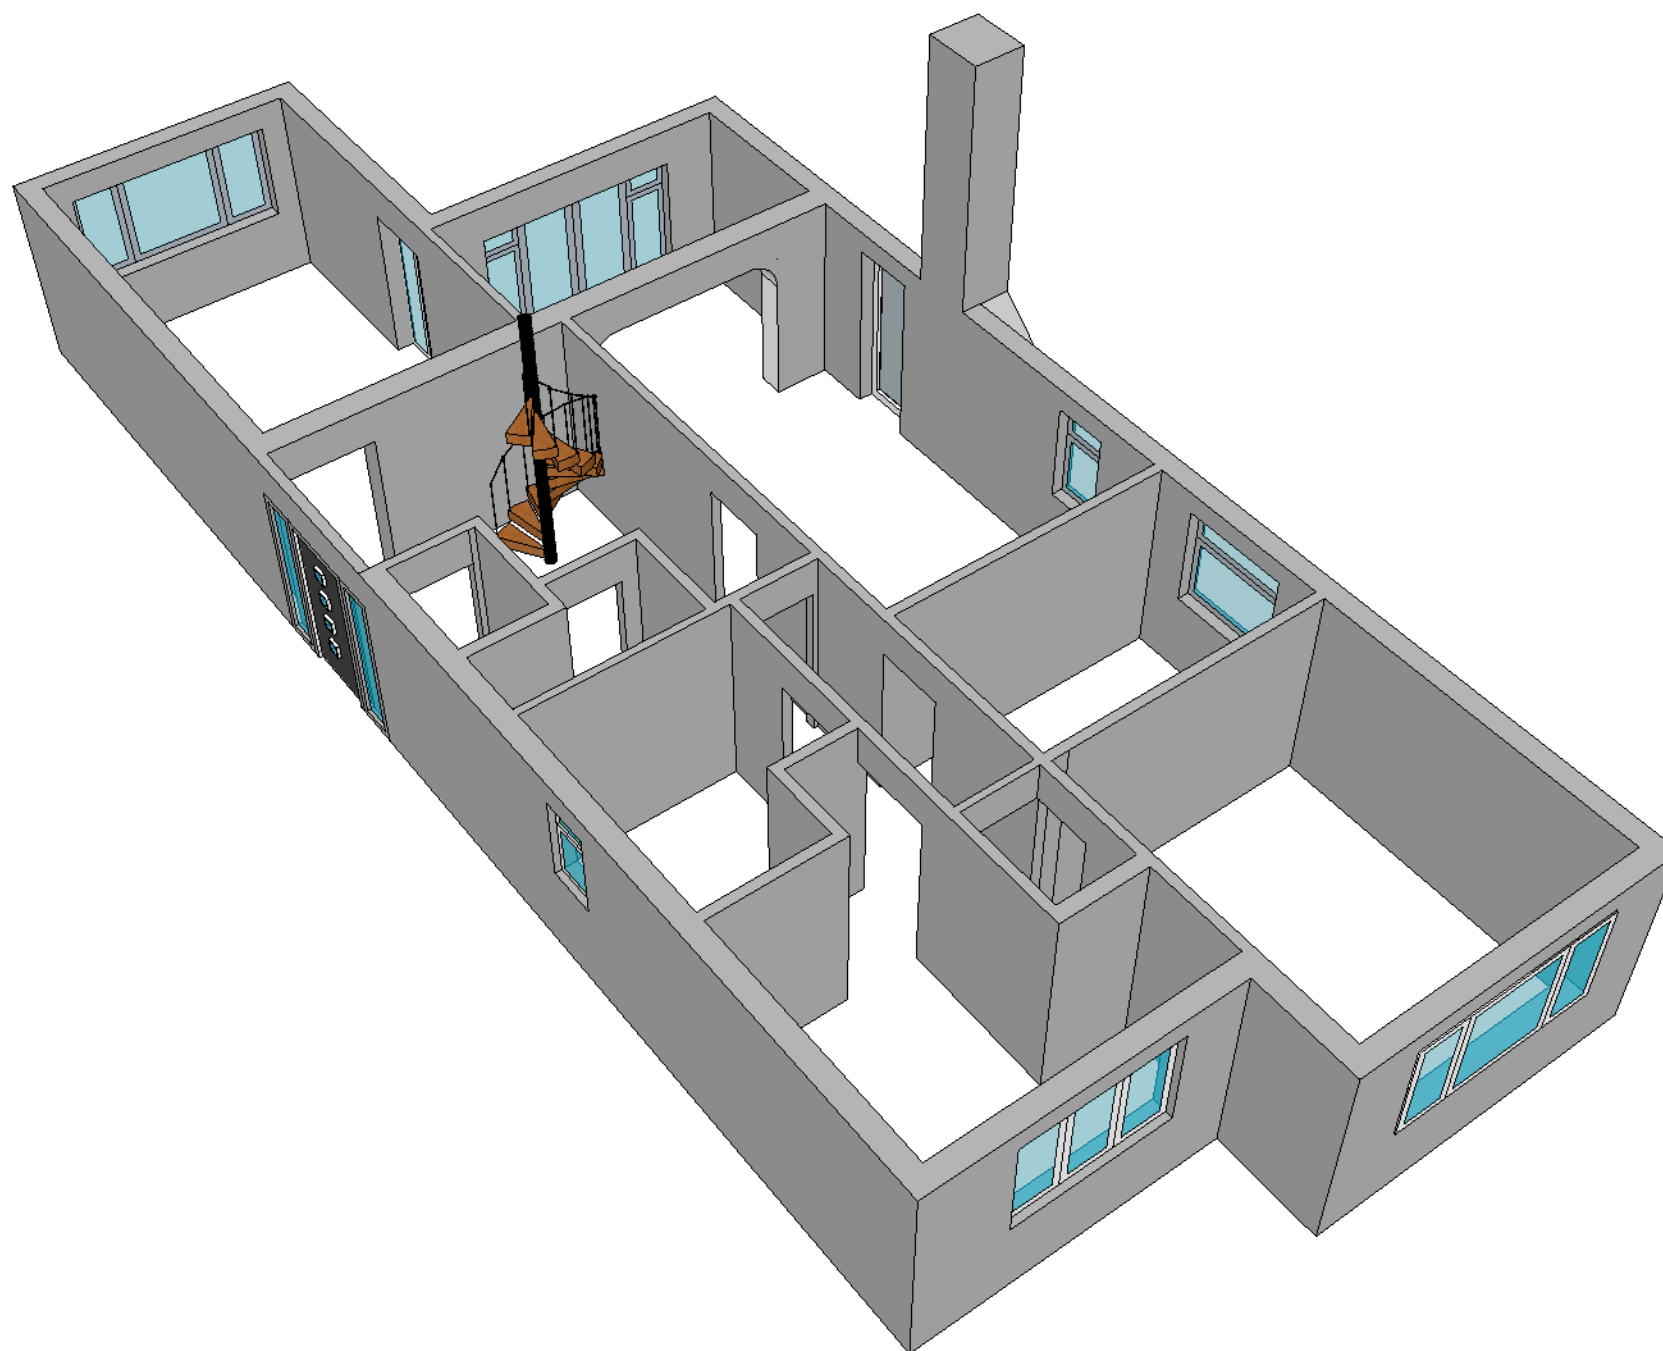

EXISTING 3D -3

NOTES:

This drawing is to be read in conjunction with all other relevant drawings, schedules and specifications.
All interior dimensions including ceiling heights are taken to and from finished surfaces unless otherwise stated.

All levels and dimensions must be checked on site.
Any discrepancies with the information depicted in this drawing must be reported in writing to the author.
Responsibility can not be accepted for alterations made to this drawing without prior permission from the author.

This drawing must not be photocopied, scaled or reproduced otherwise scale accuracy can not be guaranteed.

This drawing should not be used in any circumstances for any structural calculations or building construction, refurbishment, fittings or demolition work.

All dimensions are approximate and must be checked on site.

JORDAN

www.jordangraphics.org

EUGENE JORDAN

Flat 10
392 Upper Richmond Road
Putney
SW15 6JJ

Tel: 07808793723
Email: se777ens@gmail.com

Client: Tarina & Kevin
7 Margarett Close,
Waterlooville, PO7 6BD

Project:
Extension with Lantern Skylight and
internal layout changes

Title:
Existing 3D -3


Drawn: EMJ

Date: 20 January 2018

Scale:
As shown
-A3

Dwg No.
010

Status:
Rev-A

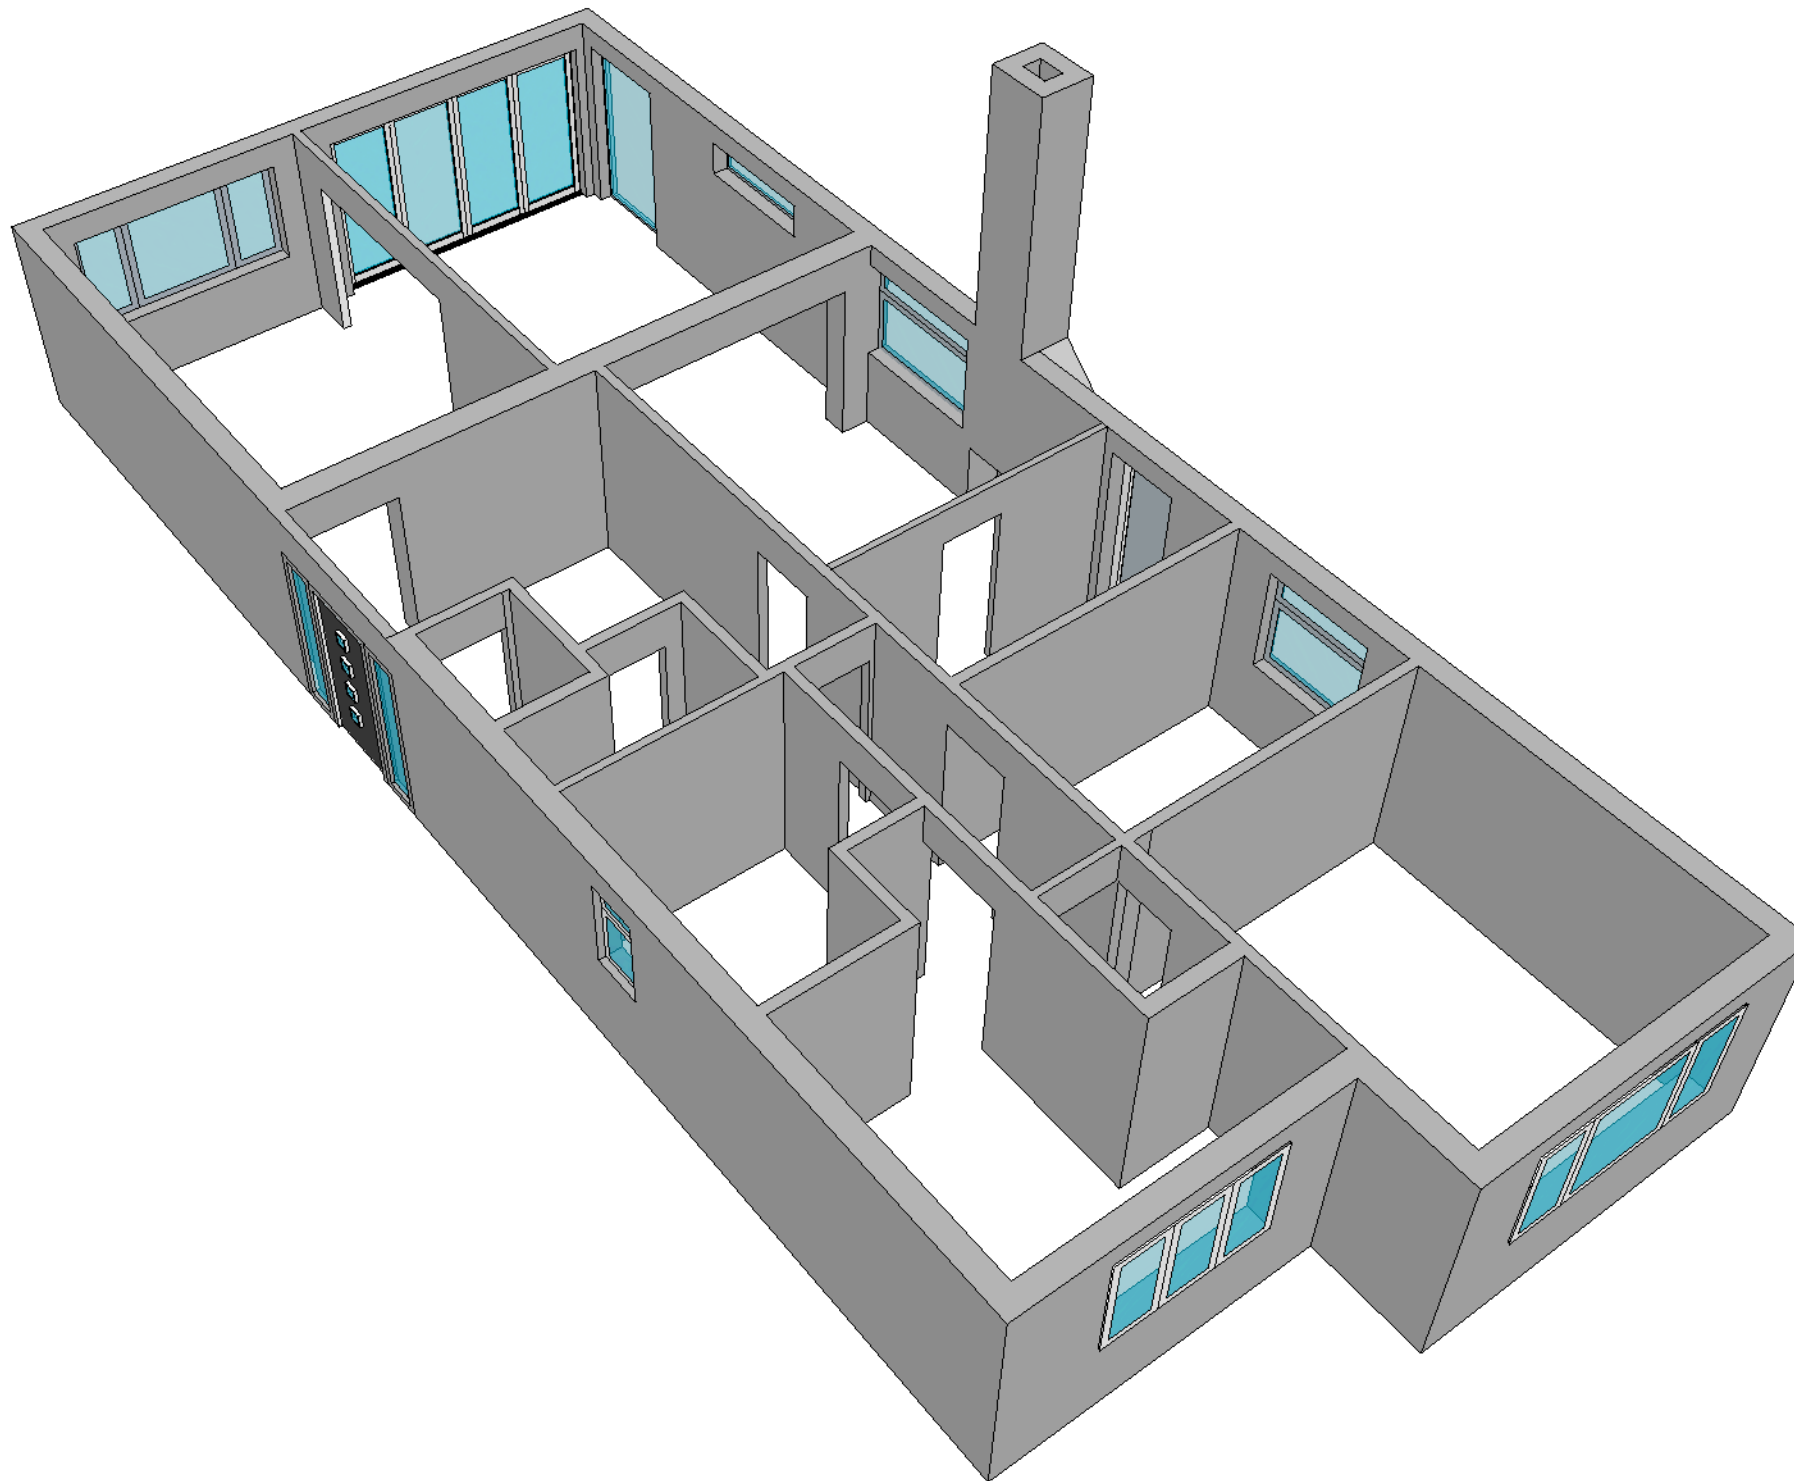

PROPOSED 3D -3

NOTES:

This drawing is to be read in conjunction with all other relevant drawings, schedules and specifications.
All interior dimensions including ceiling heights are taken to and from finished surfaces unless otherwise stated.
All levels and dimensions must be checked on site.
Any discrepancies with the information depicted in this drawing must be reported in writing to the author.
Responsibility can not be accepted for alterations made to this drawing without prior permission from the author.
This drawing must not be photocopied, scaled or reproduced otherwise scale accuracy can not be guaranteed.
This drawing should not be used in any circumstances for any structural calculations or building construction, refurbishment, fittings or demolition work.
All dimensions are approximate and must be checked on site.

JORDAN

www.jordangraphics.org

EUGENE JORDAN

Flat 10
392 Upper Richmond Road
Putney
SW15 6JJ

Tel: 07808793723
Email: se777ens@gmail.com

Client: Tarina & Kevin
7 Margarett Close,
Waterlooville, PO7 6BD

Project:
Extension with Lantern Skylight and
internal layout changes

Title:
Proposed 3D -3


Drawn: EMJ

Date: 20 January 2018

Scale:
As shown
-A3

Dwg No.
011

Status:
Rev-A

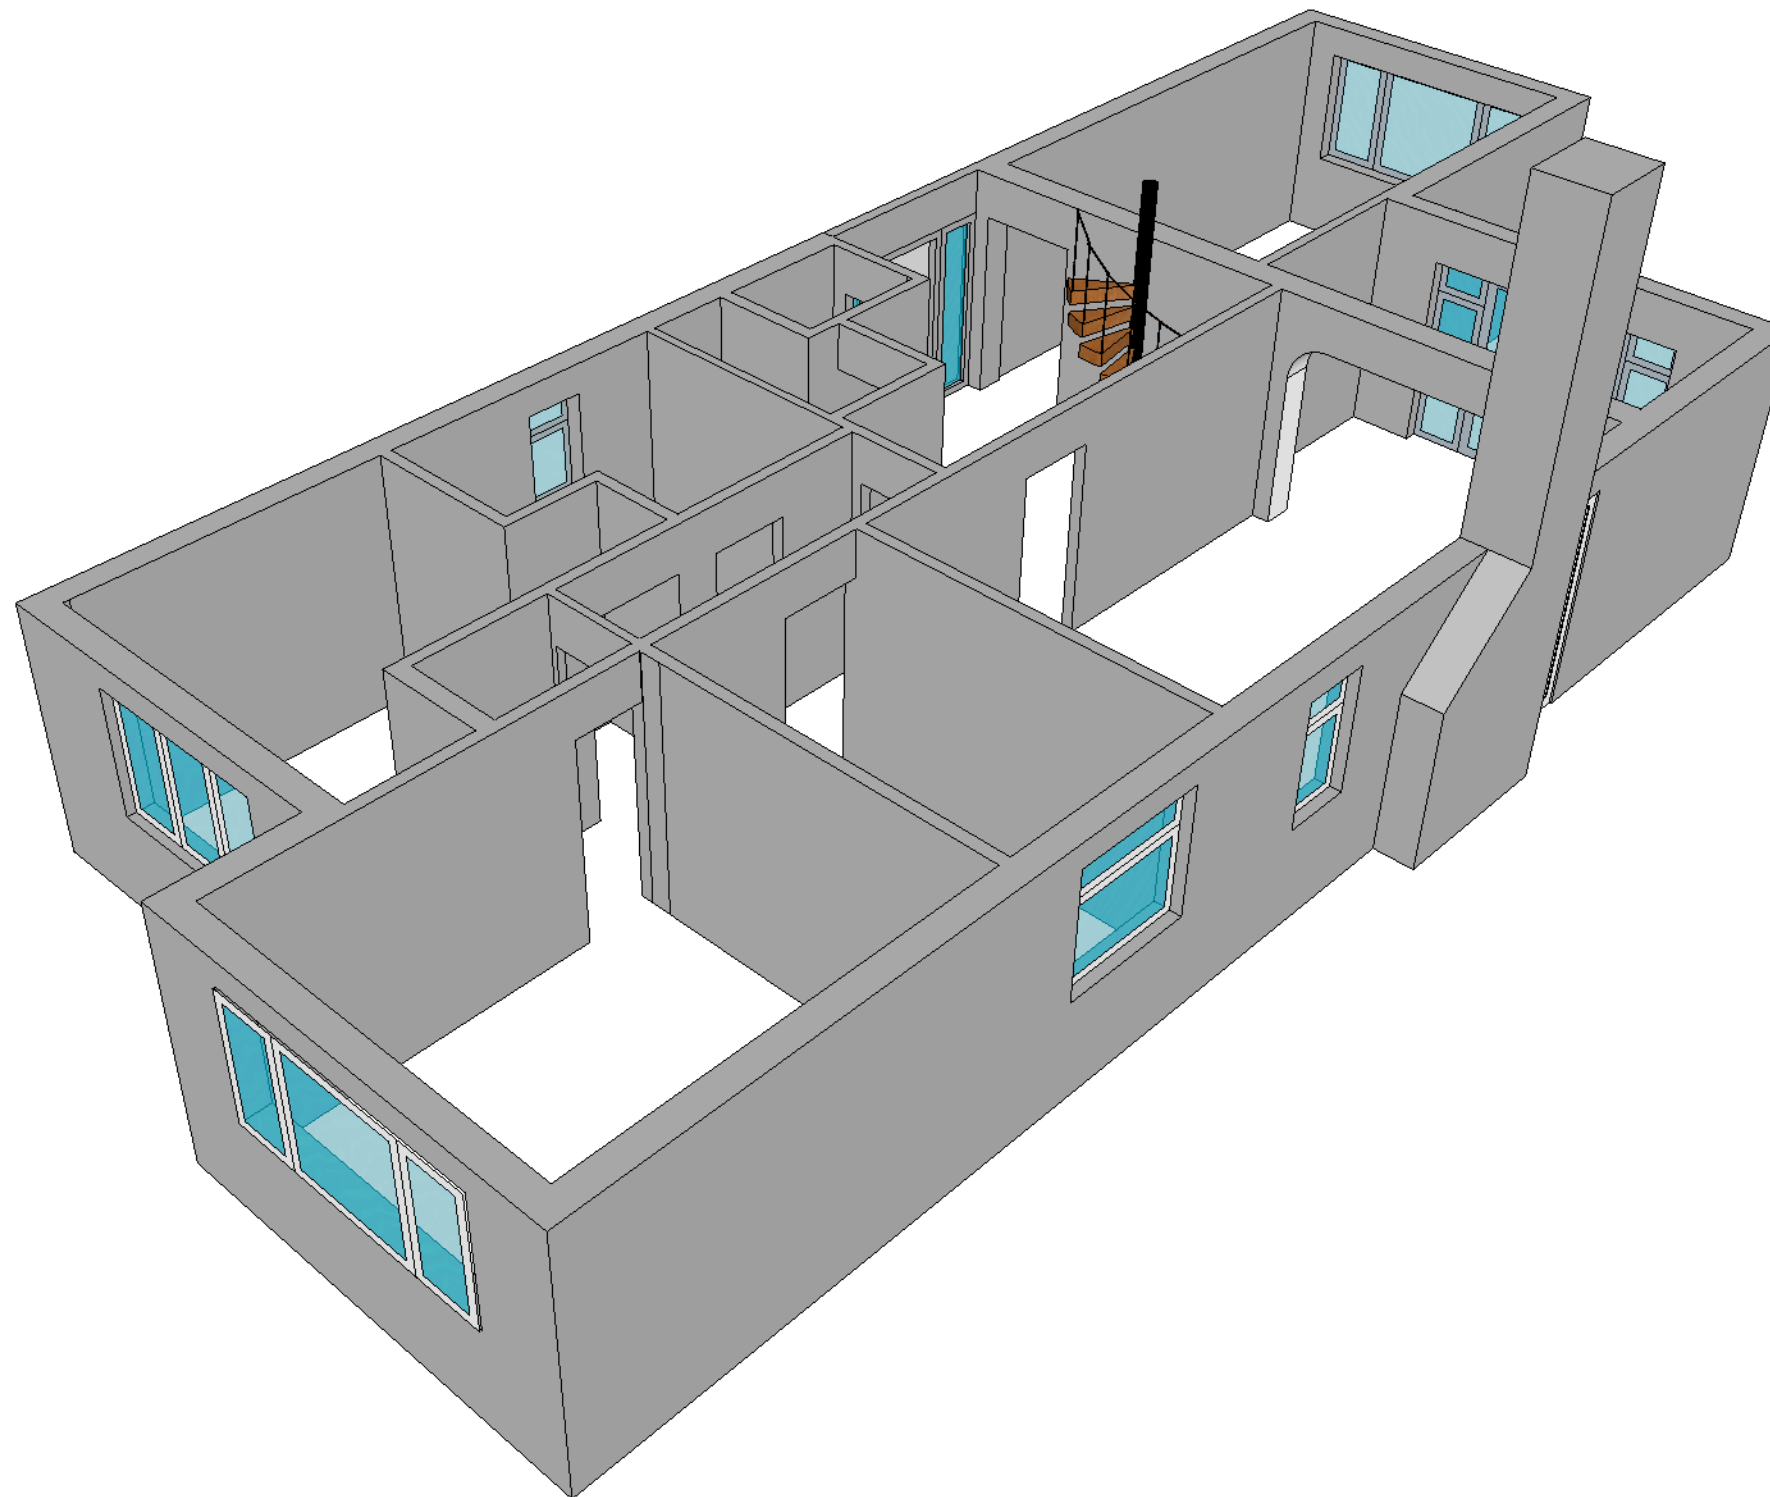

EXISTING 3D -4

NOTES:

This drawing is to be read in conjunction with all other relevant drawings, schedules and specifications.
 All interior dimensions including ceiling heights are taken to and from finished surfaces unless otherwise stated.
 All levels and dimensions must be checked on site.
 Any discrepancies with the information depicted in this drawing must be reported in writing to the author.
 Responsibility can not be accepted for alterations made to this drawing without prior permission from the author.
 This drawing must not be photocopied, scaled or reproduced otherwise scale accuracy can not be guaranteed.
 This drawing should not be used in any circumstances for any structural calculations or building construction, refurbishment, fittings or demolition work.
 All dimensions are approximate and must be checked on site.

JORDAN

www.jordangraphics.org

EUGENE JORDAN

Flat 10
 392 Upper Richmond Road
 Putney
 SW15 6JJ

Tel: 07808793723
 Email: se777ens@gmail.com

Client: Tarina & Kevin
 7 Margarett Close,
 Waterloo, PO7 6BD

Project:
 Extension with Lantern Skylight and
 internal layout changes

Title:
Existing 3D -4


Drawn: EMJ

Date: 20 January 2018

Scale:
 As shown
 -A3

Dwg No.
 012

Status:
Rev-A

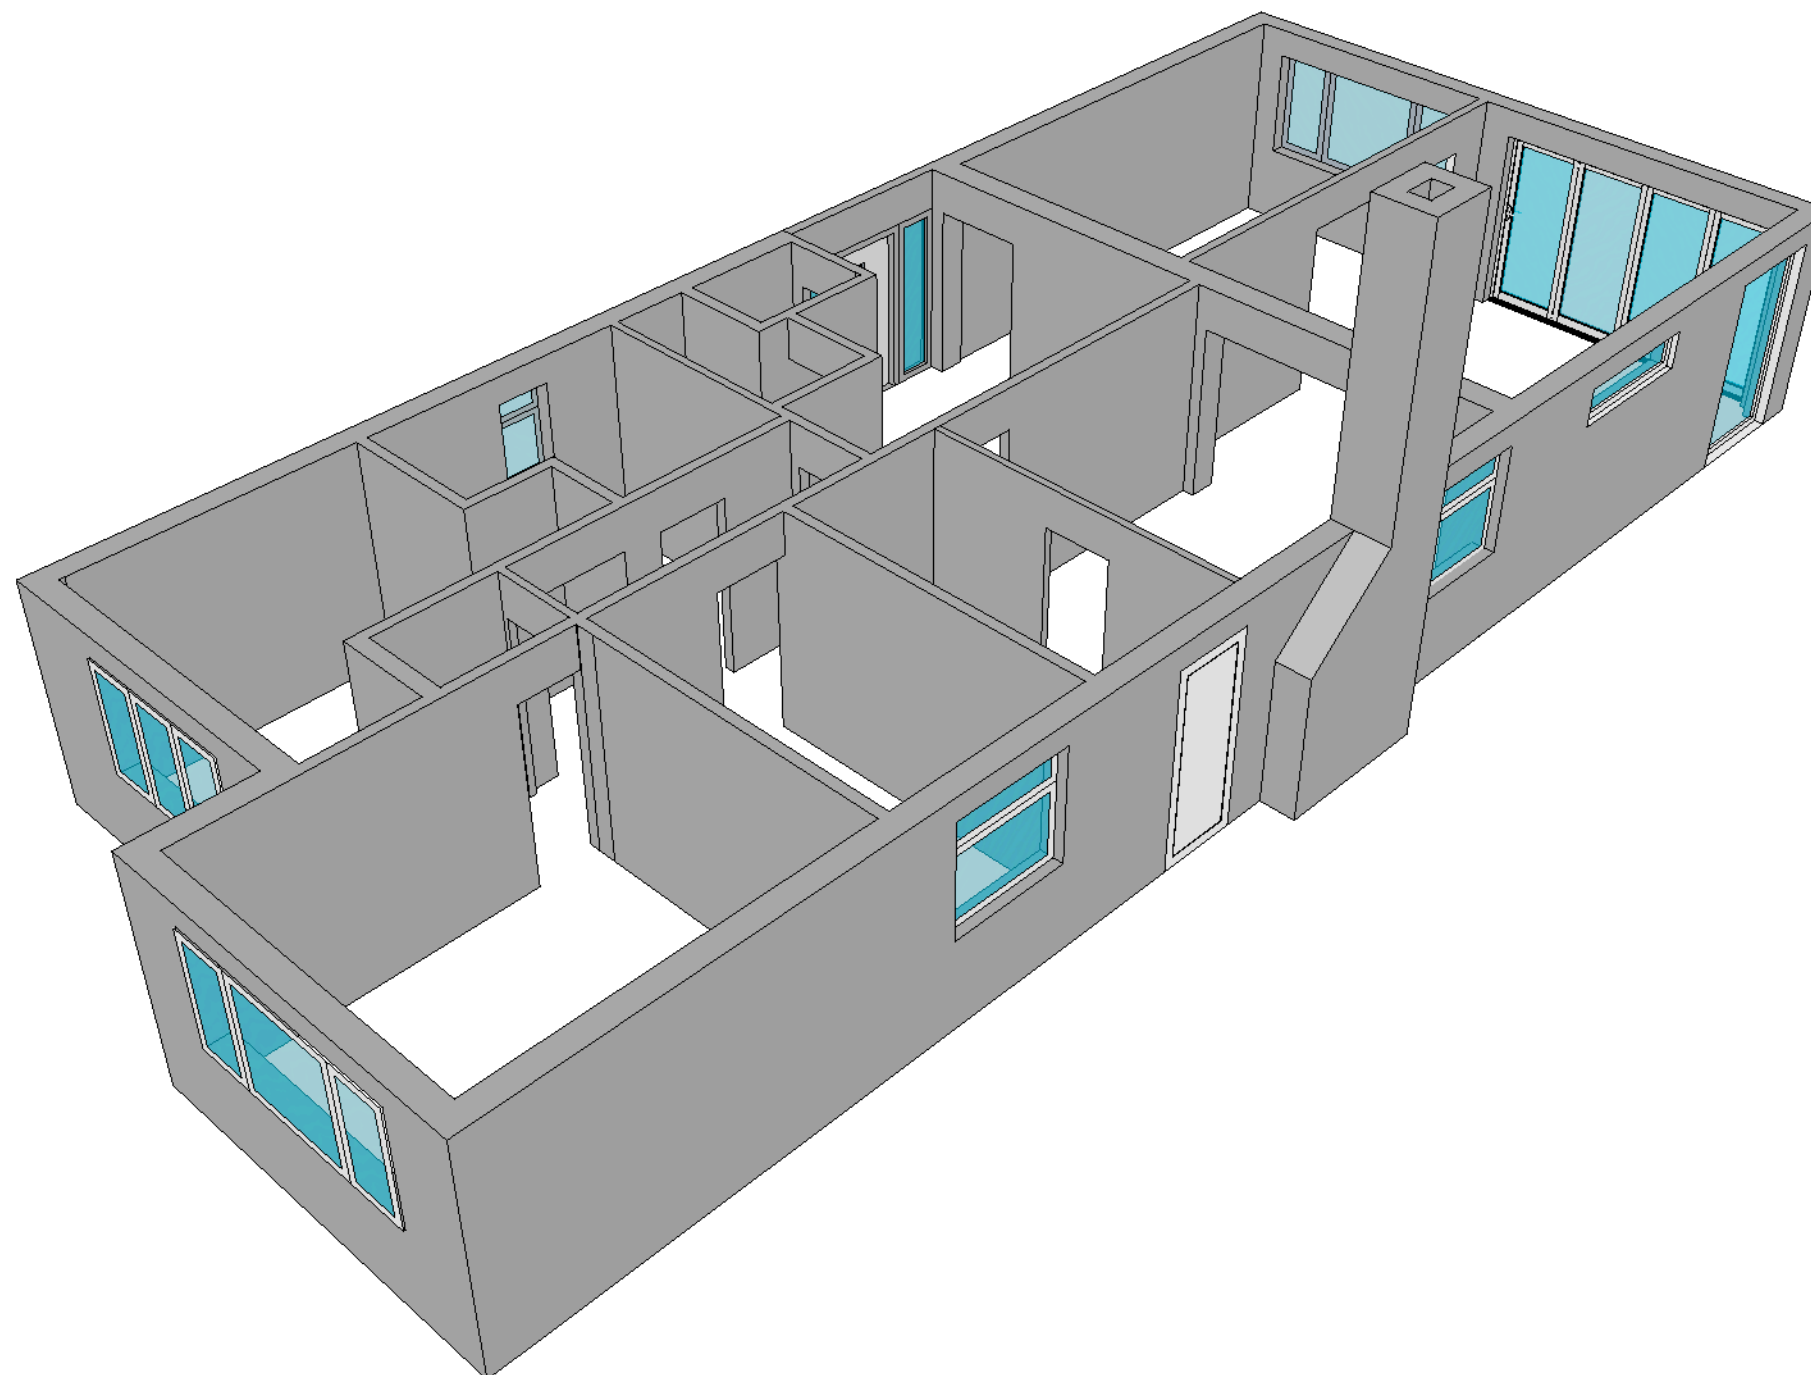

PROPOSED 3D -4

NOTES:

This drawing is to be read in conjunction with all other relevant drawings, schedules and specifications.
All interior dimensions including ceiling heights are taken to and from finished surfaces unless otherwise stated.

All levels and dimensions must be checked on site.
Any discrepancies with the information depicted in this drawing must be reported in writing to the author.
Responsibility can not be accepted for alterations made to this drawing without prior permission from the author.

This drawing must not be photocopied, scaled or reproduced otherwise scale accuracy can not be guaranteed.

This drawing should not be used in any circumstances for any structural calculations or building construction, refurbishment, fittings or demolition work.

All dimensions are approximate and must be checked on site.

JORDAN

www.jordangraphics.org

EUGENE JORDAN

Flat 10
392 Upper Richmond Road
Putney
SW15 6JJ

Tel: 07808793723
Email: se777ens@gmail.com

Client: Tarina & Kevin
7 Margarett Close,
Waterlooville, PO7 6BD

Project:
Extension with Lantern Skylight and
internal layout changes

Title:
Proposed 3D -4


Drawn: EMJ

Date: 20 January 2018

Scale:
As shown
-A3

Dwg No.
013

Status:
Rev-A

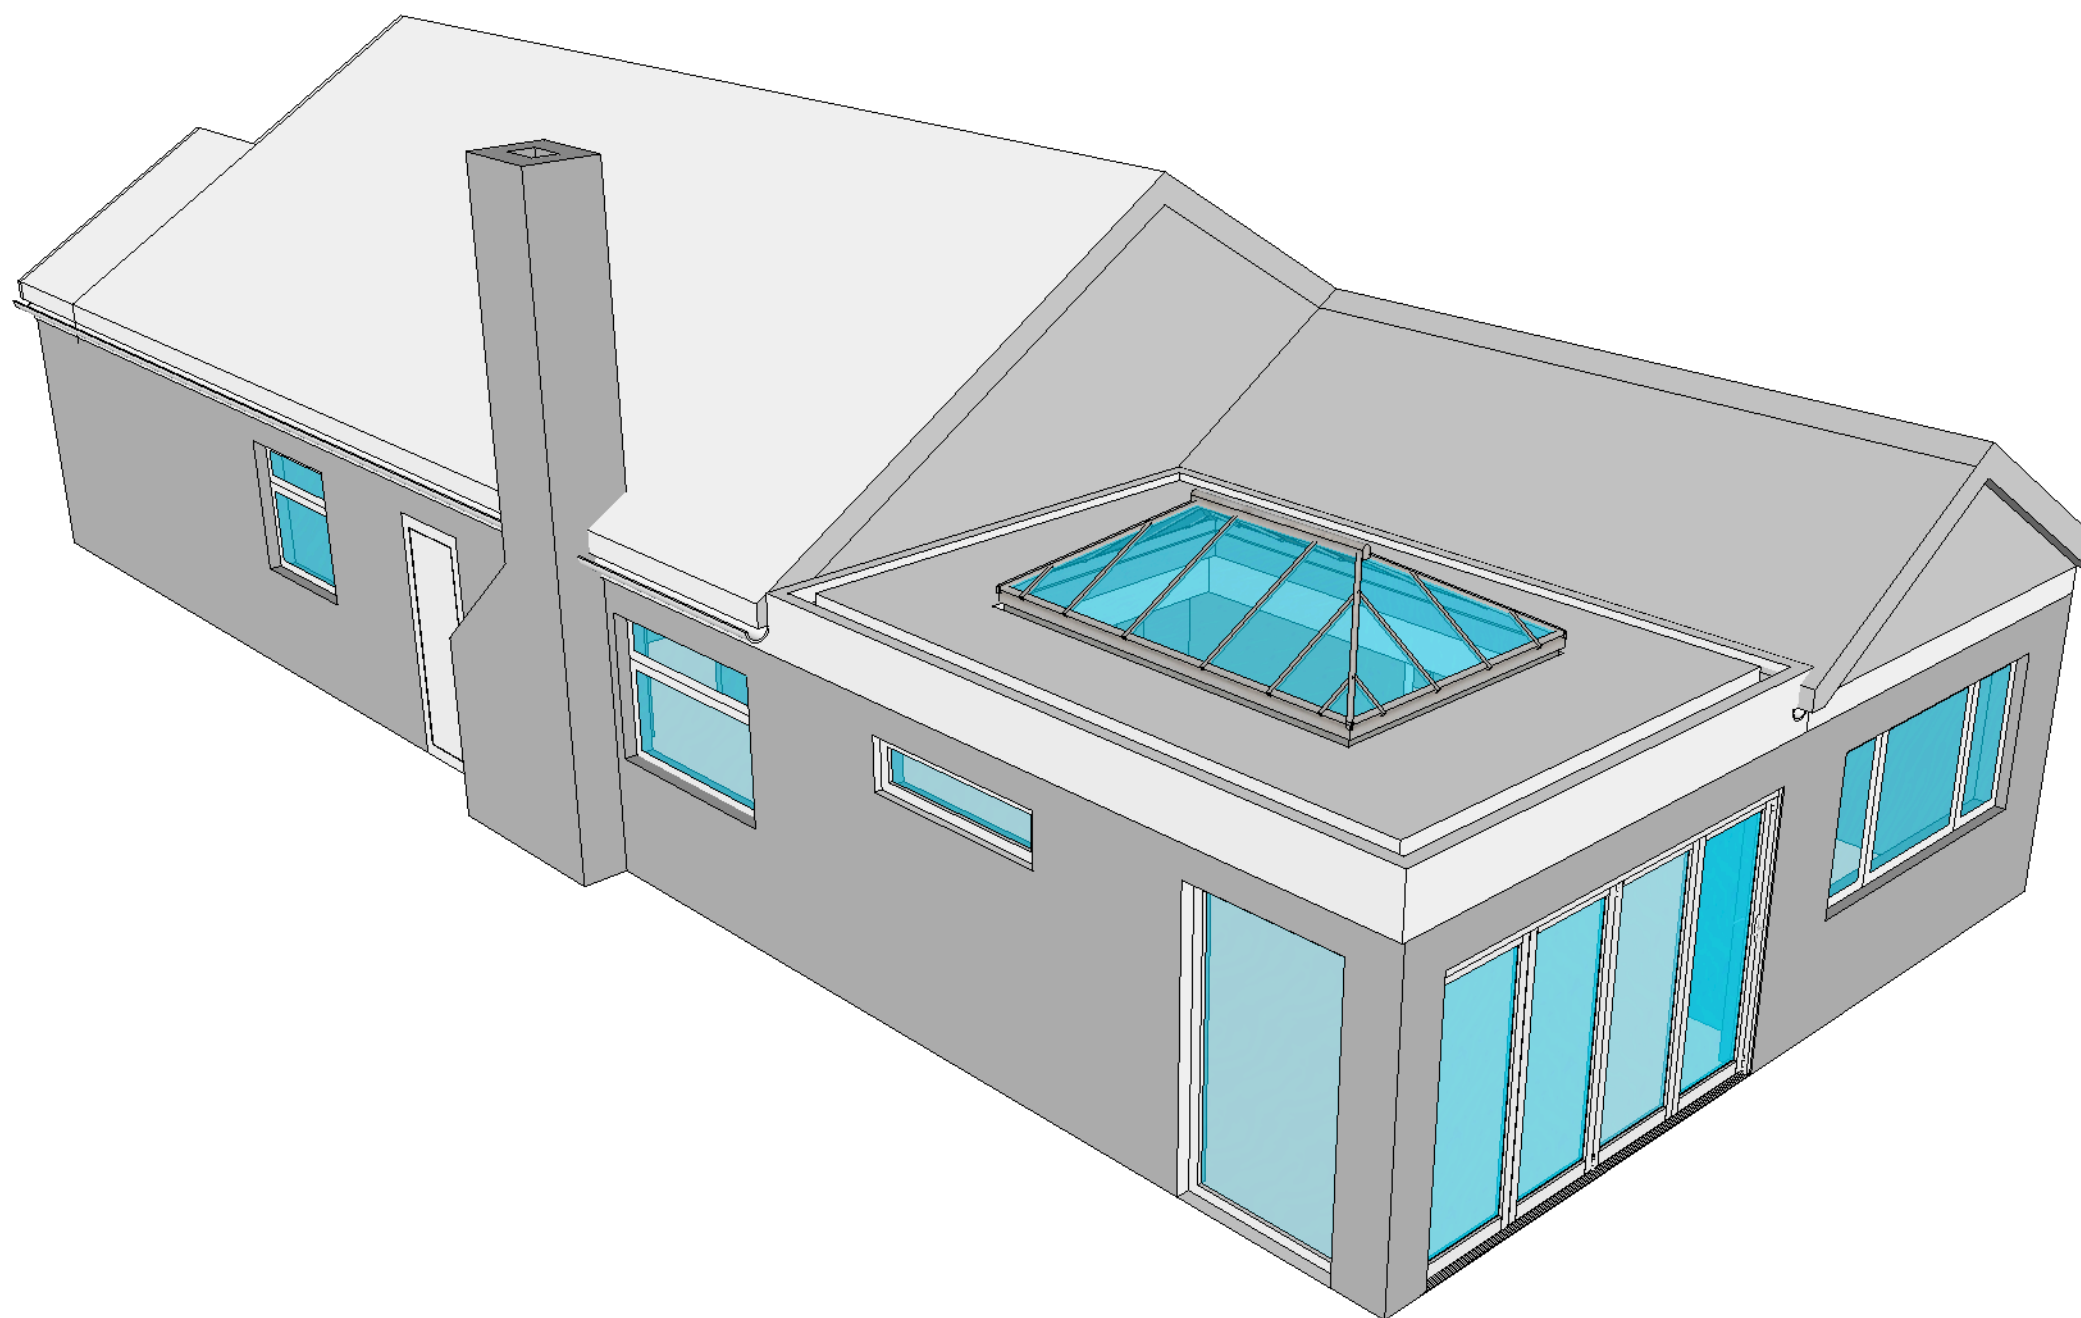

PROPOSED 3D -5

NOTES:

This drawing is to be read in conjunction with all other relevant drawings, schedules and specifications.
All interior dimensions including ceiling heights are taken to and from finished surfaces unless otherwise stated.

All levels and dimensions must be checked on site.
Any discrepancies with the information depicted in this drawing must be reported in writing to the author.
Responsibility can not be accepted for alterations made to this drawing without prior permission from the author.

This drawing must not be photocopied, scaled or reproduced otherwise scale accuracy can not be guaranteed.

This drawing should not be used in any circumstances for any structural calculations or building construction, refurbishment, fittings or demolition work.

All dimensions are approximate and must be checked on site.

JORDAN

www.jordangraphics.org

EUGENE JORDAN

Flat 10
392 Upper Richmond Road
Putney
SW15 6JJ

Tel: 07808793723
Email: se777ens@gmail.com

Client: Tarina & Kevin
7 Margarett Close,
Waterlooville, PO7 6BD

Project:
Extension with Lantern Skylight and
internal layout changes

Title:
Proposed 3D -5


Drawn: EMJ

Date: 20 January 2018

Scale:
As shown
-A3

Dwg No.
014

Status:
Rev-A

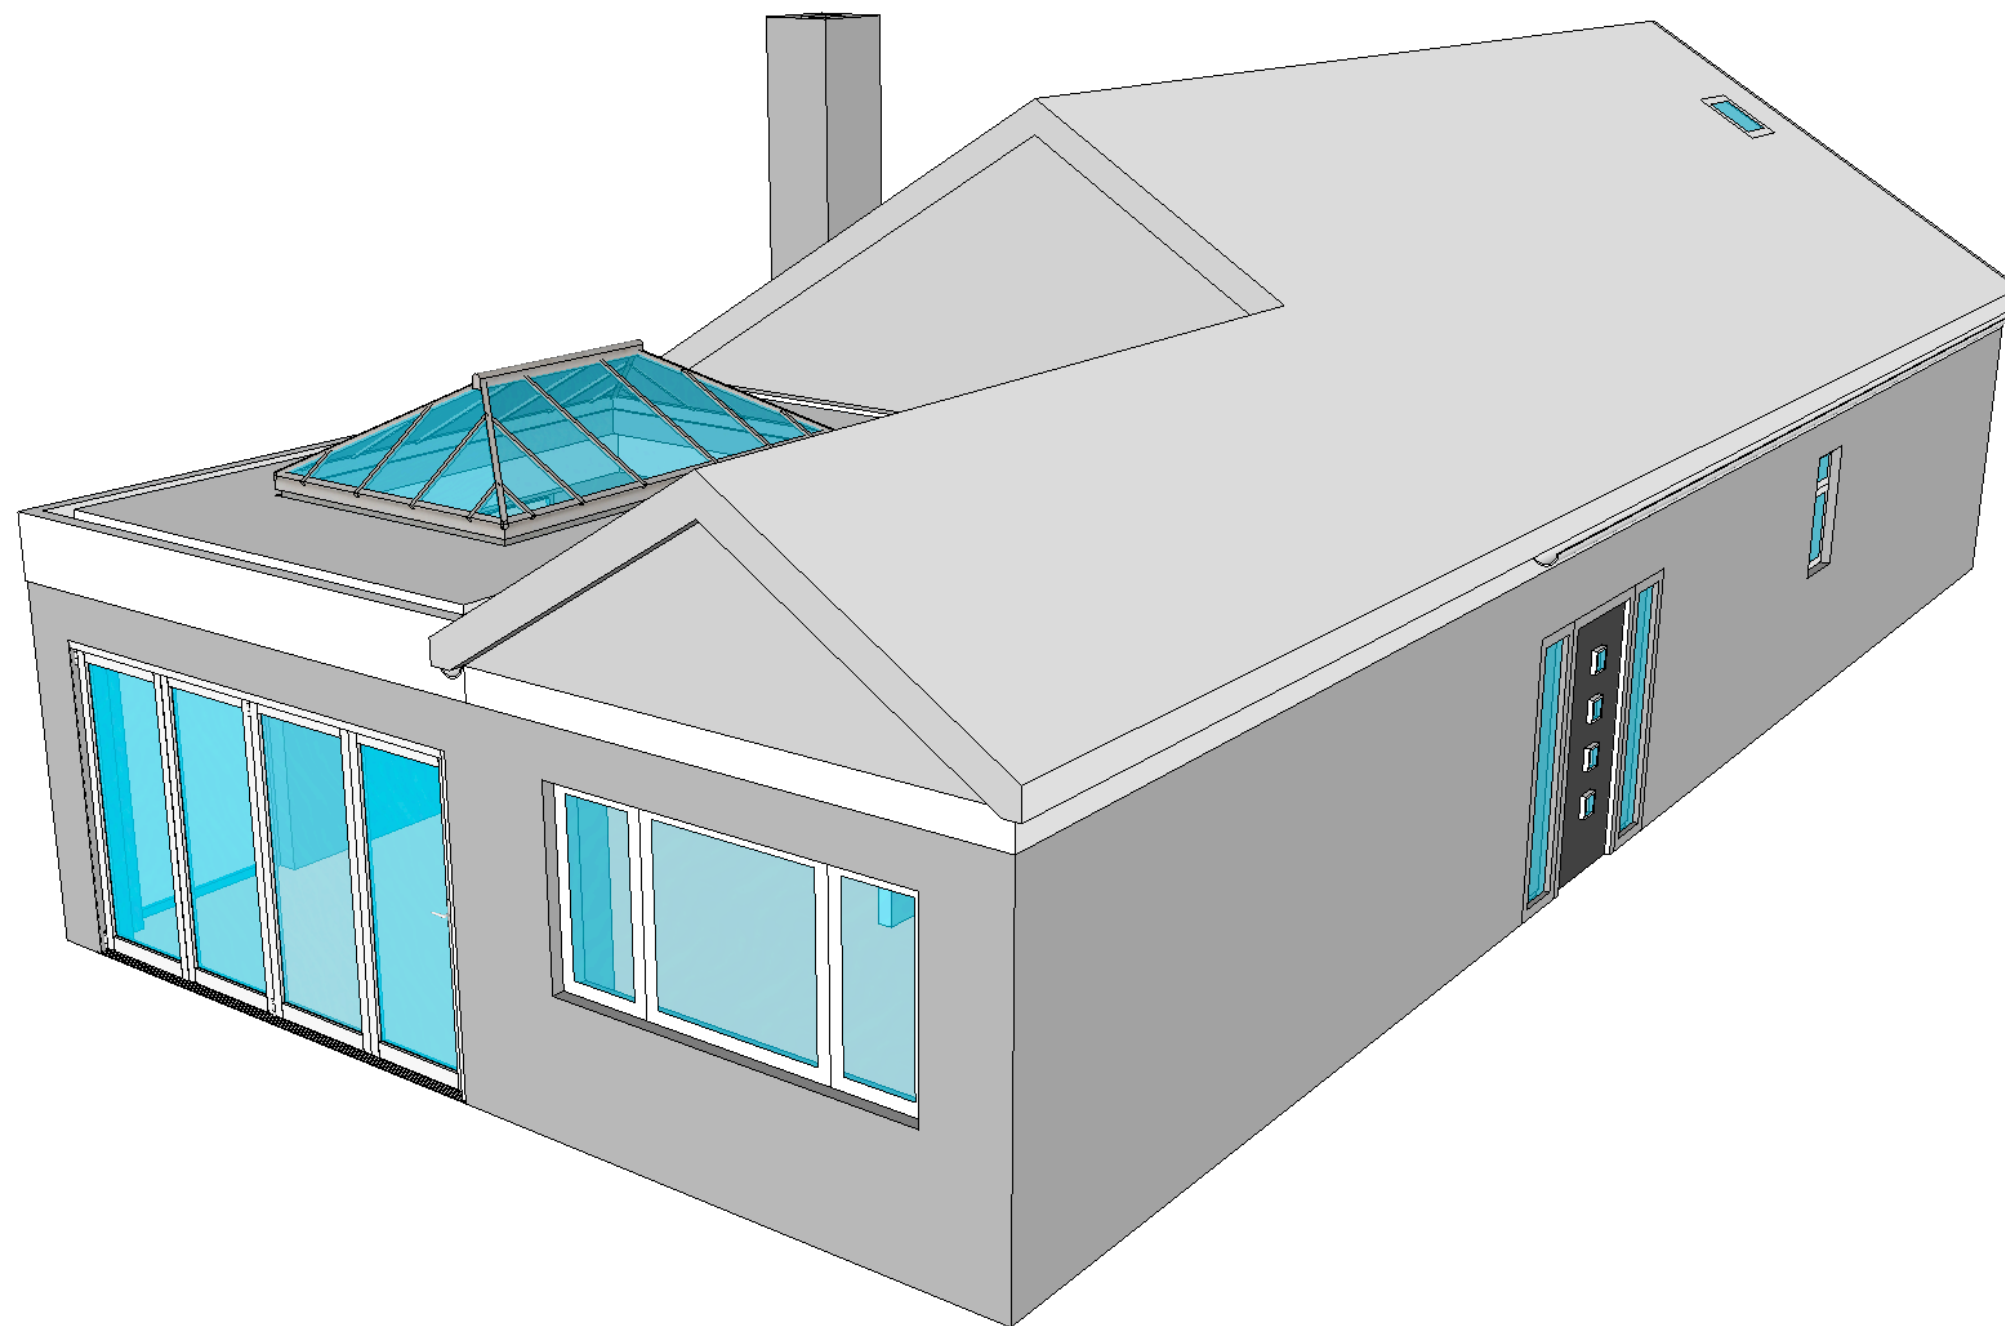

PROPOSED 3D -6

NOTES:

This drawing is to be read in conjunction with all other relevant drawings, schedules and specifications.
All interior dimensions including ceiling heights are taken to and from finished surfaces unless otherwise stated.

All levels and dimensions must be checked on site.
Any discrepancies with the information depicted in this drawing must be reported in writing to the author.
Responsibility can not be accepted for alterations made to this drawing without prior permission from the author.

This drawing must not be photocopied, scaled or reproduced otherwise scale accuracy can not be guaranteed.

This drawing should not be used in any circumstances for any structural calculations or building construction, refurbishment, fittings or demolition work.

All dimensions are approximate and must be checked on site.

JORDAN

www.jordangraphics.org

EUGENE JORDAN

Flat 10
392 Upper Richmond Road
Putney
SW15 6JJ

Tel: 07808793723
Email: se777ens@gmail.com

Client: Tarina & Kevin
7 Margarett Close,
Waterlooville, PO7 6BD

Project:
Extension with Lantern Skylight and
internal layout changes

Title:
Proposed 3D -6

Drawn: EMJ

Date: 20 January 2018

Scale: As shown -A3	Dwg No. 015
---------------------------	----------------

Status:
Rev-A