



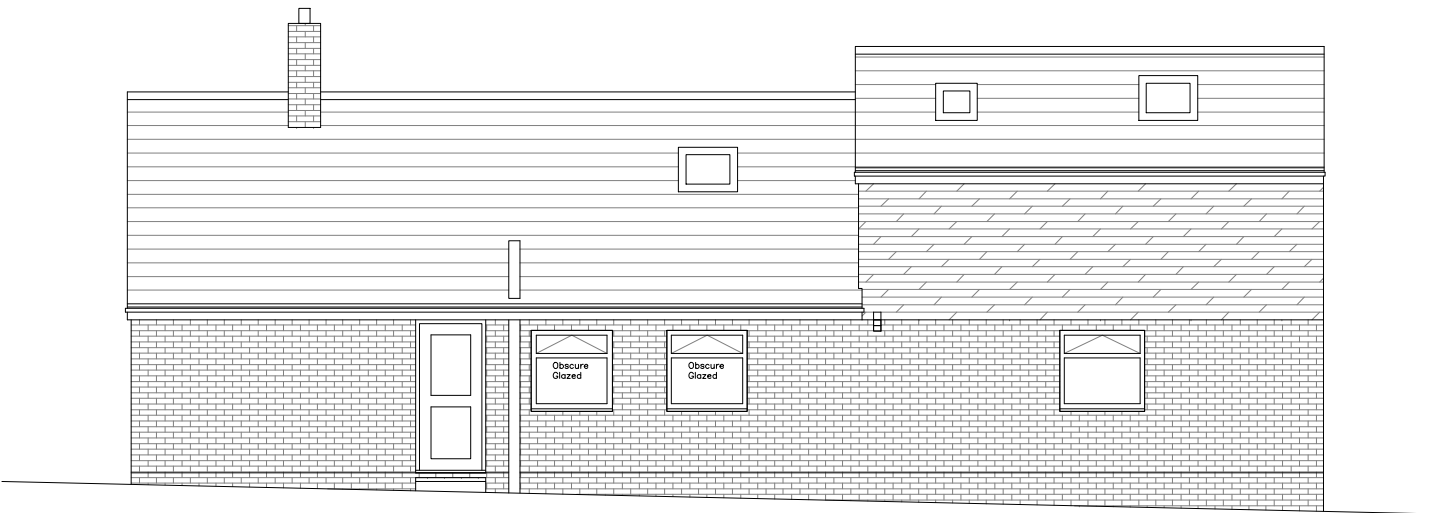


Proposed Front Elevation

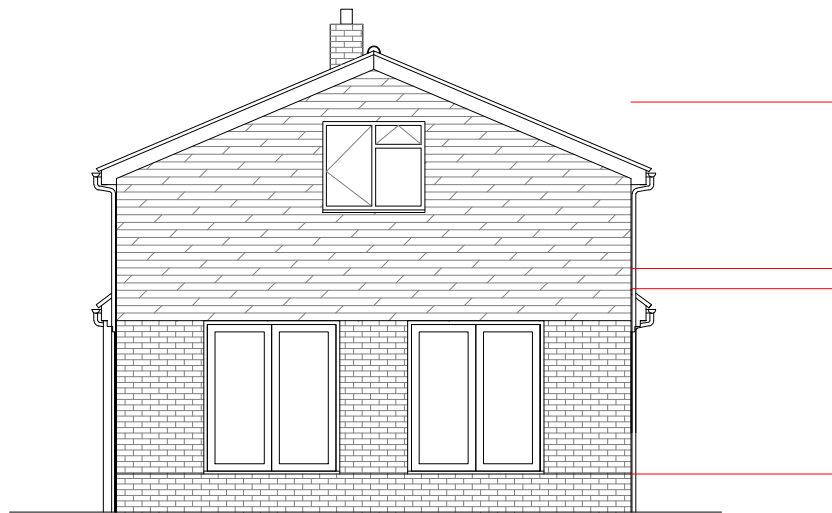

Proposed Side Elevation



Proposed Rear Elevation

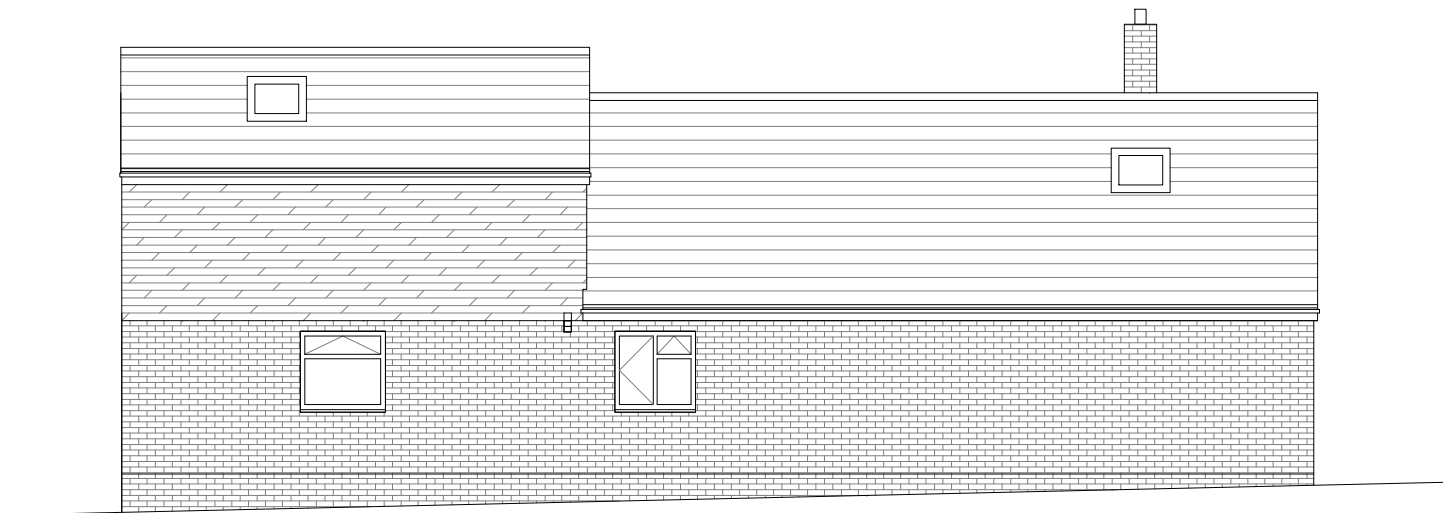

Proposed Side Elevation

Copyright is reserved by GBS Designs and is issued on the condition that it is not copied or disclosed by or to any unauthorised persons without prior consent in writing from GBS Designs. All dimensions to be checked on site All structural elements to be specified by a suitably qualified structural engineer.	REV	DESCRIPTION	DRAWN	DATE	Scale Bar 0 5	Drawing Ref		Drawing Title
	-	Initial design	GBS	12.01.18		WHITE 08		
	A	Alternative scheme	GBS	14.02.18		Scale at A1	Scale at A3	
	B	Based upon Rev A with extension made deeper and windows added to sides	GBS	20.02.18		N/A	1:100	
	C	Extension altered to attractive one and a half storey design with layout based upon Rev B	GBS	20.02.18		Date		
	D	Changes to exterior finishes and internal layout	GBS	22.02.18		12 JAN 2018		
						Drawn by		
						GBS		



CAD - ARCHITECTURE - DESIGN

6 Shillinglee Waterloooville
Hampshire PO7 5RW

Tel 023 9225 8315
www.gbsimages.co.uk