


Rear


Side

Side

Front

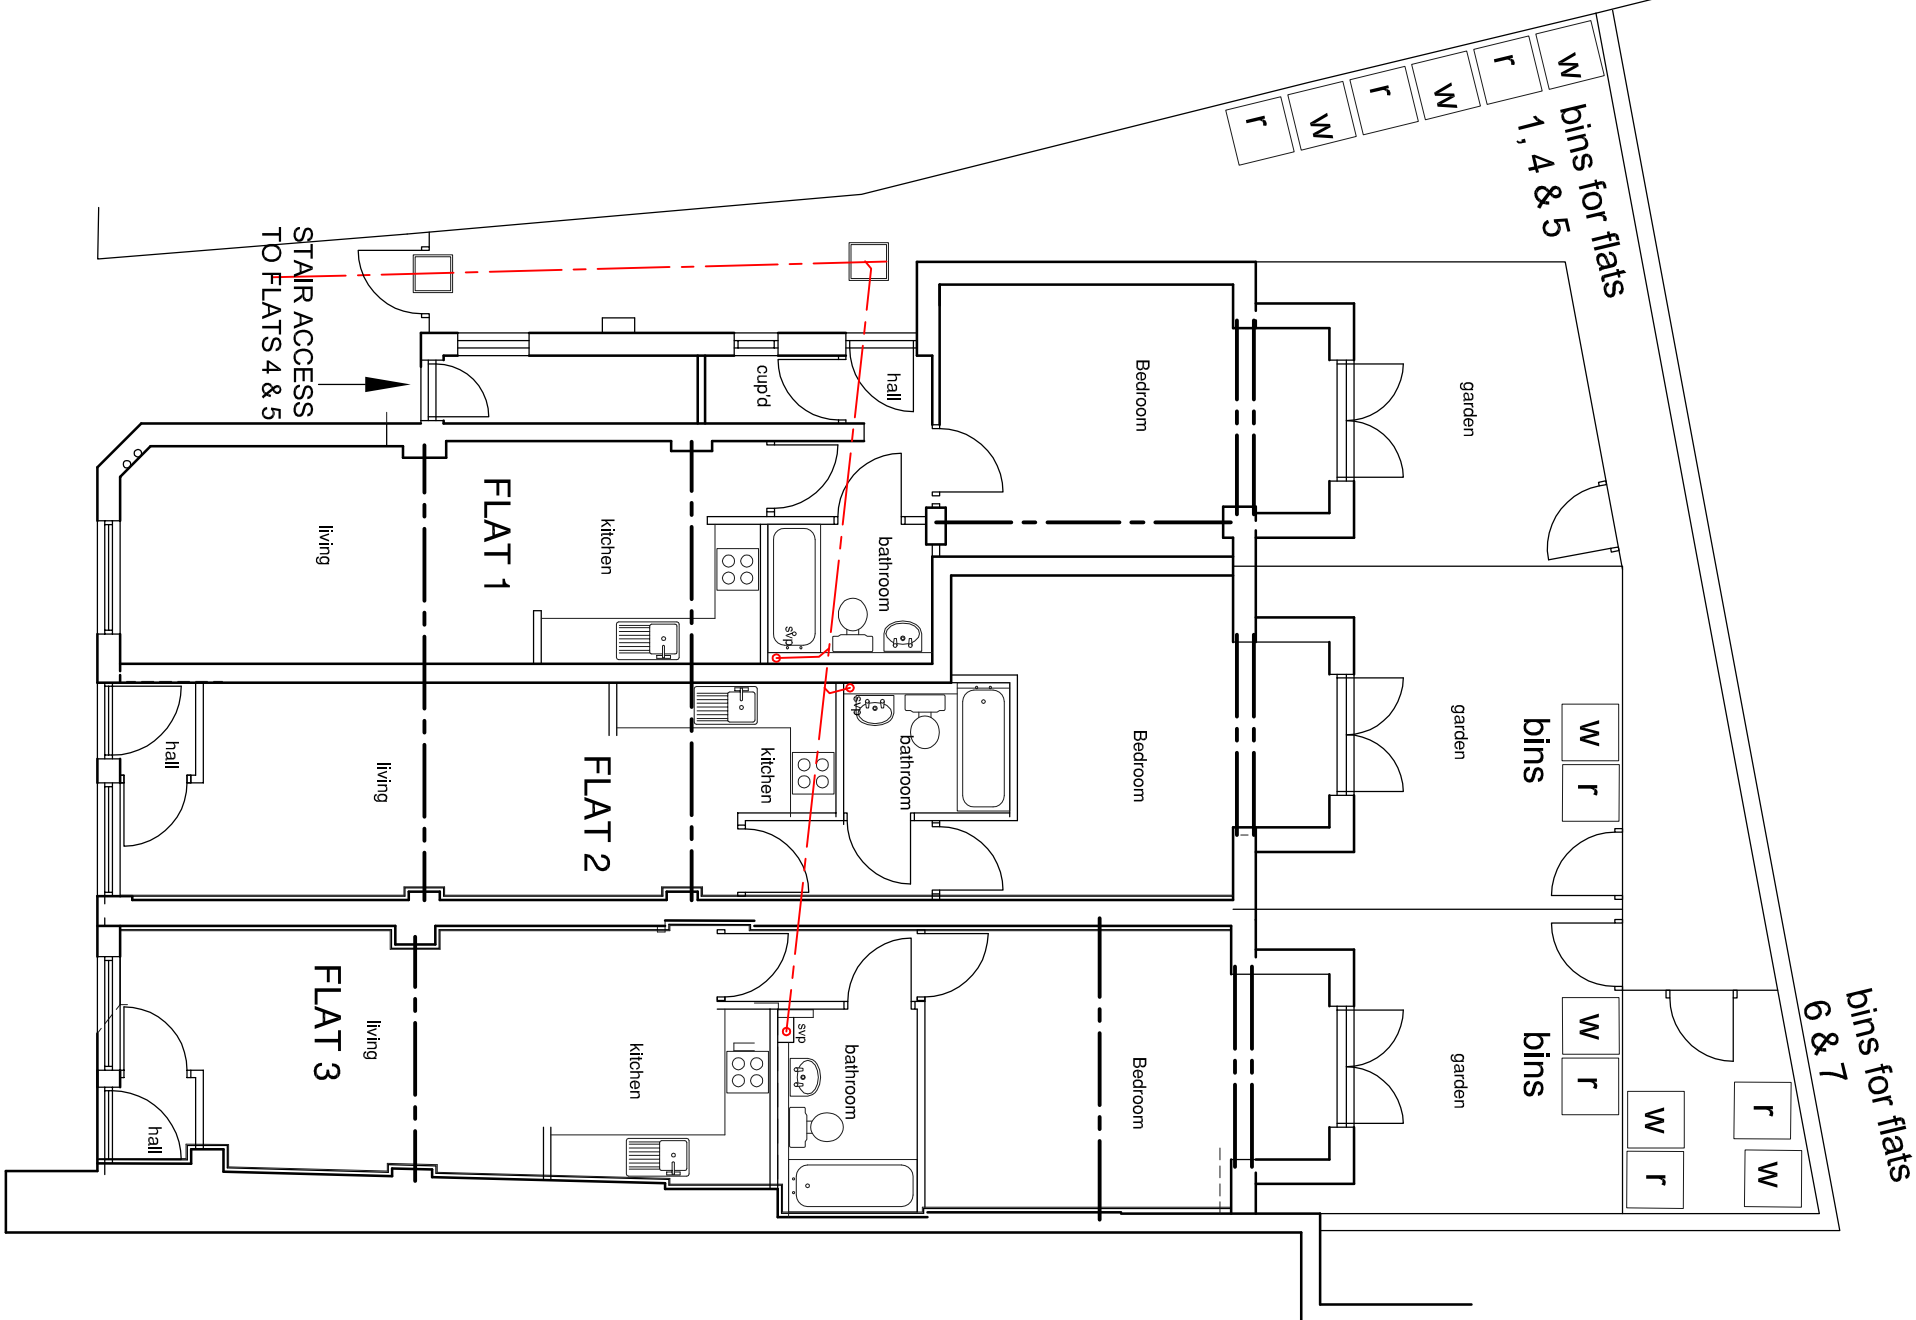

Ground Floor Plan

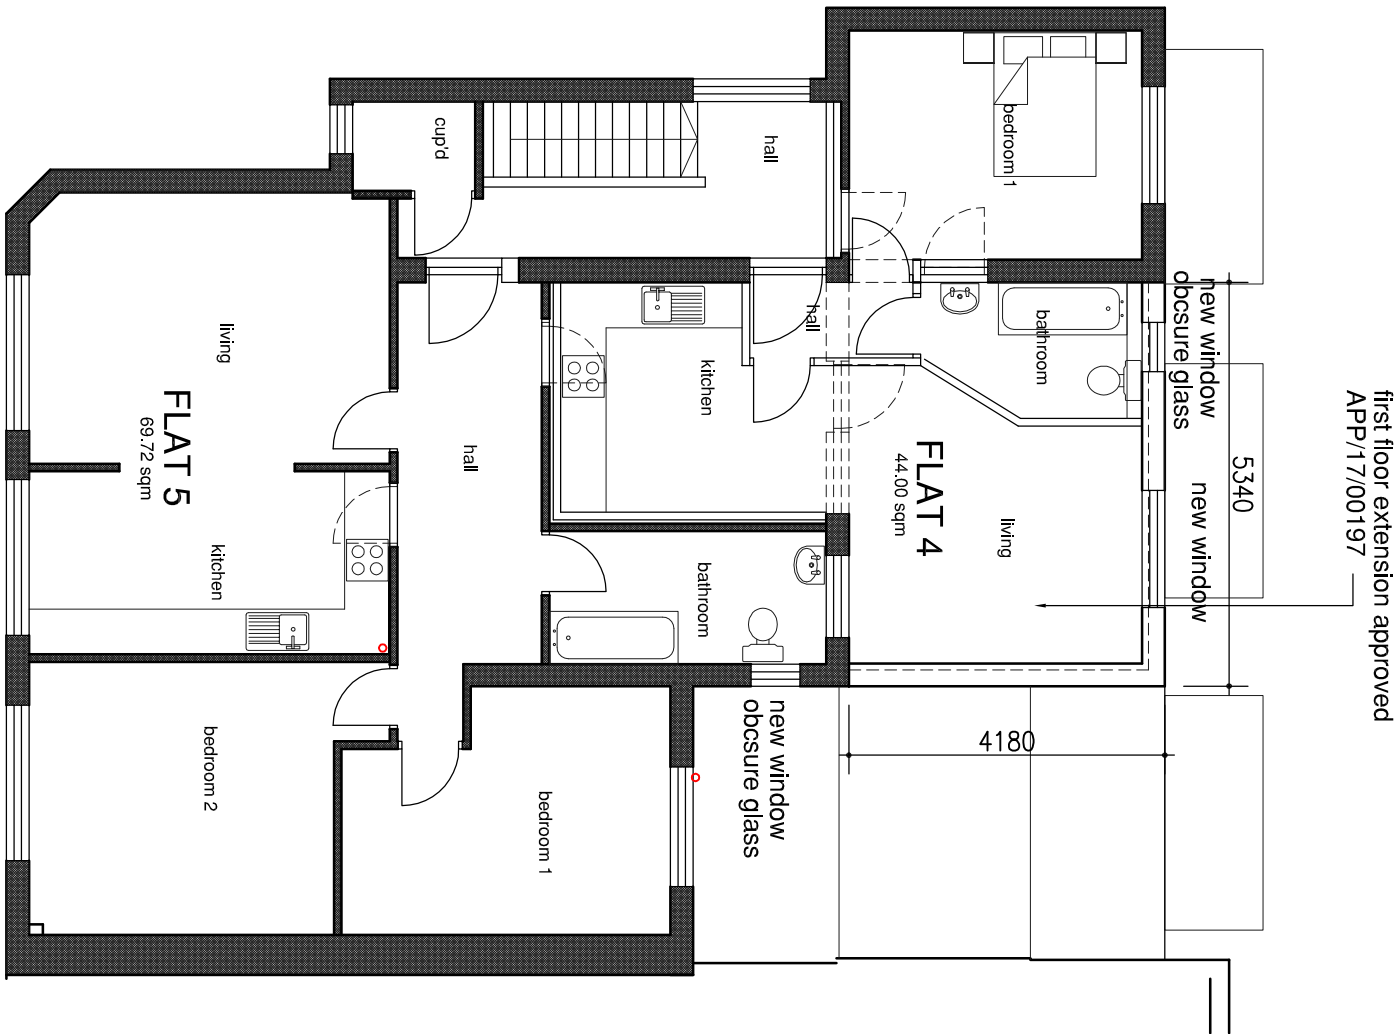

First Floor Plan

A	First floor cup'd window added	mw 07.06.17	CHK / Date
-	Original issue		
Rev		Dwnr / Date	CHK / Date
This drawing is copyright and must not be disclosed to third parties without permission			
Scaled dimensions are not to be used for construction			

4 Queensgate
Queens Road
Fareham
Hampshire
PO16 0NW

Tel: 01329 288911
Fax: 01329 221913
E-mail: admin@m2architecture.com

PROJECT
Proposed Development at
10a & 12 East Street
Havant

CLIENT
East Pallant Developments

DRAWING TITLE
First Floor Plans
Existing
PROJECT NO. 405
DRAWING NO. A
REV. A
SCALE 1:100@A2

m2
architecture
architectural technologist