



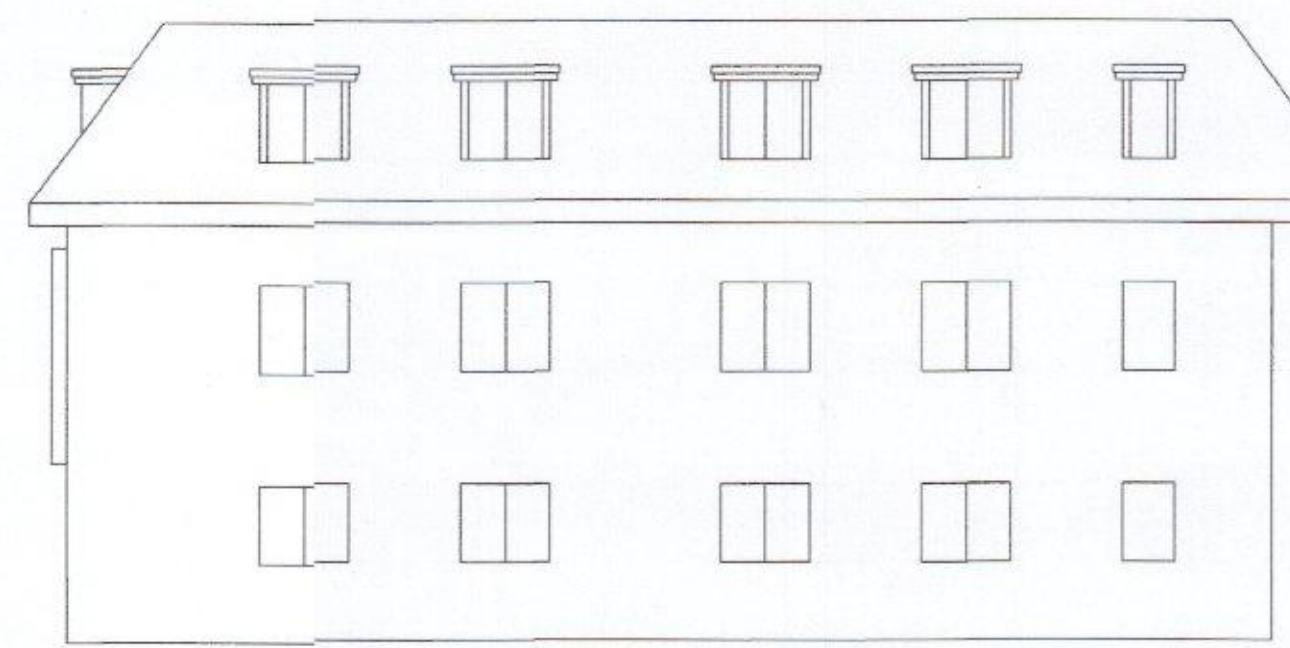


Proposed Front Elevation

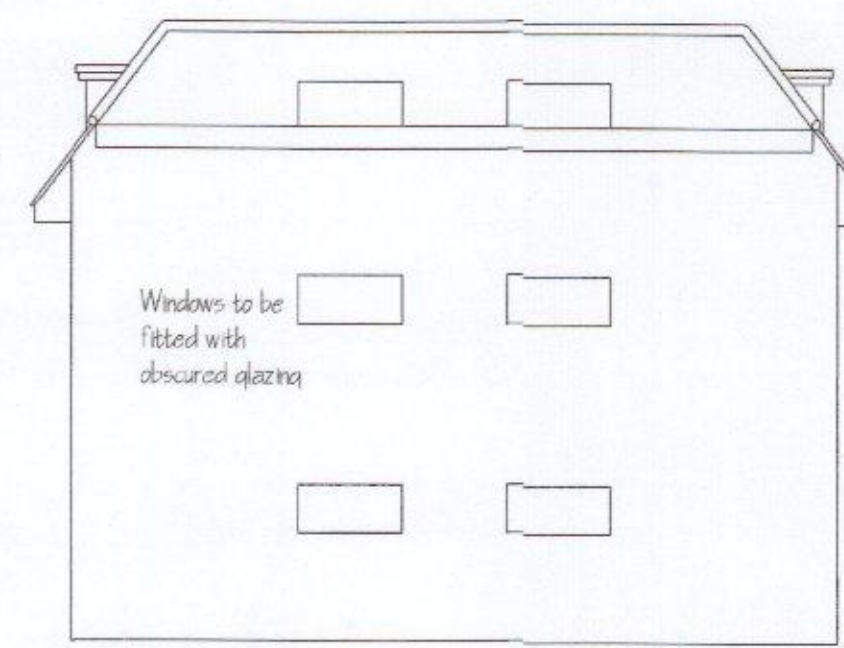


Proposed Side Elevation




Proposed Rear Elevation

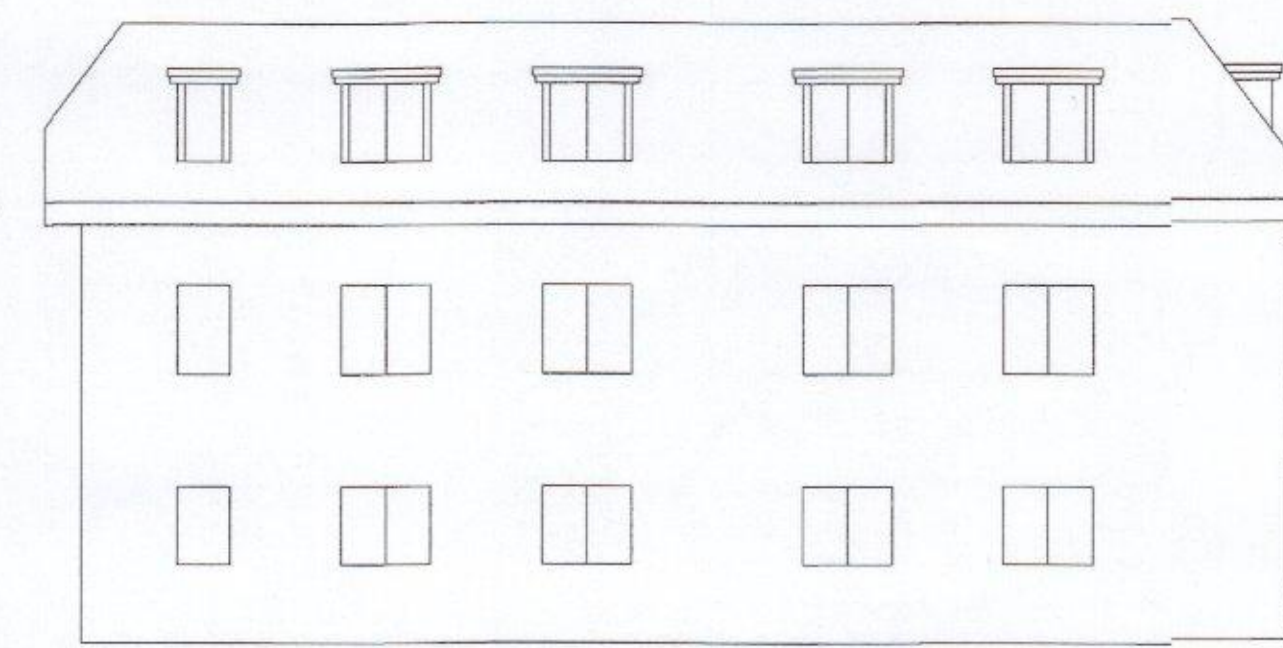


Proposed Side Elevation

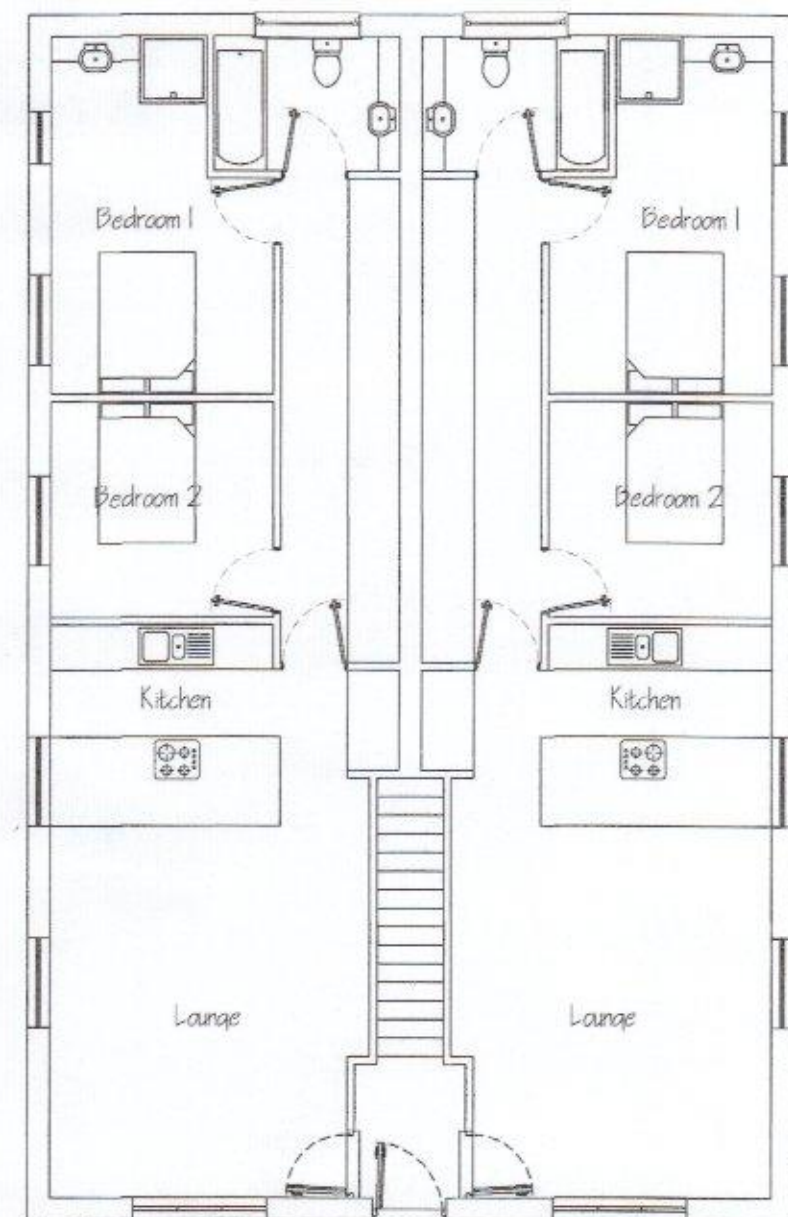


Proposed Ground Floor Plan

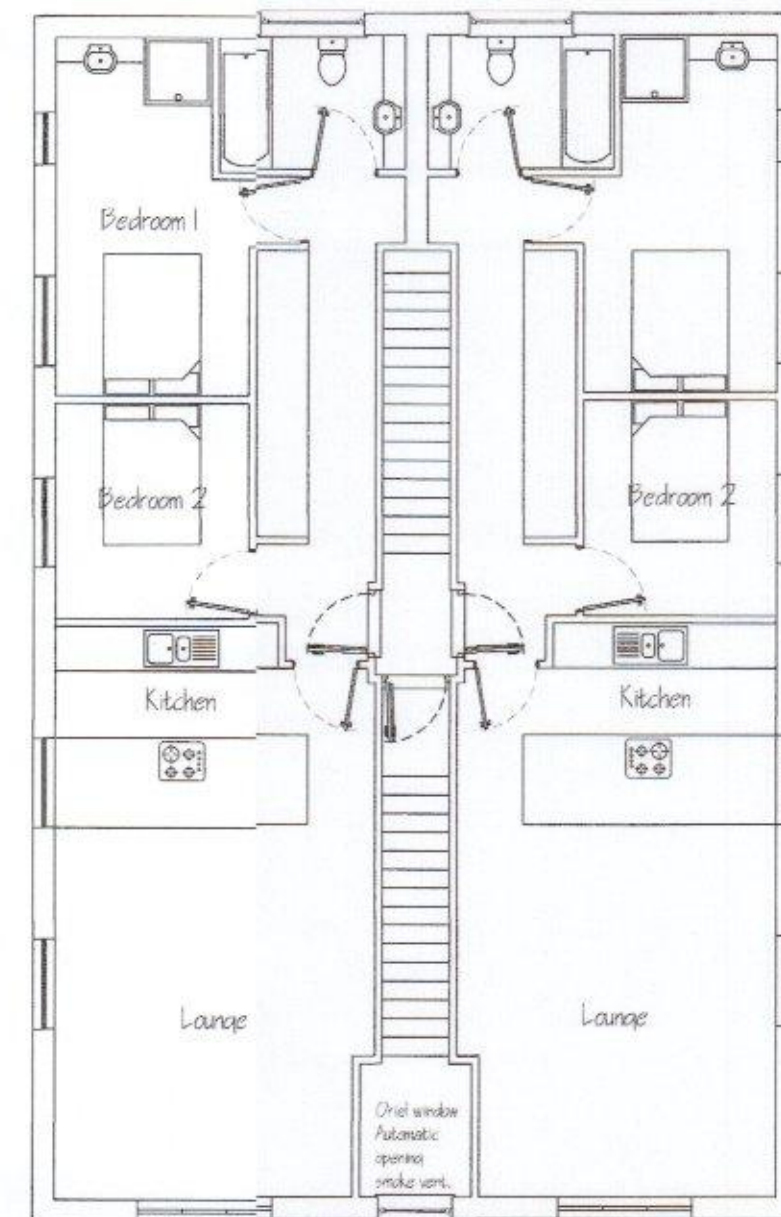

Proposed First Floor Plan

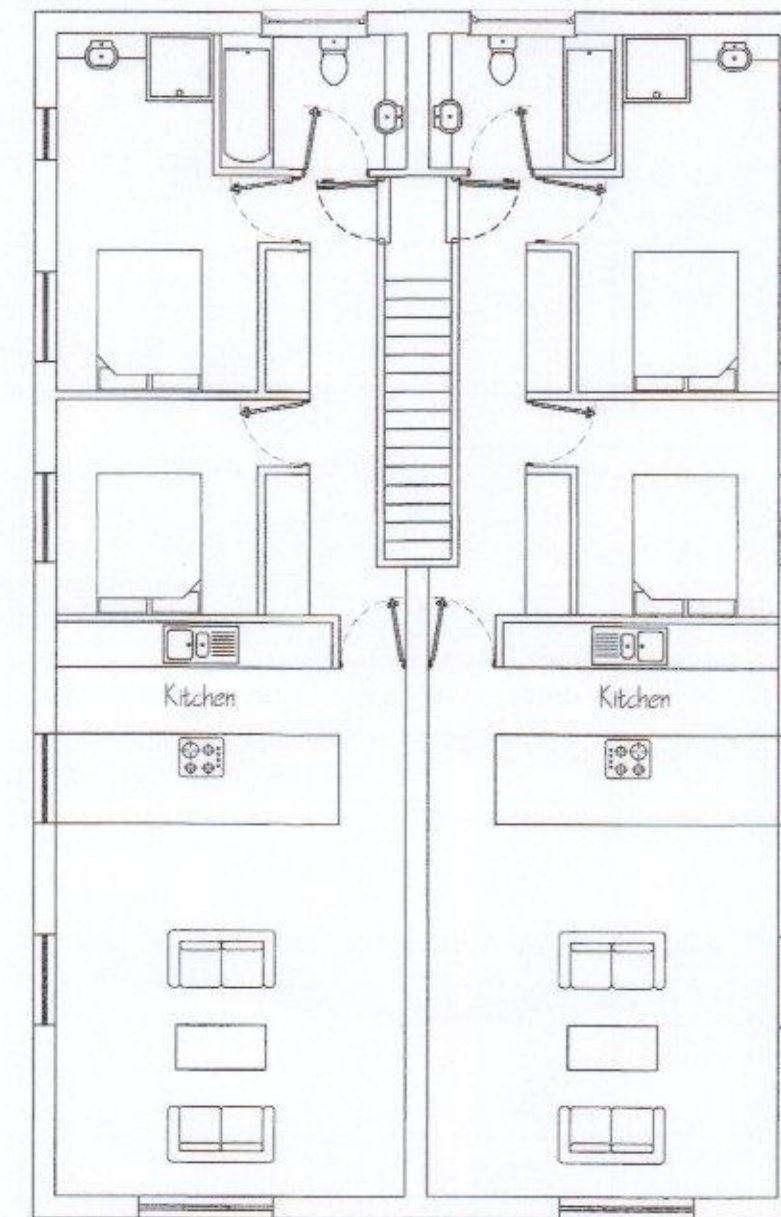


Proposed Second Floor Plan

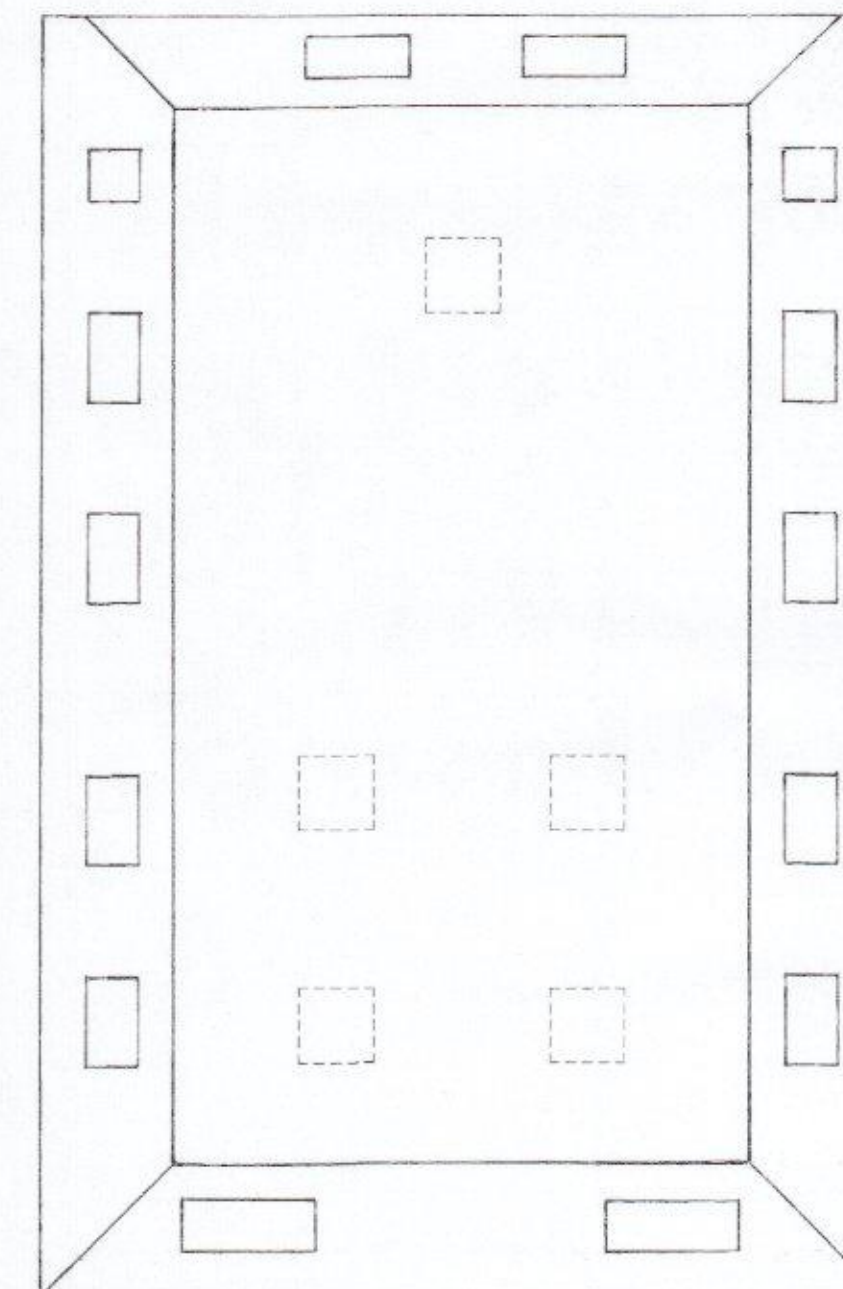


Proposed Roof Plan

All external materials to be used in the proposed development shall match those of the existing property and as described within the planning application forms. Unless otherwise agreed in writing by Local Authority Planning Department.

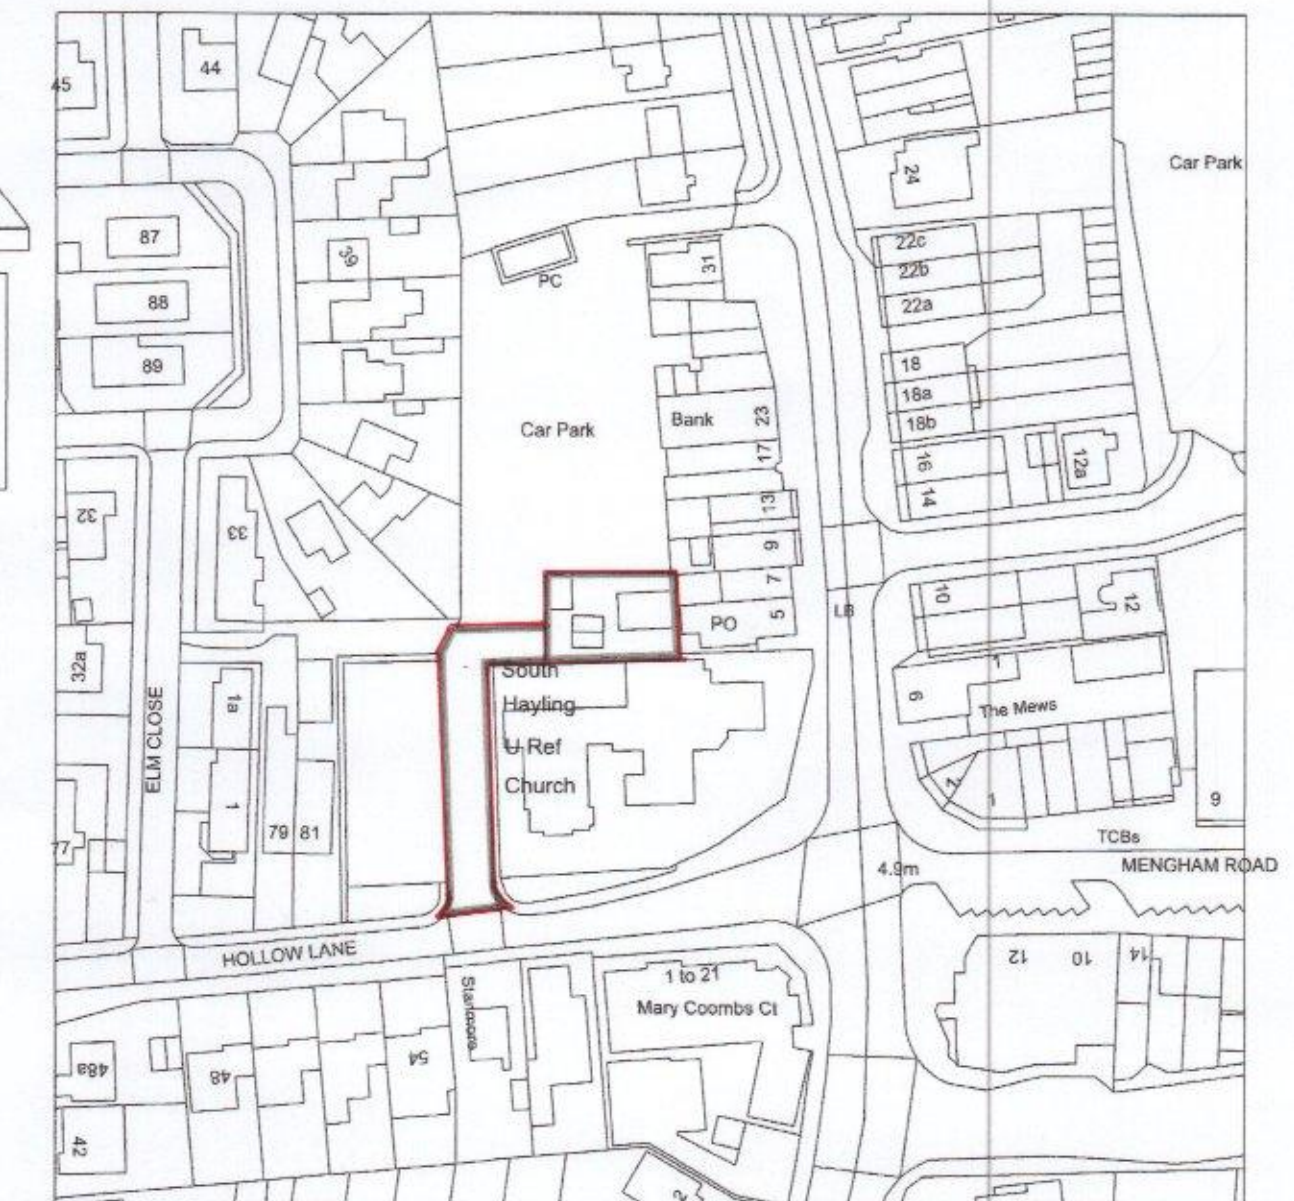

0 20 40 60 80 100
Metres
Scale 1:1250

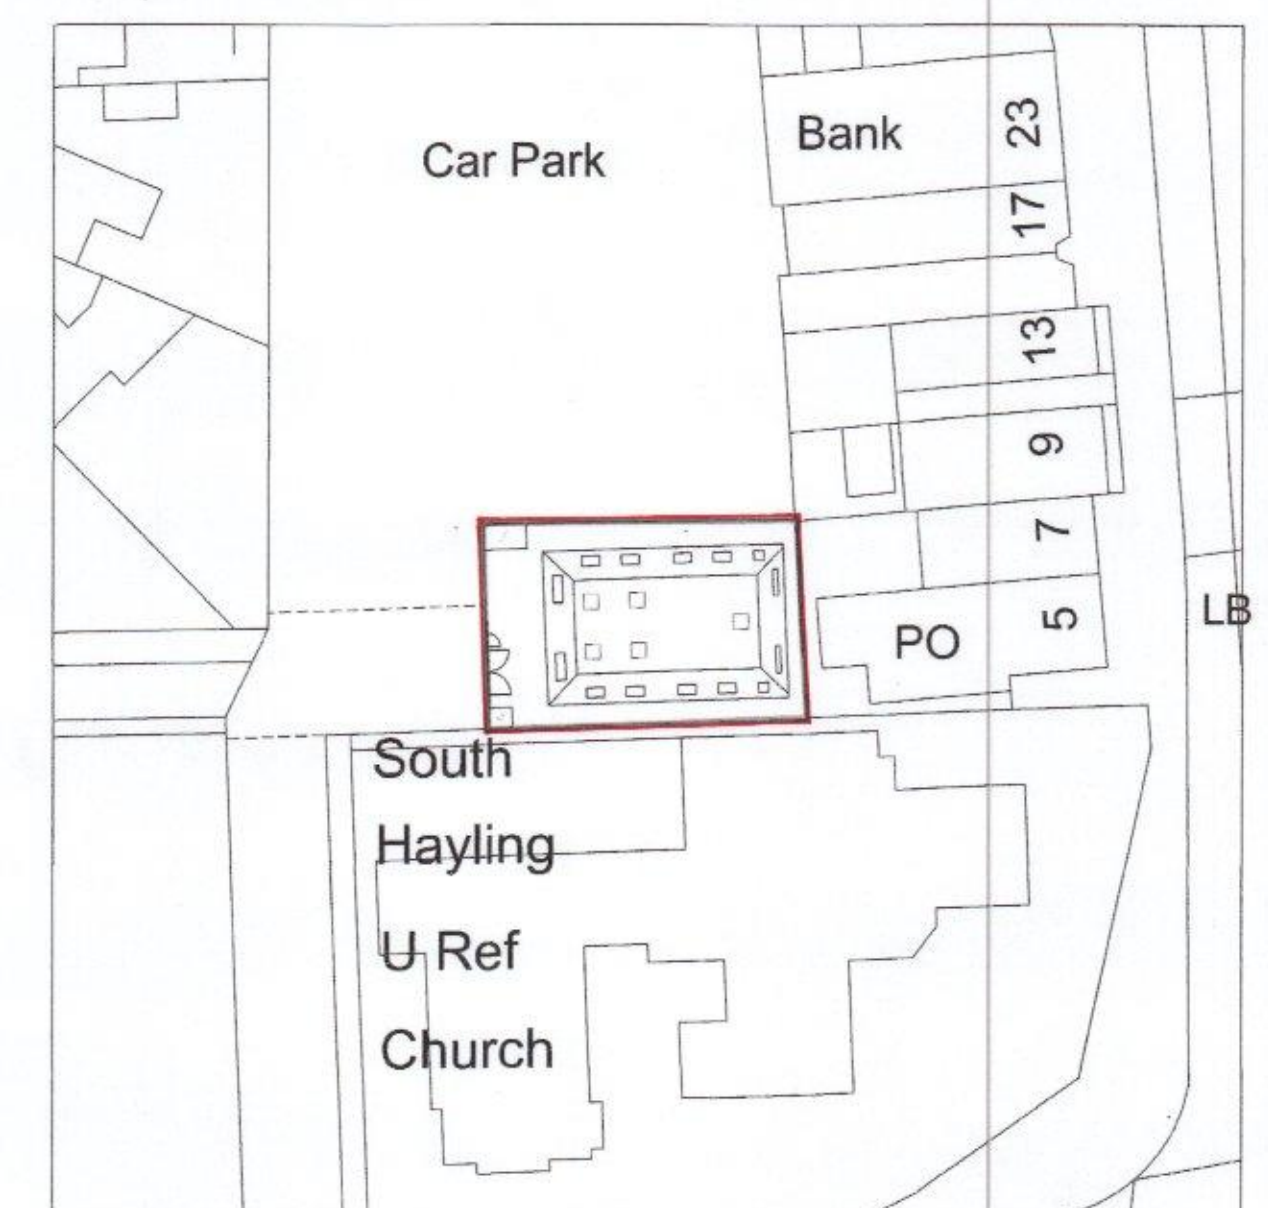

0 5 10 15 20 25
Scale 1:500

Group Licence No. 5750
© Crown Copyright 2009
Reproduction in whole or in part is prohibited without the prior permission of Ordnance Survey.



client Mr Mark Simmons

drawing title 6 No 2 Bedrooms Starter Homes.

scheme 3 Elm Grove
HAYLING ISLAND
PO11 9EA

14th August 17

Drawing No. 2 Scale 1:100 design by Simon R

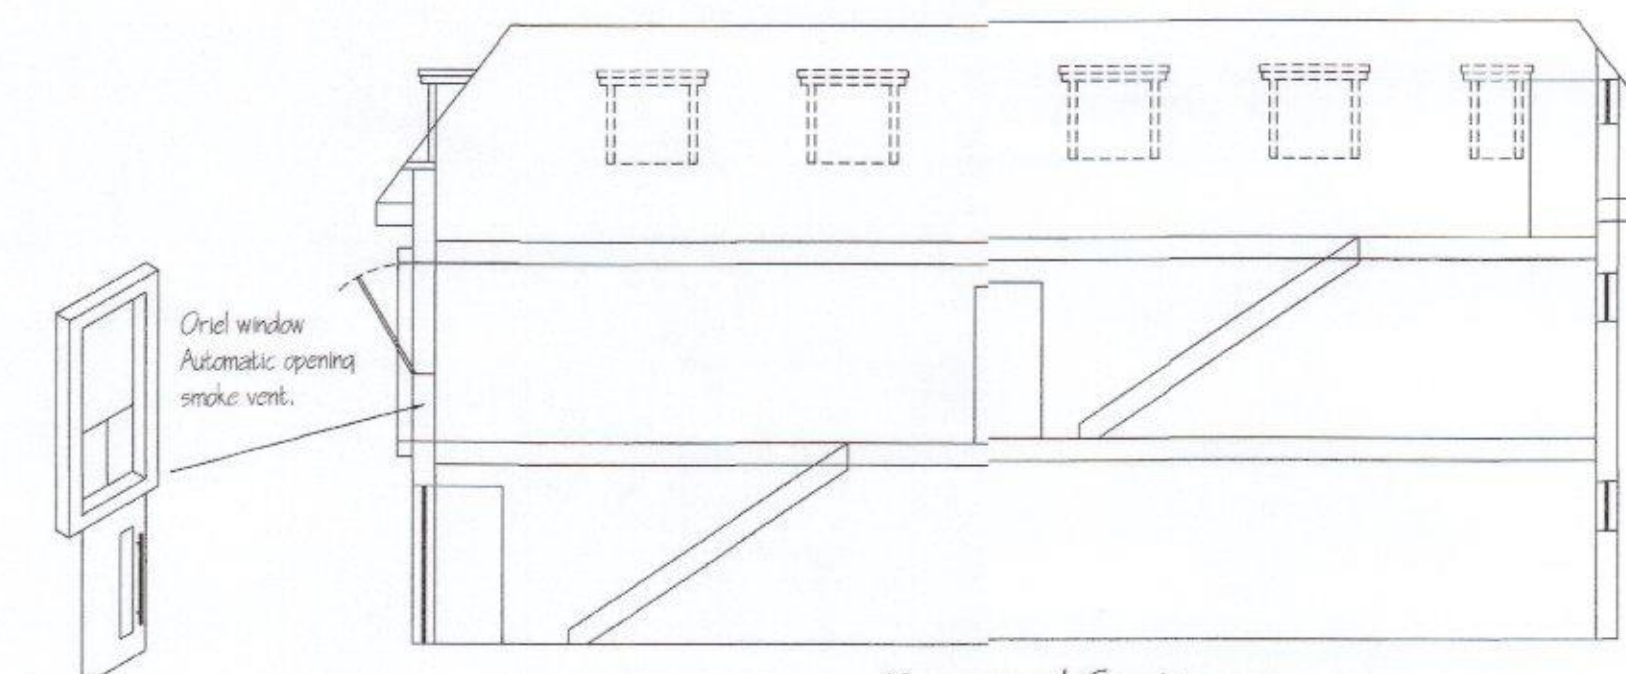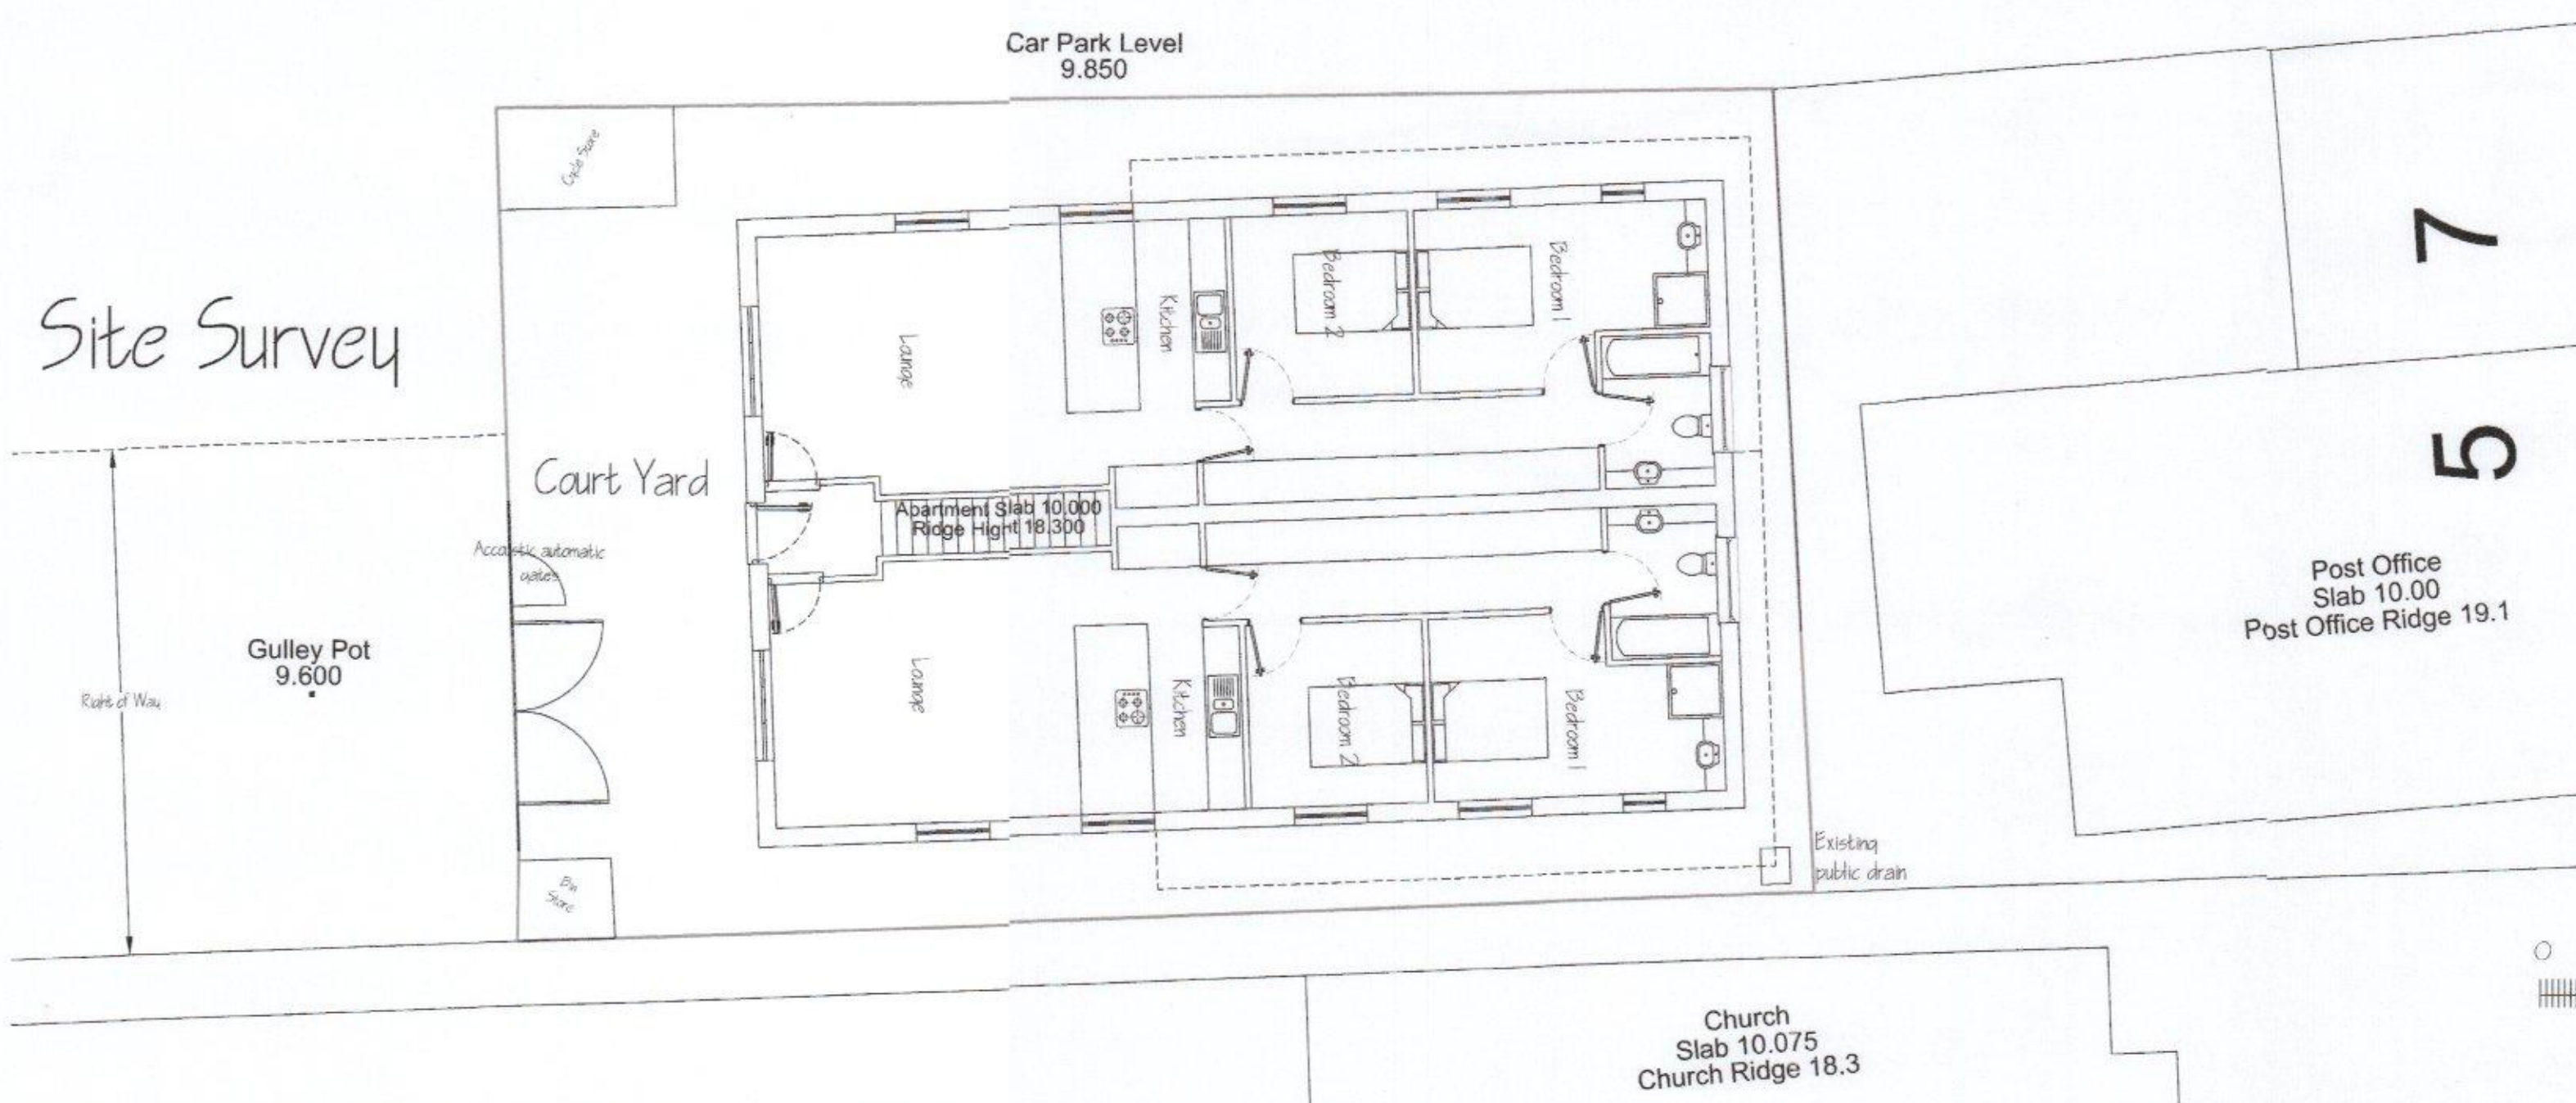

Proposed Section

Whilst every care has been taken in the preparation of this drawing, its sole intention is to provide sufficient information to obtain Planning Permission and Building Regulation Approval. It is the builders responsibility to ensure fit and function and ensure all dimensions are checked and reported back if necessary.

0 1 2 3 4 5 6 7 8 9 10
Scalebar 1:100