

Subject to Design Development.

Subject to Statutory Approvals.

Subject to survey

Where applicable this drawing is to be read in conjunction with other consultants drawings and with the specification.

All dimensions to be checked on site prior to commencement of work.

For Materials - Also refer to sample board Drawing No. 14021 / TP / 027

- 1

Horizontally Laid Microfib Composite Wall Cladding
Colour: Zeus
- 2

Horizontally Laid Trapezoidal Built-up Metal Wall Cladding
Colour: Combining shades of Orion & Sirius
- 3


Horizontally Laid Half Round Built-up Metal Wall Cladding
Colour: Sirius
- 4

Curved Trapezoidal Built-up Metal Roof Profile
Colour: HPS200 Albatross
- 5


Windows / Curtain walling
Double Glazed, PPC aluminum framed
Colour: Grey Ral 9007
- 6

Horizontal feature banding
Colour: Prisma Zeus

Eaves flashing - Colour: Orion
Downpipes - Colour: Ral 9007
Doors & Loading Doors - Colour Ral 9007
Brise Soleil - Colour Ral 9007

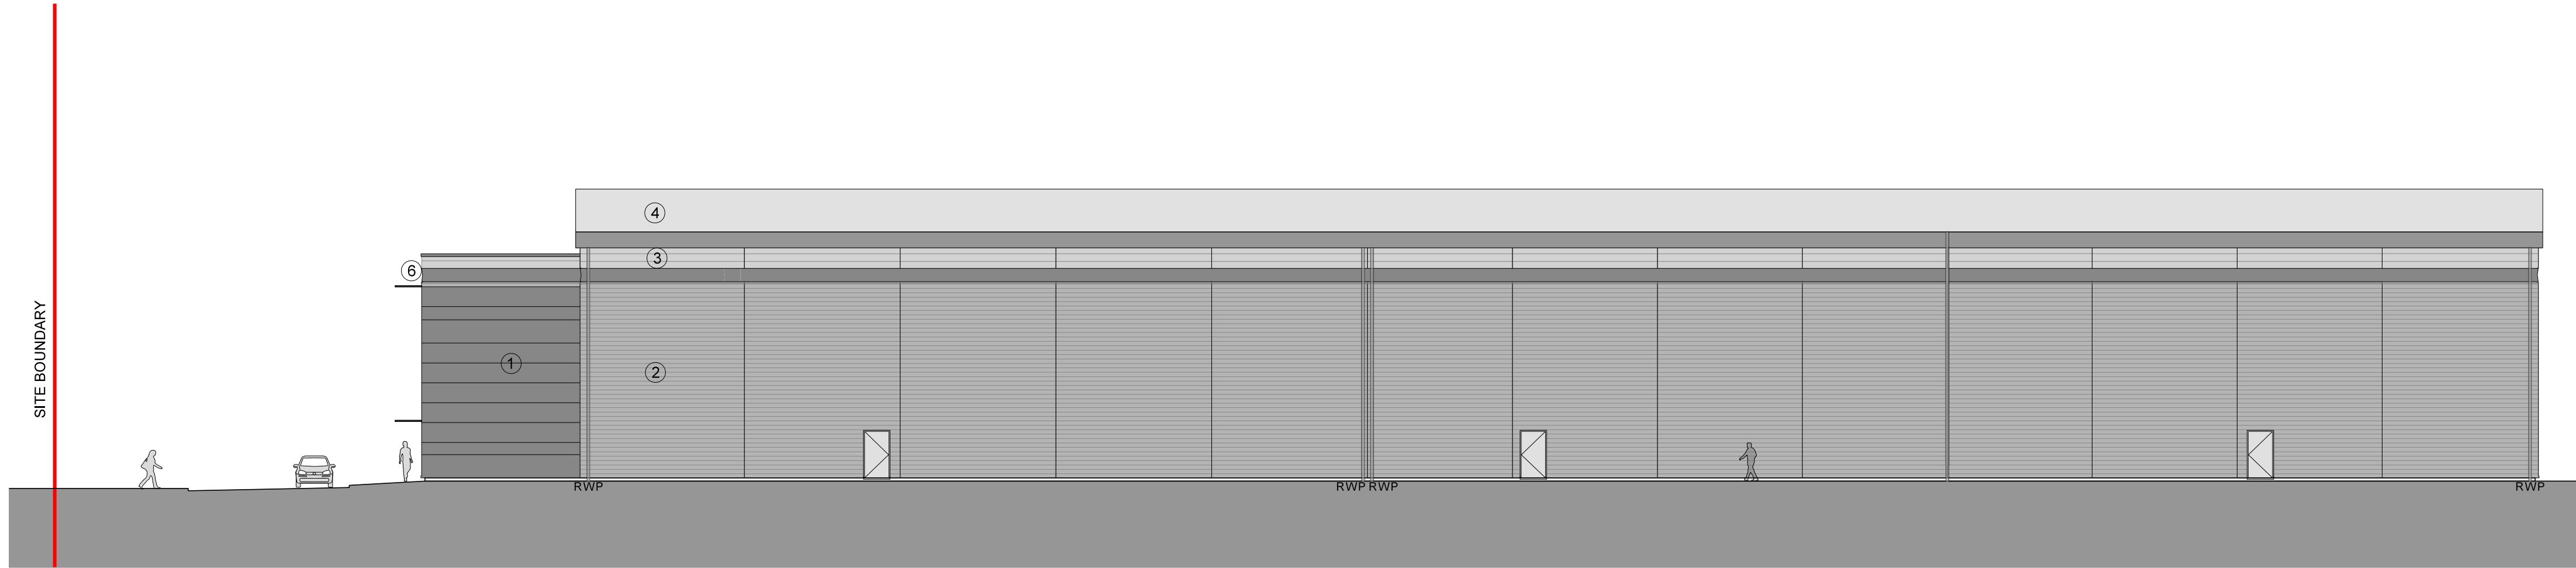

WEST ELEVATION

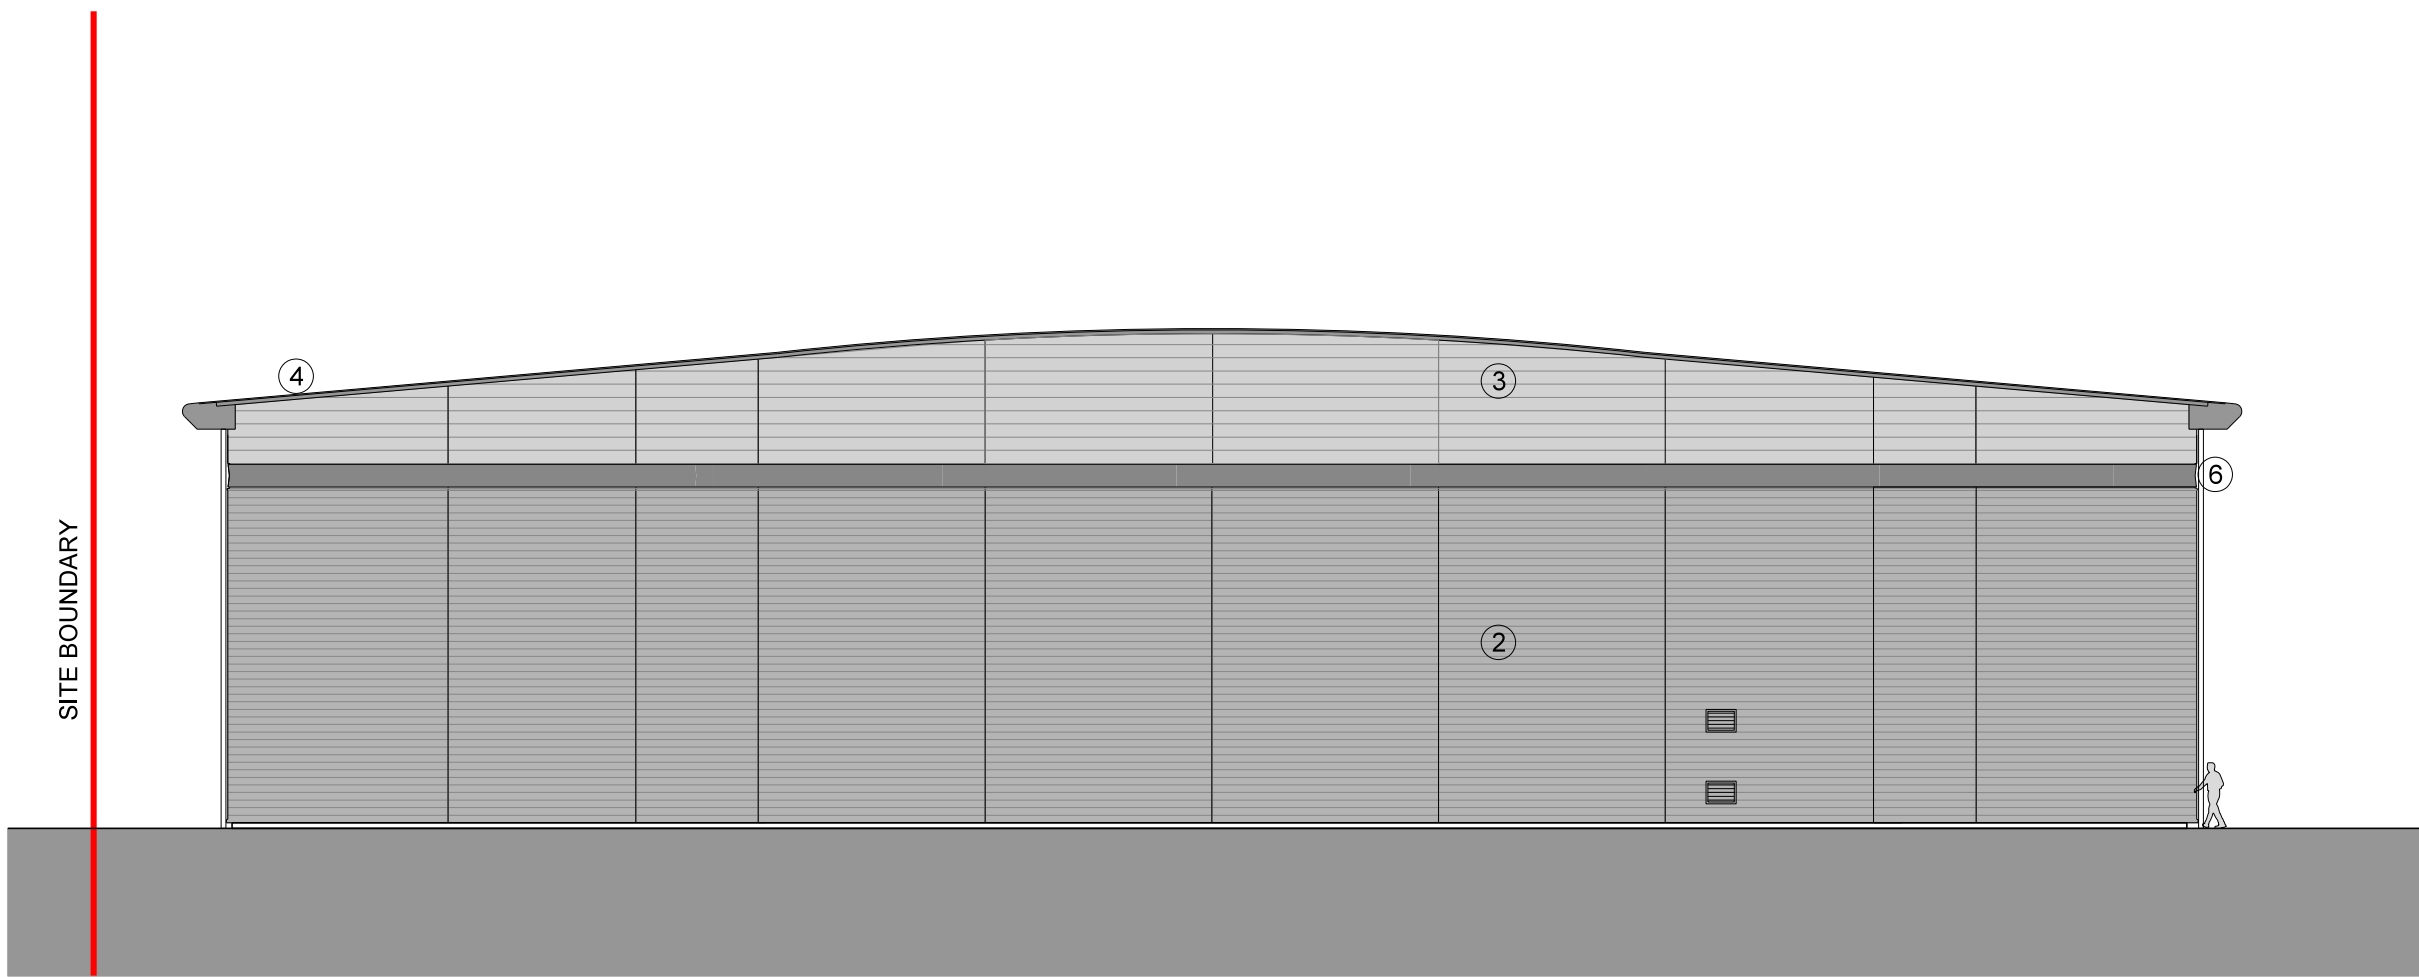

SOUTH ELEVATION

D	Updated to suit structural grid	MDT	12.02.18
C	Lineweights & key updated	SM	26.07.16
B	Colour updated	SM	18.07.16
A	M&E info added. Levels and key updated	CG	13.07.16
Rev	Description	Chkd	Date

Peer House
8 -14 Verulam Street
London WC1X 8LZ

tel +44(0)20 7400 2120

enquiries@cornisharchitects.com
www.cornisharchitects.com

cornisharchitects

Project	VELOCITY STANBRIDGE ROAD HAVANT		
Dwg Title	Proposed Elevations - Unit 01 & 02 Sheet 2		
Status	P L A N N I N G		
	0  10 m		
Scale	1:200 @ A1	Date	08/07/2016
Dwg No	14021 / TP / 038	Rev	D