

notes

This drawing is the copyright of the **pdp architecture llp** and must not be reproduced in whole or part or used for the execution of works without the permission.
all dimensions to be checked on site prior to commencement of construction works and the architect notified of any discrepancy.
figured dimensions are to be used in preference to scaled dimensions.
no deviation from this drawing will be permitted without prior consent of the architect.
all drawings are prepared subject to a full measured and structural survey of the buildings and site.
structural survey is subject to the appointment of a structural engineer to confirm and agree the structural proposals.
os promap licence no. 10000449.


health & safety:
exceptional risks involving specific methods of construction or exceptional maintenance issues.

revision	notes	date	drawn/checked
<= scale with 50 mm @ a1 ~ 25 mm @ a3			

client	




PLANNING


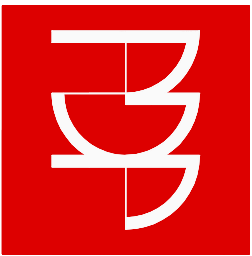


pdp architecture llp
chartered architects town planning
interior design consultants
2 beechworth road havant
hampshire po9 1ax
tel 023 9248 1100
fax 023 9247 5050
email pdp@pdp-architects.co.uk
www.pdp-architects.co.uk

project	Proposed Development Lockerley Road Leigh Park
detail	Proposed Site Plan & Block Plan
drawn	MAS
checked	MBW
date	May 2017
status	Planning
at scale	a3 scale
1:100	1:200
28018-PD102	rev

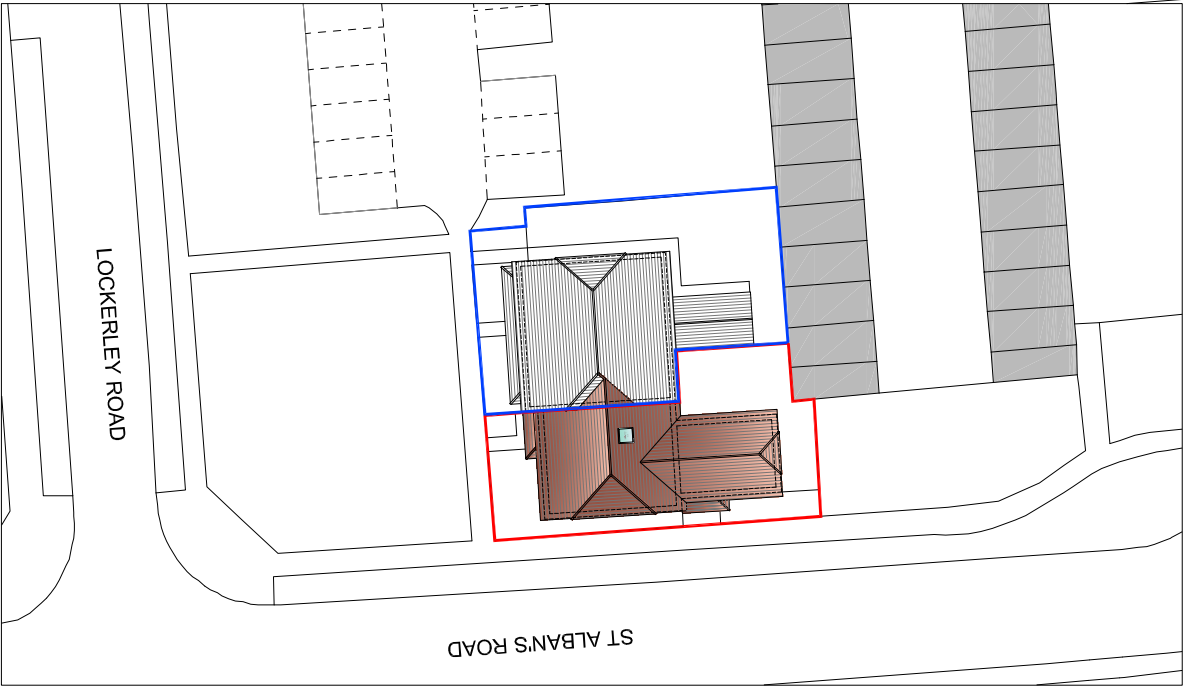

proposed site block plan [A3 1:500]

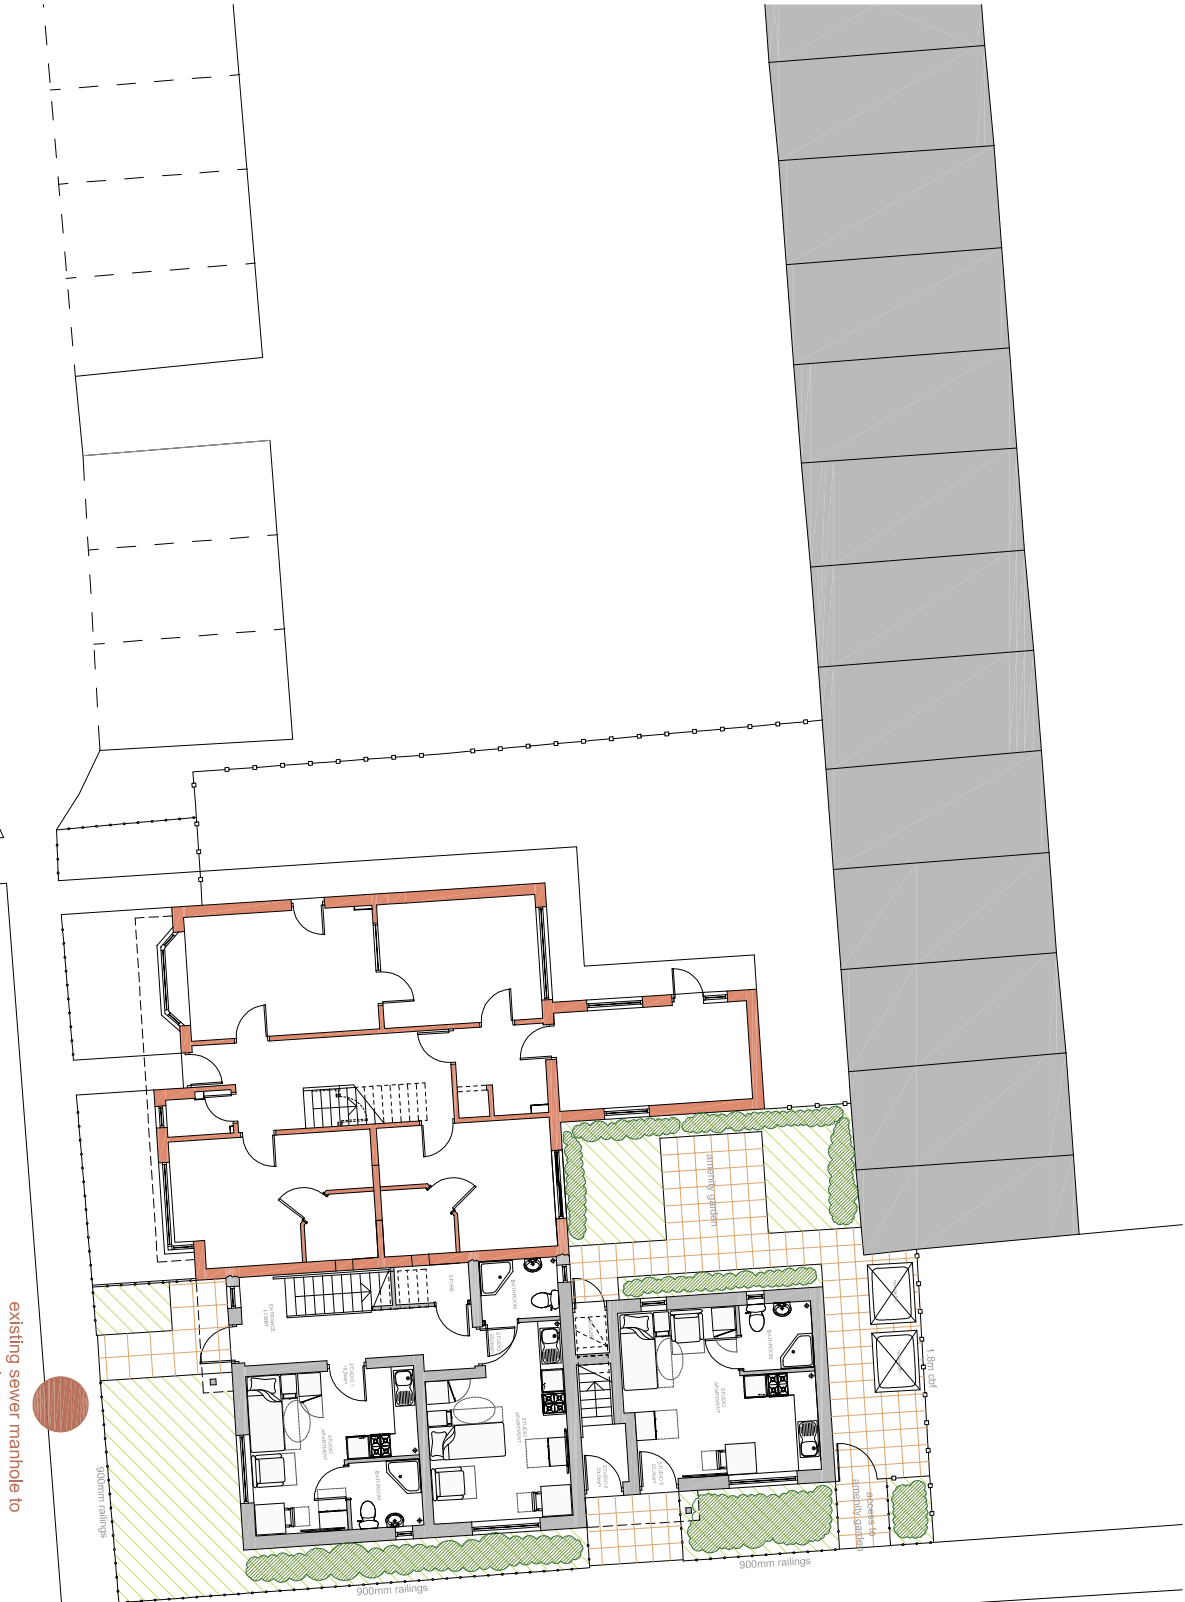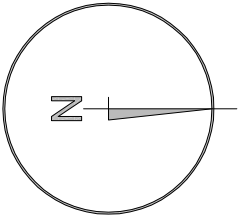

proposed site plan

LOCKERLEY ROAD

ST ALBAN'S ROAD