




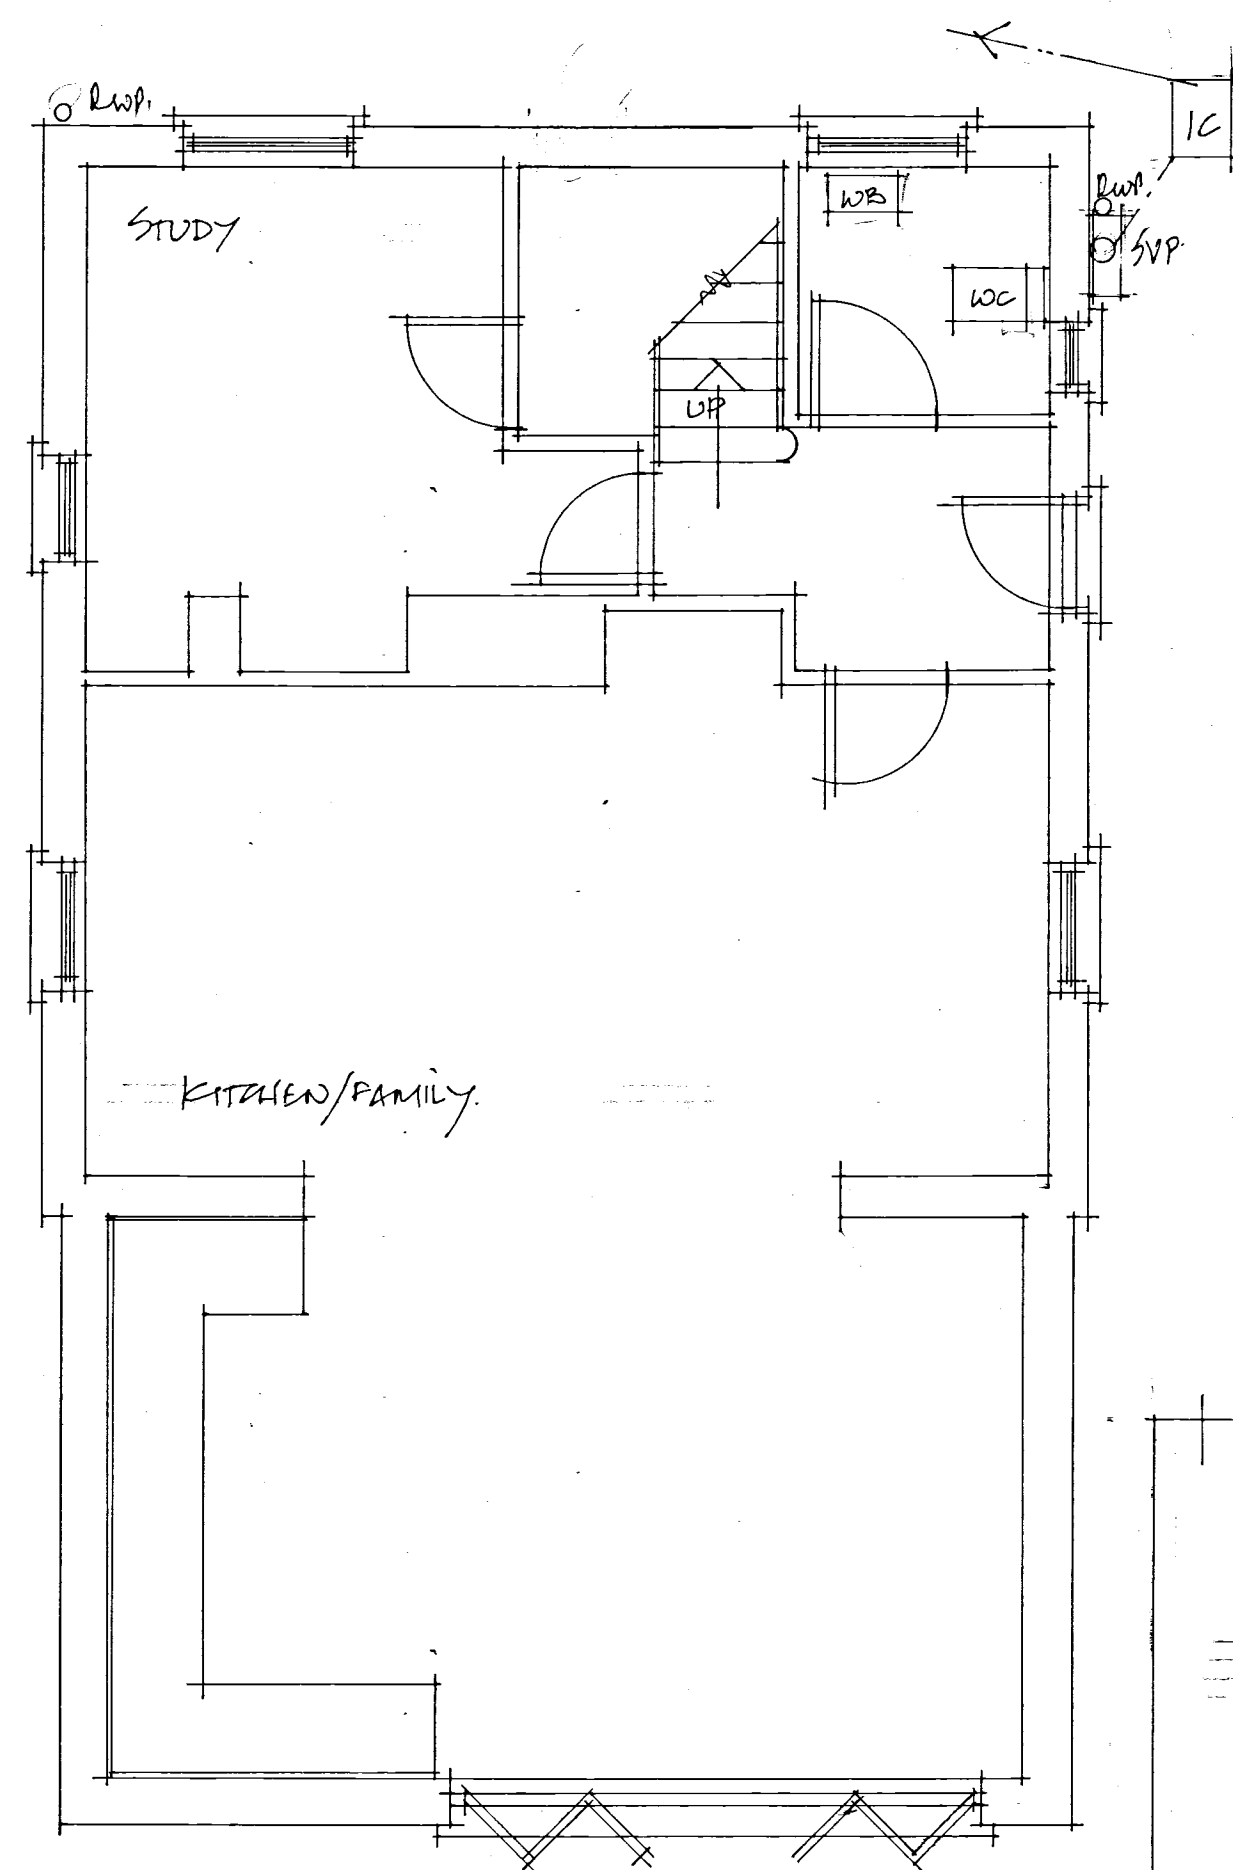


ground floor.

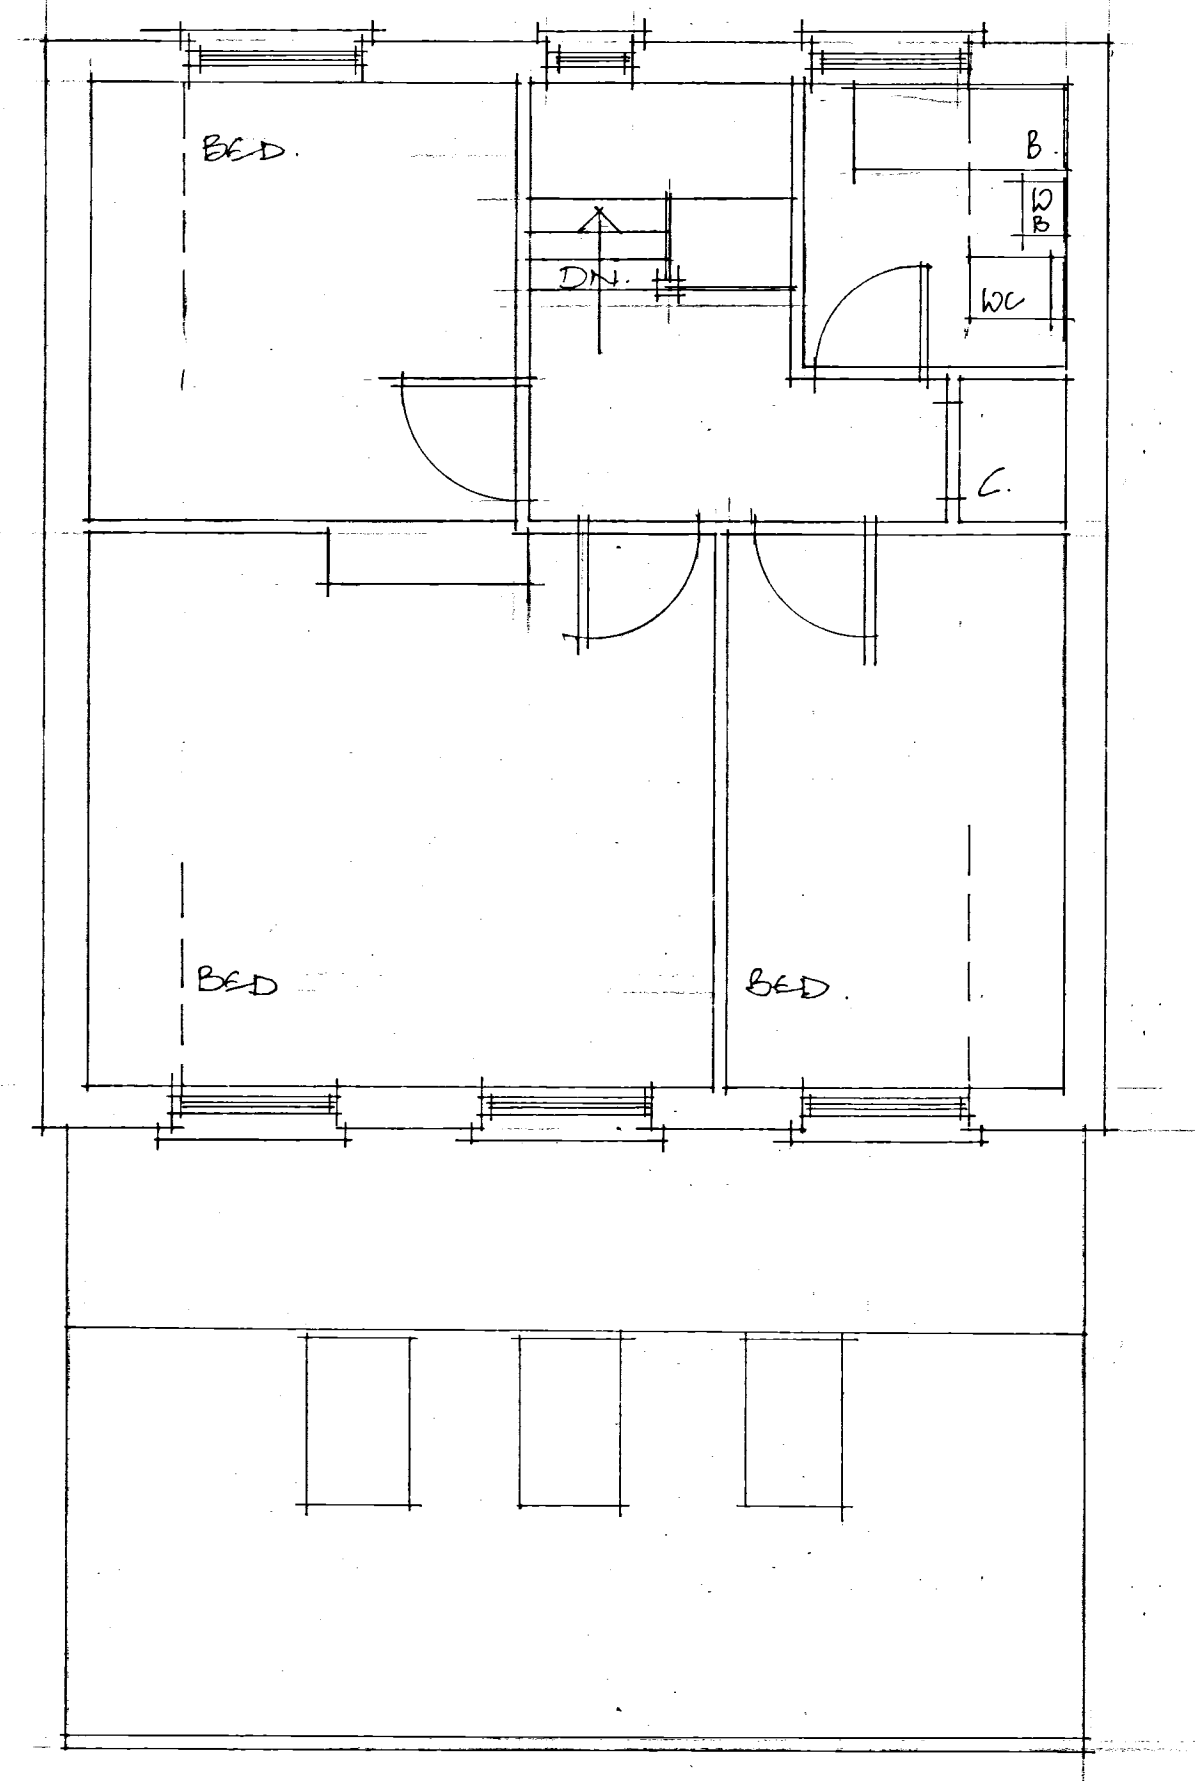


first floor.

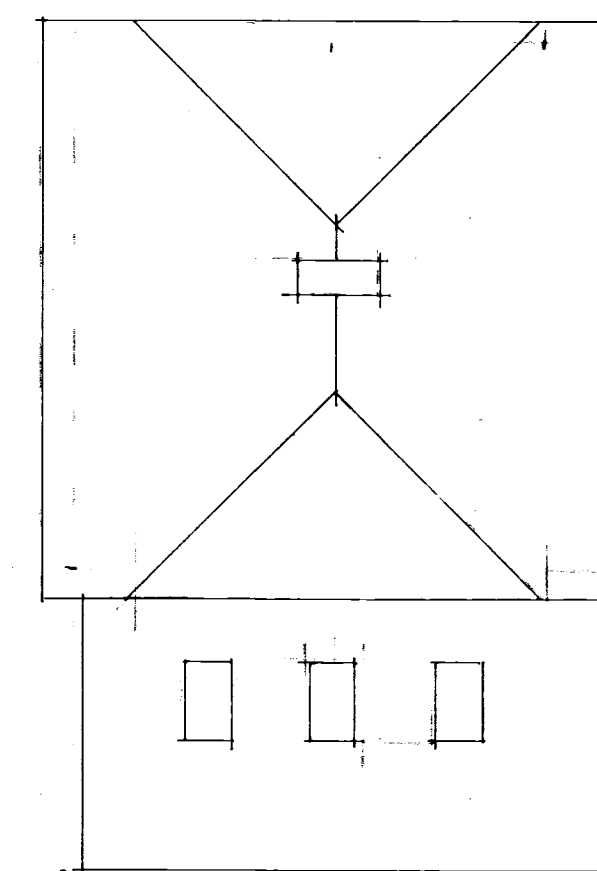


roof plan. 1:100.

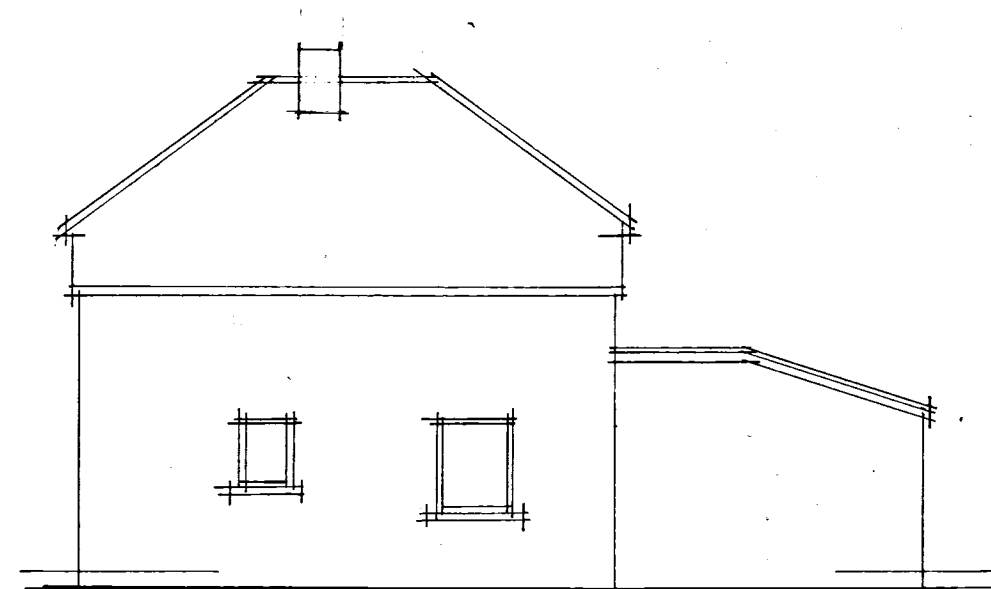


side.

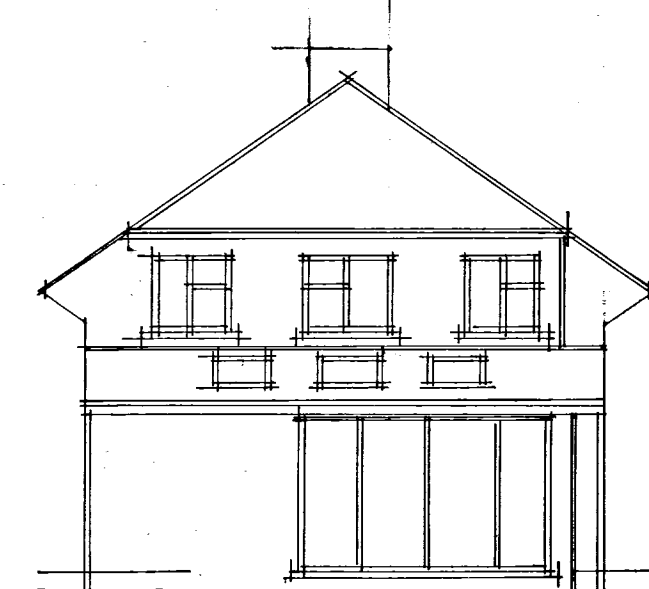


rear.

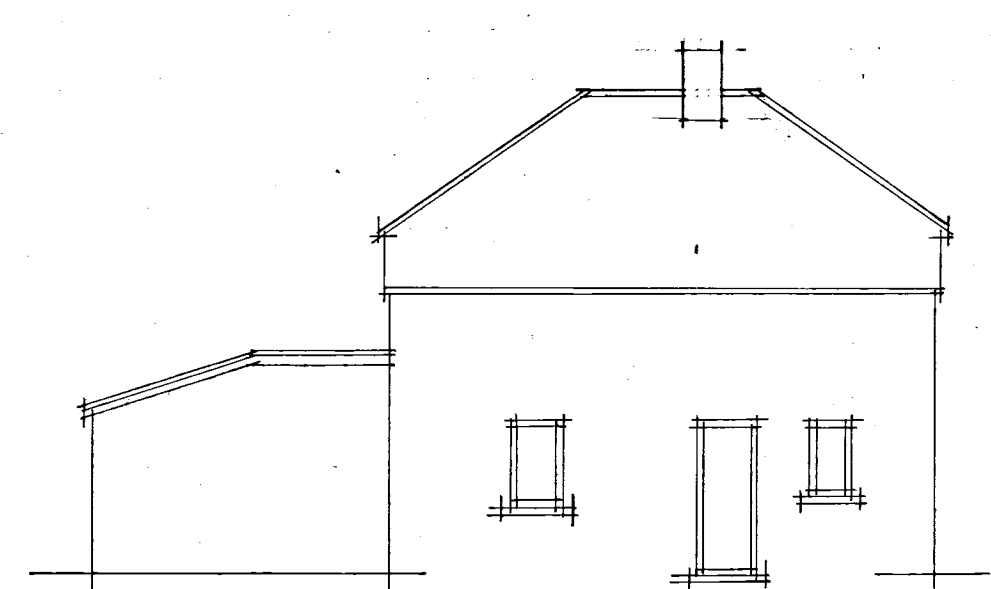

side.

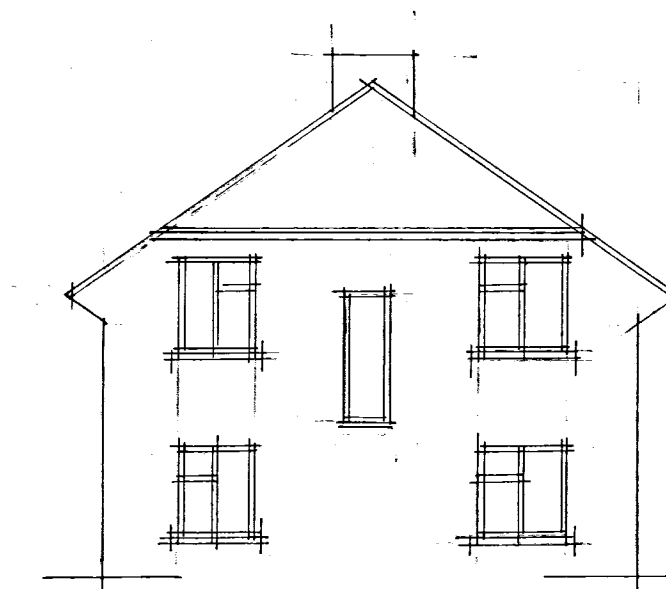

front.

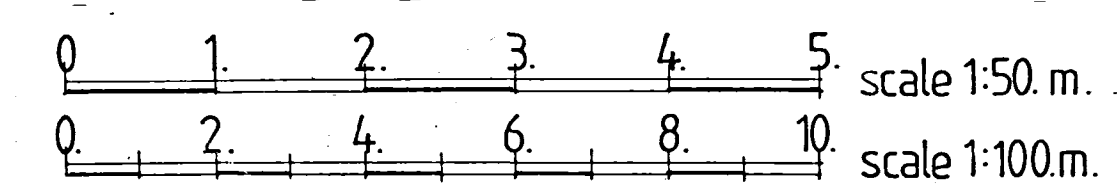

A			
Date		Revision	
© copyright			
THORNS YOUNG			
ARCHITECTURAL			
THORNS-YOUNG LTD			
CHARTERED BUILDING CONSULTANTS			
Website: www.thornsyounge.co.uk			
Fareham		Portsmouth	
21 Middle Road		232 London Road	
Park Gate		North End	
SO31 7GH		PO2 9JQ	
Tel: (01329) 888 322		Tel: (02392) 672 883	
Client			
MR & MRS MARDELL			
Job Title			
44 WEBB LANE			
HAYLING ISLAND			
Drawing Title			
EXISTING PLANS			
Scale			
1:100 1:50			
Date		Drawn by	
NOV 2017		RN	
Drg. No.		Rev.	
1227-17.1			