



Plots 2, 3, 62, 65, 67,
Handed: 3, 62, 65, 67,


Floor Area :
GF: 65.89 sqm 709.23 sq ft
FF: 81.62 sqm 878.55 sq ft
TOTAL: 147.51 sqm 1587.79 sq ft

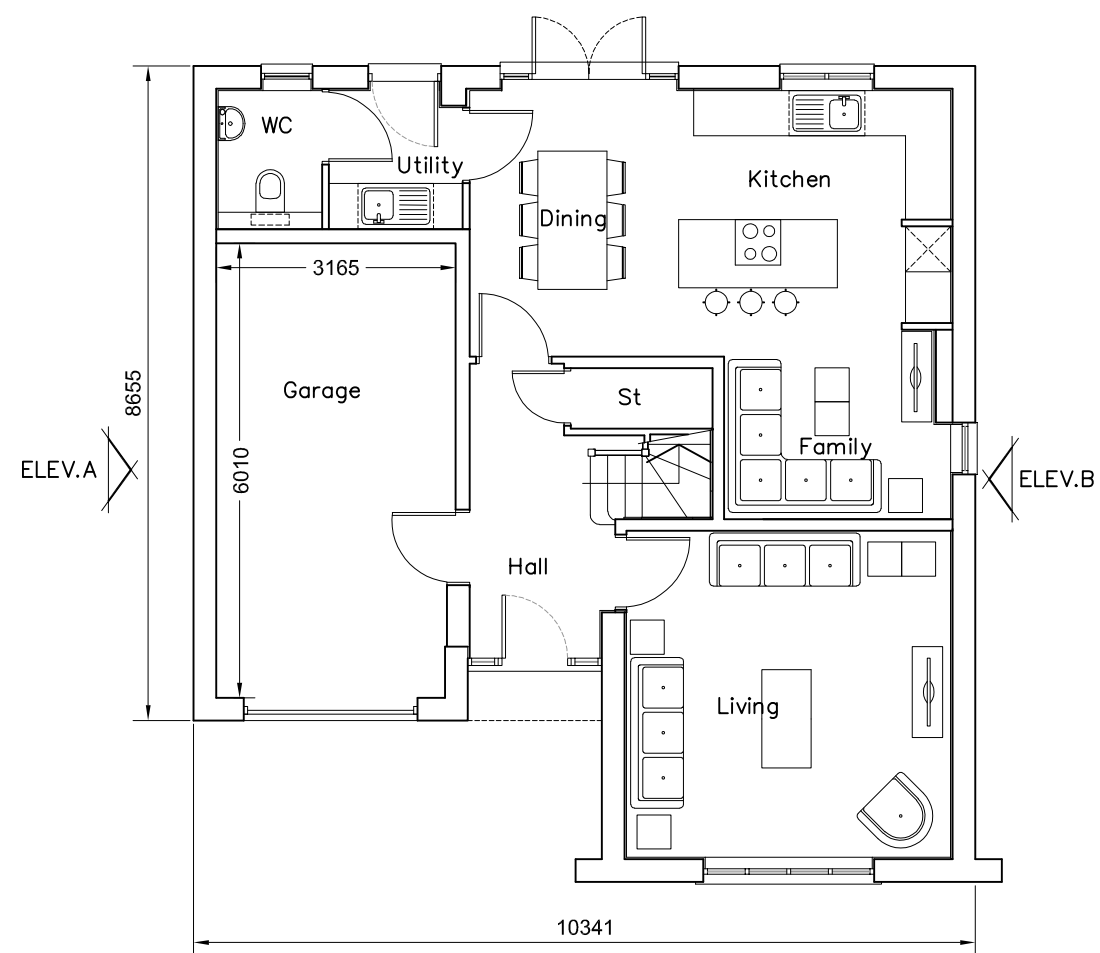

Ground Floor Plan

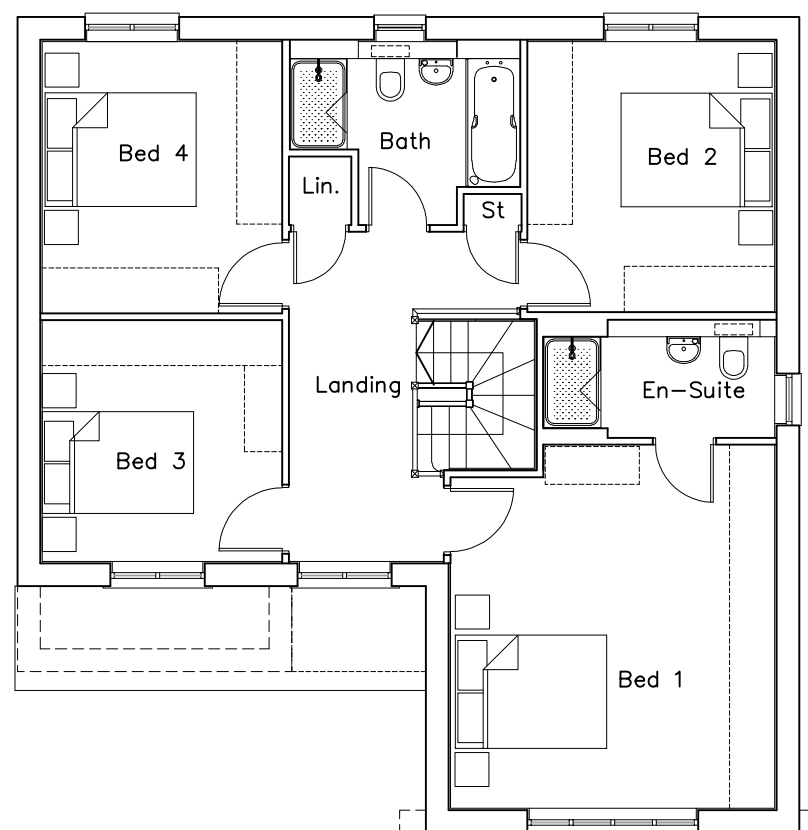

First Floor Plan

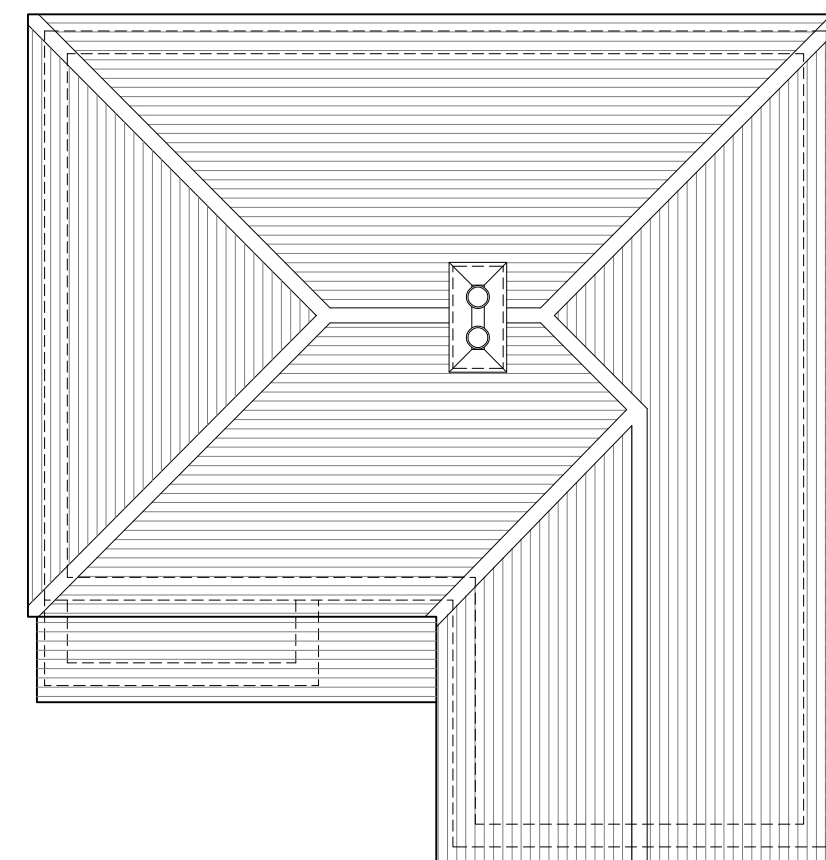

Roof Plan

REV. DATE		REVISIONS:		By XX	Planning	CLIENT: Bellway Homes LTD (Wessex)		PROJECT: Land West of Horndean Road Emsworth		Broadmede House Farnham Business Park Weydon Lane Farnham Surrey GU9 8QT Tel. 01252 267878 info@osparchitecture.com www.osparchitecture.com OSP ARCHITECTURE O'KEEFE SCANLON LIMITED
x	xx/xx/xx	xxxxxx				SCALE: 1:100 (A3 ORIGINAL)		DRAWING: Alder – 4 Bedroom House Plans		
© COPYRIGHT EXISTS ON THE DESIGNS AND INFORMATION SHOWN ON THIS DRAWING						DRAWN: KLH		P229		
This drawing may be scaled or cross referenced to the scale bar for planning application purposes only. Do not scale for any other purpose, use figured dimensions only. Submittal to site owner and all necessary consents. All dimensions to be checked by user and any discrepancies, errors or omissions to be reported to the Architect before work commences. This drawing is to be read in conjunction with all other relevant materials.										