



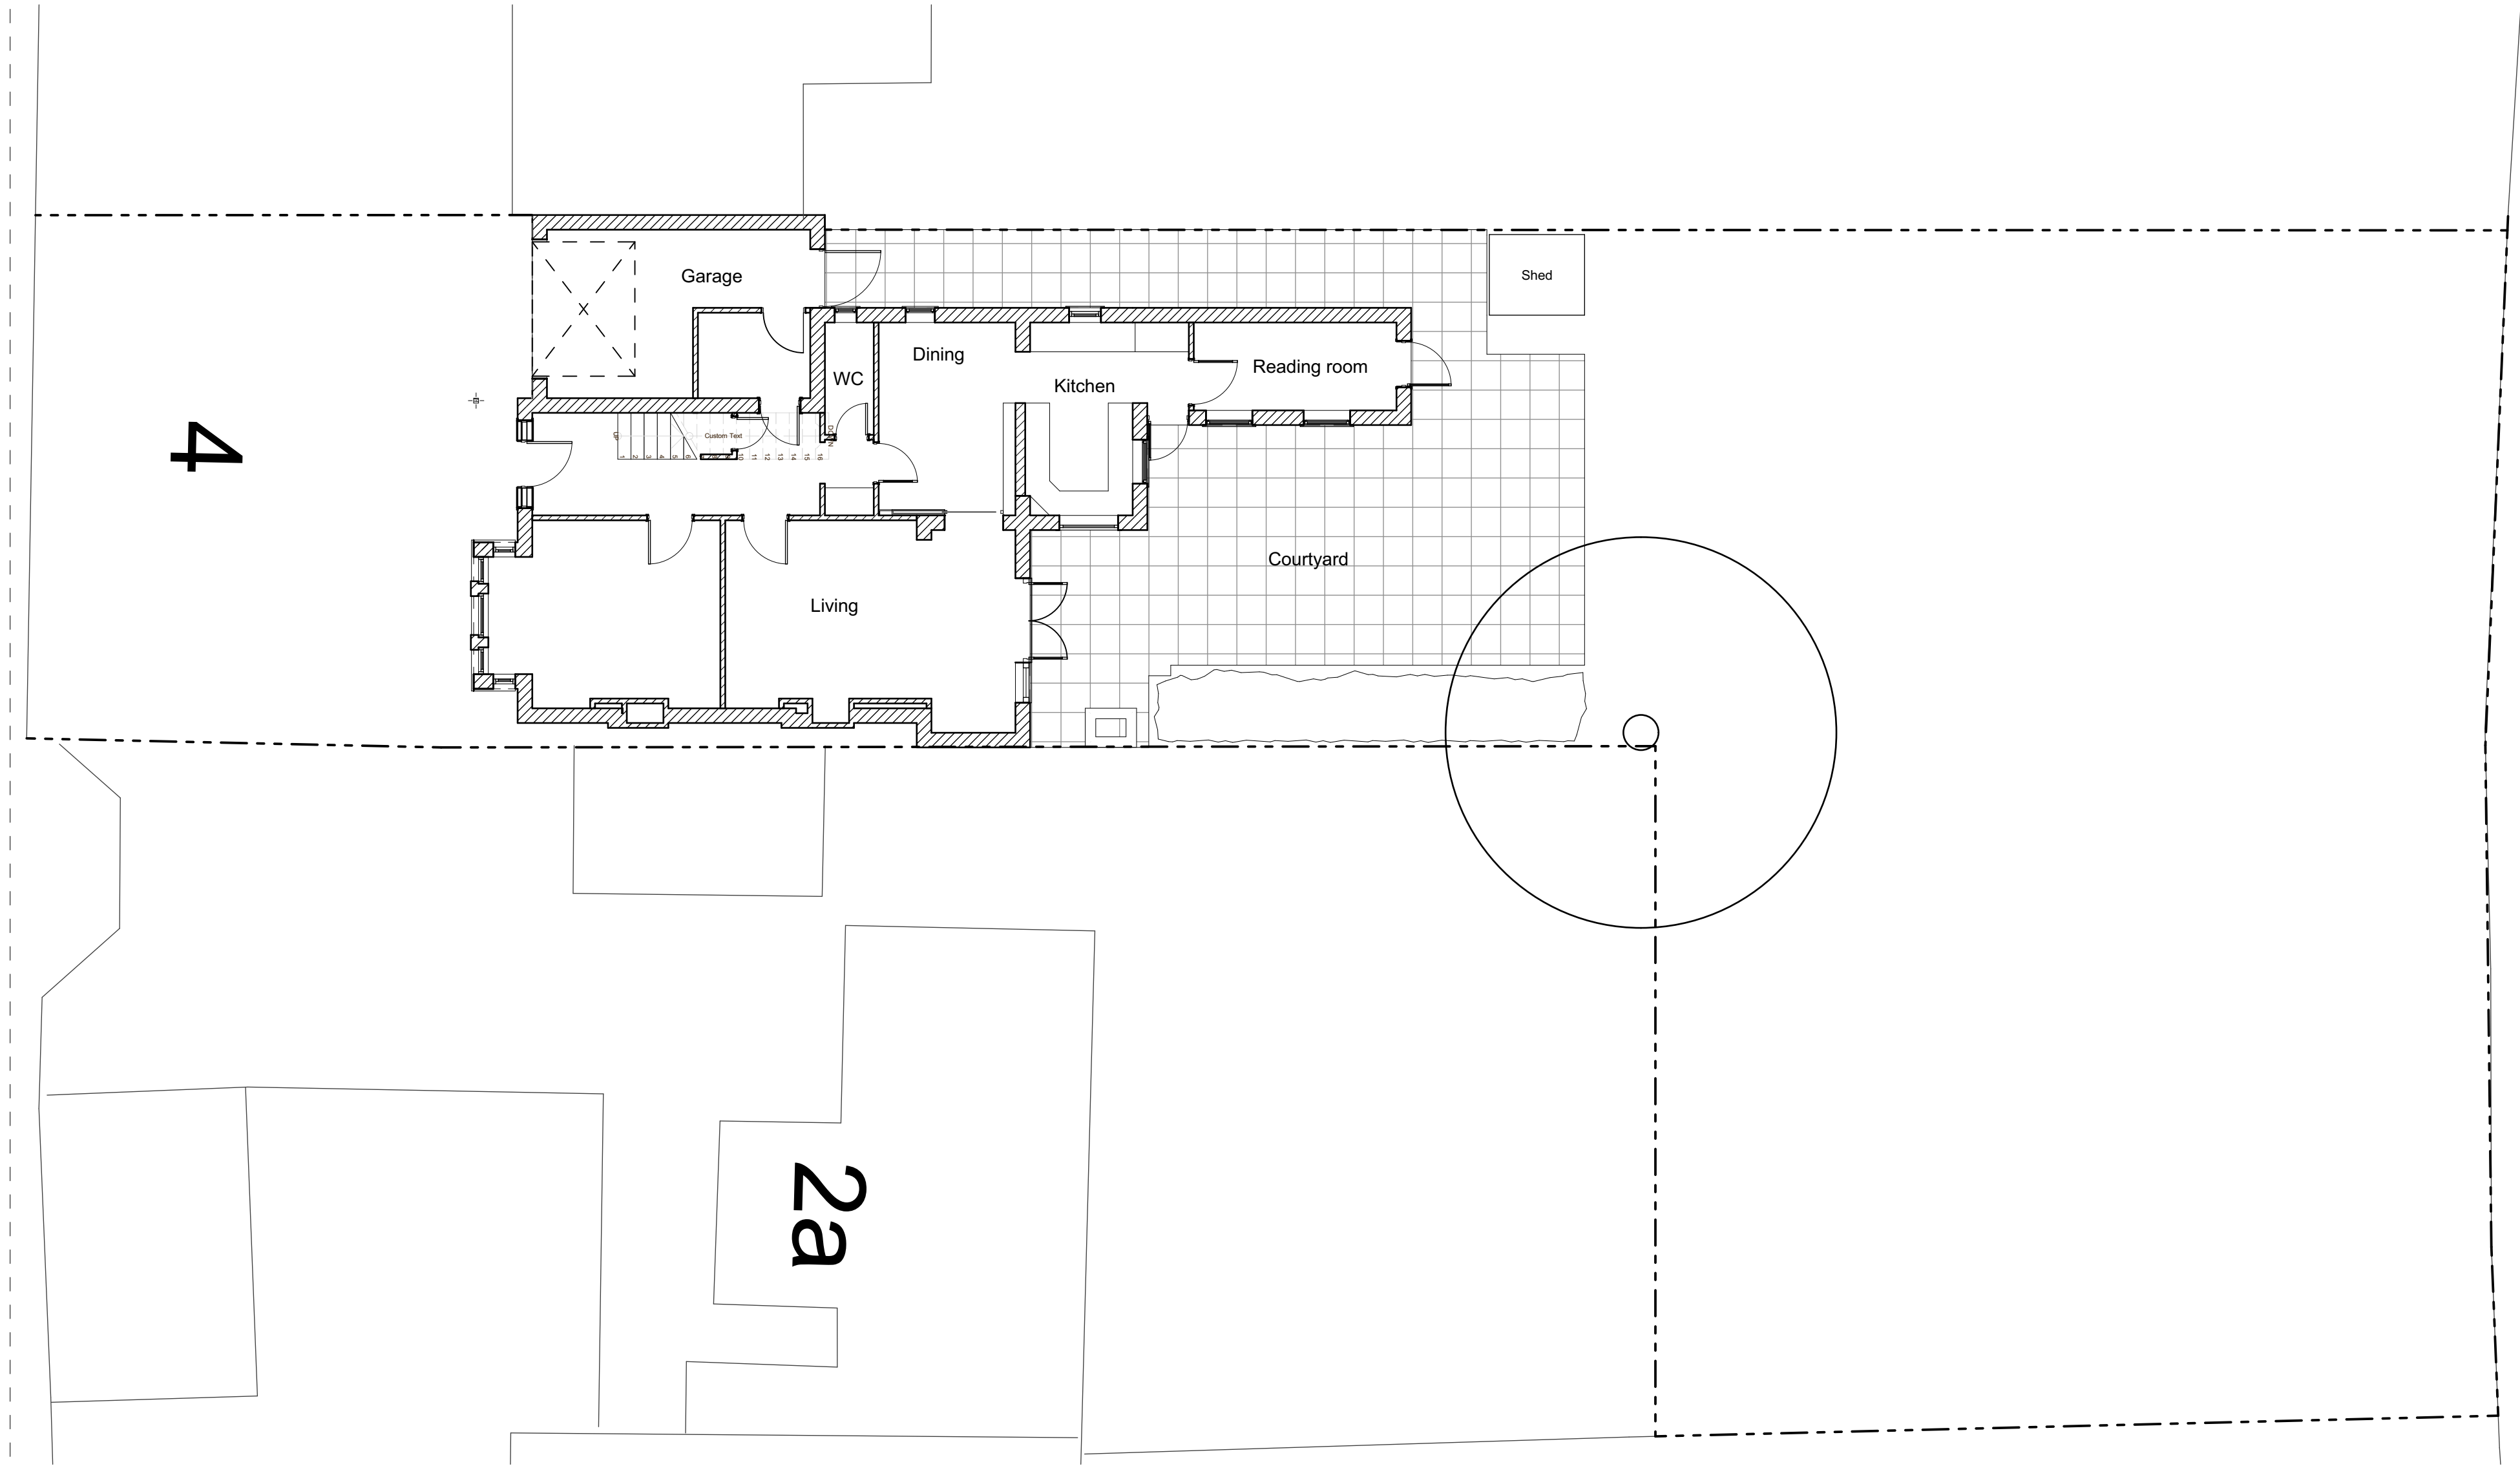

Existing floor plan

1:100

 

revisions & notes:

project:4 Beechworth Road

drawing
name: Existing Ground Floor Plan
status: Planning
date: Feb 18
scale: 1:100
drawn: JG

pwparchitects
61 South Street, Havant, Hampshire PO9 1BZ
t: 023 9248 2494 f: 023 9248 1152
e: design@pwp-architects.com w: www.pwp-architects.com
Project No. **5495** drawing No. **1200** rev

Note: All dimensions to be checked on site by the contractor before fabrication and erection. Figured dimensions to be taken in preference to scaled dimensions. This drawing is the copyright of the architects and must not be reproduced or used without their express consent, except for the purposes of a planning application. Electronic issue of this drawing to be confirmed by paper hard copy only.