


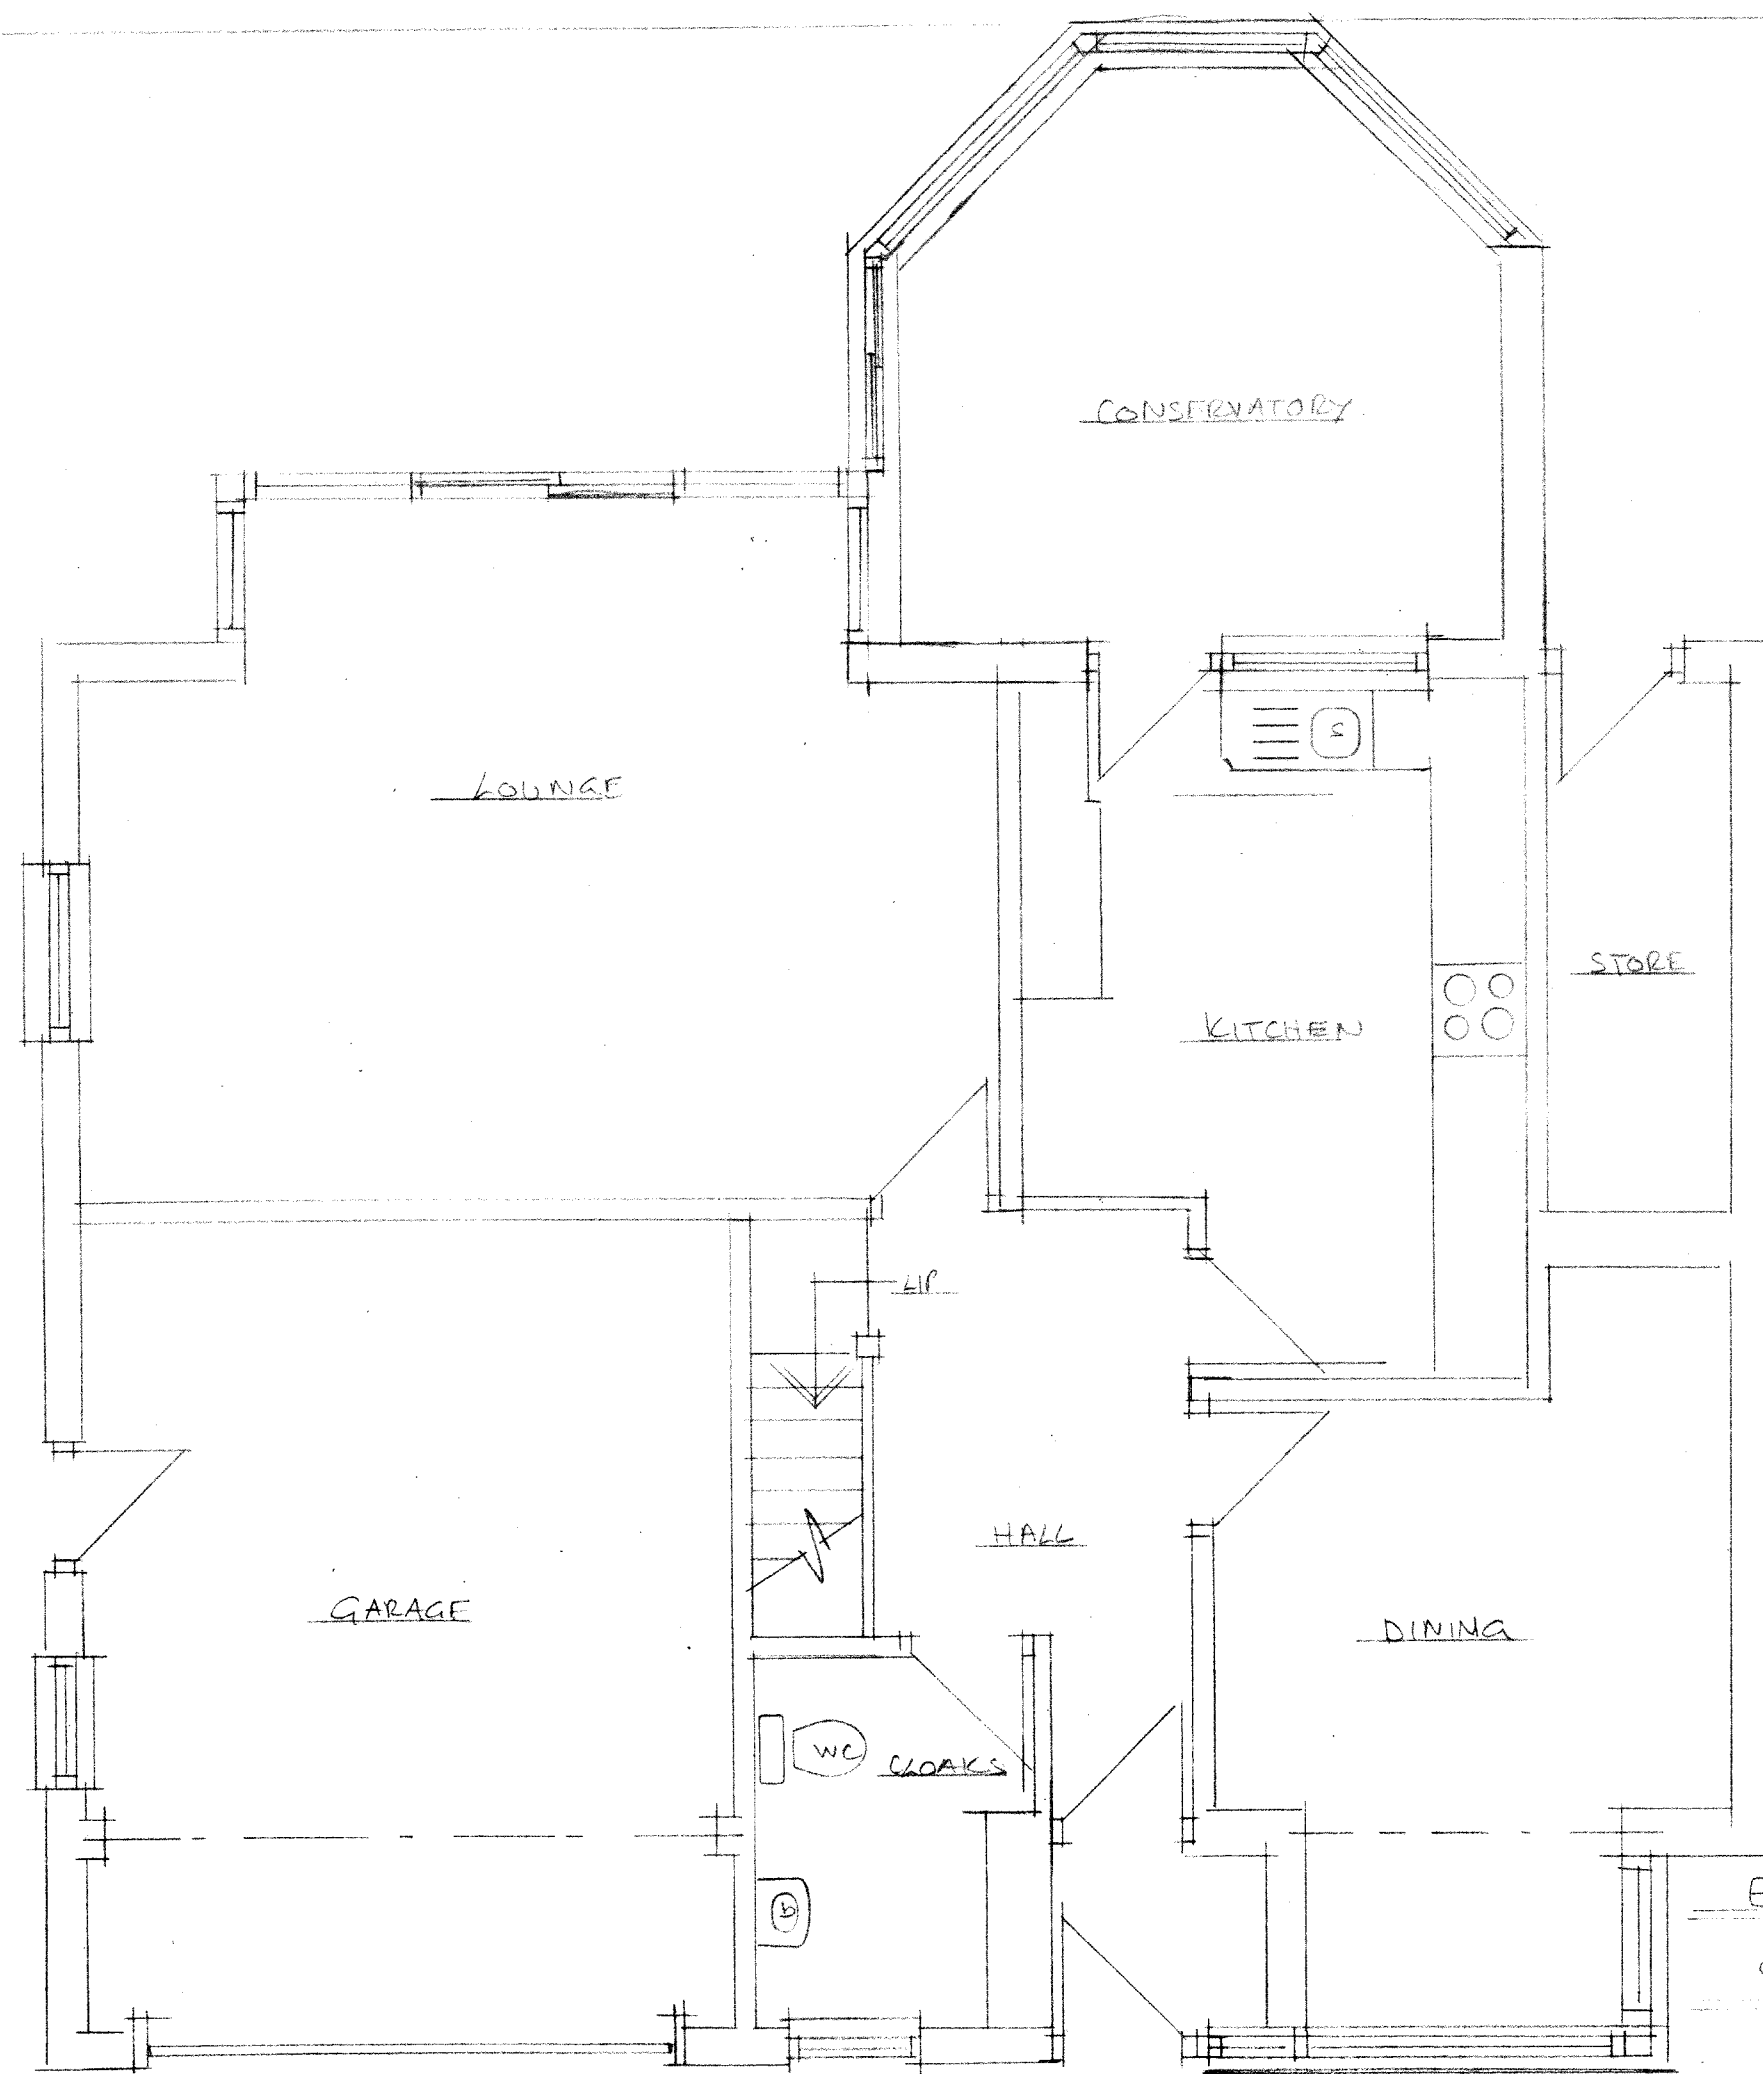

HAVANT BOROUGH
COUNCIL
04 DEC 2017
RECEIVED

EXISTING GROUND FLOOR PLAN

Scale 1:50