




PROJECT: PROPOSED DOUBLE GARAGE AT 112 LONDON RD, WATERLOOVILLE, PO8 8HE	DRAWING TITLE: PROPOSED ELEVATIONS	DRAWING NUMBER: 100.B.01	SCALE : AS SHOWN @ A3	NOTES :
		REVISION: C		

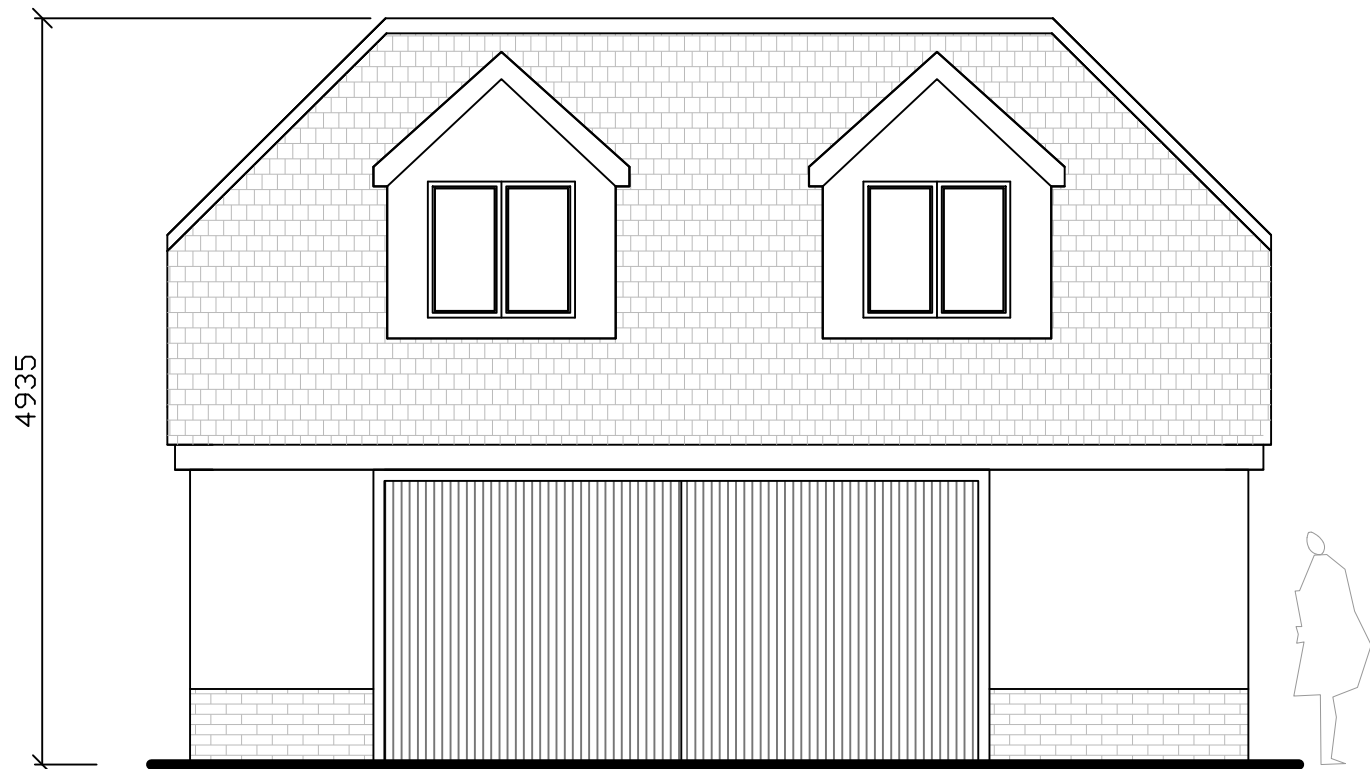


PROPOSED FRONT ELEVATION
SCALE 1:50

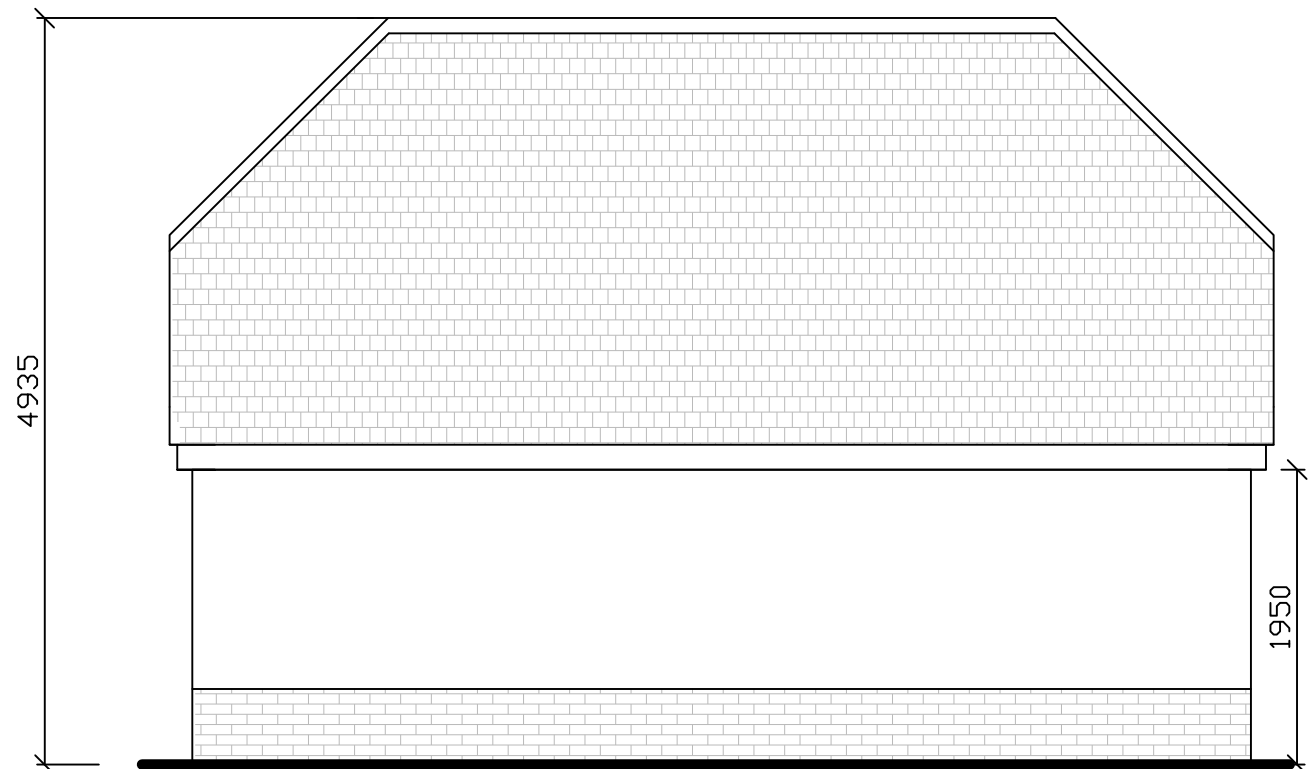

PROPOSED REAR ELEVATION
SCALE 1:50

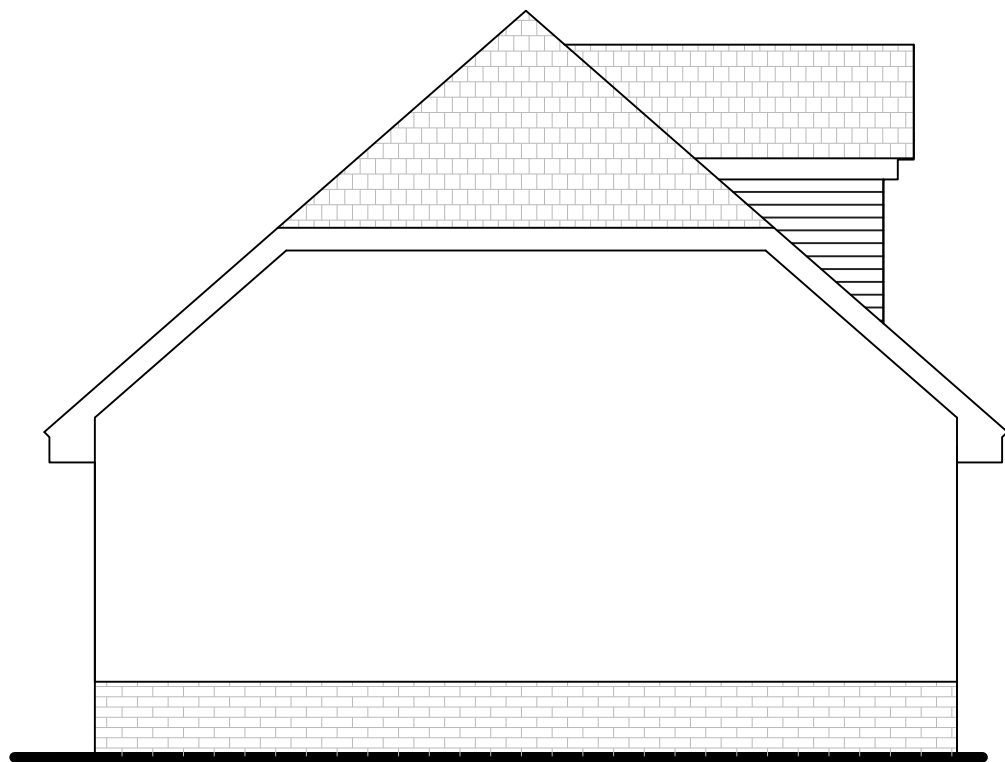

PROPOSED SIDE ELEVATION
SCALE 1:50

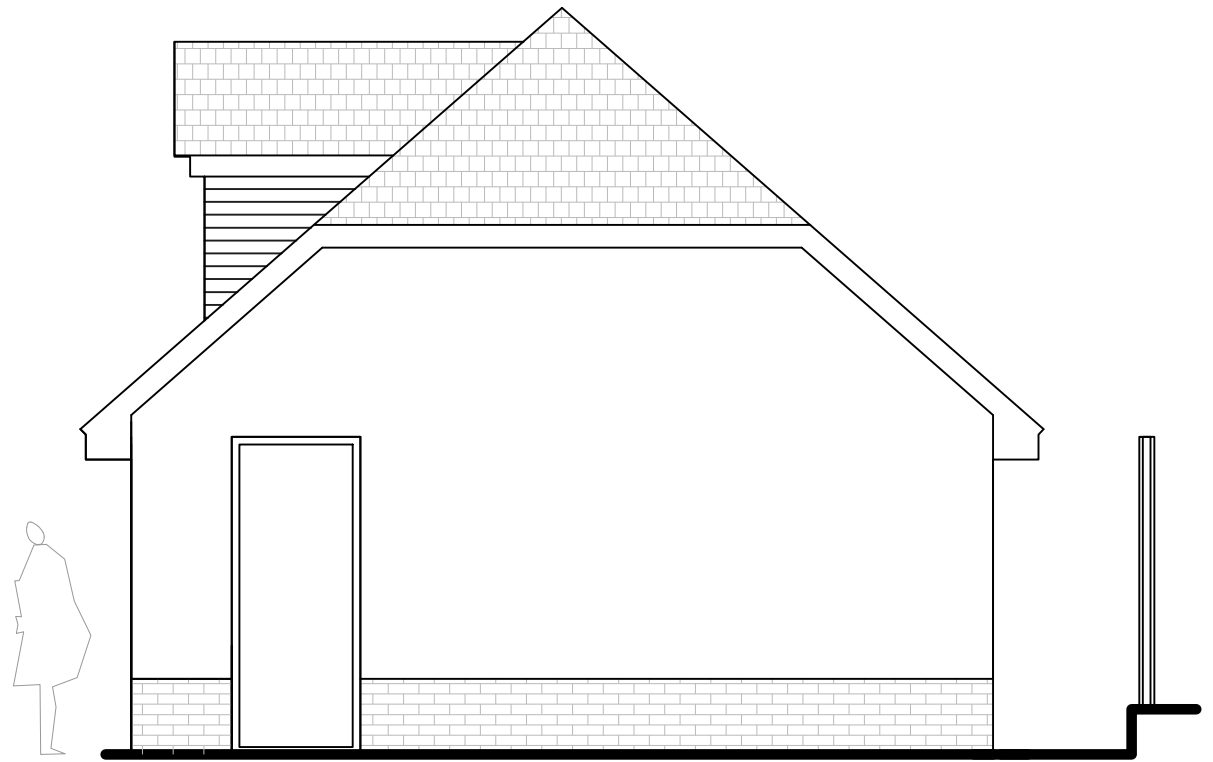

PROPOSED SIDE ELEVATION
SCALE 1:50