




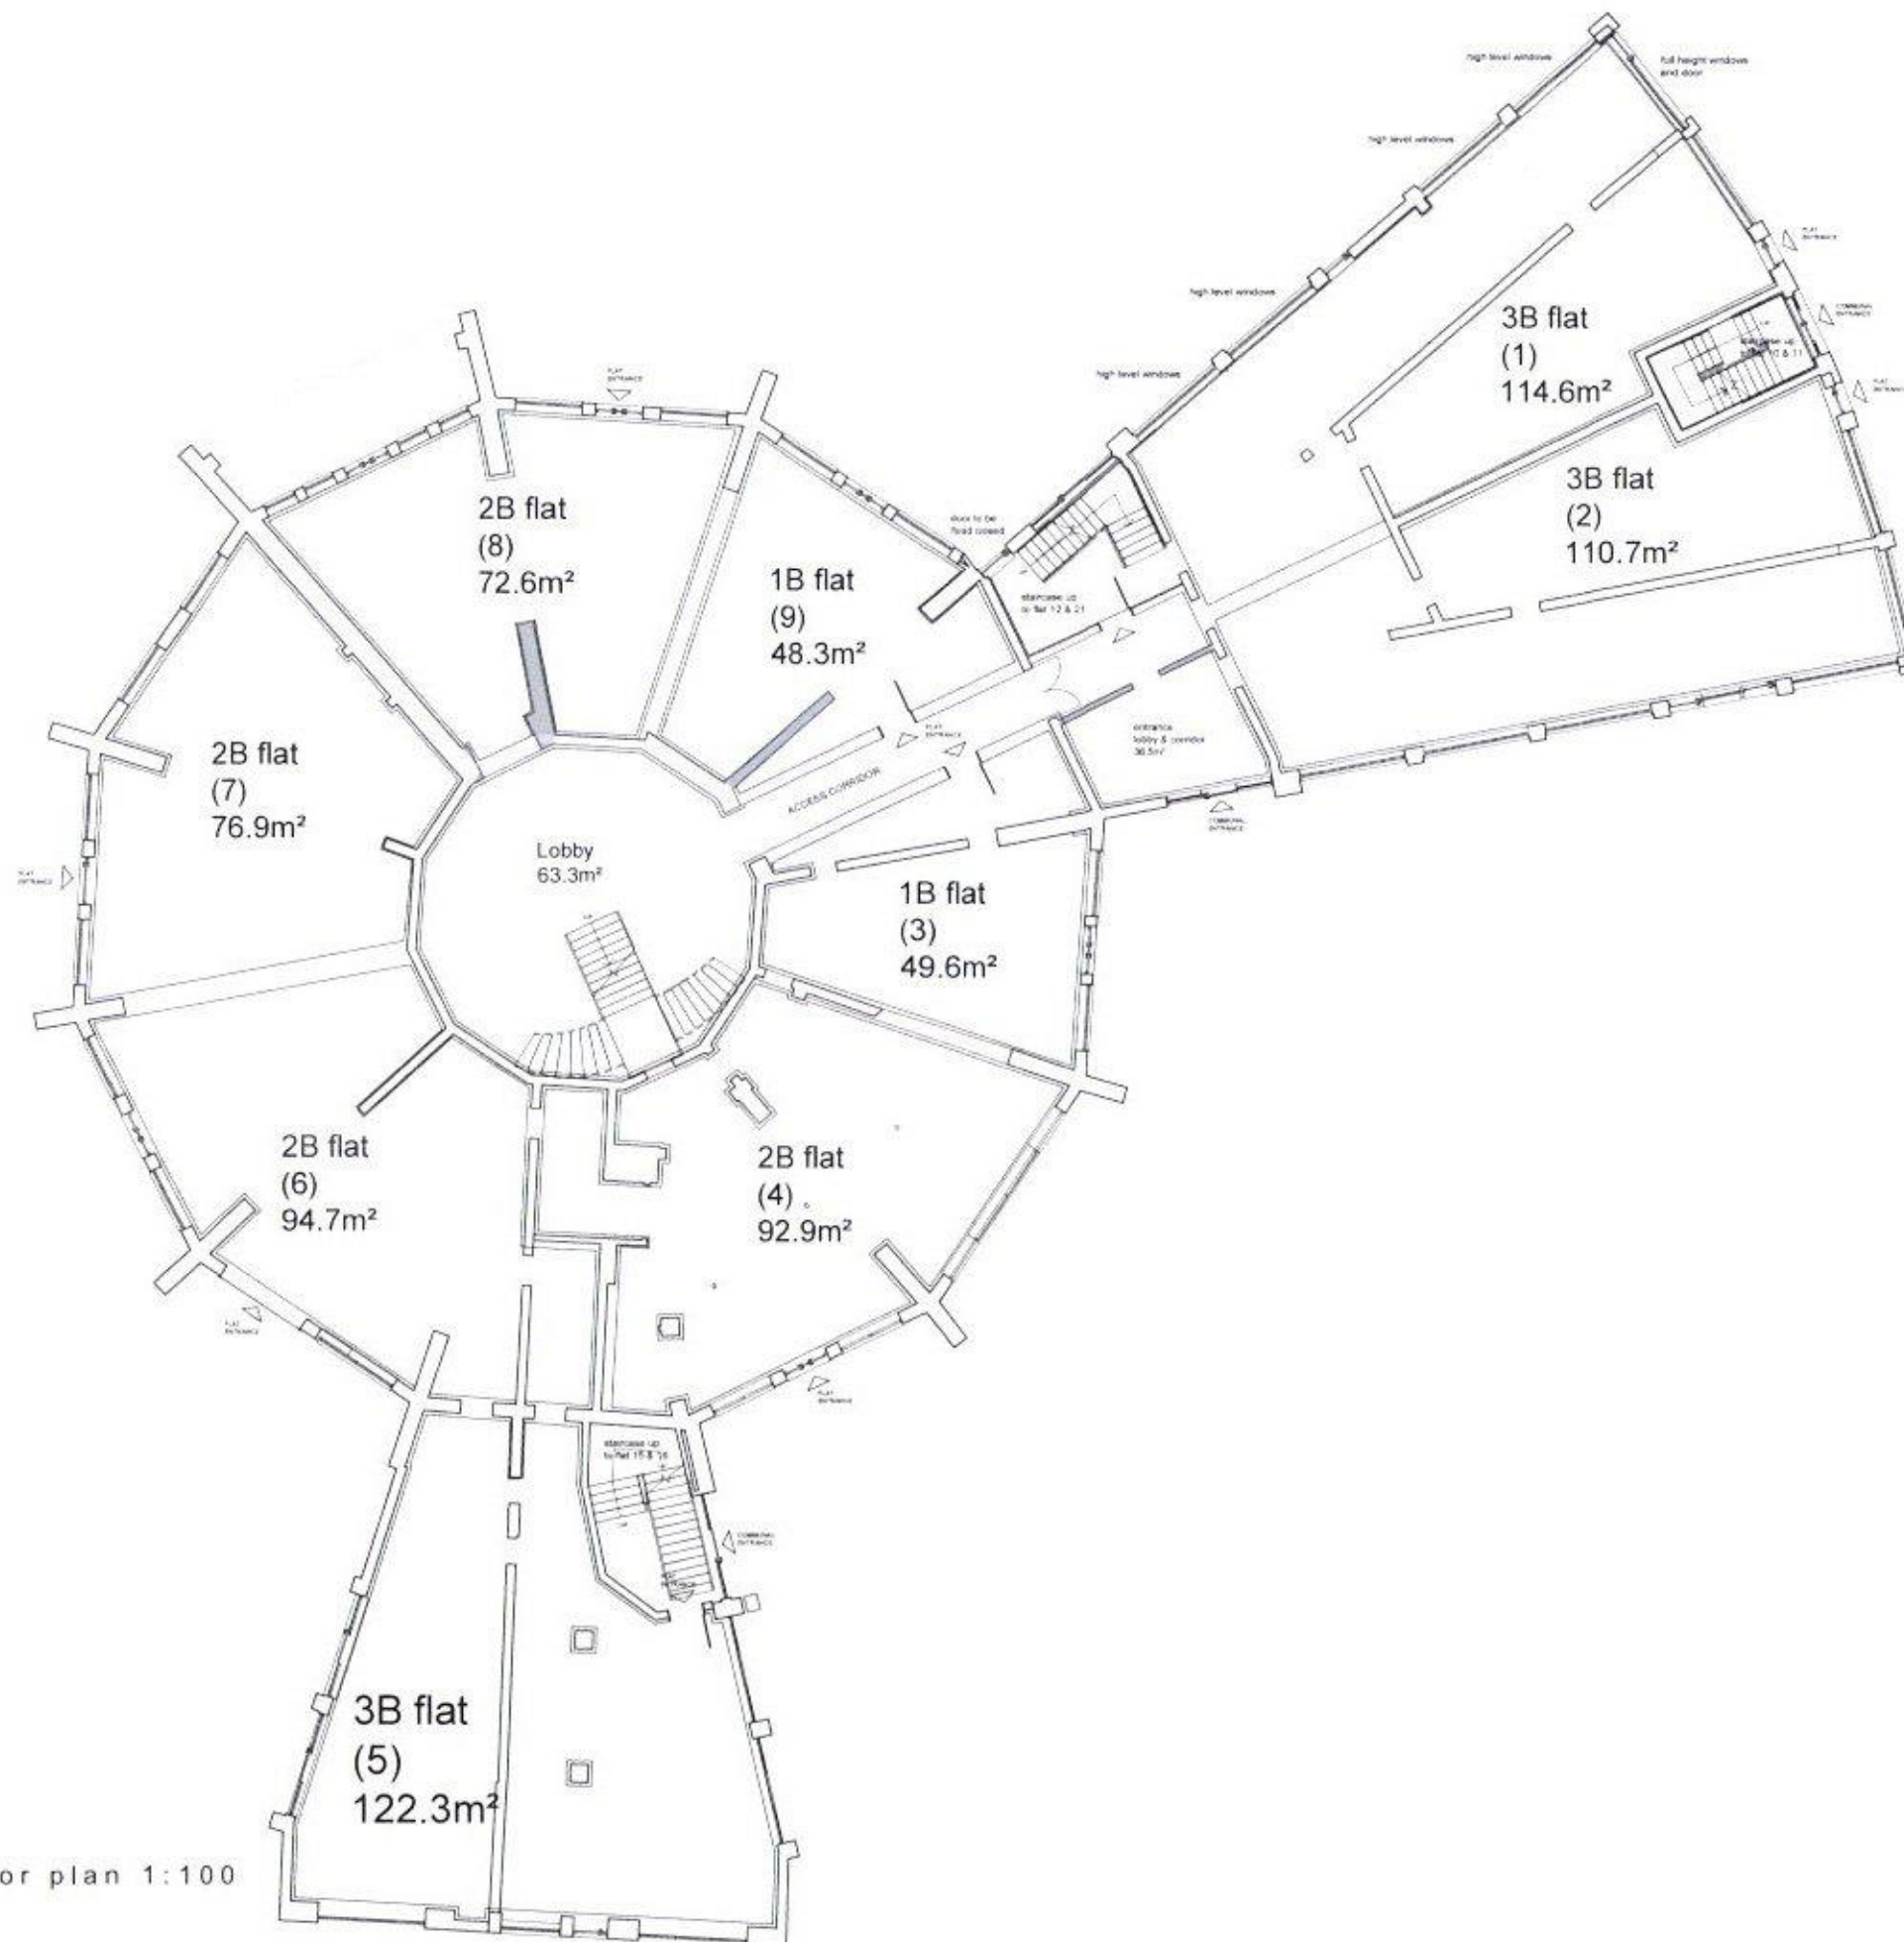

proposed ground floor plan 1:100

 

- key:
- EXISTING STRUCTURAL AND NON-STRUCTURAL EXTERNAL AND INTERNAL WALLS
 - EXISTING WALL UPGRADE
 - EXISTING WALLS TO BE DEMOLISHED
 - SOLID INFILL TO EXISTING STRUCTURAL AND NON-STRUCTURAL WALLS
 - FLAT ENTRANCE DOOR
 - 1 BEDROOM FLAT
 - 2 BEDROOM FLAT
 - 3 BEDROOM FLAT

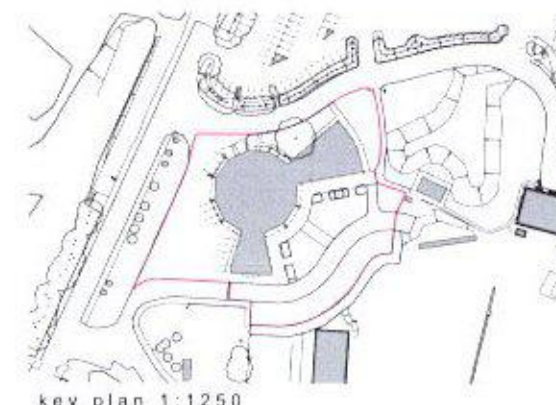

Rev	Description	by	check	date
REVISIONS				

Project name: Northney Marina, Hayling Island PO11 0NH	Project no.: 17024	Drawing no.: P220	Revision: /	Status: PLANNING	This drawing is copyright of Cover Storey Architects LLP
Drawing name: Proposed Ground Floor Plan	Scale @ A1: 1:100 @ A1	Drawn by: JB	Checked by: DJS	Date: 16/08/2017	All dimensions must be verified on site prior to construction
					Do not scale this drawing except for planning application purposes
					<div style="text-align: right;"> Cover Storey Architects <small>Cover Storey Architects LLP The Studio, 18 St Georges Avenue, Havant PO9 2RX Tel: 02392 206296 info@coverstorey.co.uk www.coverstorey.co.uk</small> </div>