




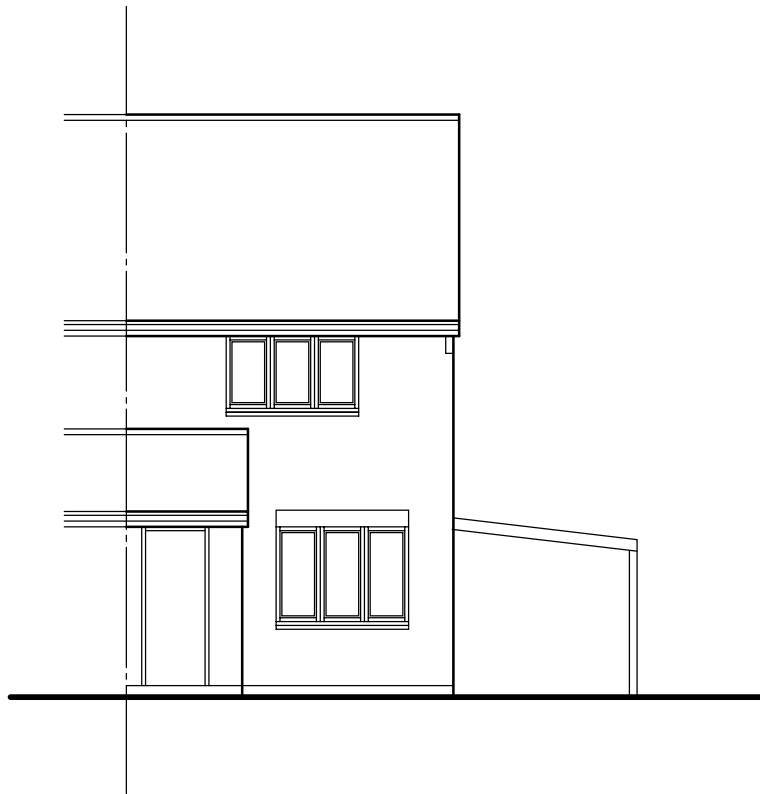


EXISTING FRONT ELEVATION
SCALE 1:100

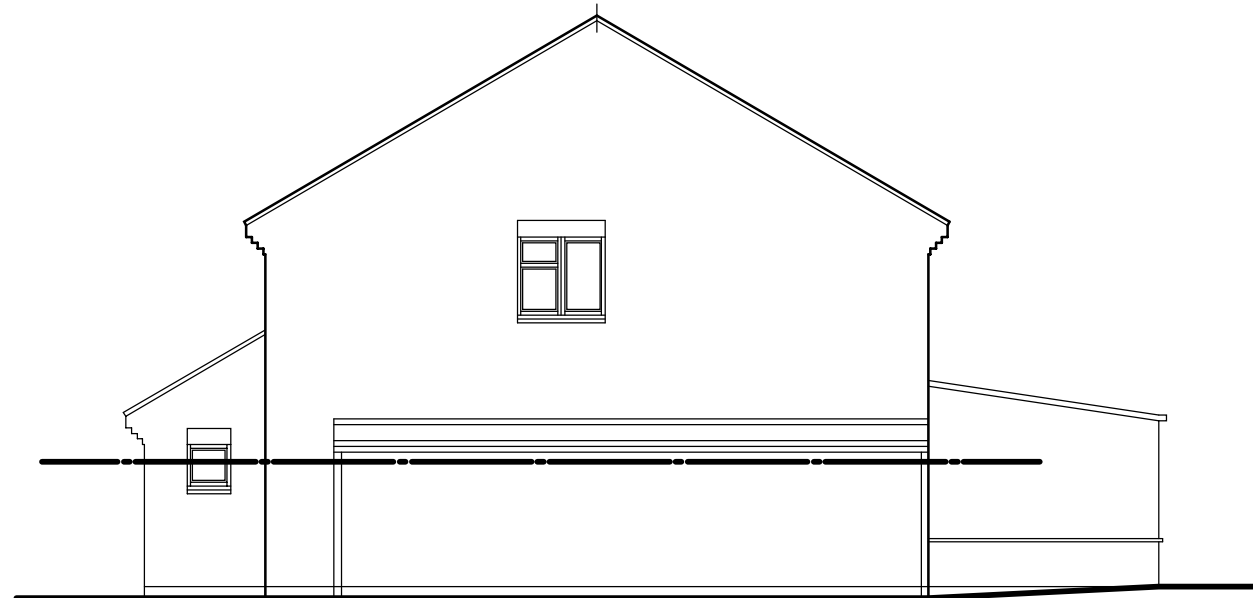

EXISTING SIDE ELEVATION
SCALE 1:100

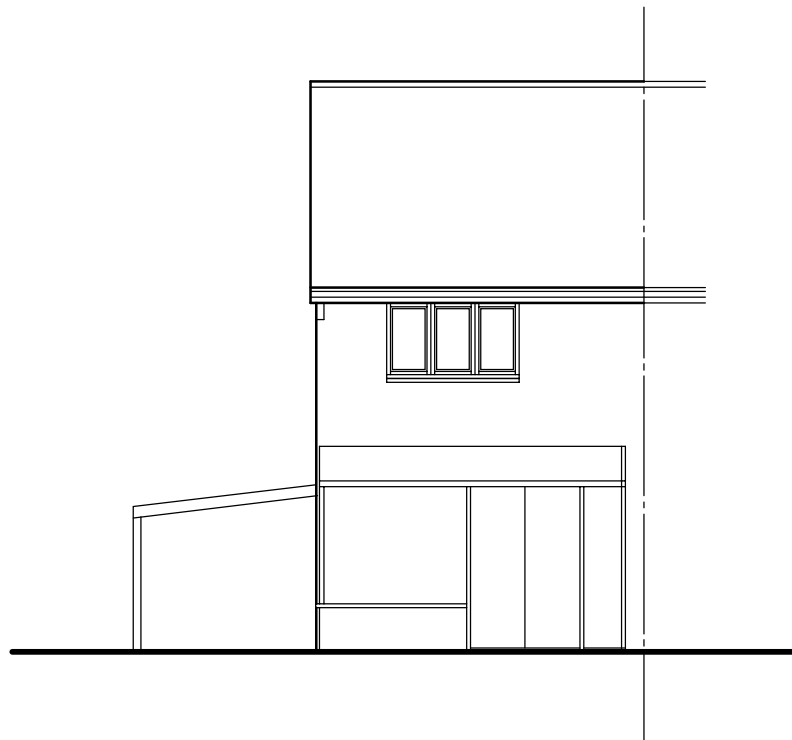

EXISTING REAR ELEVATION
SCALE 1:100

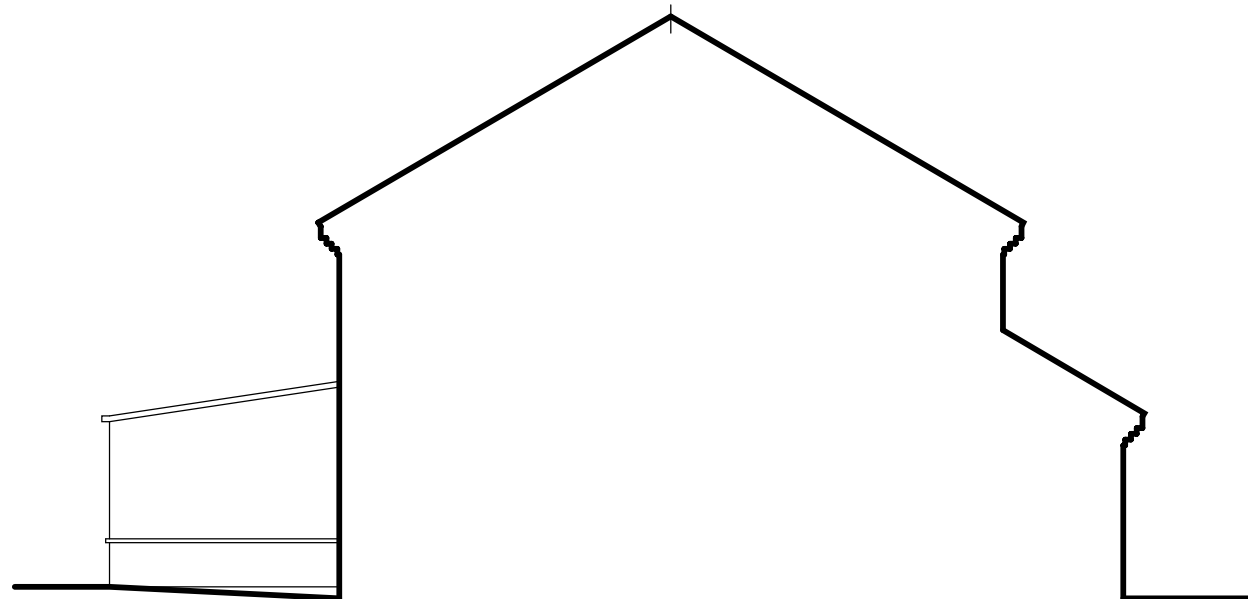

EXISTING SIDE ELEVATION / SECTION
SCALE 1:100

Note:
Do not Scale from this Drawing (except for planning approval).
All dimensions are in millimetres and to be checked on site.
All Dimensions relating to subcontractors or suppliers work
must be checked and agreed between the main contractor and
the sub-contractors and suppliers.

DRAWING TITLE

EXISTING SURVEY -
EXISTING ELEVATIONS

CLIENT

Mr & Mrs Whittaker, 7 Cardinal Drive, WaterlooVille.

DATE

Mar 2018

DRN.

gp

CHK.

-

SCALE

1:100 @ A3

Drawing Ref

18135 EX102

Rev

-

Gavin Page BA(hons)

tel. 07747 011252

email. gavin.page77@gmail.com

grp architectural design