


NOTES

- 01 All new and existing building work dimensions are critical to the construction process.
- 02 All drawings are preliminary unless stated differently. Preliminary drawings are not to be built or manufactured from.
- 03 This drawing is subject to copyright of Rosenthal Architectural Services Ltd. reproduction only with written authority.
- 04 Drawing dimensions and scales to be checked prior to commencement of work.
- 05 All structural work where mentioned on this drawing is subject to a qualified structural and civil engineer calculations before building work commences.
- 06 These plans may be subject to "Planning & Building Regulation Approval" or any other statute in law before the commencement of building works.
- 07 All materials to match existing unless otherwise stated.

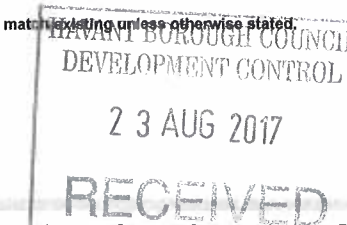

M 1:100 0 1 2 3 4 5
M 1:50 0 0.5 1.0 1.5 2.0 2.5

Existing Elevations

Mr & Mrs Walker
90 Southleigh Road,
Demvilles,
Hampshire,
PO9 2PR

DRAFT 4A - 10.05.16

CLIENT NO:

DRAWN: DS

JOB NO:


DATE:
17.02.16

SCALE @ A3: 1:100

PG NO: 05




Front Elevation

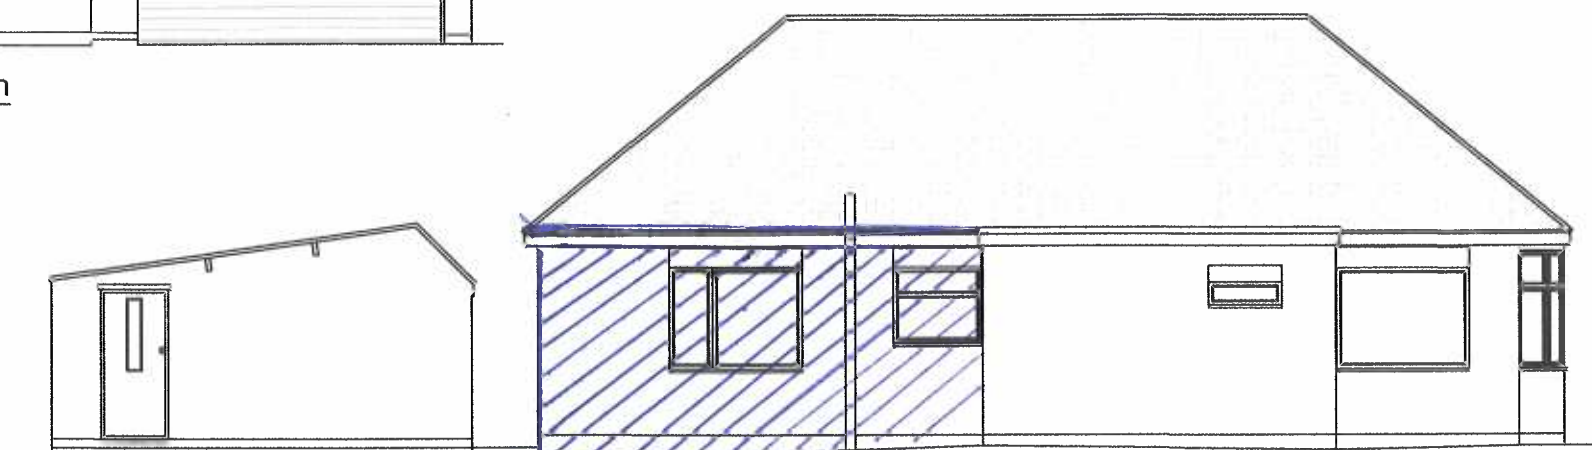

Left Side Elevation



Rear Elevation

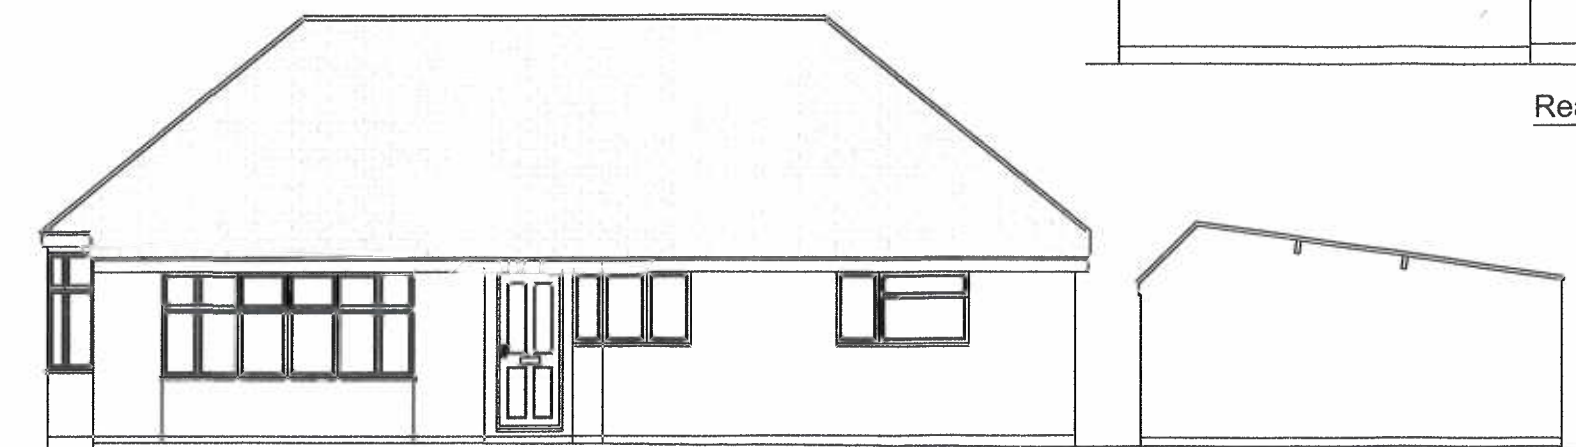

Right Side Elevation