


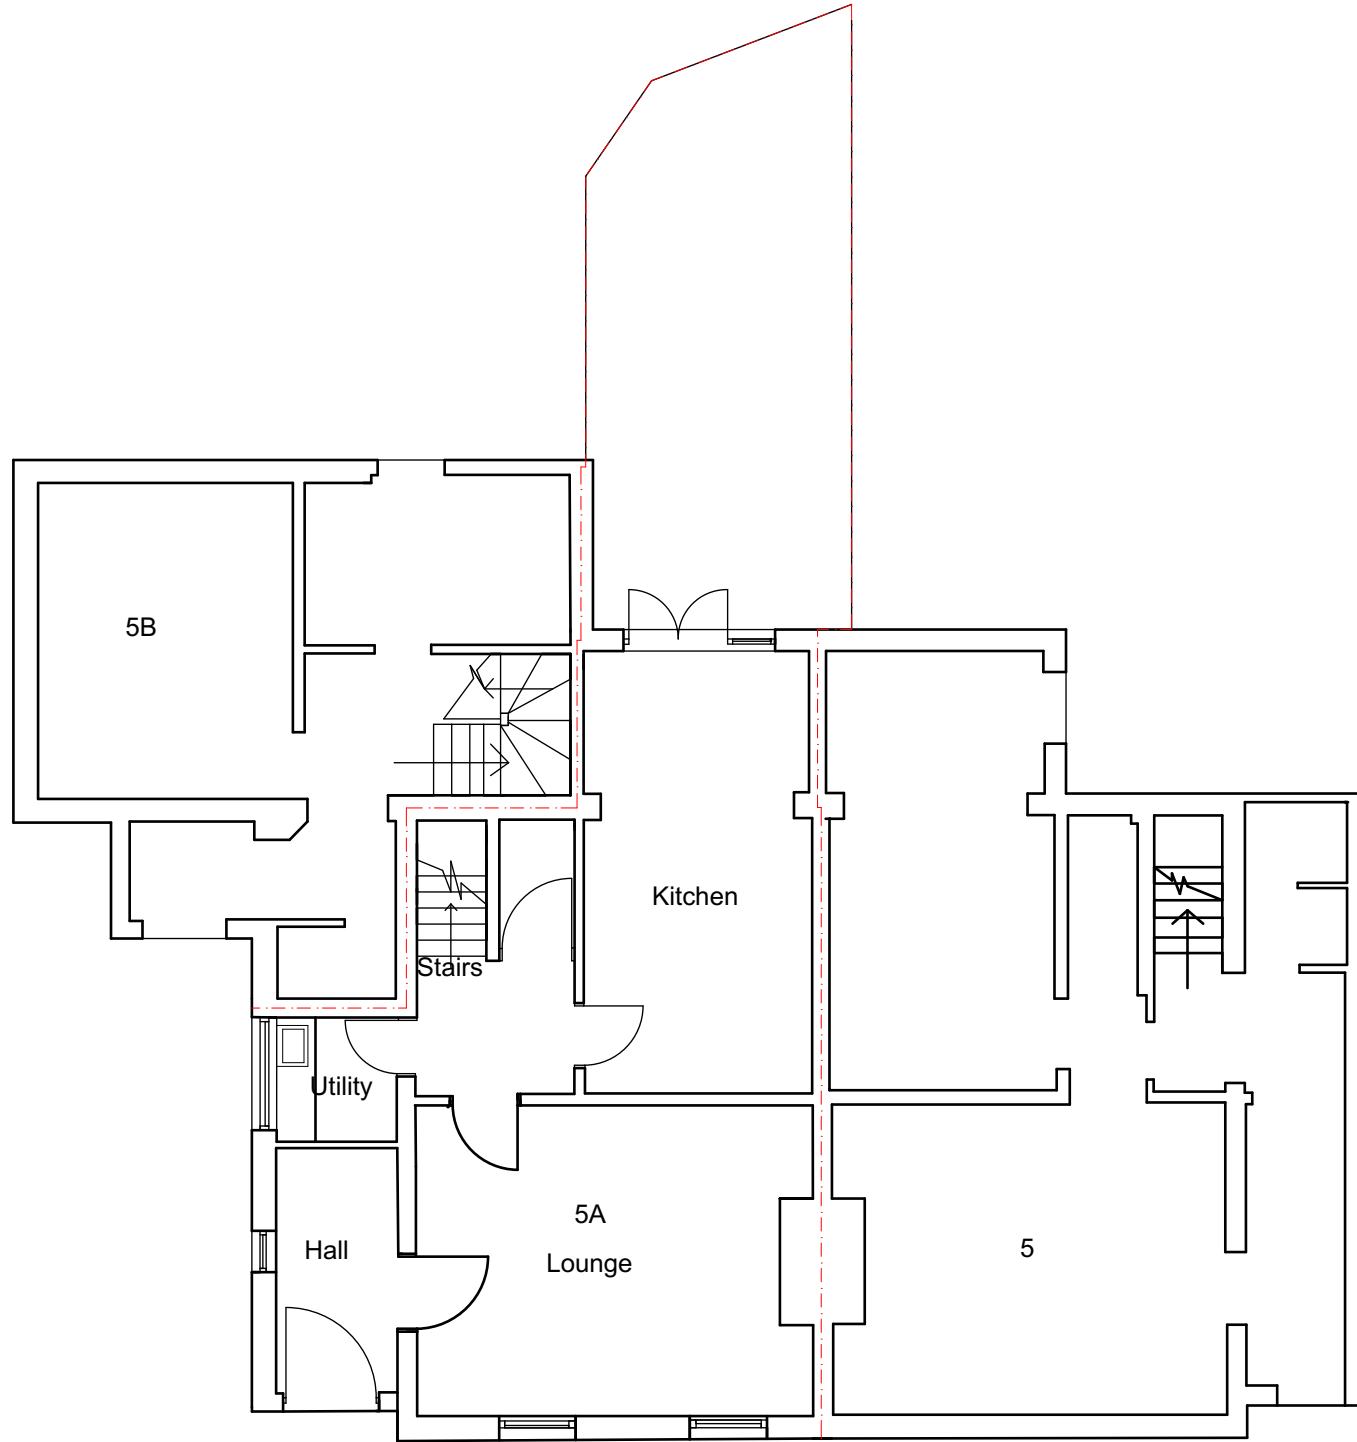

Existing

GF-Ground Floor

1:100

N



revisions & notes: A | 11.04.18 | LMW | Issued for Planning

0

100mm @A3

Note: All dimensions to be checked on site by the contractor before fabrication and erection. Figured dimensions to be taken in preference to scaled dimensions. This drawing is the copyright of the architects and must not be reproduced or used without their express consent, except for the purposes of a planning application. Electronic issue of this drawing to be confirmed by paper hard copy only.

project: 5A King Street
Emsworth
West Sussex
PO10 7AX

drawing name: Existing Ground Floor Plan

status: PLANNING
date: September 2015
scale: 1:100
drawn: LMW

pwparchitects

61 South Street, Havant, Hampshire PO9 1BZ
t: 023 9248 2494 f: 023 9248 1152
e: design@pwp-architects.com w: www.pwp-architects.com
Project No. **5264** drawing No. **1200** rev **A**