





existing roof plan 1:100

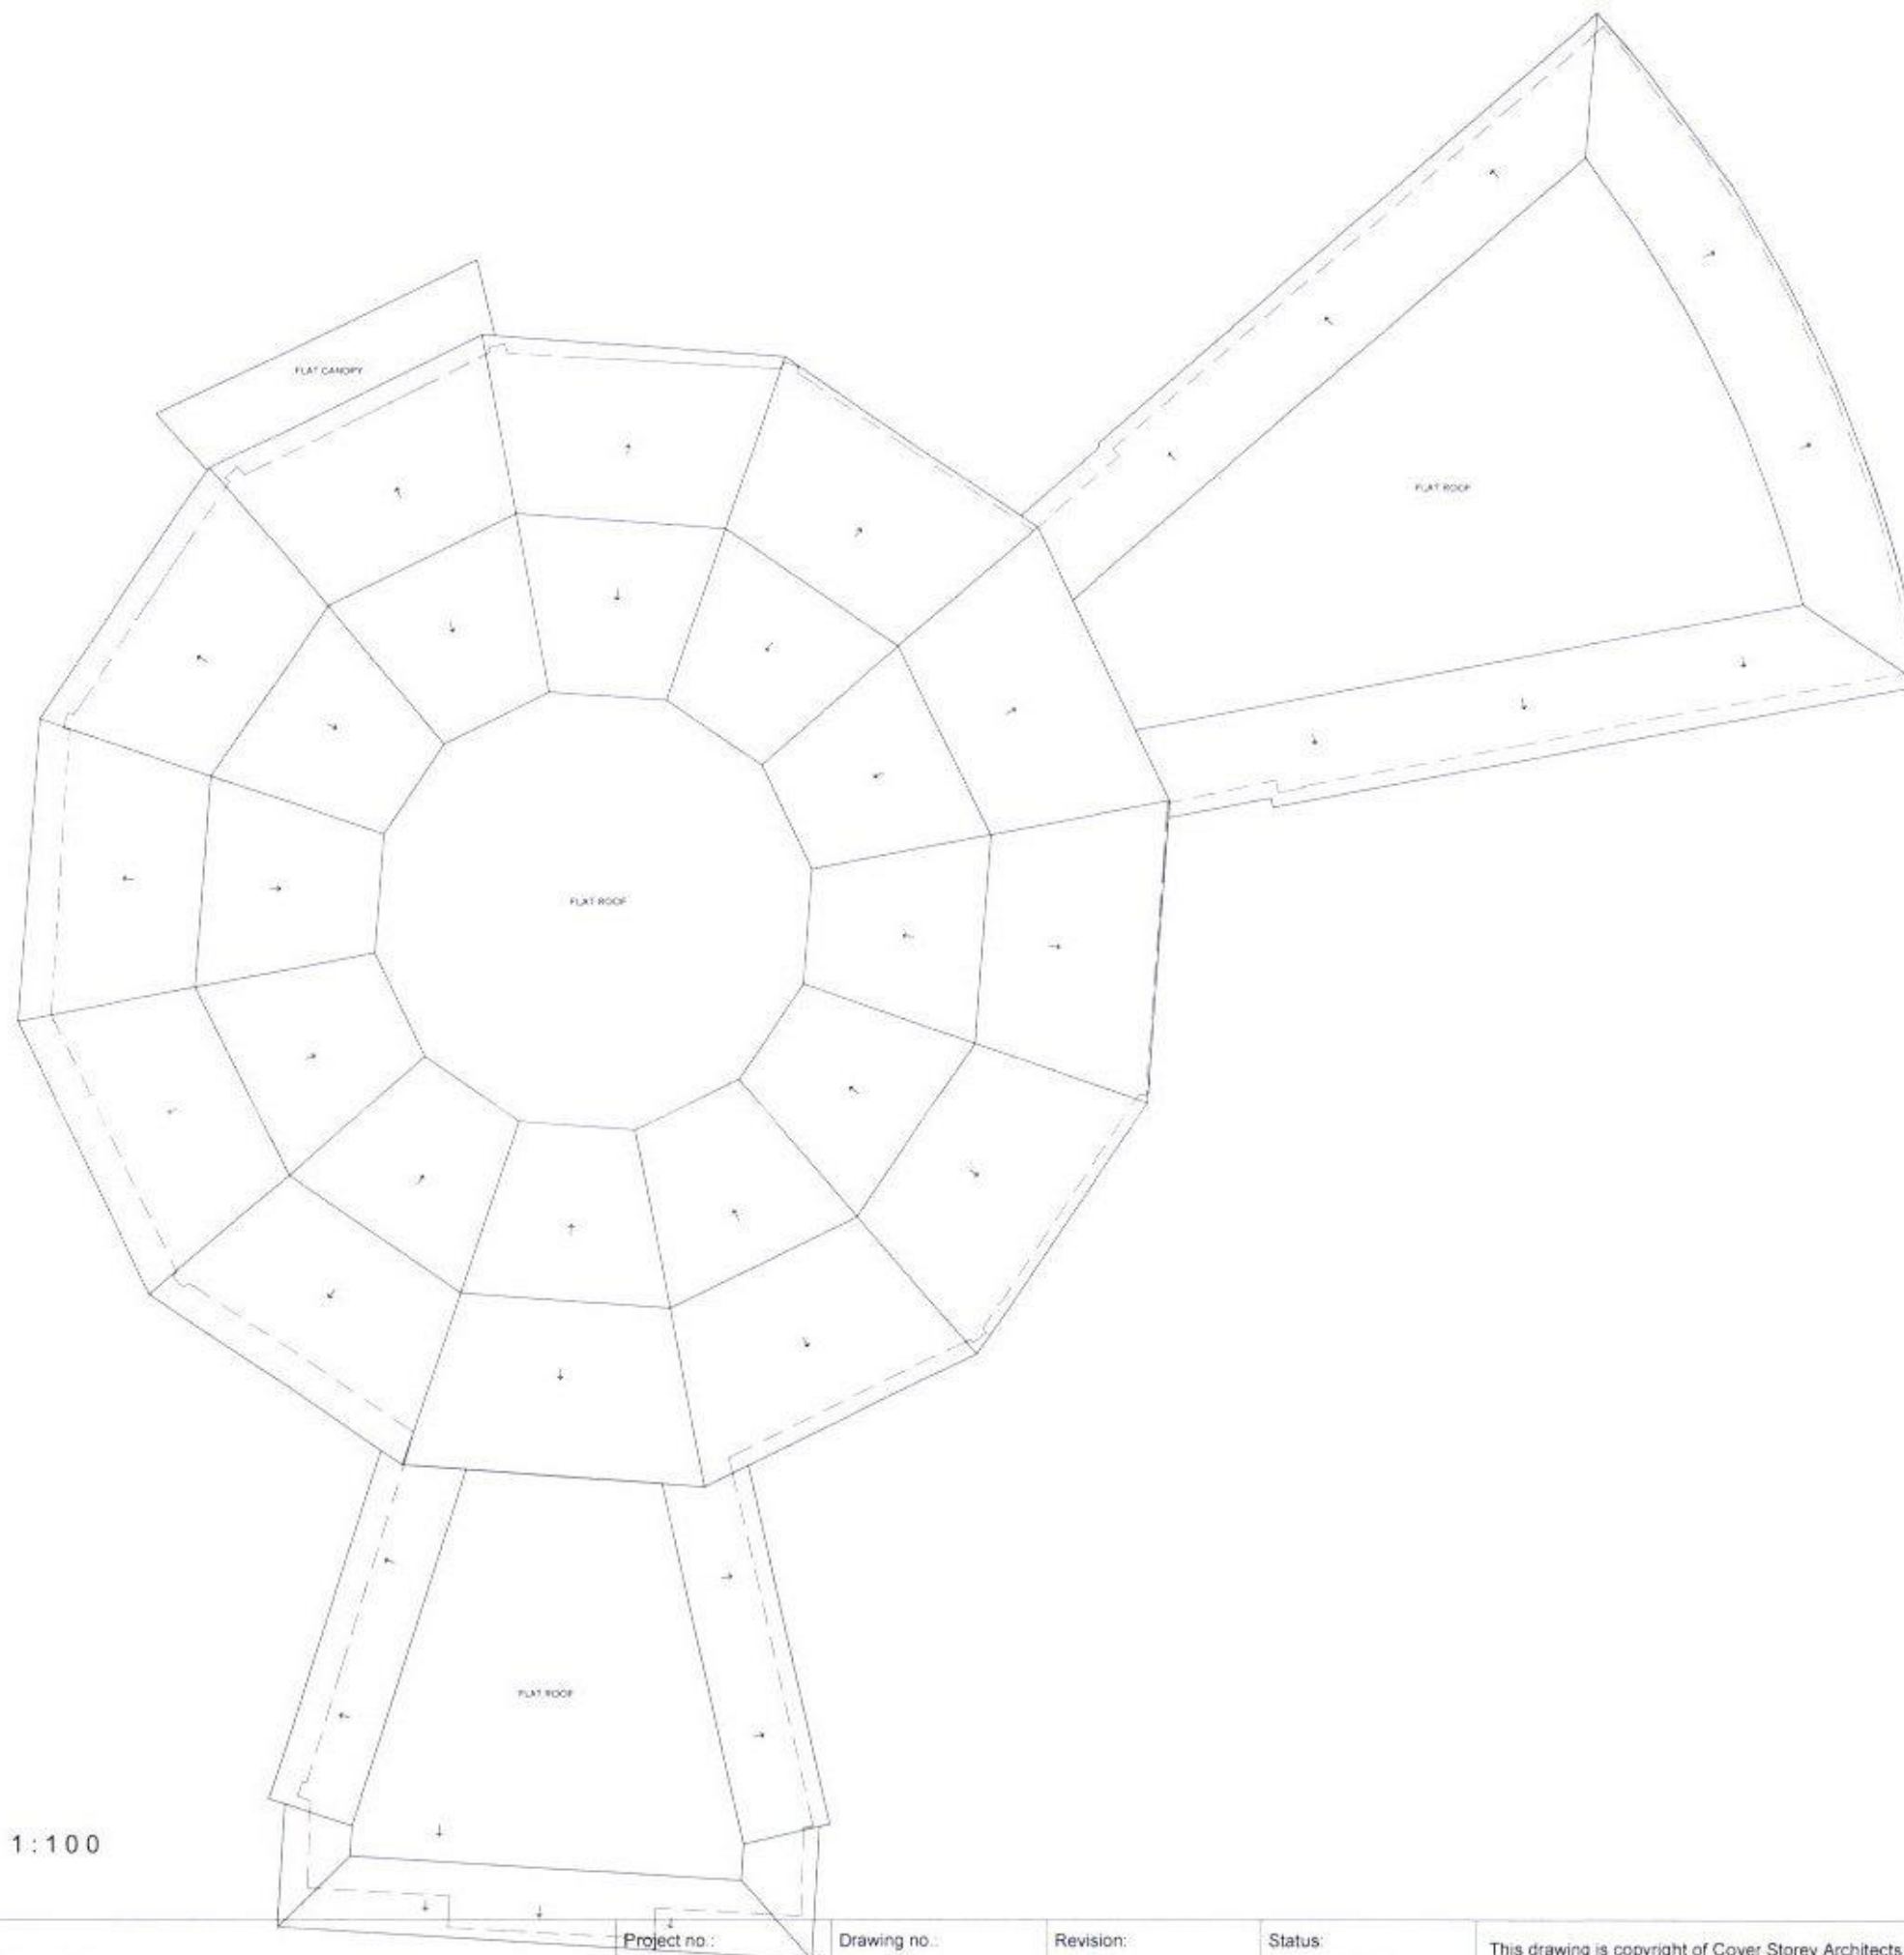

key plan 1:1250

 

Rev.	Description	by	check	date
------	-------------	----	-------	------

REVISIONS

Cover Storey
Architects

Cover Storey Architects LLP
The Studio, 18 St Georges Avenue, Havant, PO9 2RX
Tel: 02362 109296 info@coverstorey.co.uk www.coverstorey.co.uk

Project name: Northney Marina, Hayling Island PO11 0NH	Project no.: 17024	Drawing no.: P152	Revision: /	Status: PLANNING	This drawing is copyright of Cover Storey Architects LLP
Drawing name: Existing Roof Plan	Scale @ A1: 1:100	Drawn by: JB	Checked by: JH	Date: 16/08/2017	All dimensions must be verified on site prior to construction
					Do not scale this drawing except for planning application purposes