


BOUNDARY AND SUB-DIVISIONAL FENCING

TYPICAL 1800MM FEATHER EDGE SOFTWOOD CLOSE BOARDED FENCE PANELS
COMPLETE WITH TREATED TIMBER POSTS AND GRAVEL BOARD.


WHERE INDICATED ON THE SITE PLAN, PROVIDE MATCHING GATES WITHIN
FENCES WITH 900 MM MIN CLEAR OPENINGS.

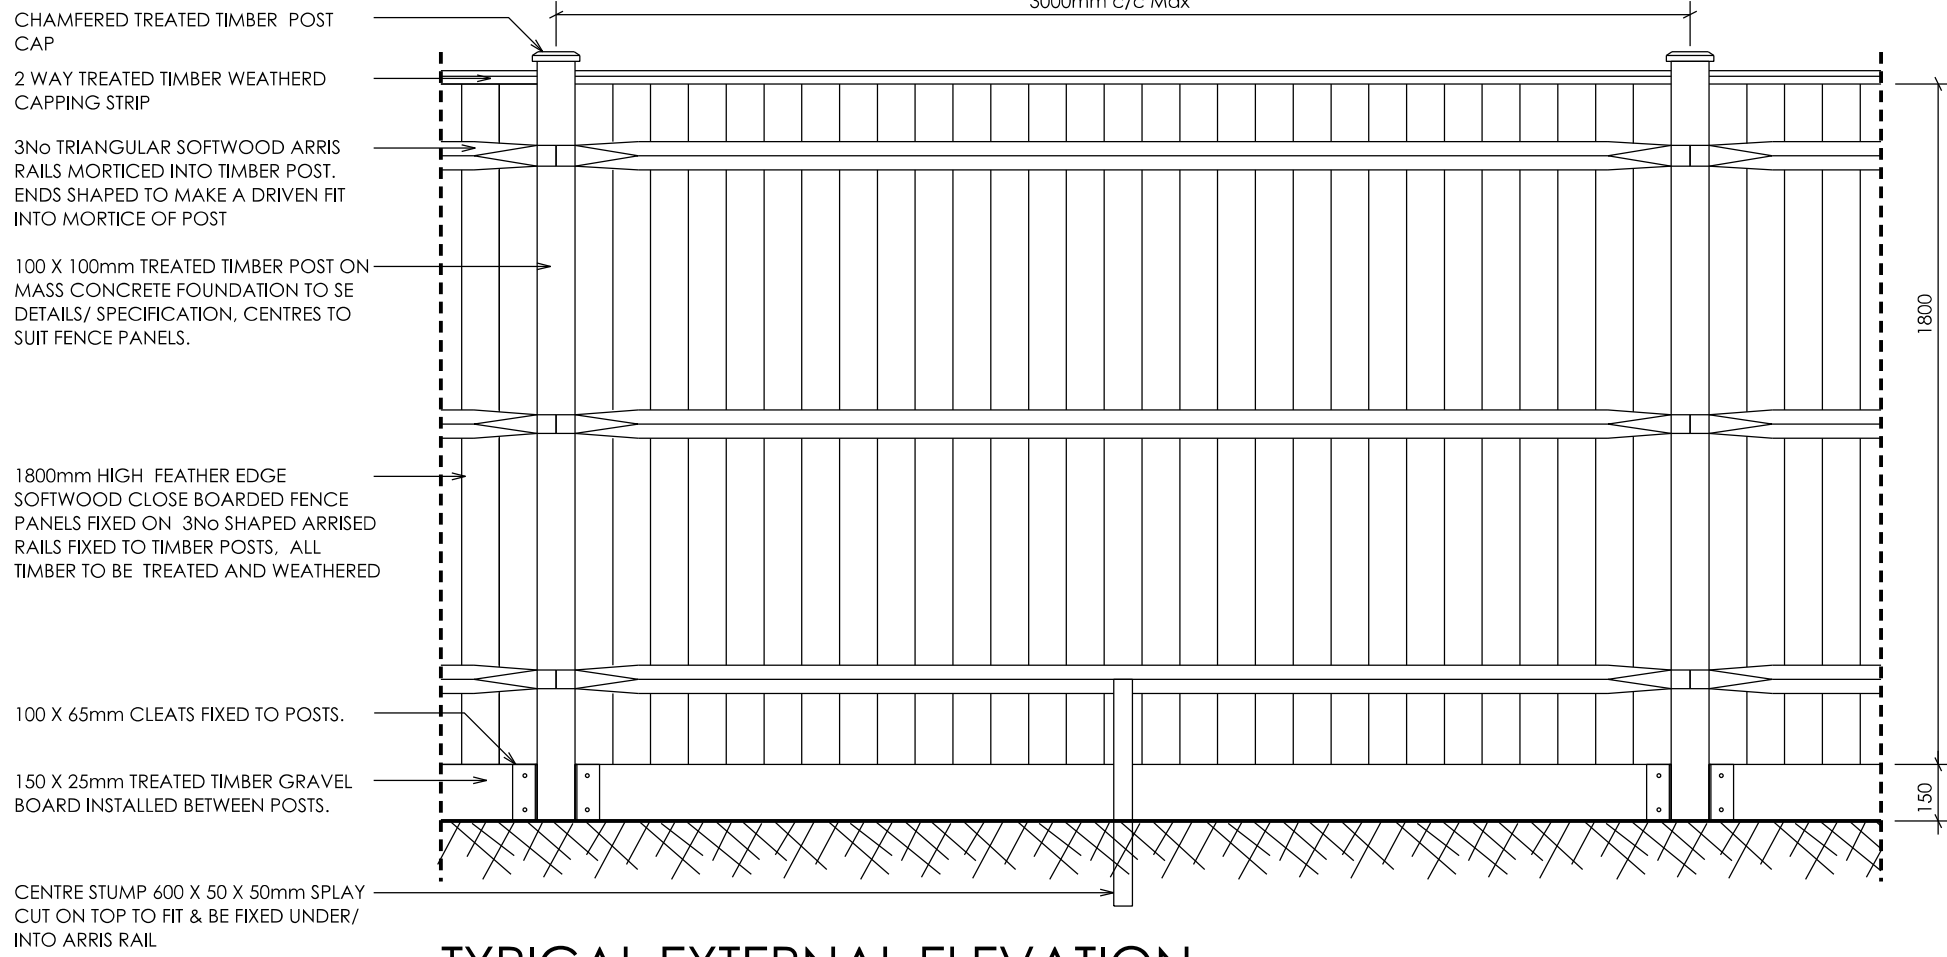


TYPICAL EXTERNAL ELEVATION

NOTE:


SECURED BY DESIGN REQUIRES THAT ALL TIMBER EMPLOYED IN THE MANUFACTURING OF FENCING SHOULD BE FROM SFC CERTIFIED SUSTAINABLE SOURCES AND TREATED TO PROVIDE PROTECTION AGAINST ALL TYPES OF ROT AND INFESTATION FOR A MINIMUM OF 25 YEAR

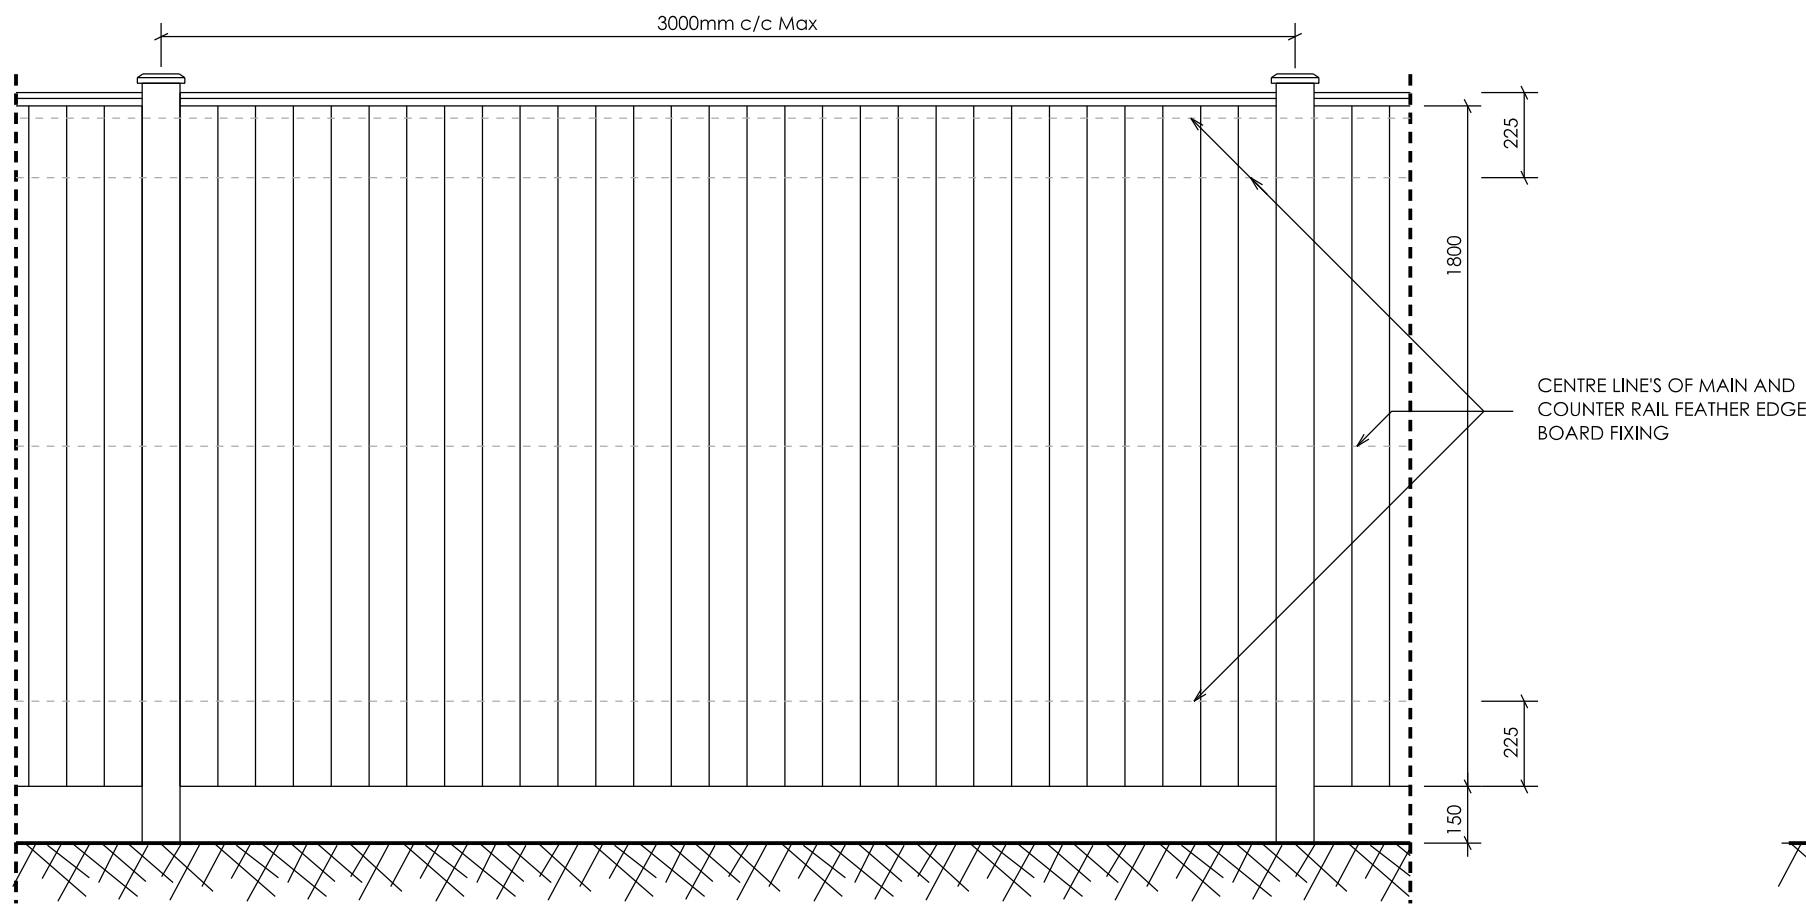

TYPICAL GARDEN ELEVATION

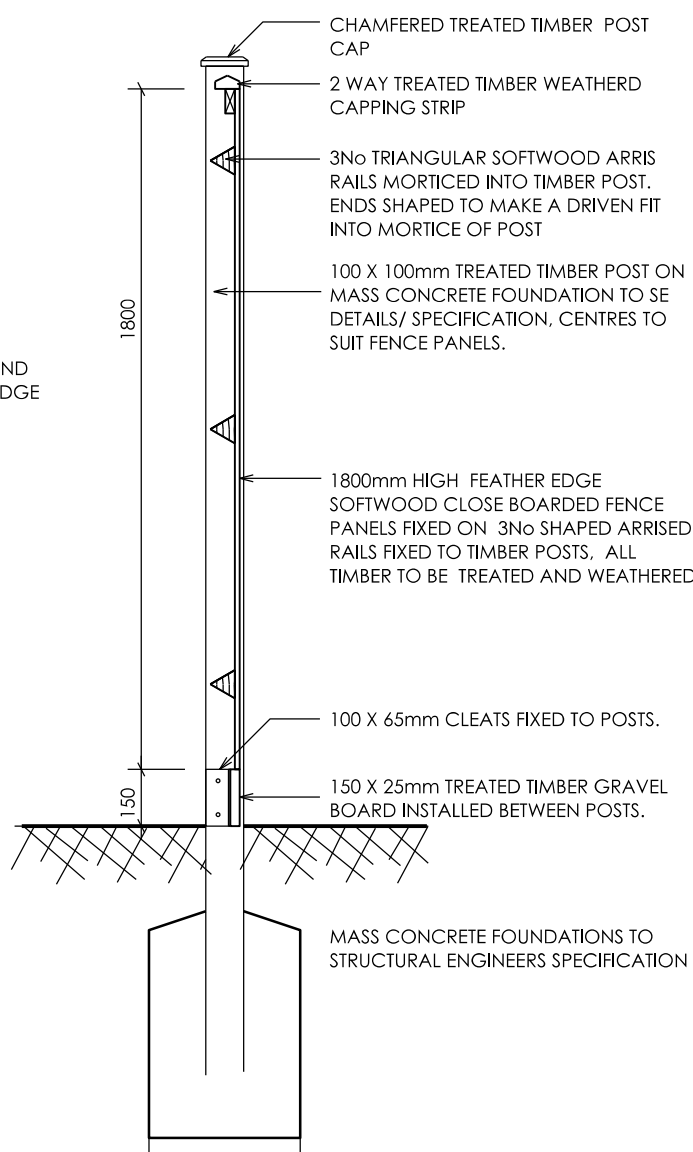

SECTION

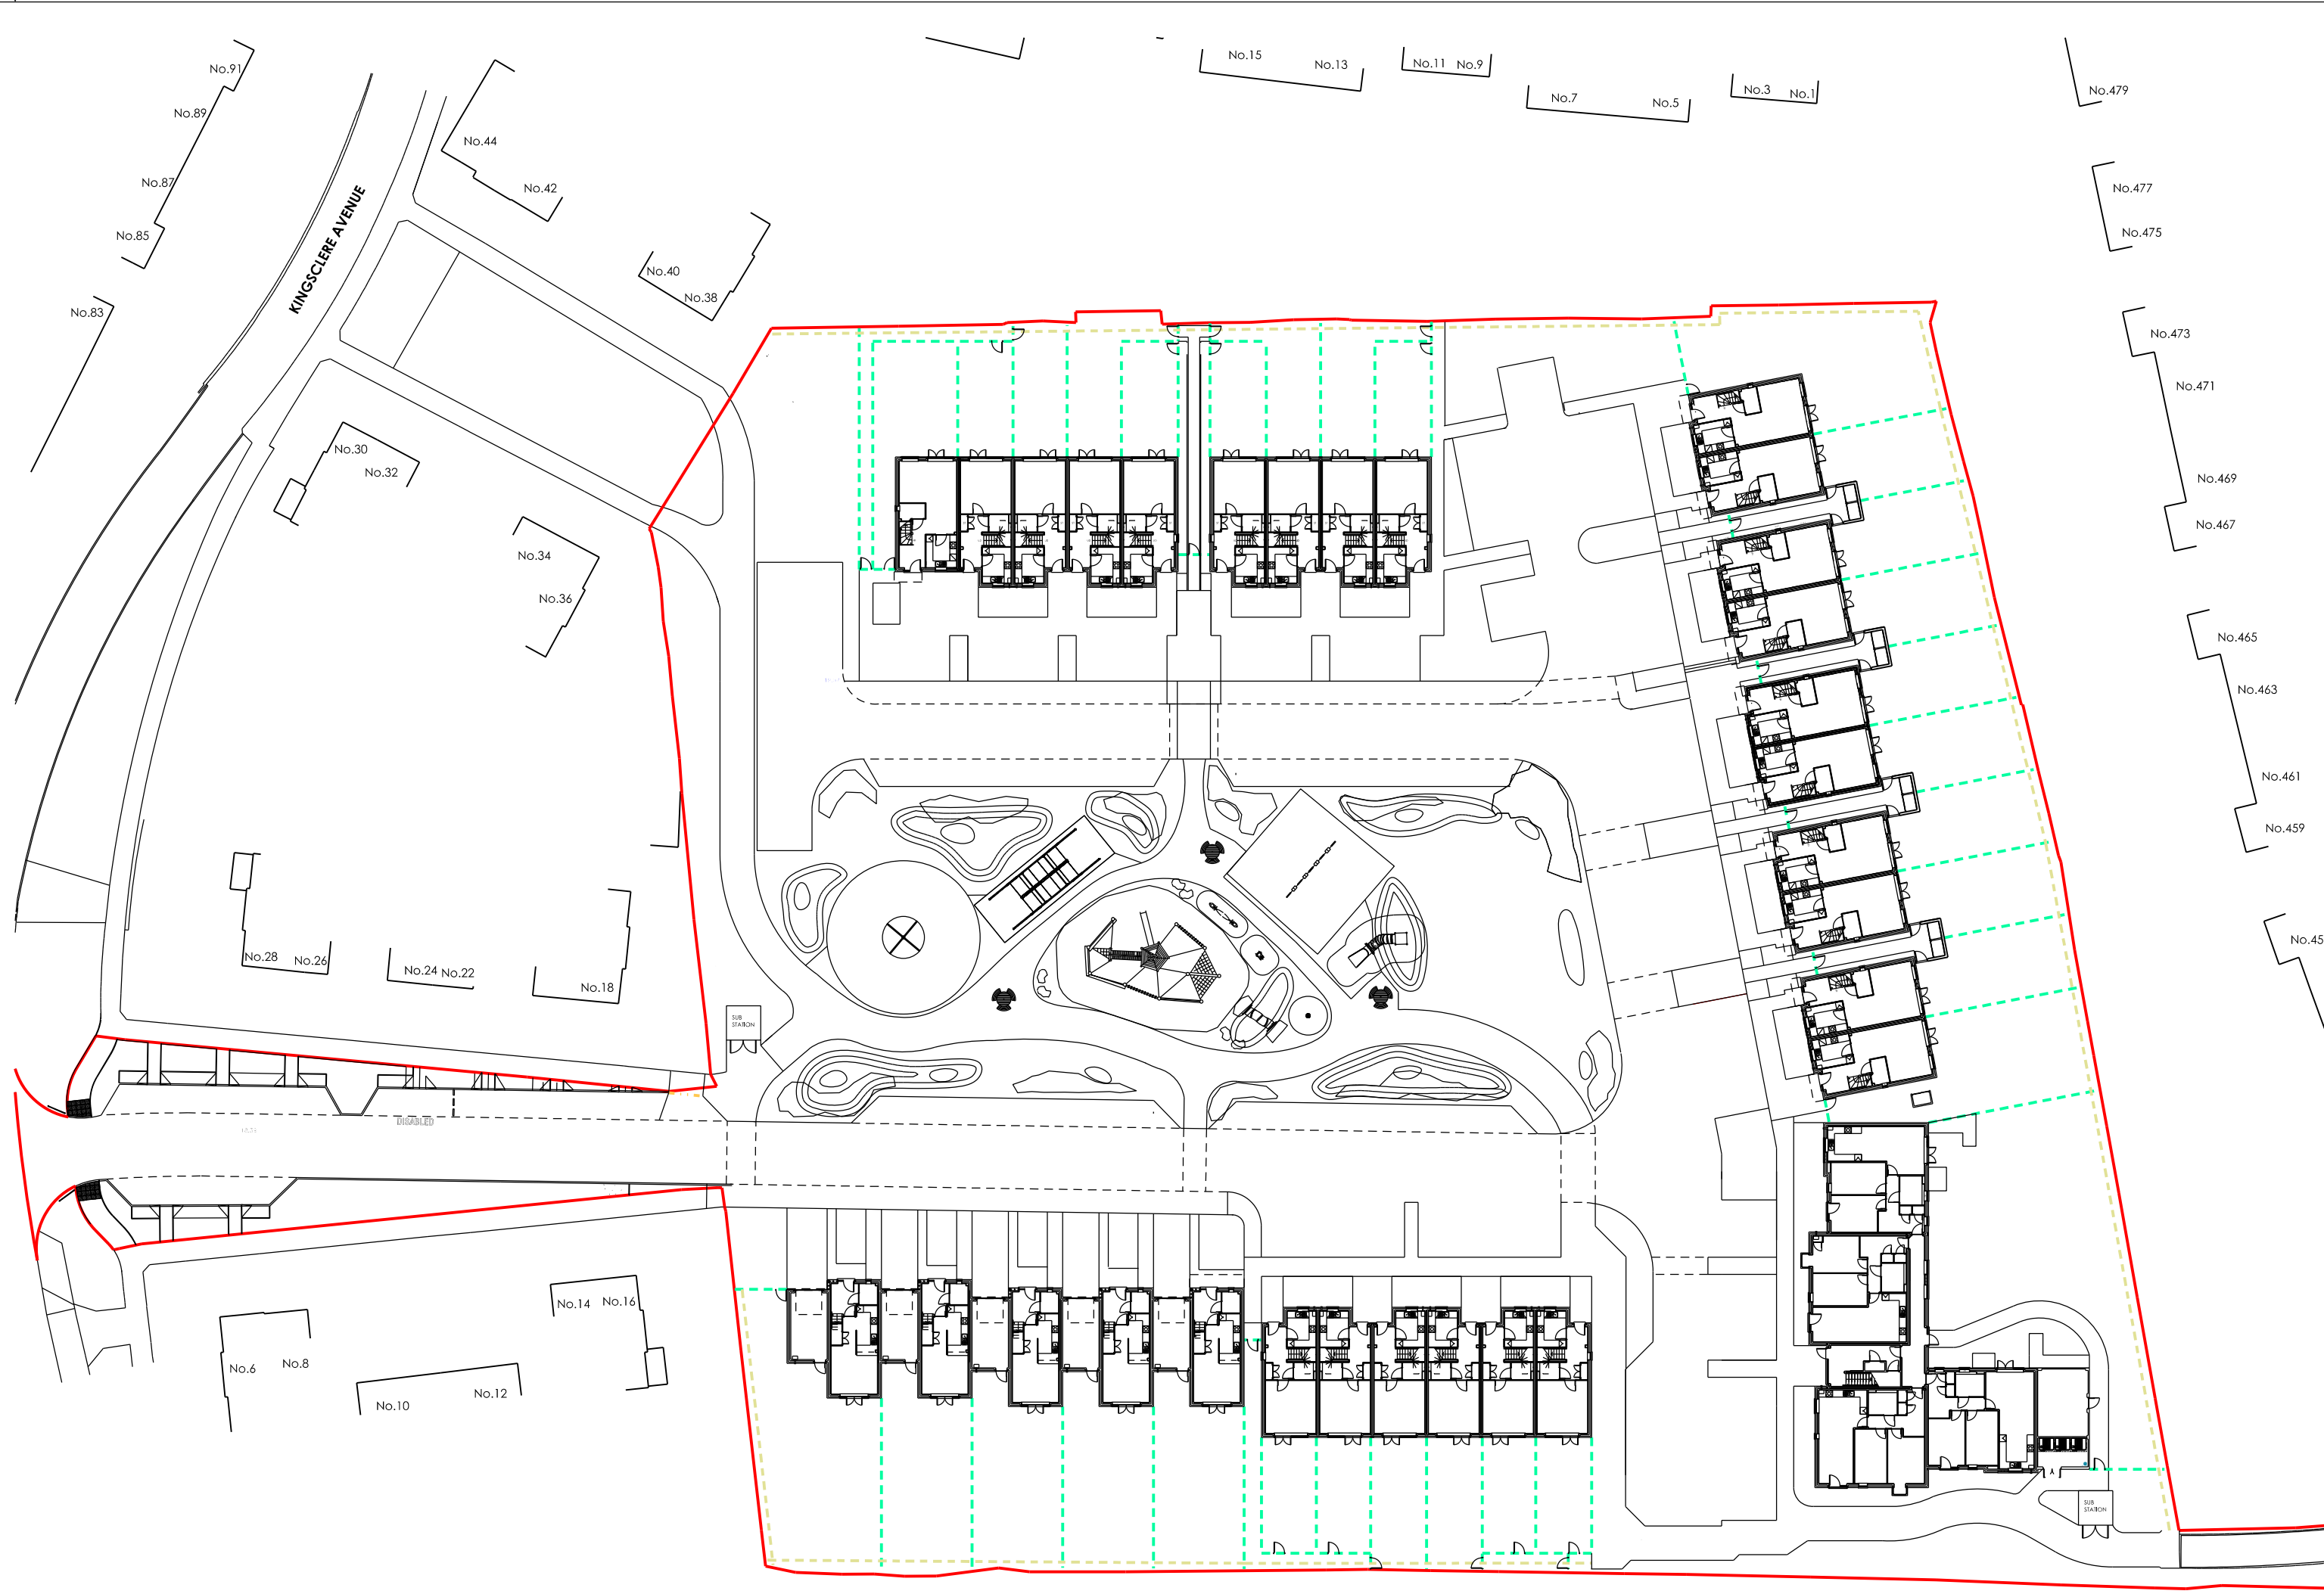

FOR CLARITY THE BOUNDARY FENCING HAS BEEN BROUGHT INBOUND OF THE SITE BOUNDARY ON THE ABOVE DRAWING.

SITE LAYOUT

BOUNDARY FENCING

GARDEN SUB-DIVISIONAL FENCING

POPE PRIESTLEY ARCHITECTS

ARCHITECTURE | TOWN PLANNING | URBAN DESIGN

UNIT 15, VICARAGE FARM BUSINESS PARK, WINCHESTER ROAD, FAIR OAK, HAMPSHIRE SO50 7HD T: +44 (0)23 80335228 E: info@popepriestley.co.uk

PROPOSED HOUSING DEVELOPMENT
KINGSCLERE AVENUE
LEIGH PARK
HAVANT

EXTERNAL WORKS BOUNDARY AND
SUB-DIVISIONAL FENCING, PRIVATE
METAL RAILINGS

SCALE BAY 1
1:20/ 500

DATE
06.07.2017

AUTHOR
SPW

CHECK
-

DRAWING NO.
PP1308/ 7004-01

REVISION
C01

5/01/16/07/2017 SPW DRAWING ISSUED FOR APPROVAL PRIOR TO PLANNING CONDITIONS SUBMISSION. THIS DRAWING IS FOR INFORMATION ONLY AND IS NOT TO BE USED FOR CONSTRUCTION. ANY CHANGES TO THIS DRAWING MUST BE APPROVED BY THE ARCHITECT. THIS DRAWING IS THE PROPERTY OF POPE PRIESTLEY ARCHITECTS AND IS NOT TO BE REPRODUCED OR COPIED IN ANY FORM OR BY ANY MEANS WITHOUT THE WRITTEN PERMISSION OF POPE PRIESTLEY ARCHITECTS. THIS DRAWING IS COPYRIGHT © POPE PRIESTLEY ARCHITECTS.

IMPORTANT NOTE FOR USE OF THE DRAWING: THE DRAWING HAS BEEN PRODUCED SPECIFICALLY FOR USE ON THE PROJECT. POPE PRIESTLEY ARCHITECTS CANNOT BE HELD RESPONSIBLE FOR REUSE OF THIS INFORMATION BY OTHERS FOR ANY PURPOSE OTHER THAN FOR WHICH IT IS SPECIFICALLY INTENDED. THIS DRAWING REFLECTS STANDARDS AGREED FOR THE PROJECT AND CURRENT AT THE TIME OF PRODUCTION AND WILL NOT BE UPDATED IN ACCORDANCE WITH CHANGING LEGISLATION AND/ OR OTHER REQUIREMENTS.

SCALE BAR = 10mm INTERVALS AT TRUE SCALE
0 200 400 600 800
mm