


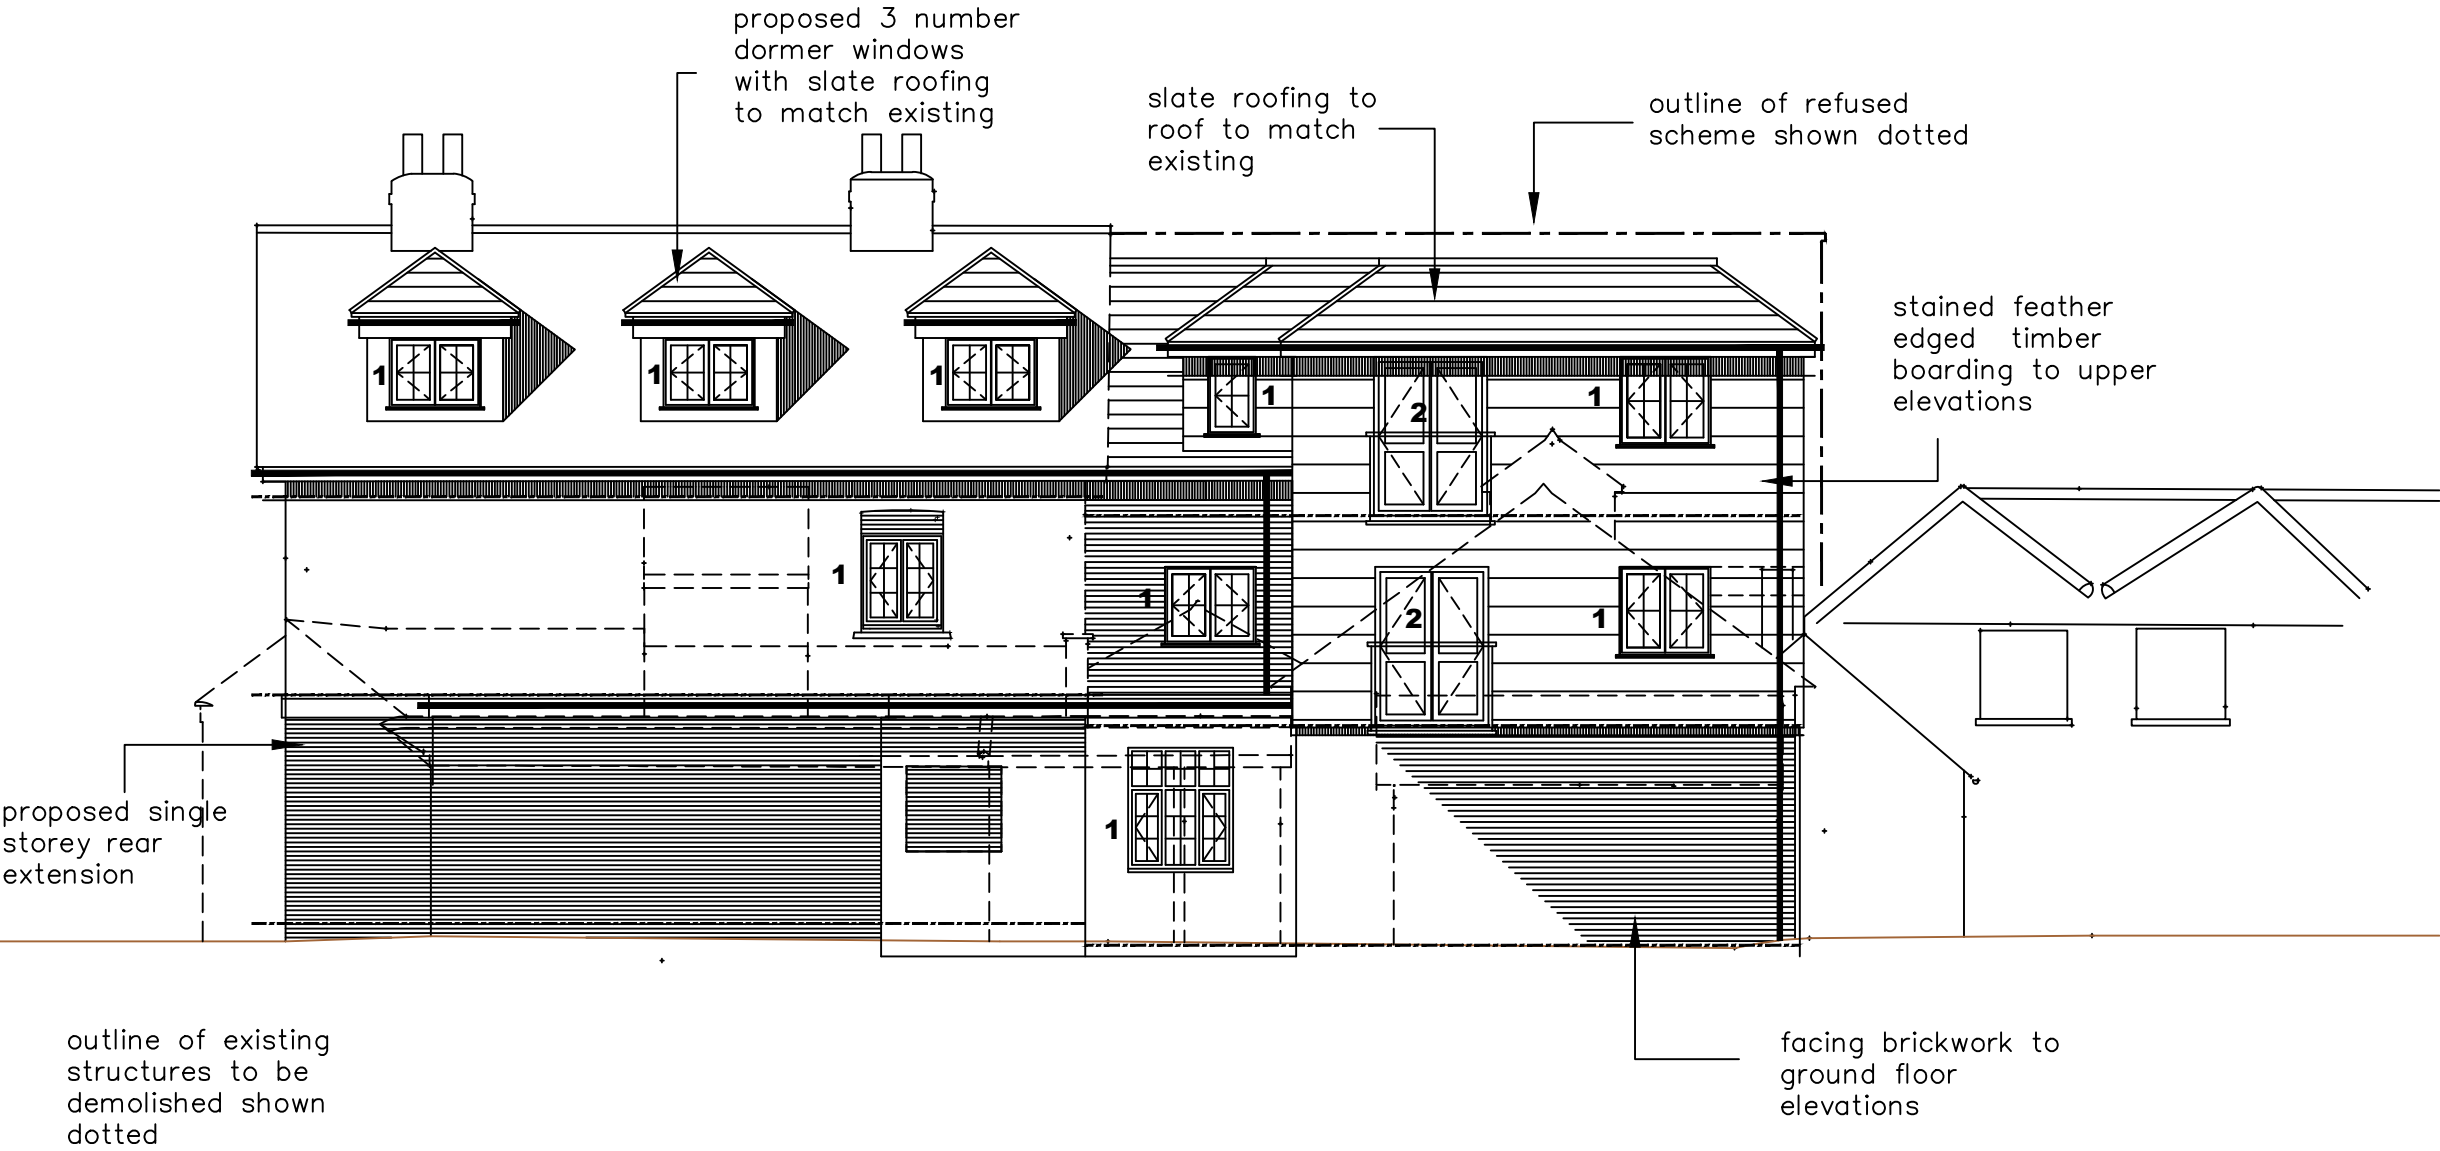

PROPOSED NORTH WEST ELEVATION
SCALE 1:100

WINDOW AND DOOR SPECIFICATIONS

Window 1 – pvc u, wood grain effect, white in colour, with glazing bars, casement style
Door 2 – . pvc u, wood grain effect, white in colour, doors opening inwards, Juliet balcony.



Notes:
The design and construction of this project shall be in accordance with the current Building Regulations & NHBC Standards. These notes & drawings have been prepared solely for the purpose of Planning & Building Regulation approval.
Do not scale from this drawing unless for Planning purposes. All dimensions to be checked on-site and any alterations to be approved by the Architect and/or client prior to any work commencing.
Ordinance Survey Licence No: 100047591
This drawing to be copyright and to be read in conjunction with all other drawings

Revisions:
Rev A: Window / door details added – 03/04/18

Key:

Drawing Details: PLANNING DRAWING Proposed North West Elevation		
Project No: 898	Drawing No: 9	Rev No: A
Scale: 1:100 @ A3	Drawn: BWH	Date: 15/12/17

Client Name:
M Forfar Ltd

Project Address:
The Wellington Public House
73 London Road
Waterlooville
PO7 7EX



BH ARCHITECTURE Ltd
Heath Cottage
Newlands Lane
Purbrook
Waterlooville
Hants
PO7 5SQ
Tel: 023 9223 2322
Mob: 07747 771808
E-mail:bernard@bernardharding.com