



British Swimming Pool Federation


If it is found that the scale drawing on site and must conform with the dimensions on the drawing and must work from figured dimensions. Any discrepancies must be reported immediately to Aqua-Blue Ltd for instructions. Copyright: This drawing is the property of Aqua-Blue Ltd and must not be reproduced without the written consent of Aqua-Blue Ltd. The design content is reserved by them and the drawing is issued on the condition that it is not copied, reproduced, retained or disclosed to any unauthorized person either in print or in any other form without the written consent of the company.

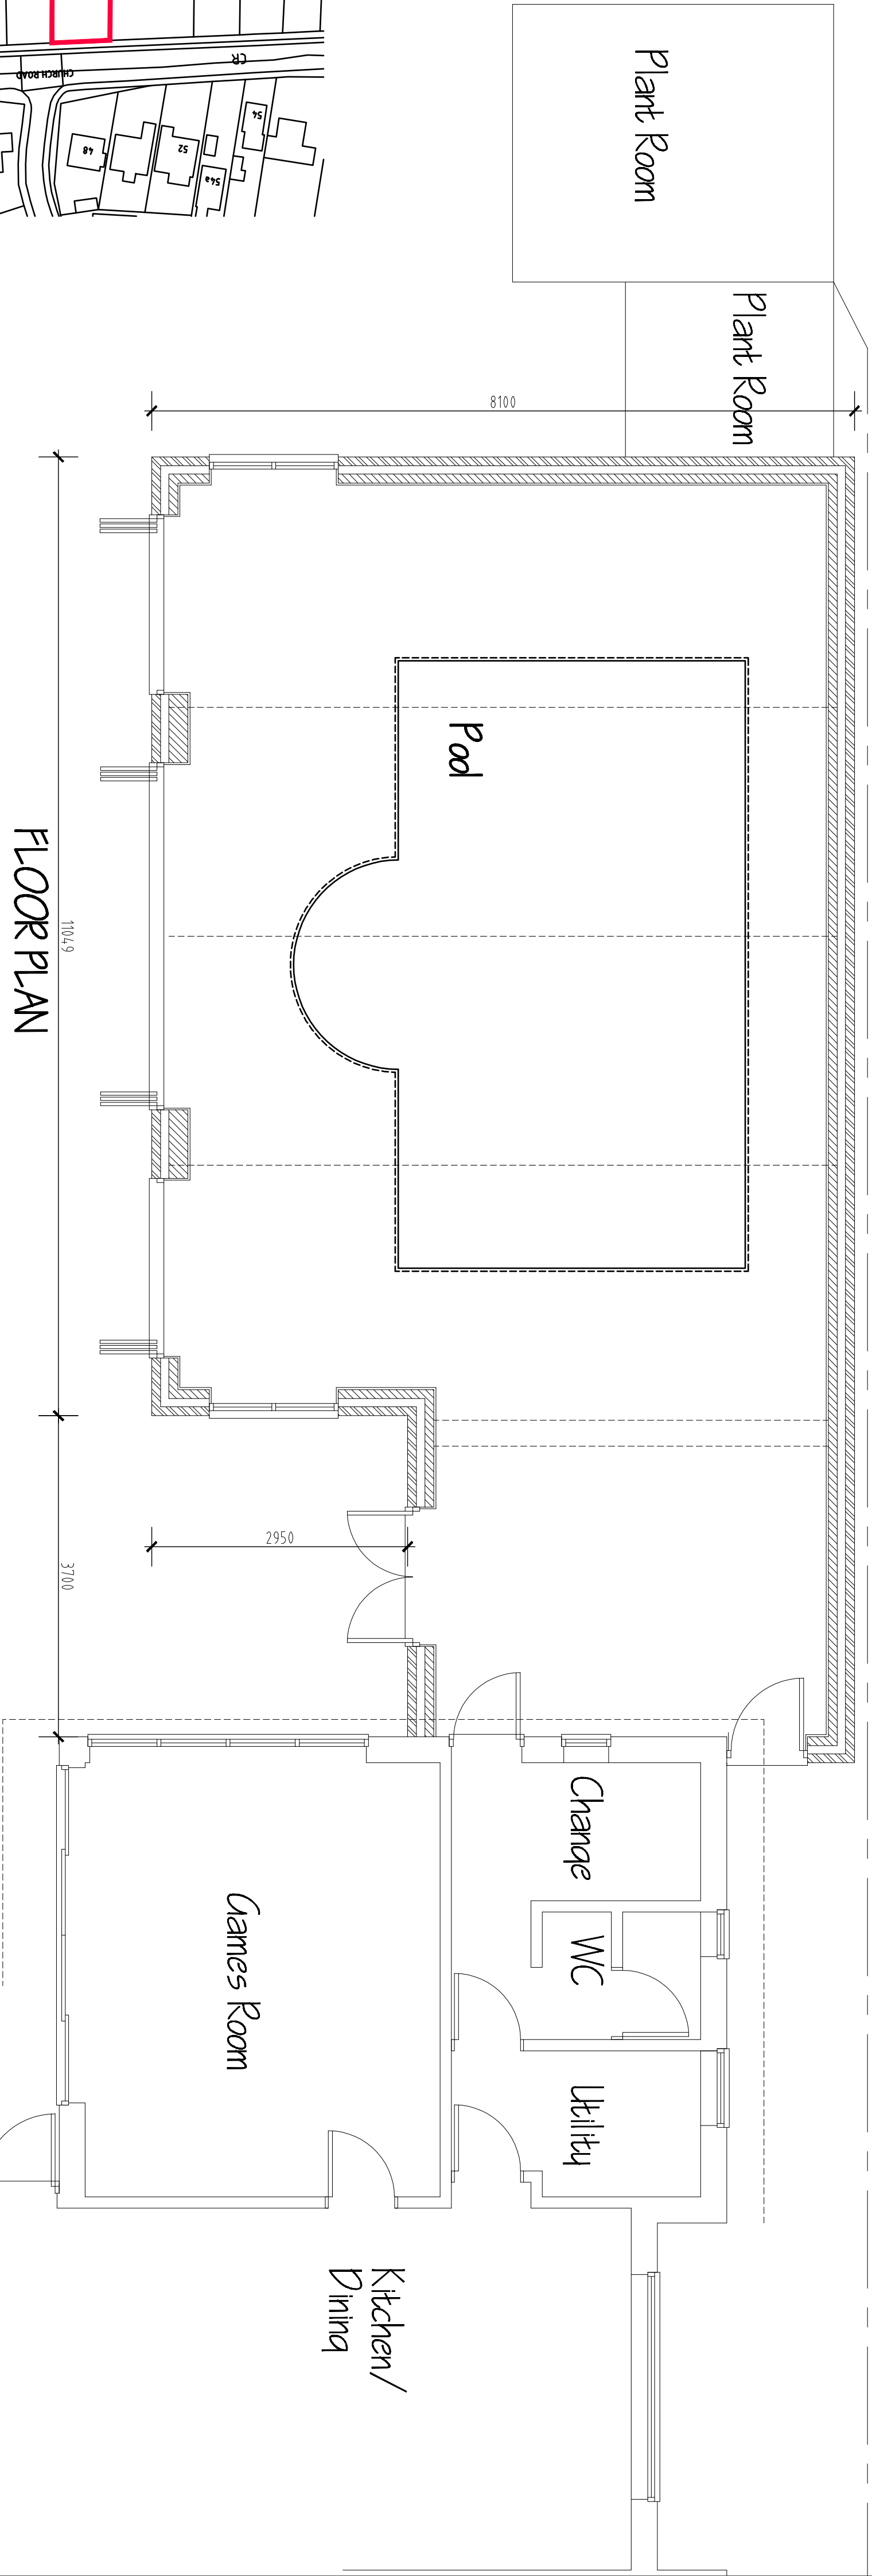

LOCATION PLAN SCALE 1:1250

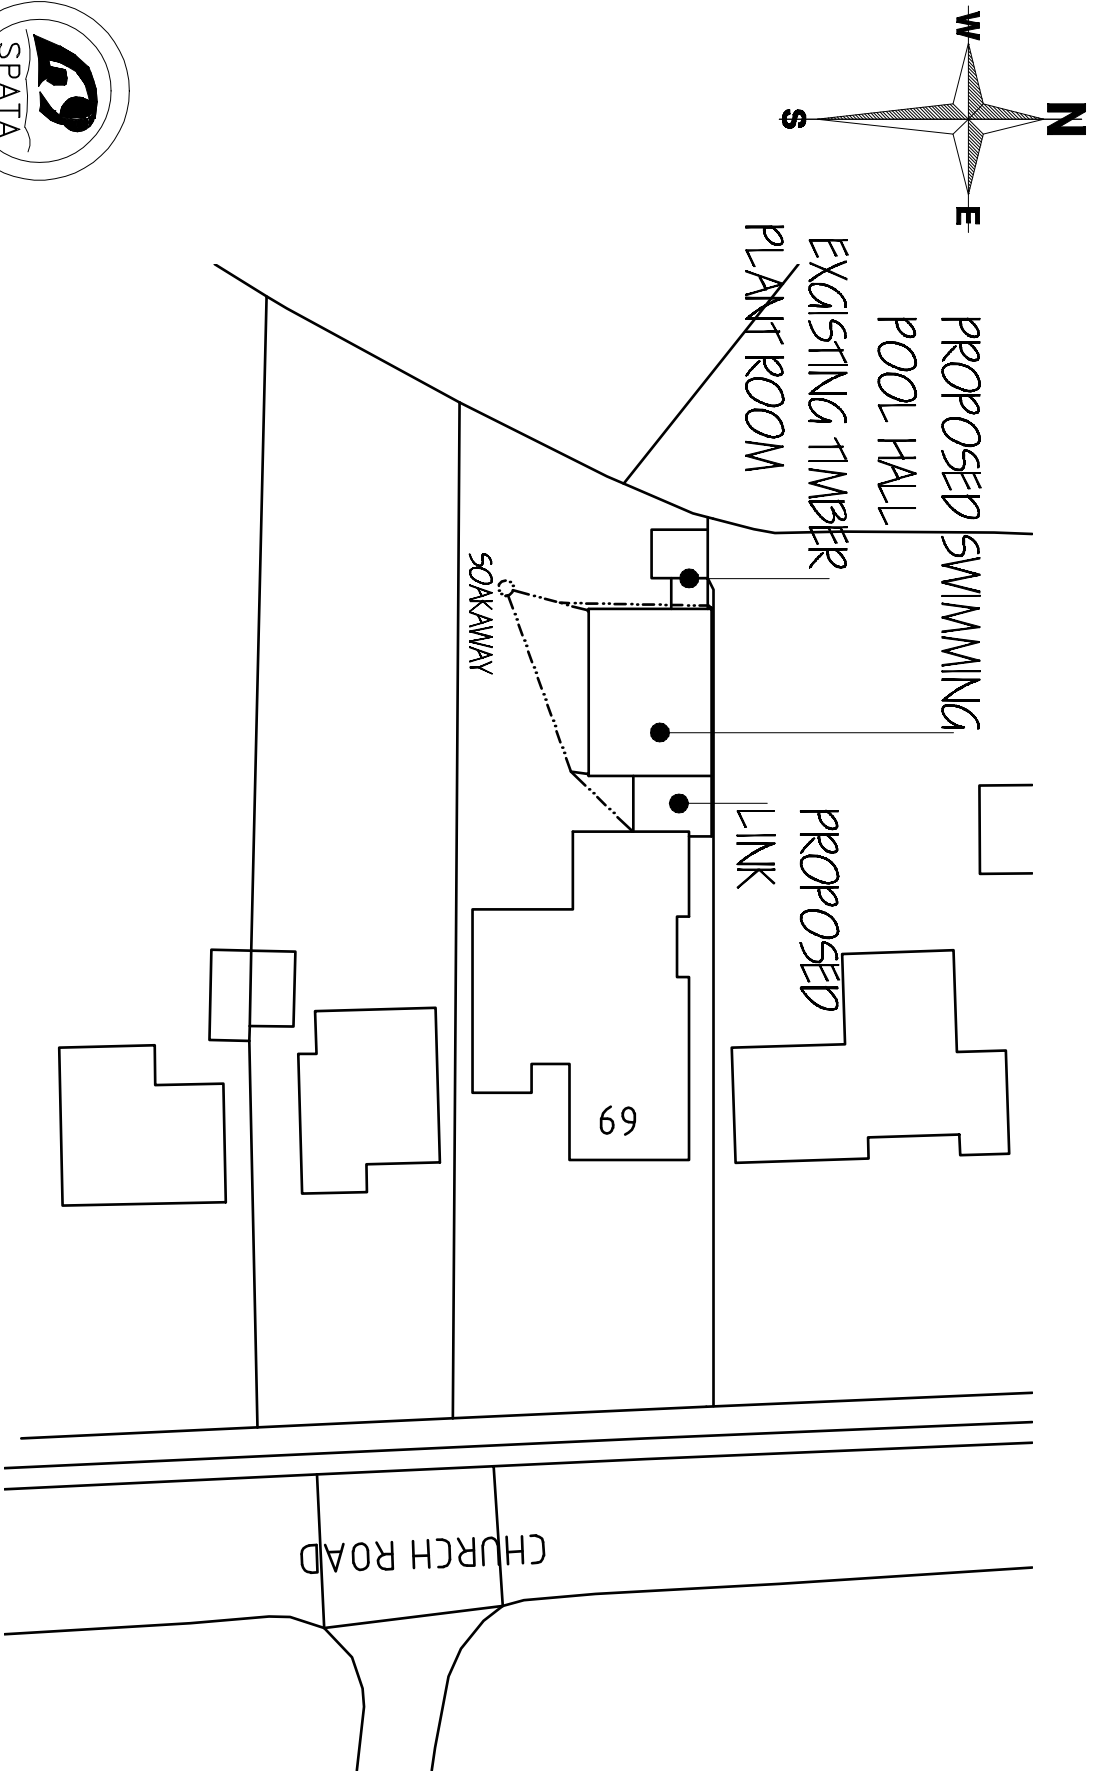

SECTION

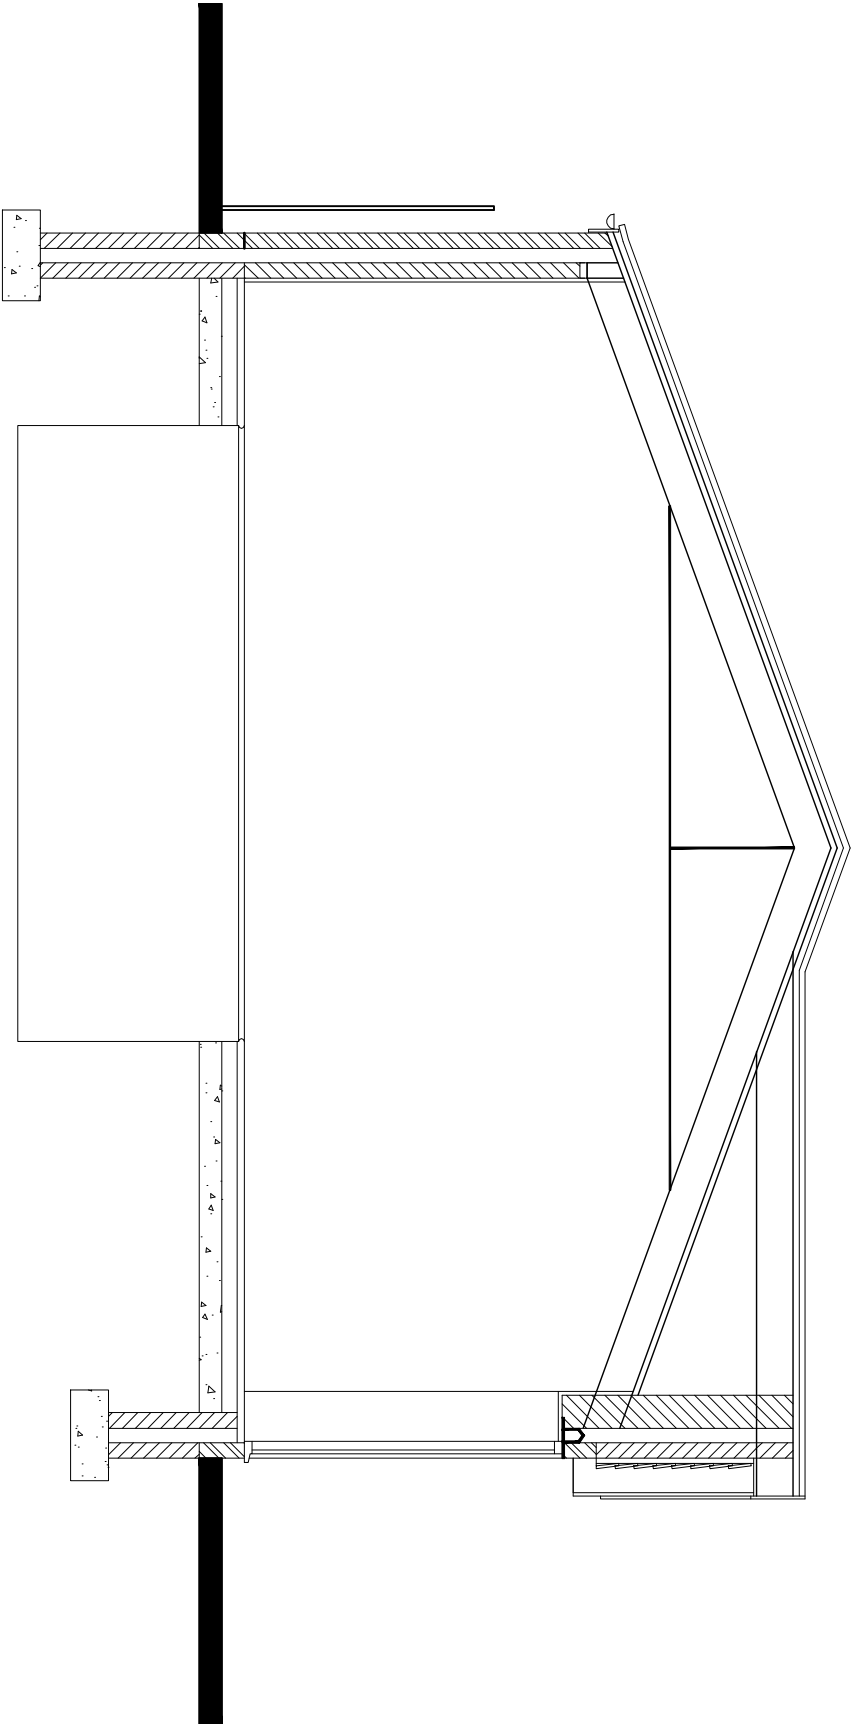

REV D AUG 2017, ROOF TILE DETAILS ADDED.	
REV C AUG 2017, TO PLANNING OFFICERS COMMENTS.	
	(List of equipment continued on this drawing to be read in specification & drawing)
ddle no.	amendment
client:	Mr & Mrs M. West 69 Church Road Hayling Island.
title:	Proposed swimming pool hall & link to exst' bungalow, to enclose exst' pool (with exst' timber plant room)
description:	
Ground Floor Plan & Elevations.	
scale:	1:50 & 1:100 @ A1
date:	APR 2017
drawn by:	



The Studio, 47 Flexford Close, Chonders Ford,
Tel/Fax : 023 8026 0068 Email: aquablue@tbbusiness.com
drawing number: AB/13058/W/1



MEMBER