




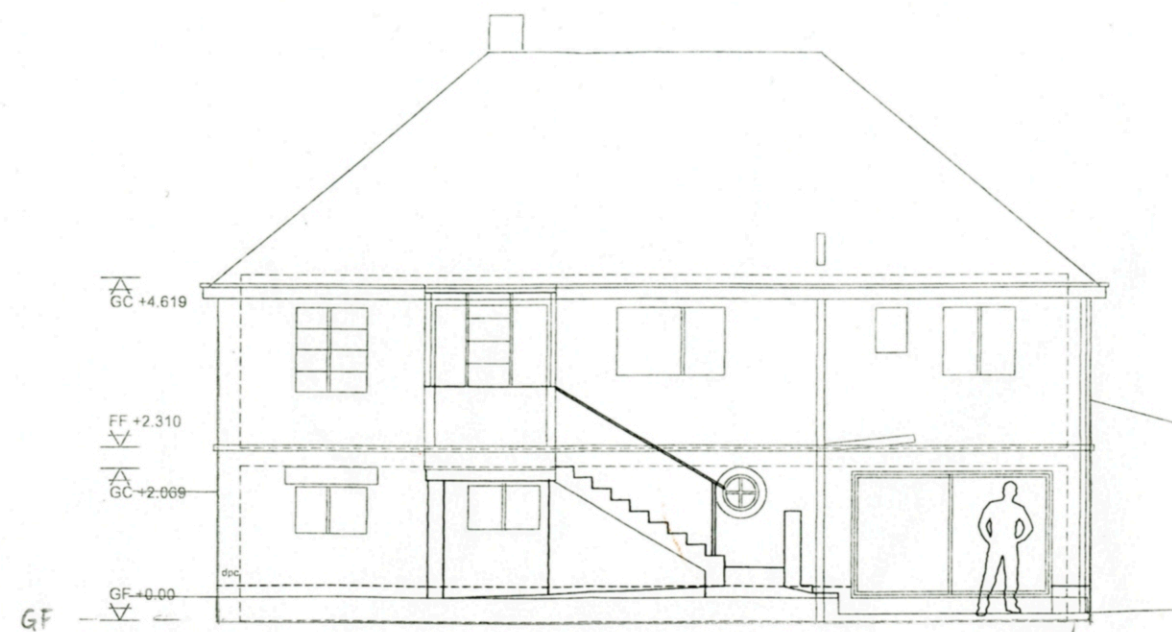


SOUTH ELEVATION

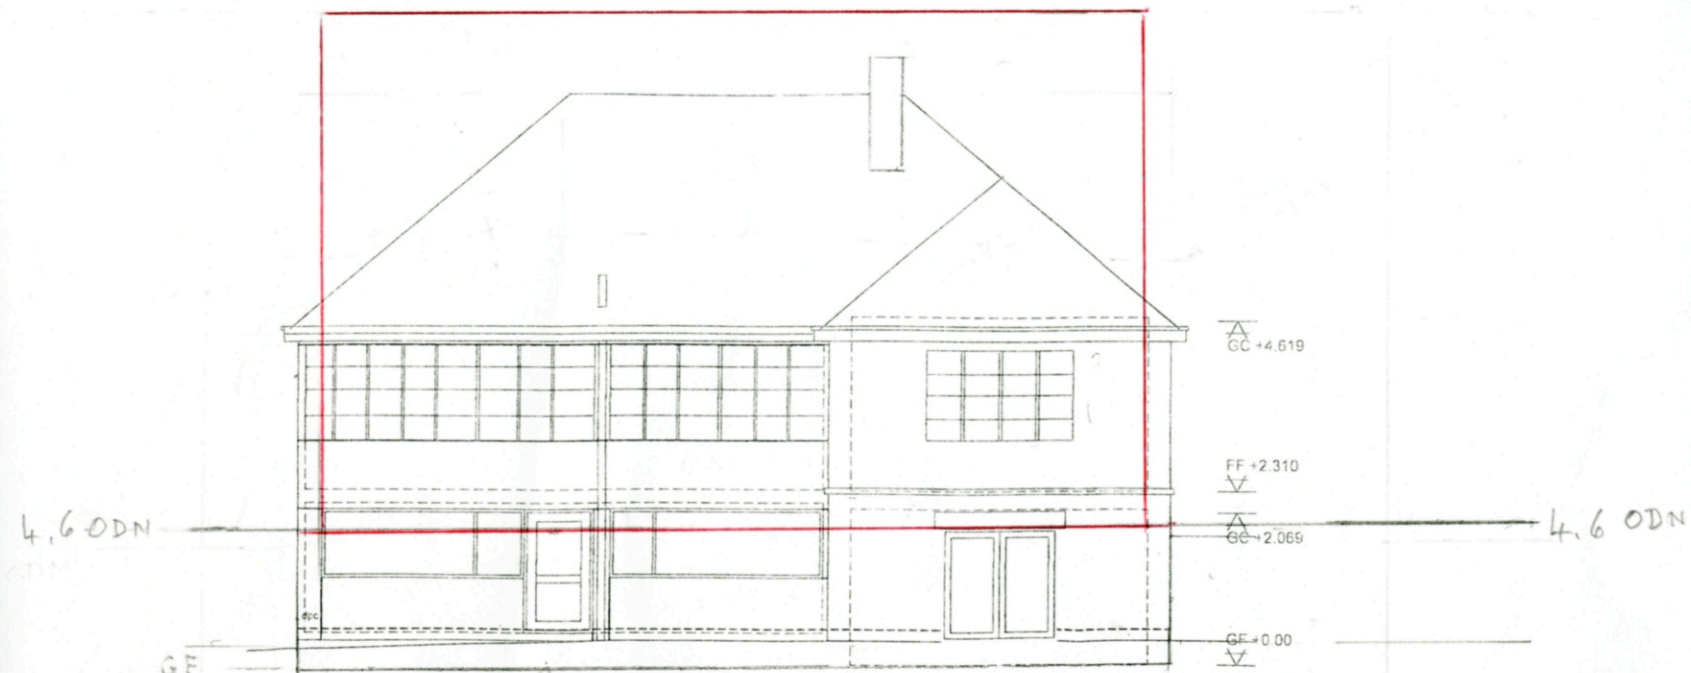

NORTH ELEVATION

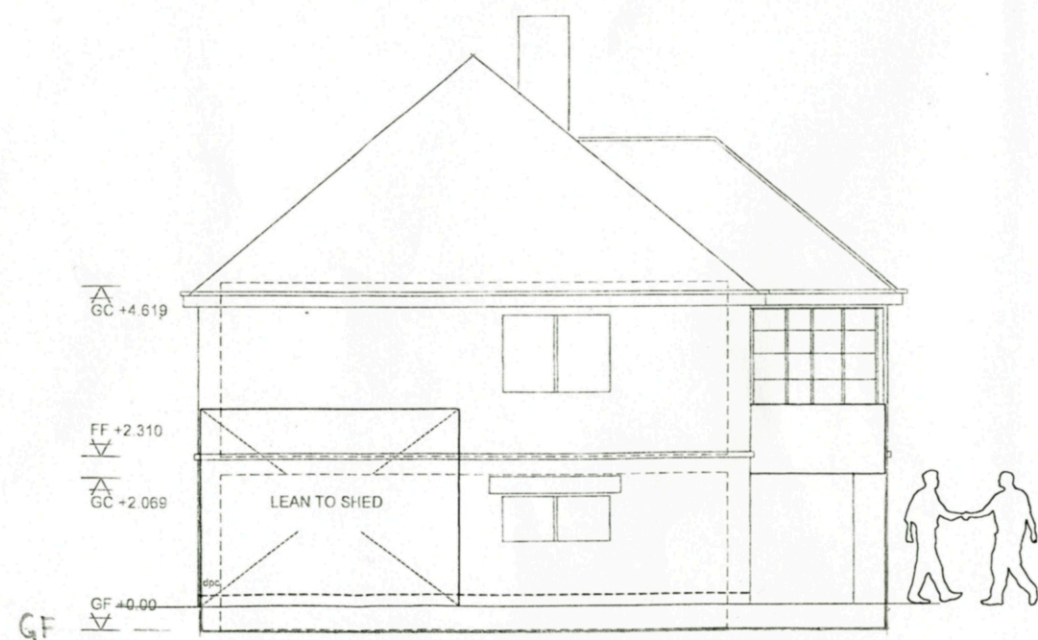

EAST ELEVATION

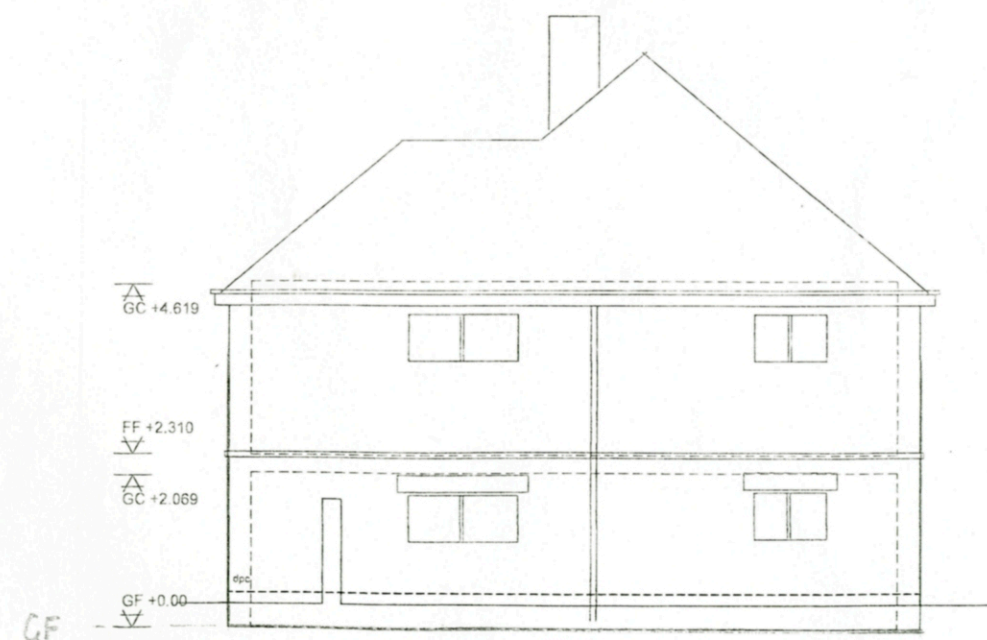

WEST ELEVATION

EXISTING HOUSE

GLAZING:

EXISTING - 20 M²

PROPOSED - 21.2 M²

MR/S ELSEY
TIDEWAY, 19A
SALTERNS LANE
HAYLING ISLAND
MARCH 2017
SCALE 1:100 AT A3