




REV.	DATE	AMENDMENTS:	DRAWN:	CHECKED:
A	11.04.17	External front access steps indicated & associated levels	MBG	XX

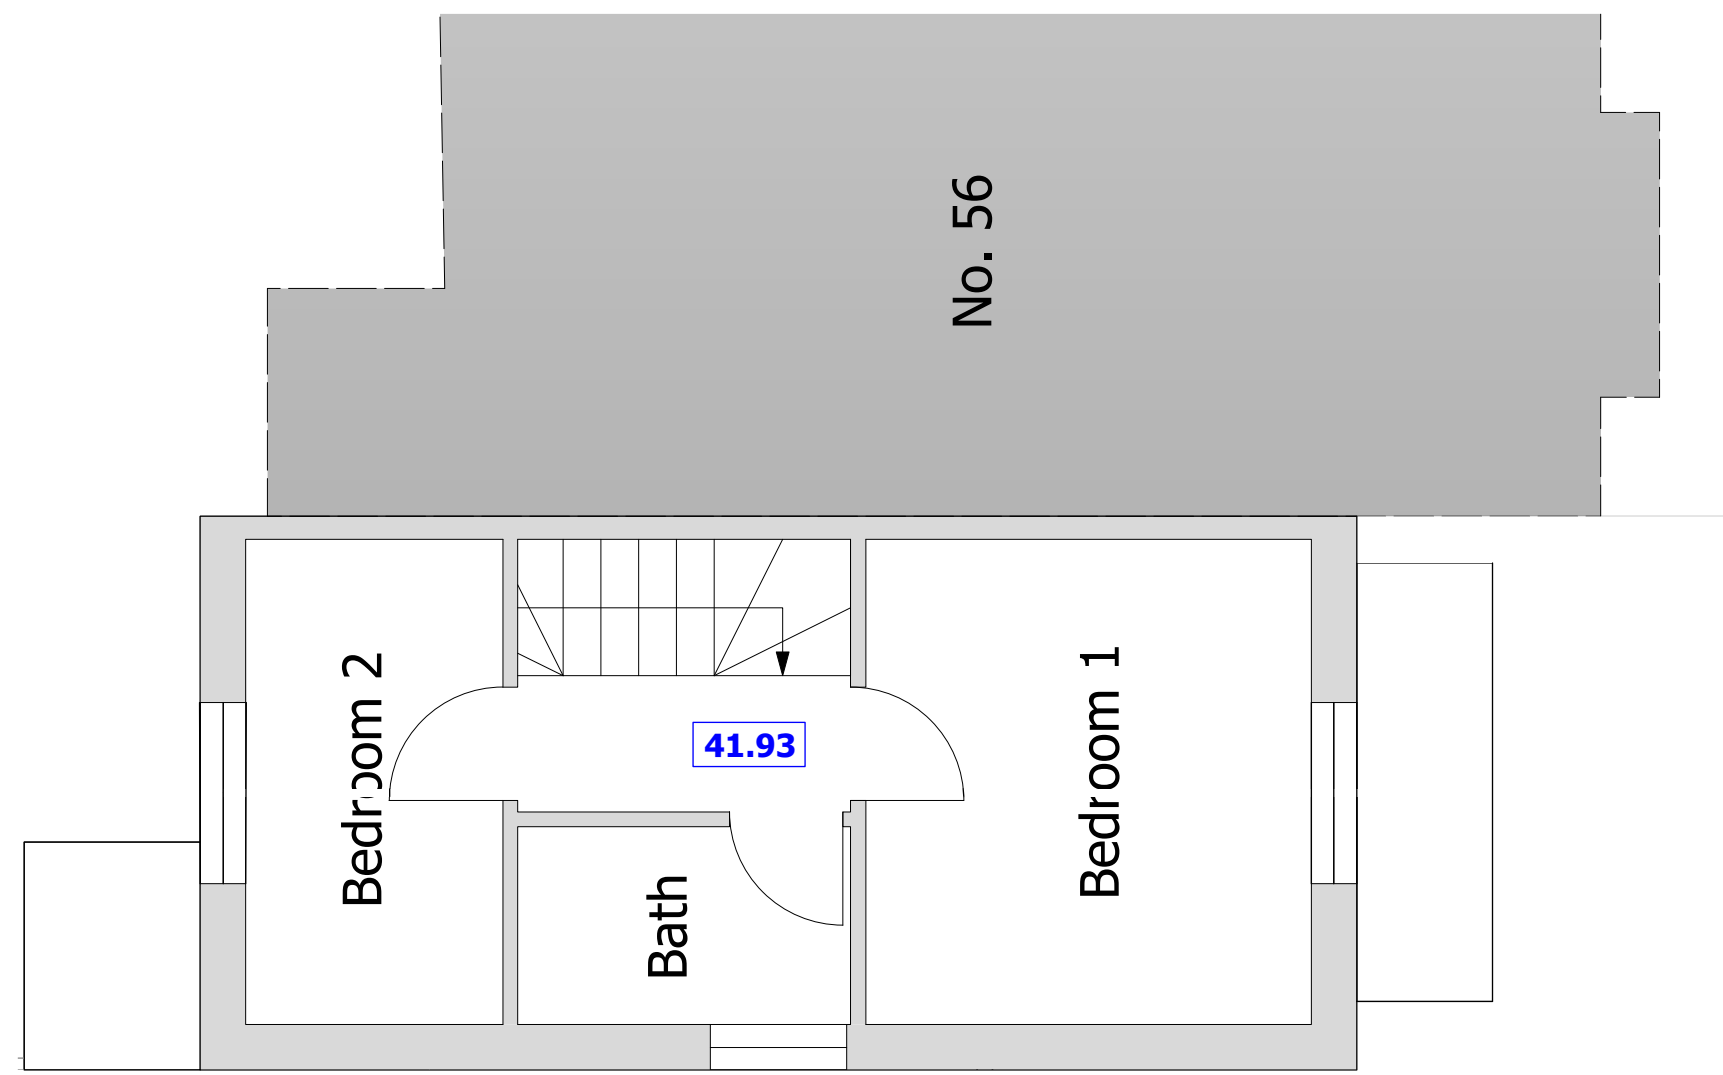


FIRST FLOOR - Scale 1:50

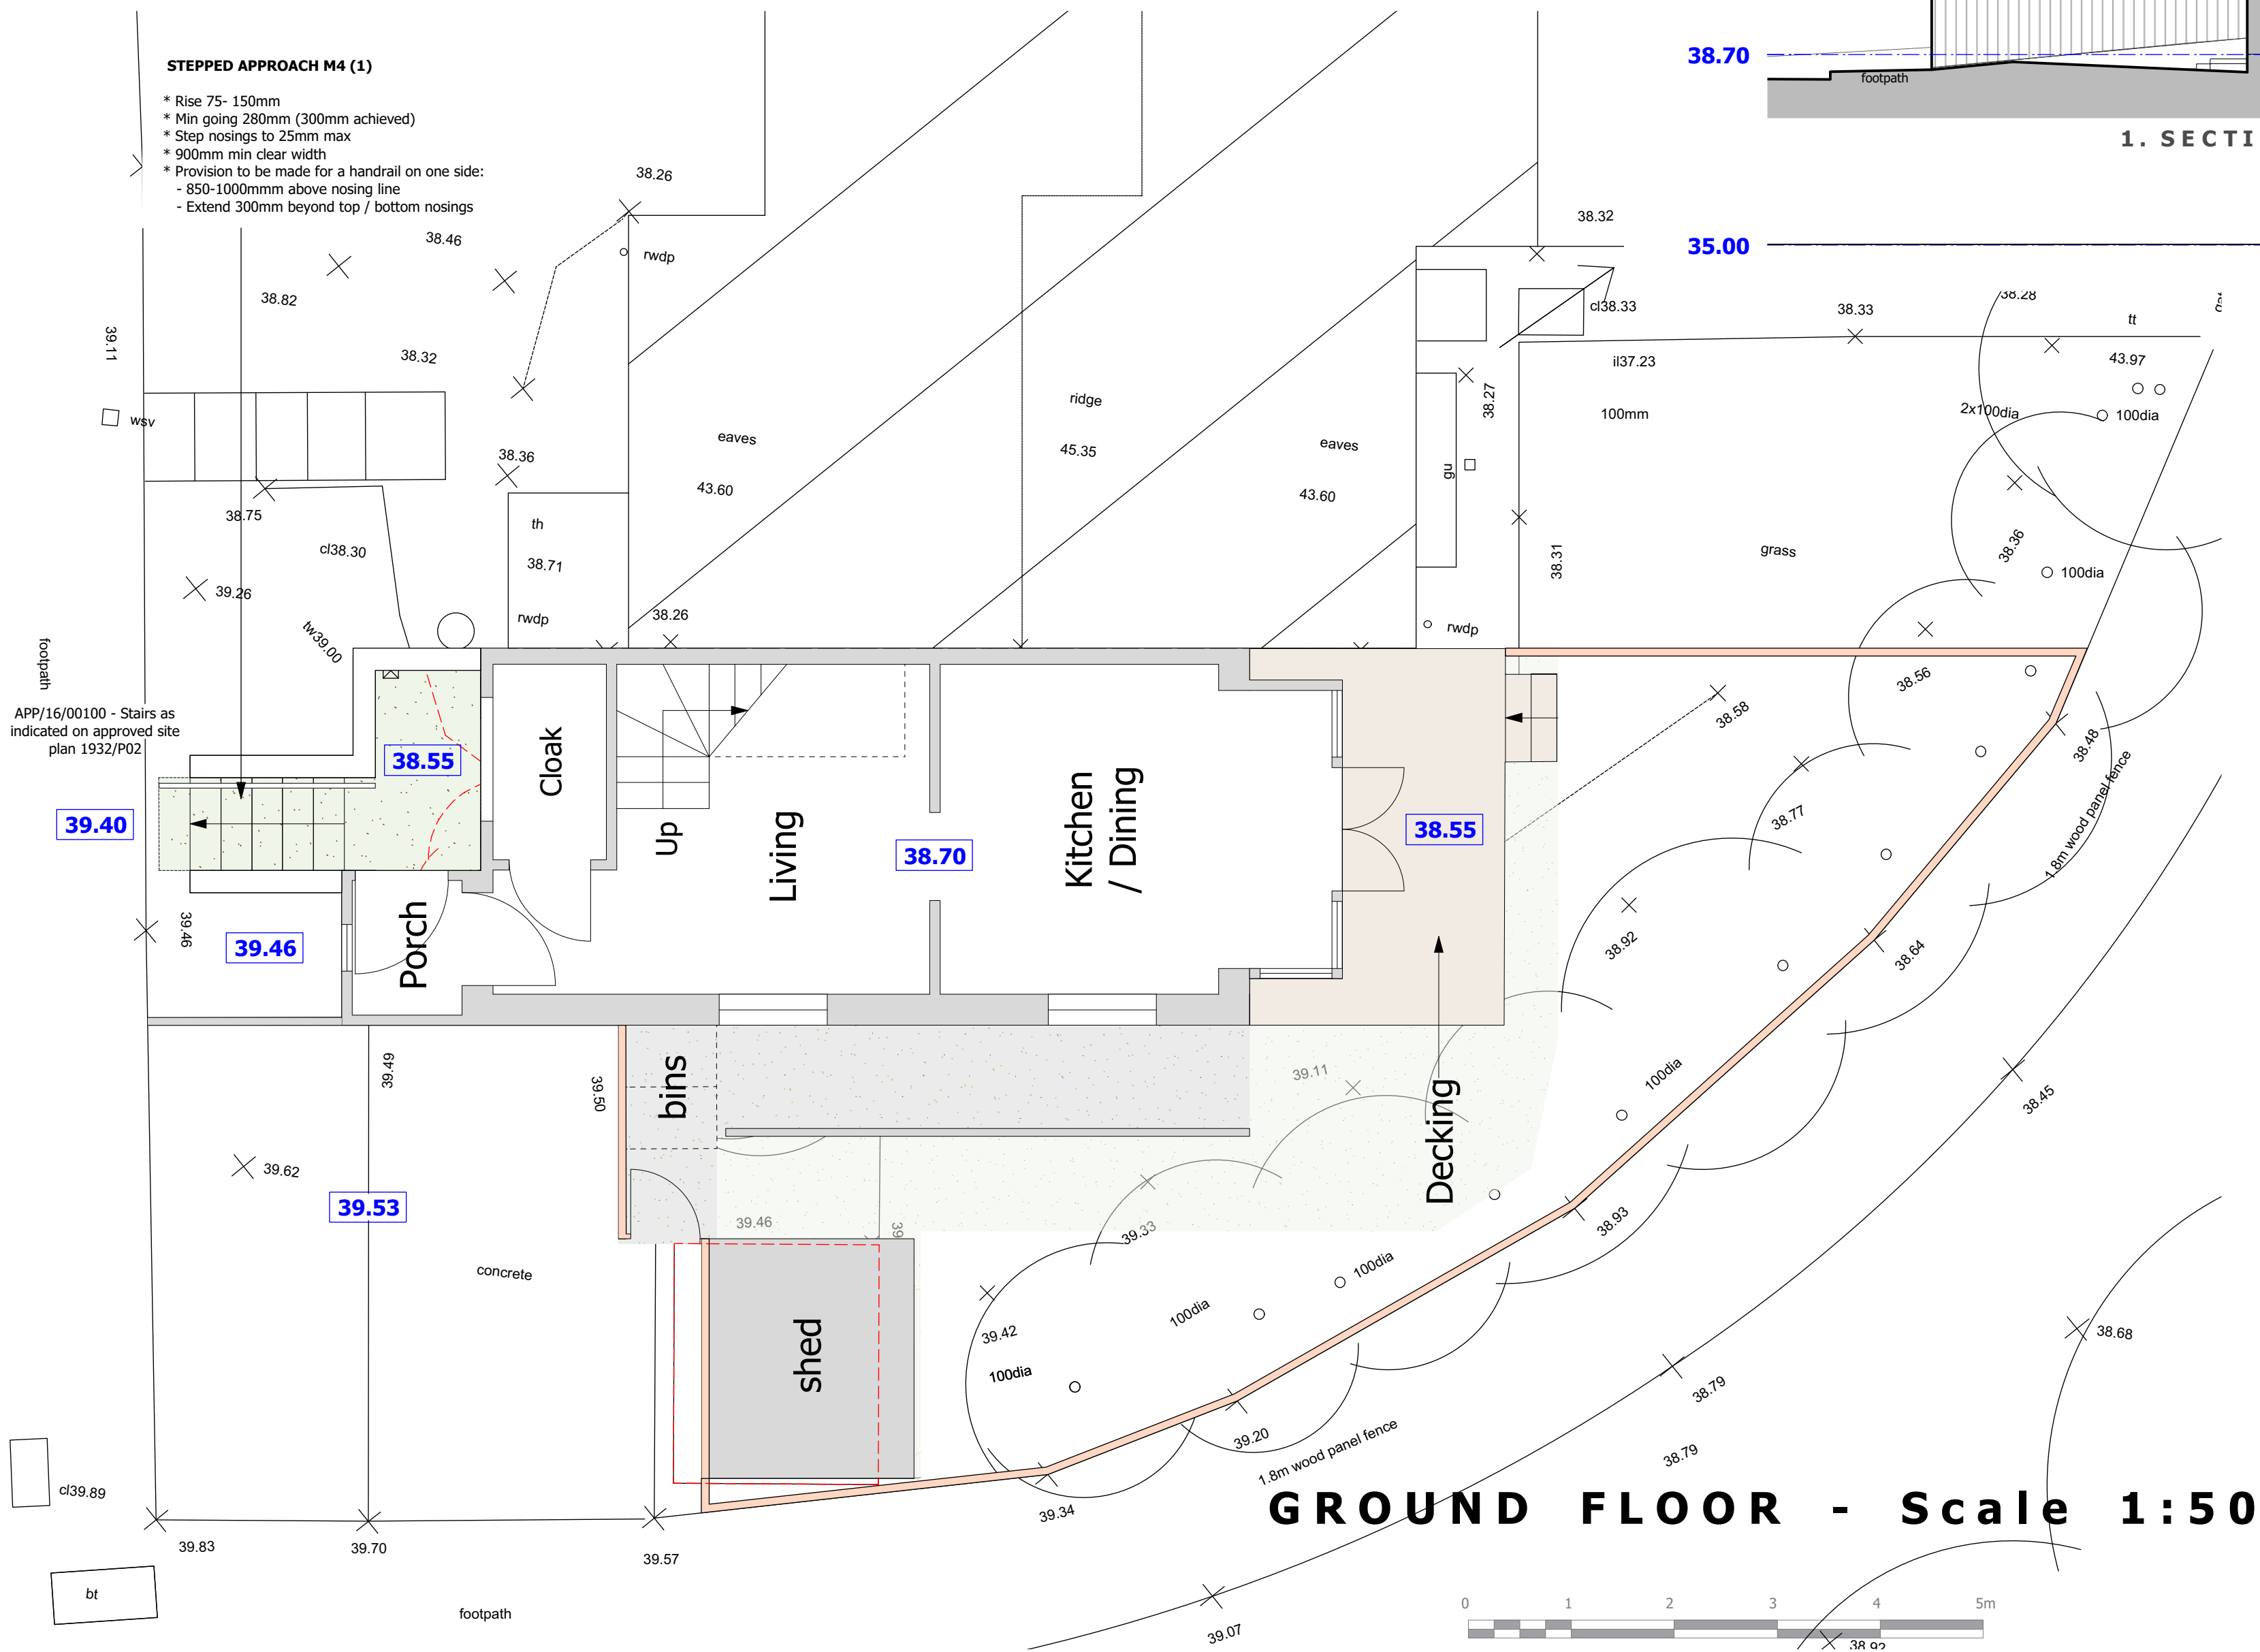

GROUND FLOOR - Scale 1:50

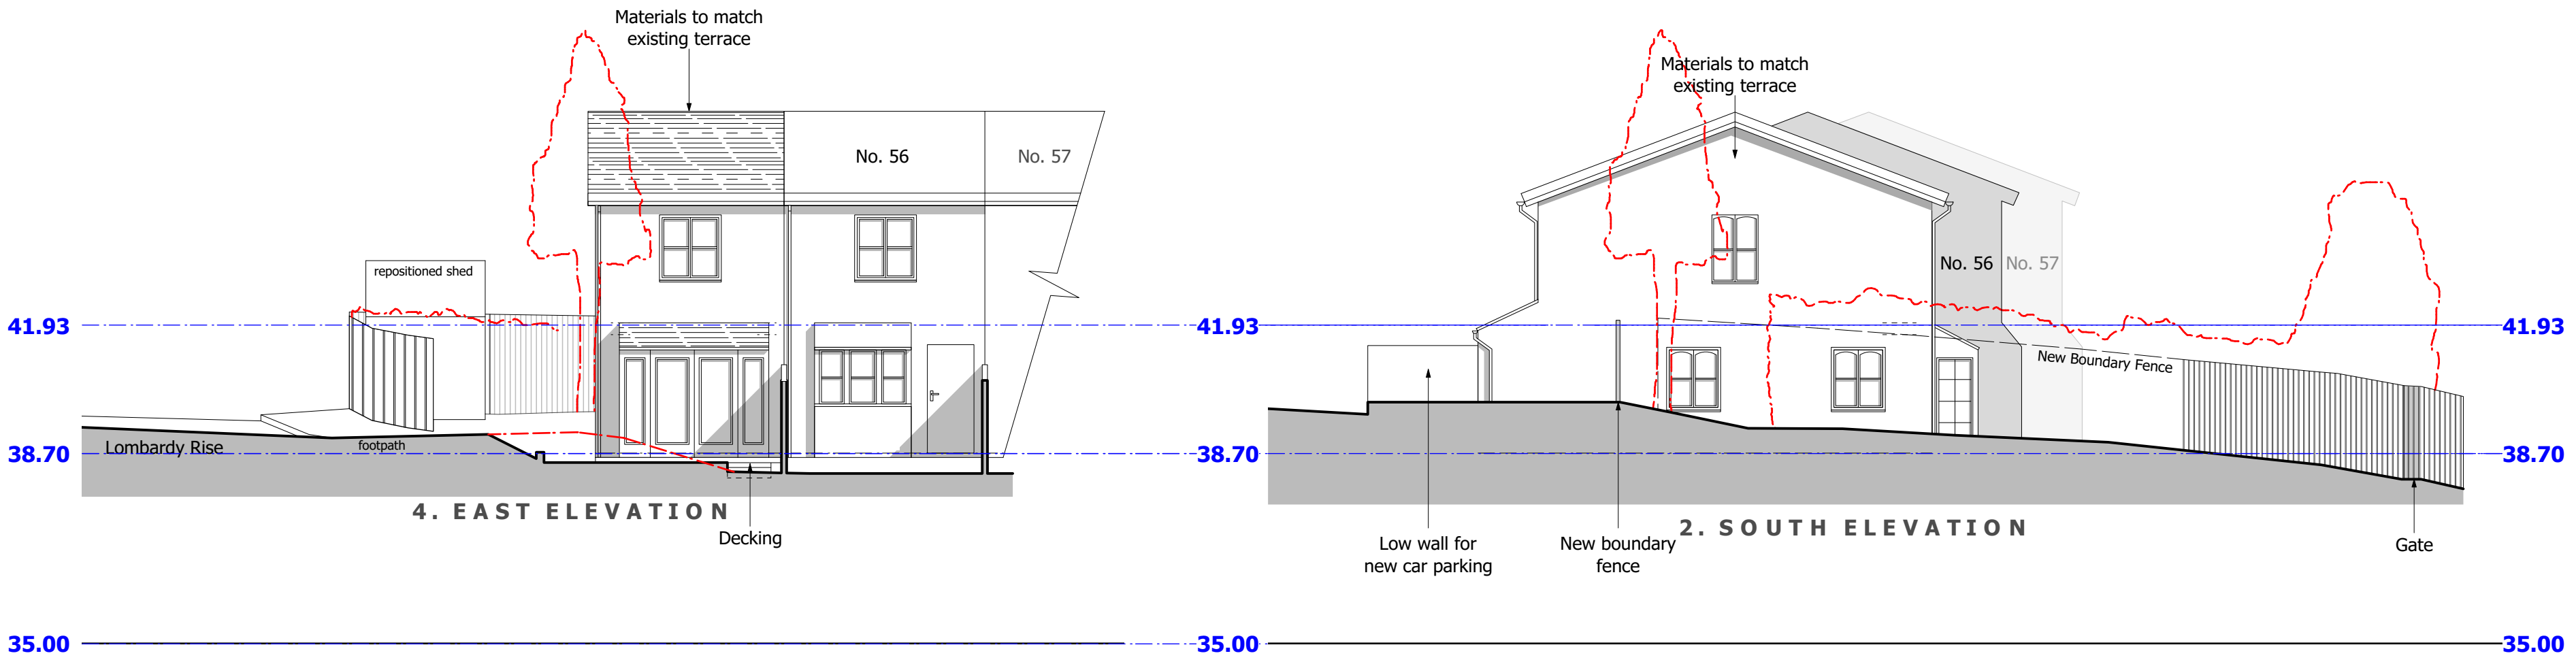

4. EAST ELEVATION 2. SOUTH ELEVATION

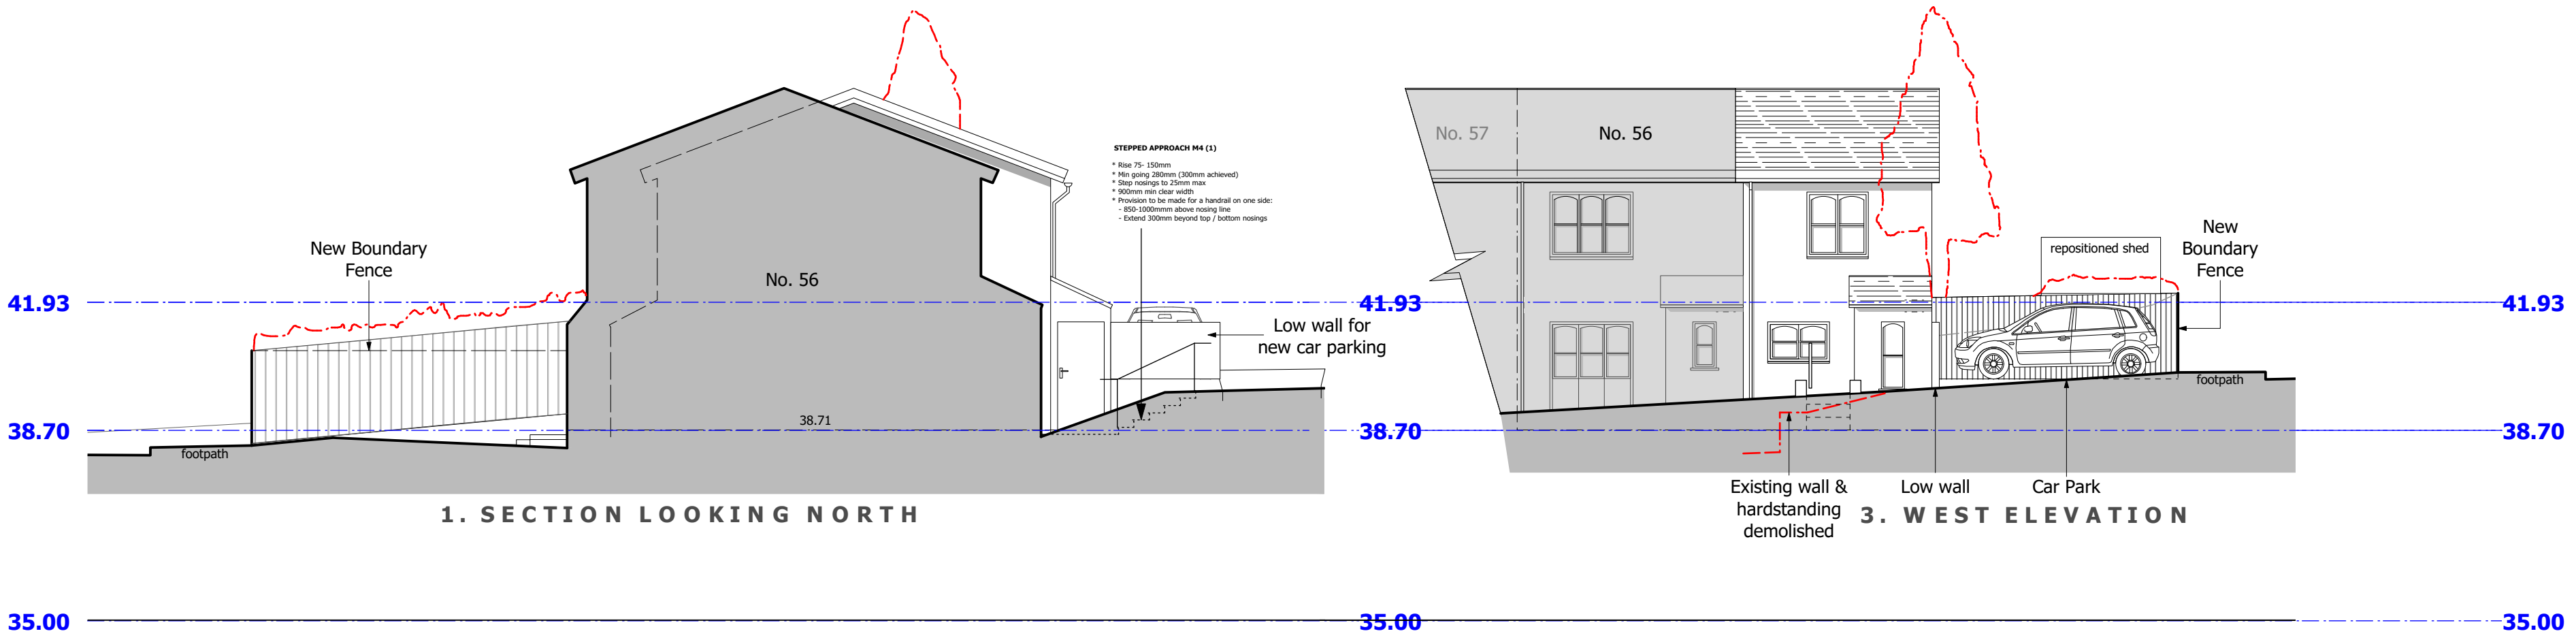

1. SECTION LOOKING NORTH 3. WEST ELEVATION

PROPOSED ELEVATIONS - Scale 1:100

STEPPED APPROACH M4 (1)

- * Rise 75- 150mm
- * Min going 280mm (300mm achieved)
- * Step nosings to 25mm max
- * 900mm min clear width
- * Provision to be made for a handrail on one side:
 - 850-1000mm above nosing line
 - Extend 300mm beyond top / bottom nosings

© The copyright of this drawing remains with Pro Vision Planning & Design and may not be reproduced in any form without prior written consent.

Do not scale from this drawing.

Any discrepancies between this and any other consultant's drawings should be reported to the Architect immediately. The contractor must check all dimensions before commencing work on site and all discrepancies reported to the Architect. No deviation from this drawing will be permitted without the prior consent of the Architect.

CLIENT:
Mr P Thomas

PROJECT:
56 Lombardy Rise

DRAWING:
Release of Planning Condition 2

SCALE: 1:50 & 1:100 @ A1
DATE: Feb '17

DWG NO: 2086/RC01
REV: A

