

NOTES:

Dimensions to be checked on site before commencing work. Any discrepancies shall be reported to the architect immediately.

Do not scale from these drawings except for planning purposes.

Use figured dimensions only.

Where applicable this drawing is to be read in conjunction with other consultants' drawings.



All drawings to be read in conjunction with specification and all other drawings including structural engineer and mechanical and electrical drawings / specification




Existing Site Block Plan
@ 1:500 (A1)
Ordnance Survey (c) Crown Copyright 2017.
All rights reserved. Licence number 100020449




Existing Site Location Plan
@ 1:1250 (A1)
Ordnance Survey (c) Crown Copyright 2017.
All rights reserved. Licence number 100020449

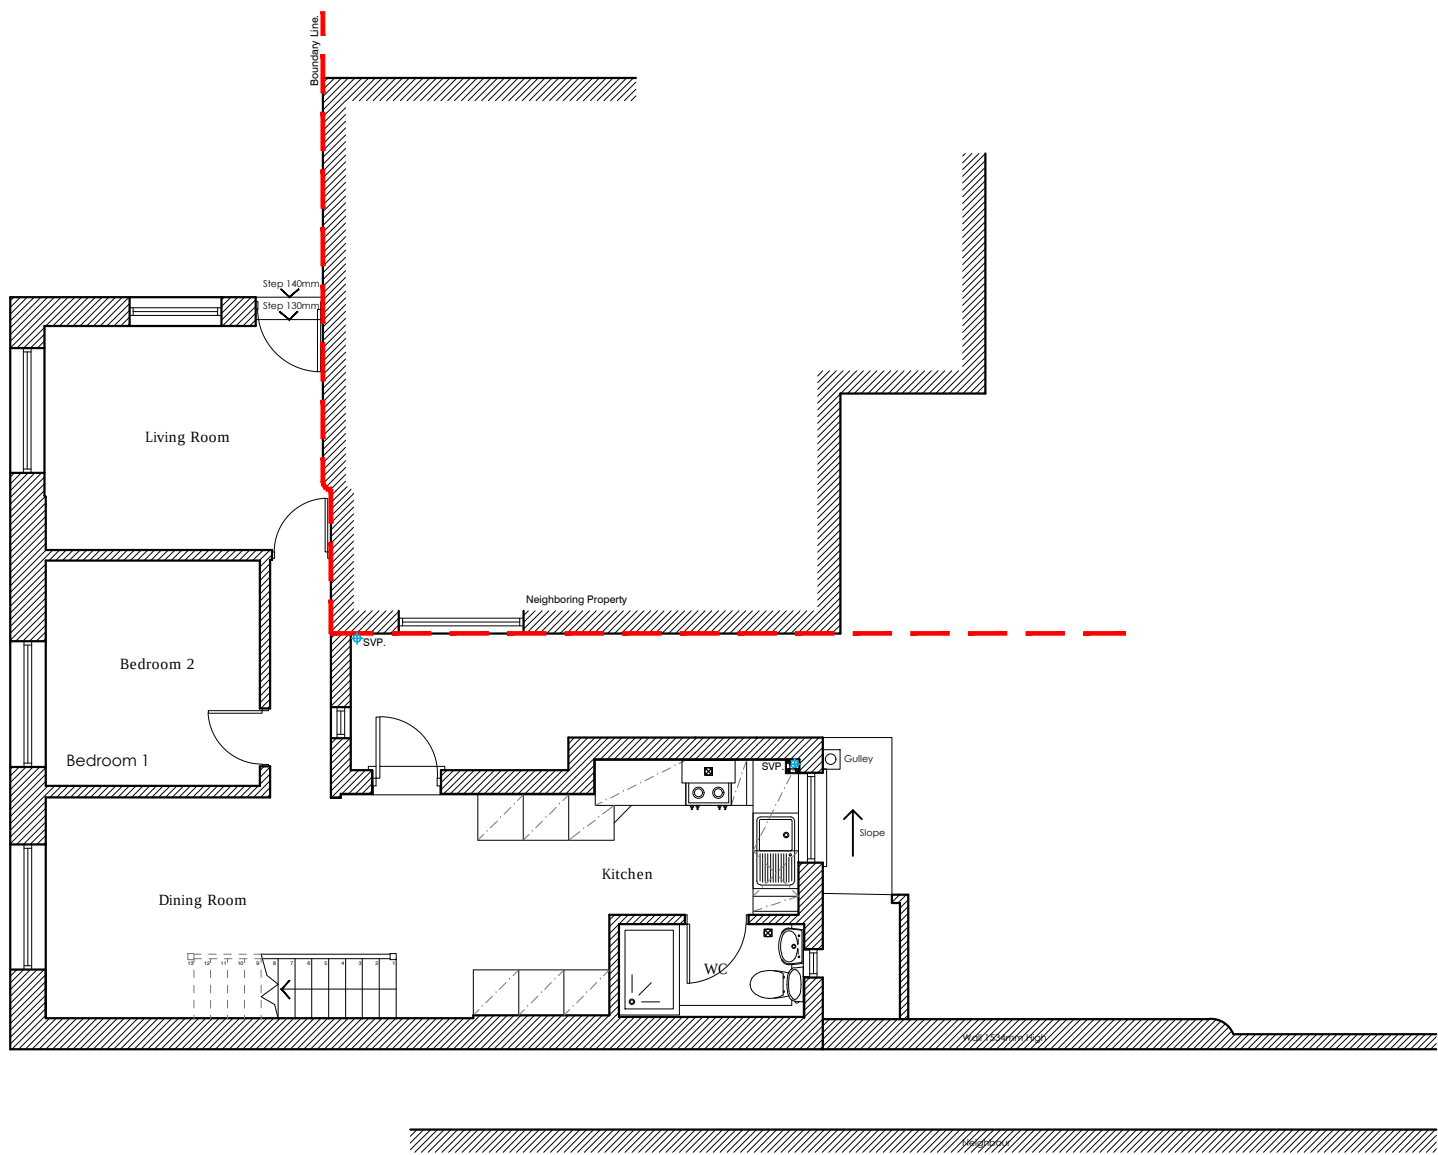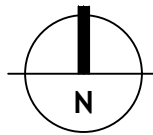

Existing Ground Floor Plan
@ 1:100 (A1)

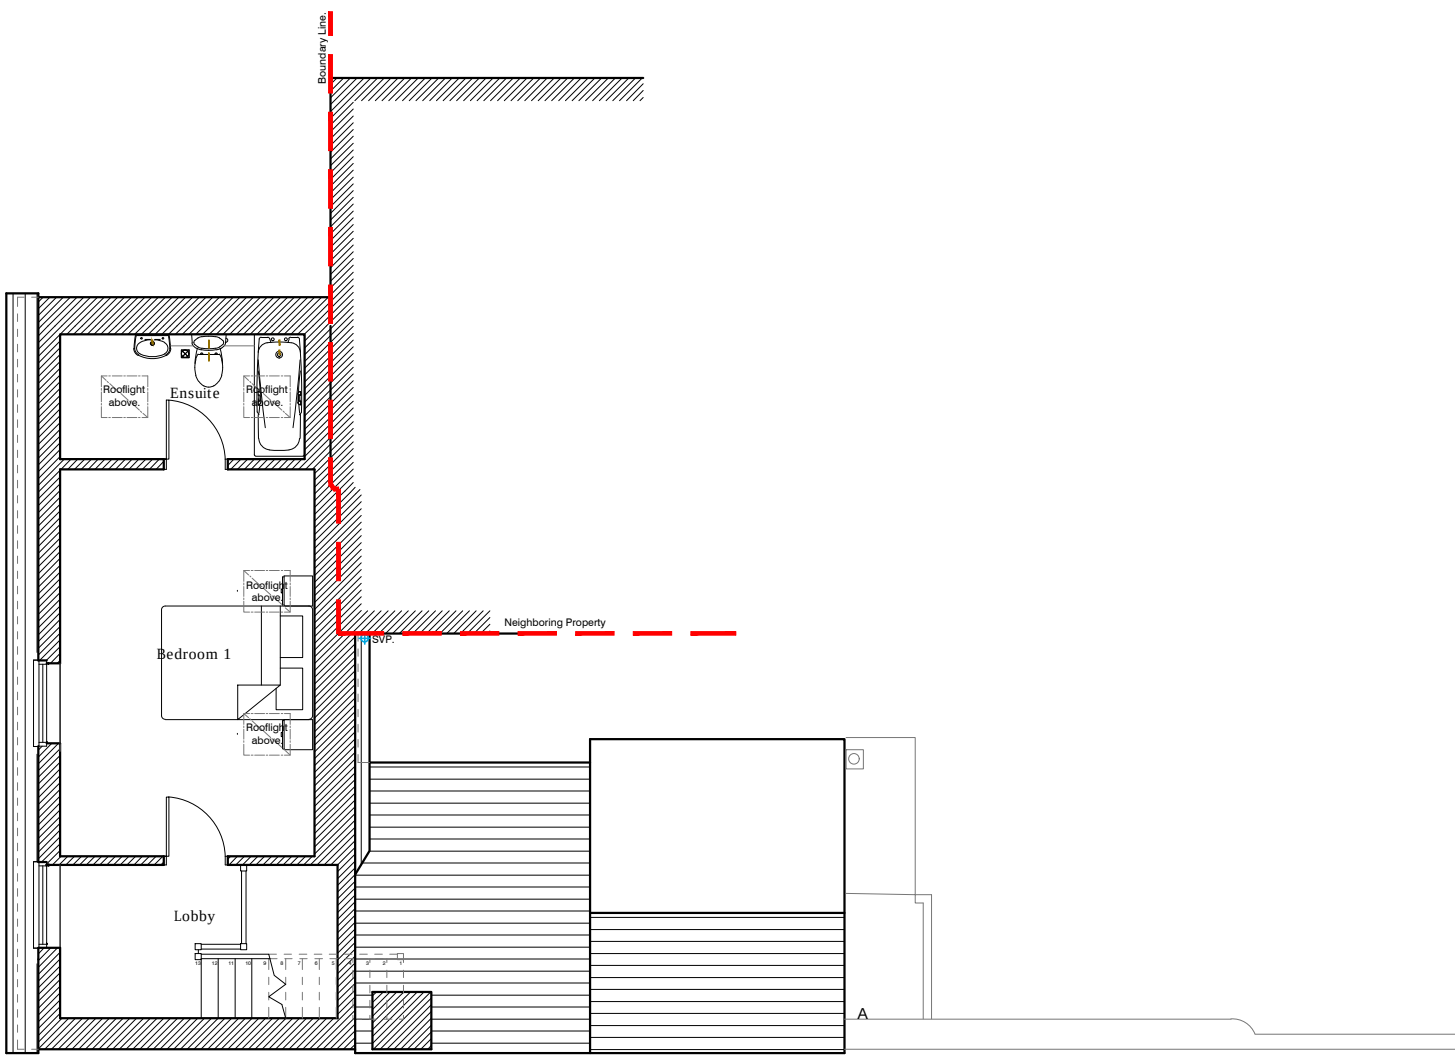


Existing First Floor Plan
@ 1:100 (A1)

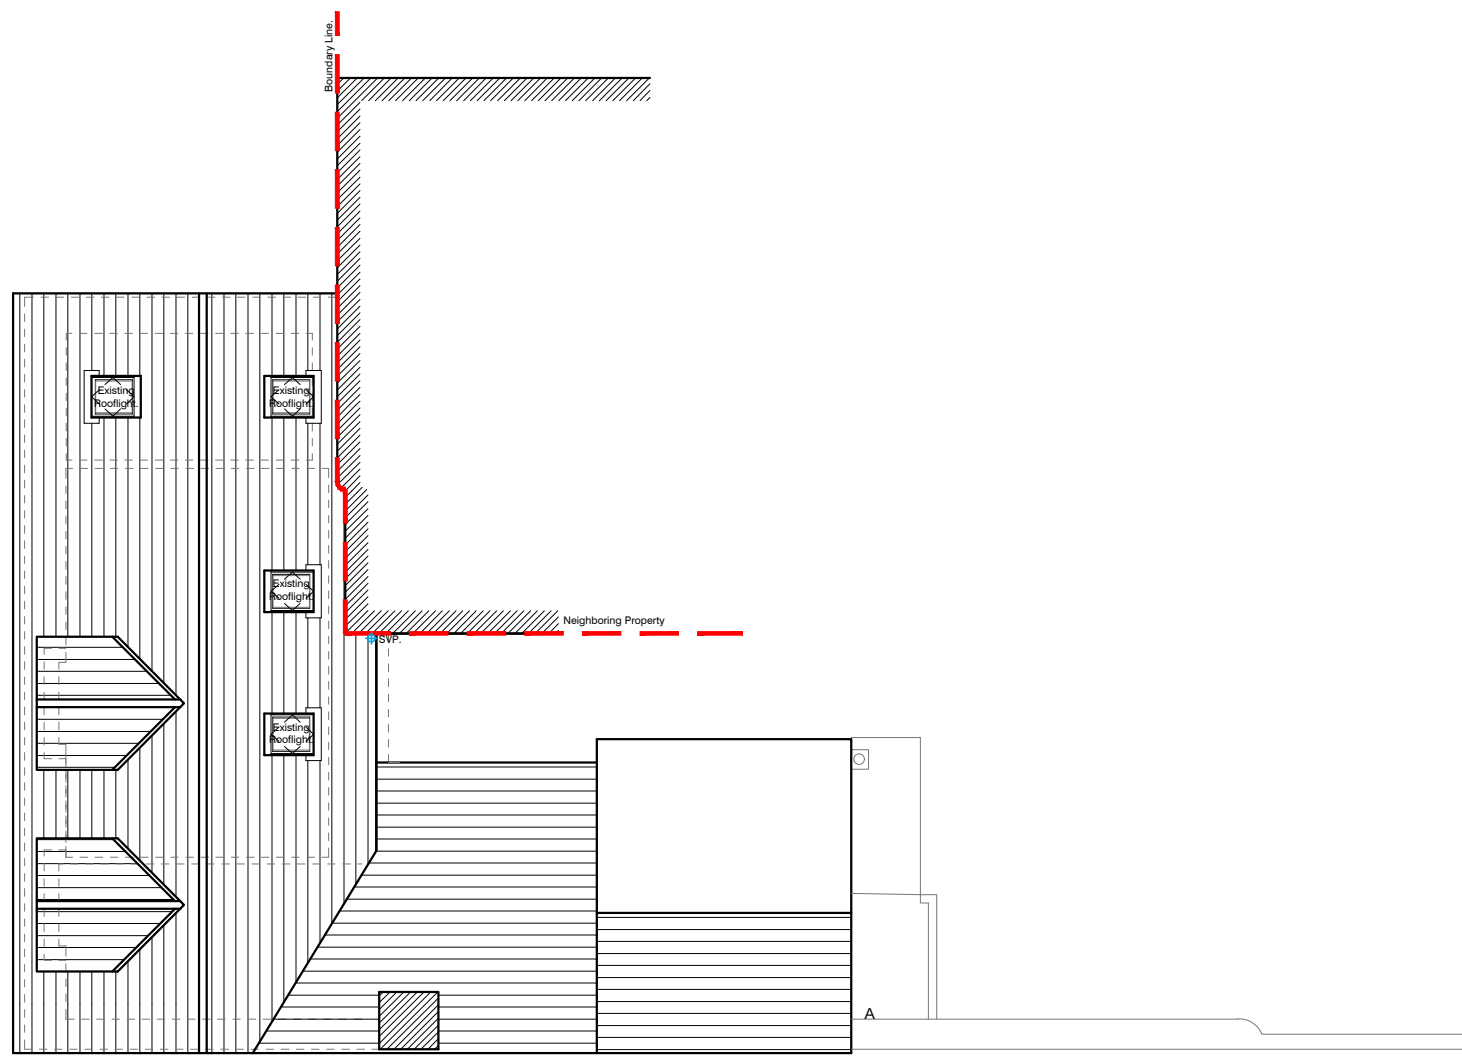


Existing Roof Plan
@ 1:100 (A1)




Existing North Elevation
@ 1:100 (A1)

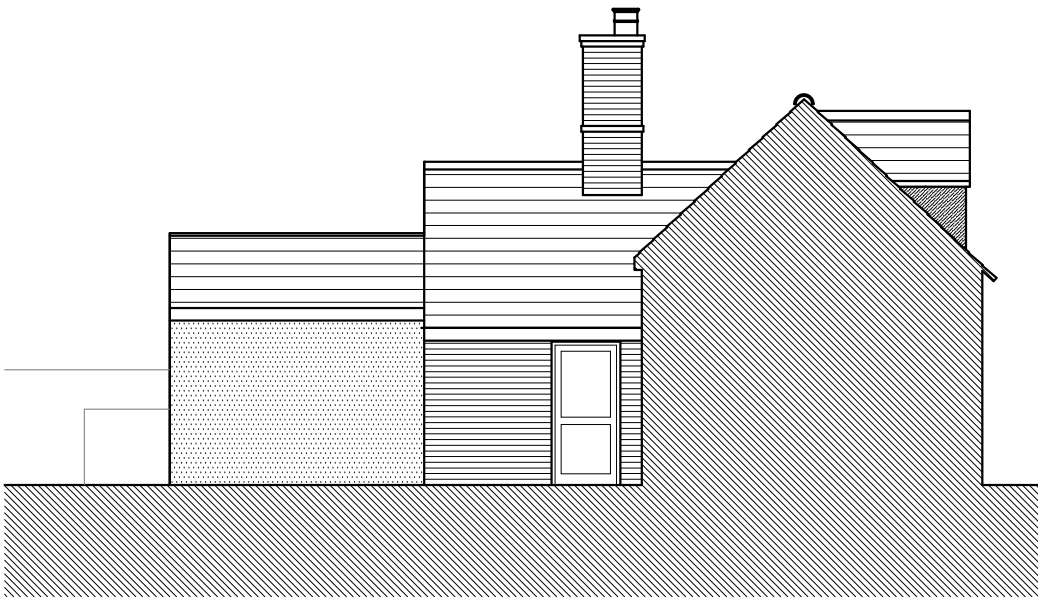

Existing North Elevation (*Inside Courtyard*)
@ 1:100 (A1)

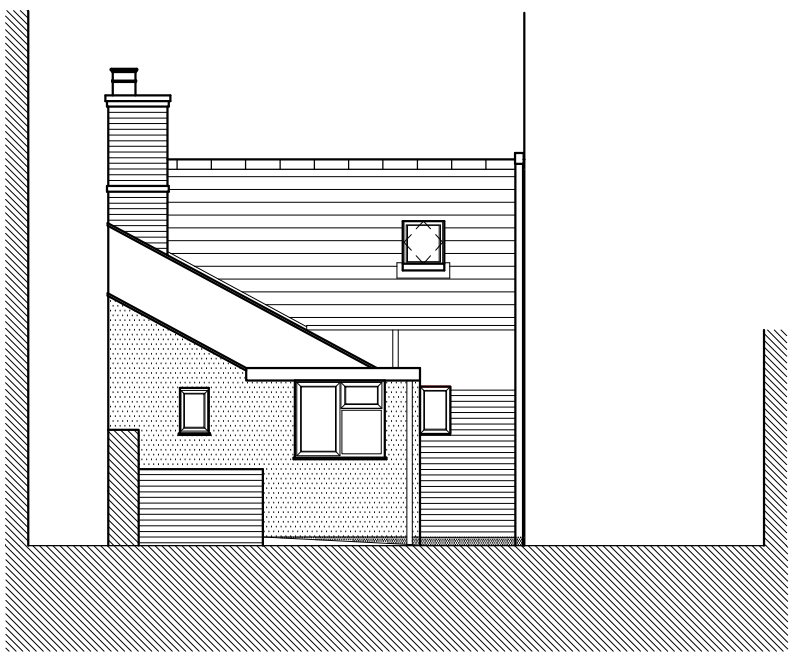

Existing East Elevation
@ 1:100 (A1)

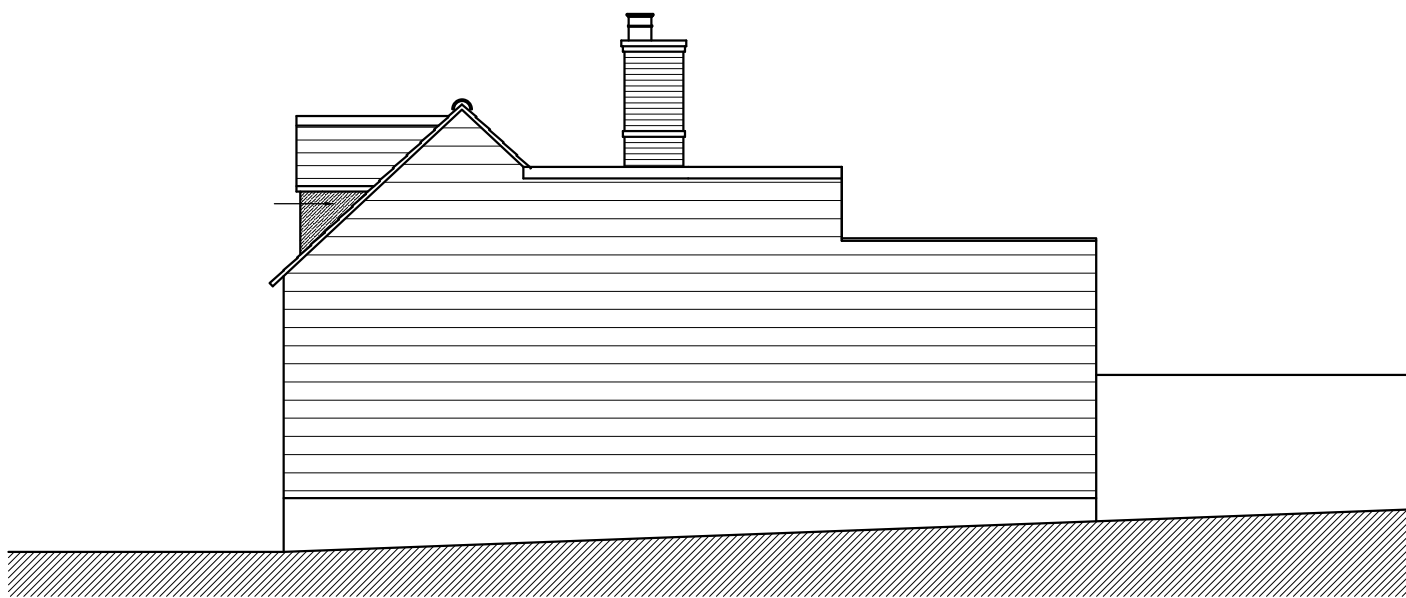

Existing South Elevation
@ 1:100 (A1)



Existing West Elevation
@ 1:100 (A1)

REV	DATE	AMENDMENT	DRAWN

Helyer Davies Architects Ltd
1 The Old Flour Mill,
Emsworth, PO10 7BT
01243 370 715
www.hdarchitects.co.uk mail@hdarchitects.co.uk

CLIENT
Chris and Bridget Poirier

PROJECT
The Old School House
Bridgefoot Path
Emsworth
Hampshire

DRAWING
Existing

SCALE
as noted @ A1

DATE	January 2018	DRAWN	SR
DRAWING NUMBER	17047-20	REVISION	-